


EAST ELEVATION

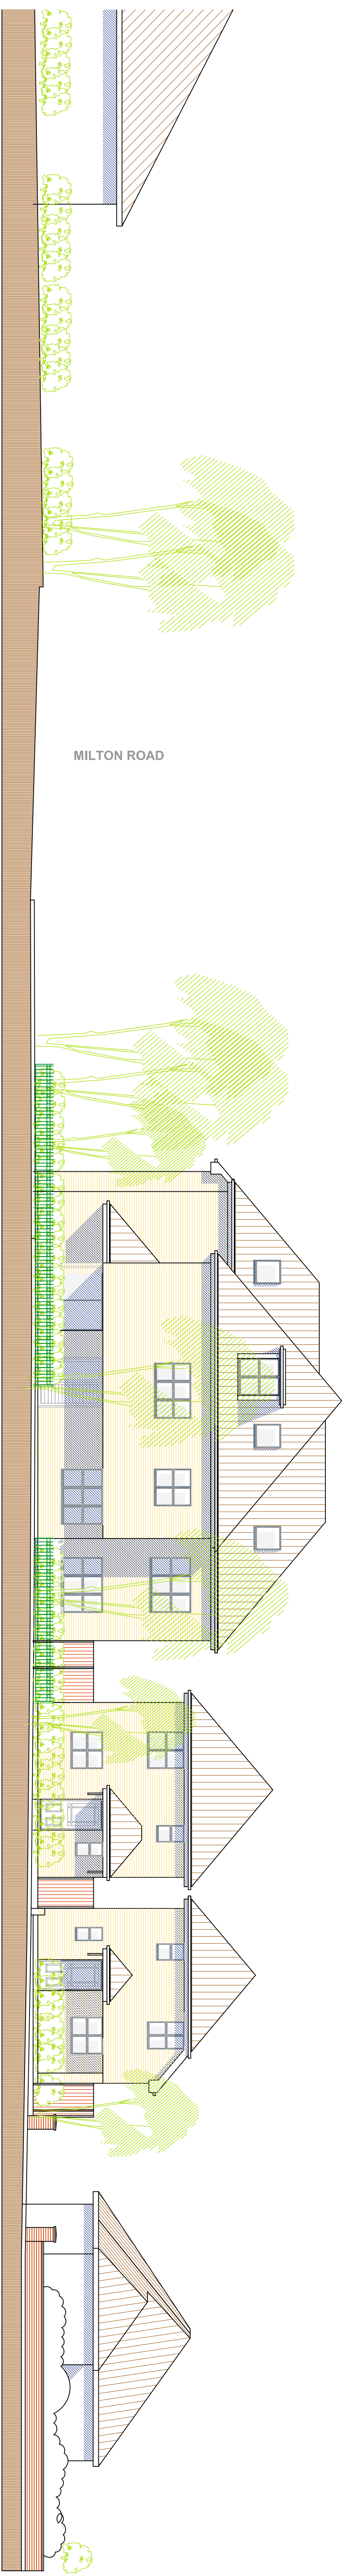

NORTH ELEVATION

0 1 2 3 4 5 6 7 8 9 10
Metres

At Brick piers removed on ground floor.
Measurements produced in metric. Notes added.


Revision

Date

150417

Tony Oldfield Architects

Unit 5 Freemantle Business Centre
152, Millbrook Road East
Southampton
Hampshire
SO15 1JR
Tel : 023 80286165
Fax : 023 80632466
Email : info@oldfieldarchitect.co.uk

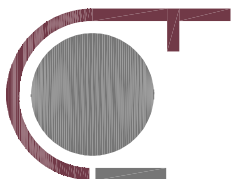

Client PD Scammell Limited

Project 157 Milton Road
Cowplain

Drawing Title East Elevation
North Elevation

Scale 1:100

Drawn

Date 02.03.17

Checked

Project Number 150308

Drawing No DP06

Revision

A

This drawing is copyright of the architect & must not be reproduced without permission. Any discrepancies should be reported to the architect.