
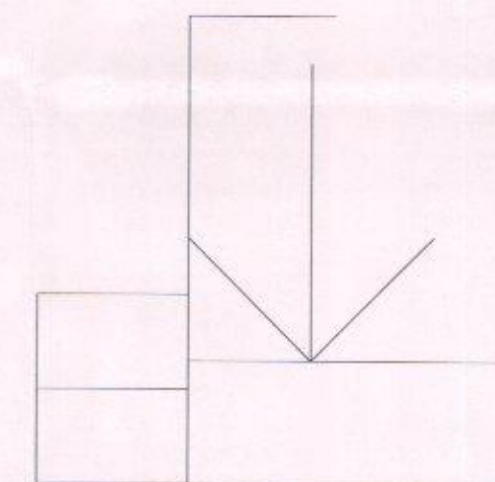
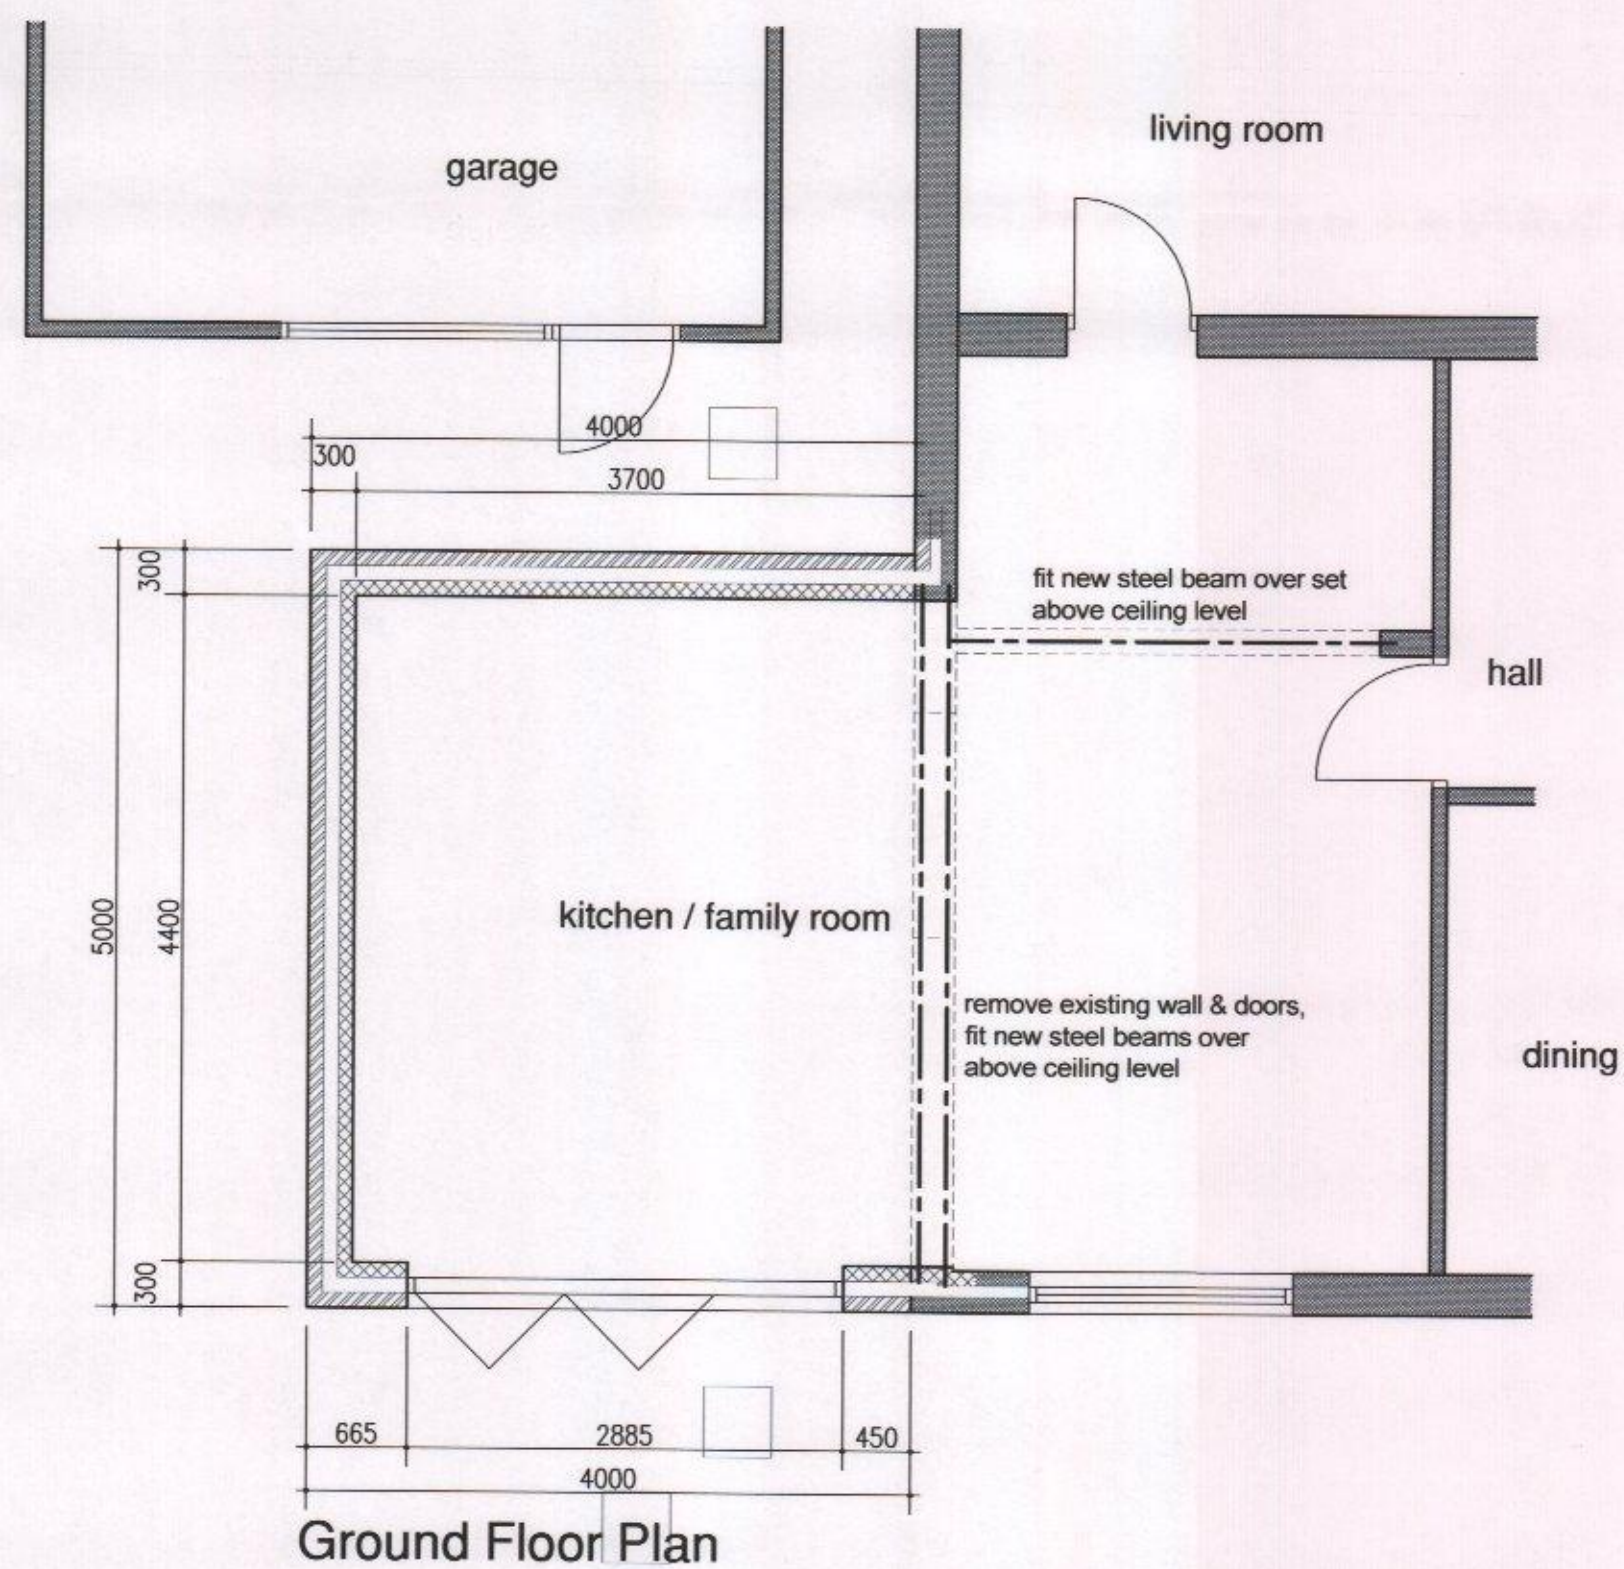


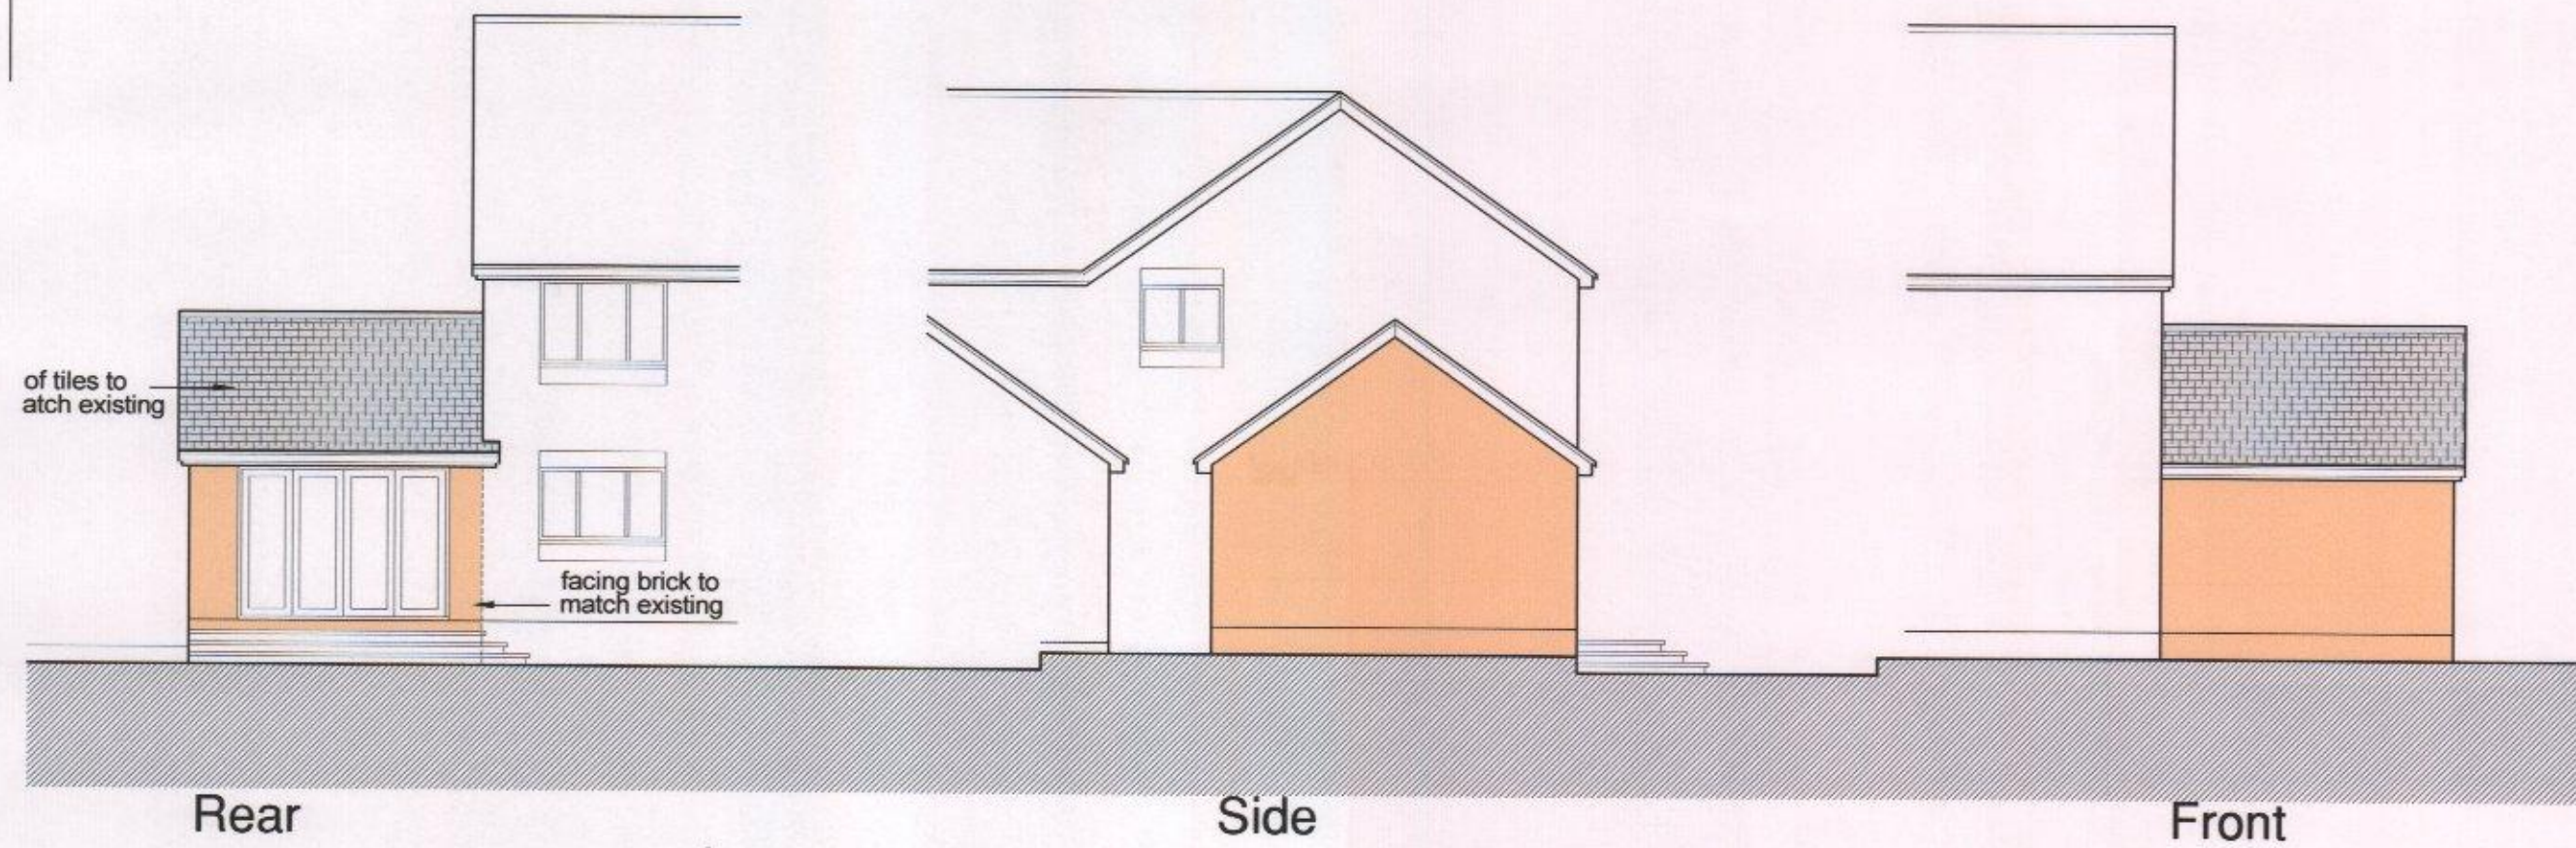

Roof Plan 1:200

-	-	-	Chk / Date
-	Original Issue		
Rev		Down / Date	Chk / Date

This drawing is copyright and must not be disclosed to third parties without permission
Scaled dimensions are not to be used for construction

4 Queensgate
Queens Road
Fareham
Hampshire
PO16 0NW

Tel: 01329 288911
Fax: 01329 221913
E-mail: admin@m2architecture.com

PROJECT

Proposed Alterations to
17 Deanswood Drive
Waterlooville

CLIENT

Mrs L Houkes

DRAWING TITLE

Plans, Elevations

PROJECT NO.	DRAWING NO.	REV.	SCALE
15032	102		1:100 1:50

m2
architecture
architectural | technologist

HAVANT BOROUGH
COUNCIL
15 JAN 2016
RECEIVED