




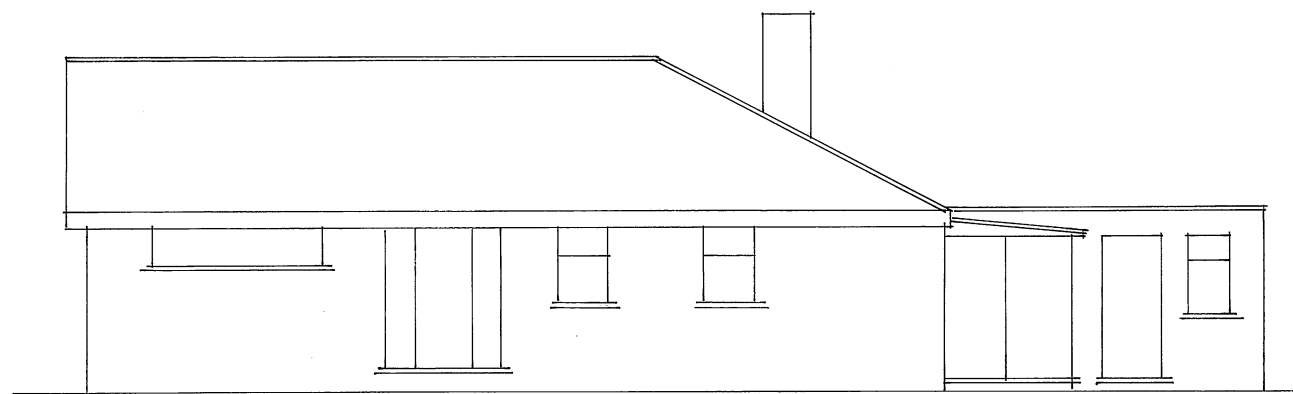


Existing SW/Side Elevation

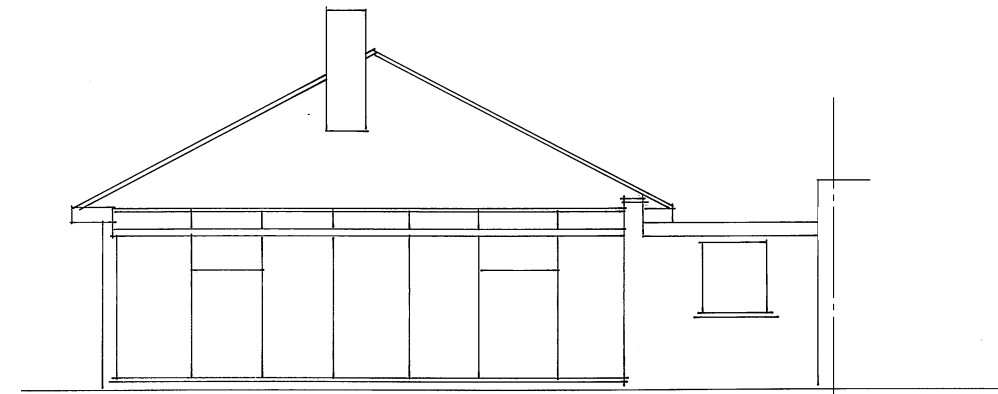

Existing SE/Rear Elevation

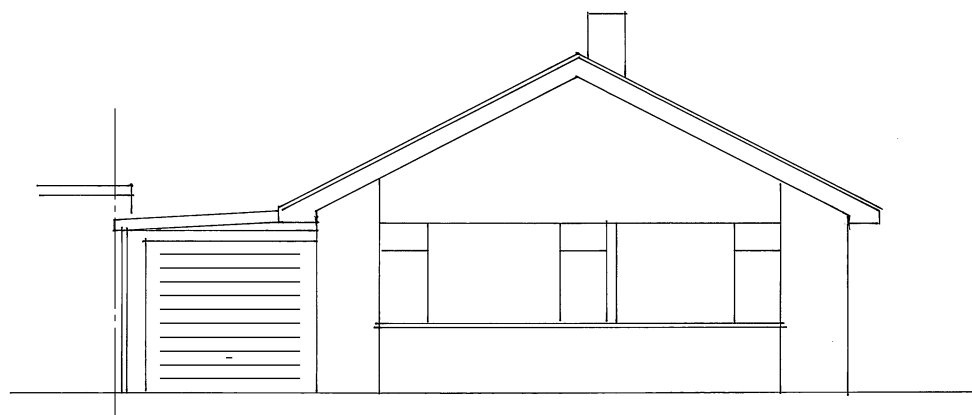

Existing NW/Front Elevation

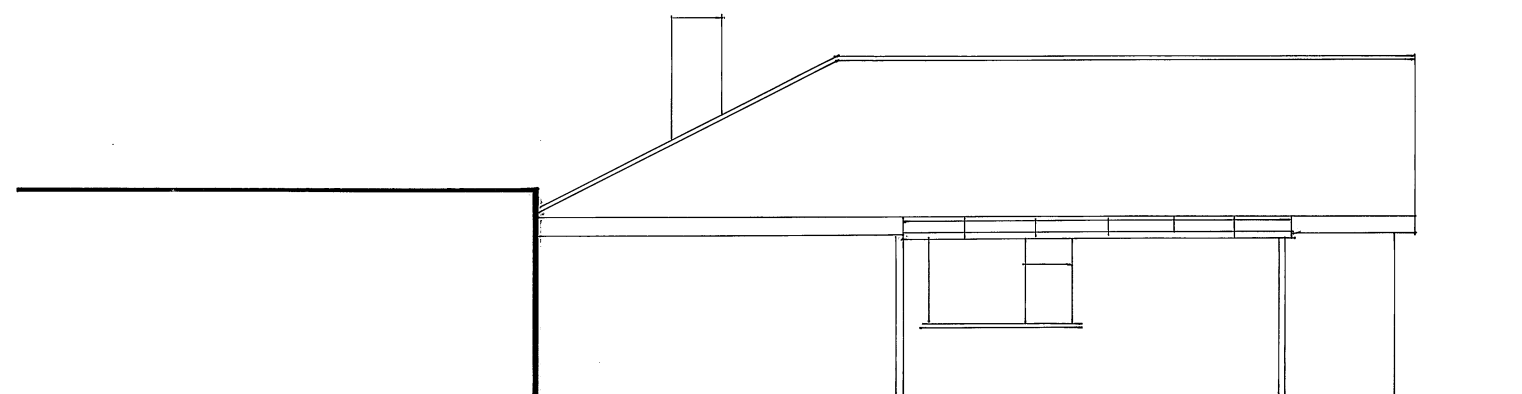

Existing NE/Side Elevation

These Plans have been prepared for the purpose of obtaining Planning Permission and/or Building Regulation Approval for the work shown thereon only and should not be used for any other purpose.

© These Plans remain the copyright of the architect and must not be copied or reproduced in any way without written permission with the exception of Local Authorities for Planning Purposes

1 0 1 2 3 4
Metres @ 1:100 Scale



Andrew R Dunks

BSc(Hons) MRICS CBuildE MCABE

Chartered Surveyor and Building Engineer

Unit 1, Basepoint, Waterberry Drive
Waterlooville, Hants, PO7 7TH
Tel: (023) 9225 3034
e-mail: andrewRdunks@gmail.com

Proposed Rear Extension
14 Lucerne Avenue
Waterlooville

For Mr A Harman

Scale - 1:100 at Page Size A3

Date - August 2017

Drawing No. 4836/3 - Rev A