




Street elevation along Western Avenue

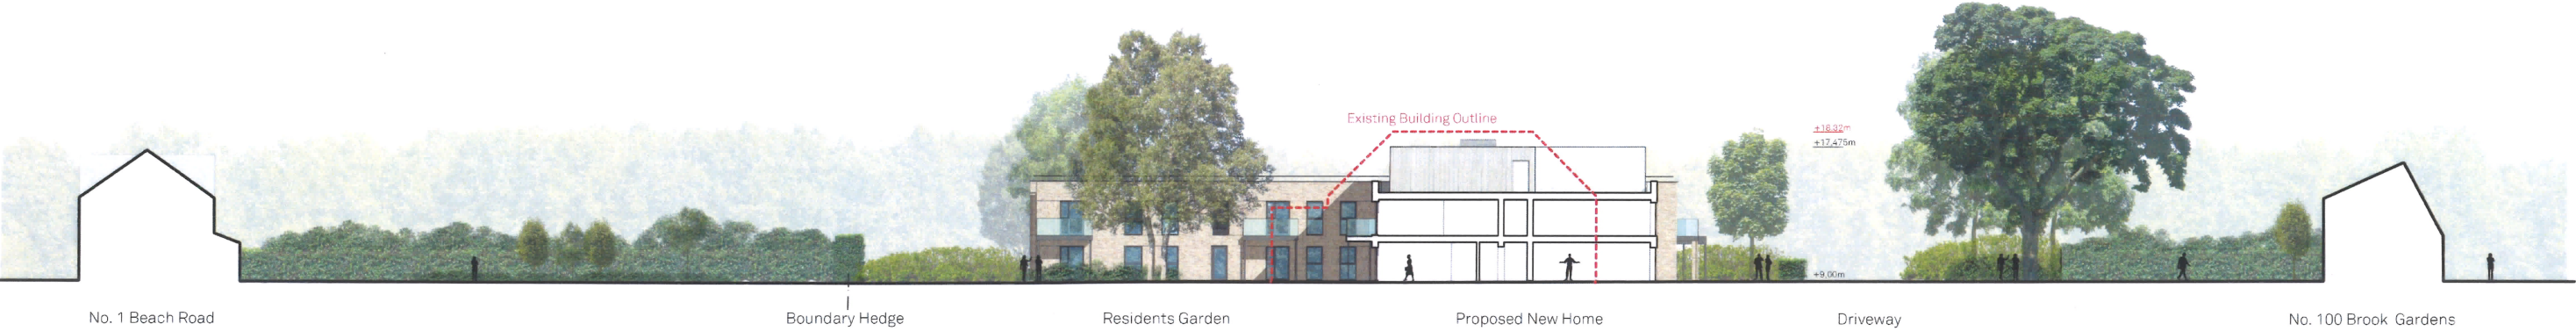


Cross section through site



Rear Elevation

revisions	
P01 - WIP	Work in Progress
P02 - Progress	Layout changed to T-shape

 

this drawing is the copyright of Re-Form LLP and may not be copied, altered or reproduced in any way or passed to a third party without written authority. All dimensions subject to site survey and site verification. Do not scale for construction.

www.re-form.co.uk
mail@re-form.co.uk
+44 (0) 1420 82131

drawn by
KM
checked by
NA

date
4/11/2017
scale at A1
1:200, 1:1

project title
Retirement Living
Emsworth, Retirement Living
status

document title
Site Sections & Elevations
drawing number
SO-2157-03-AP-0403

stage
revision
P01 - WIP

