
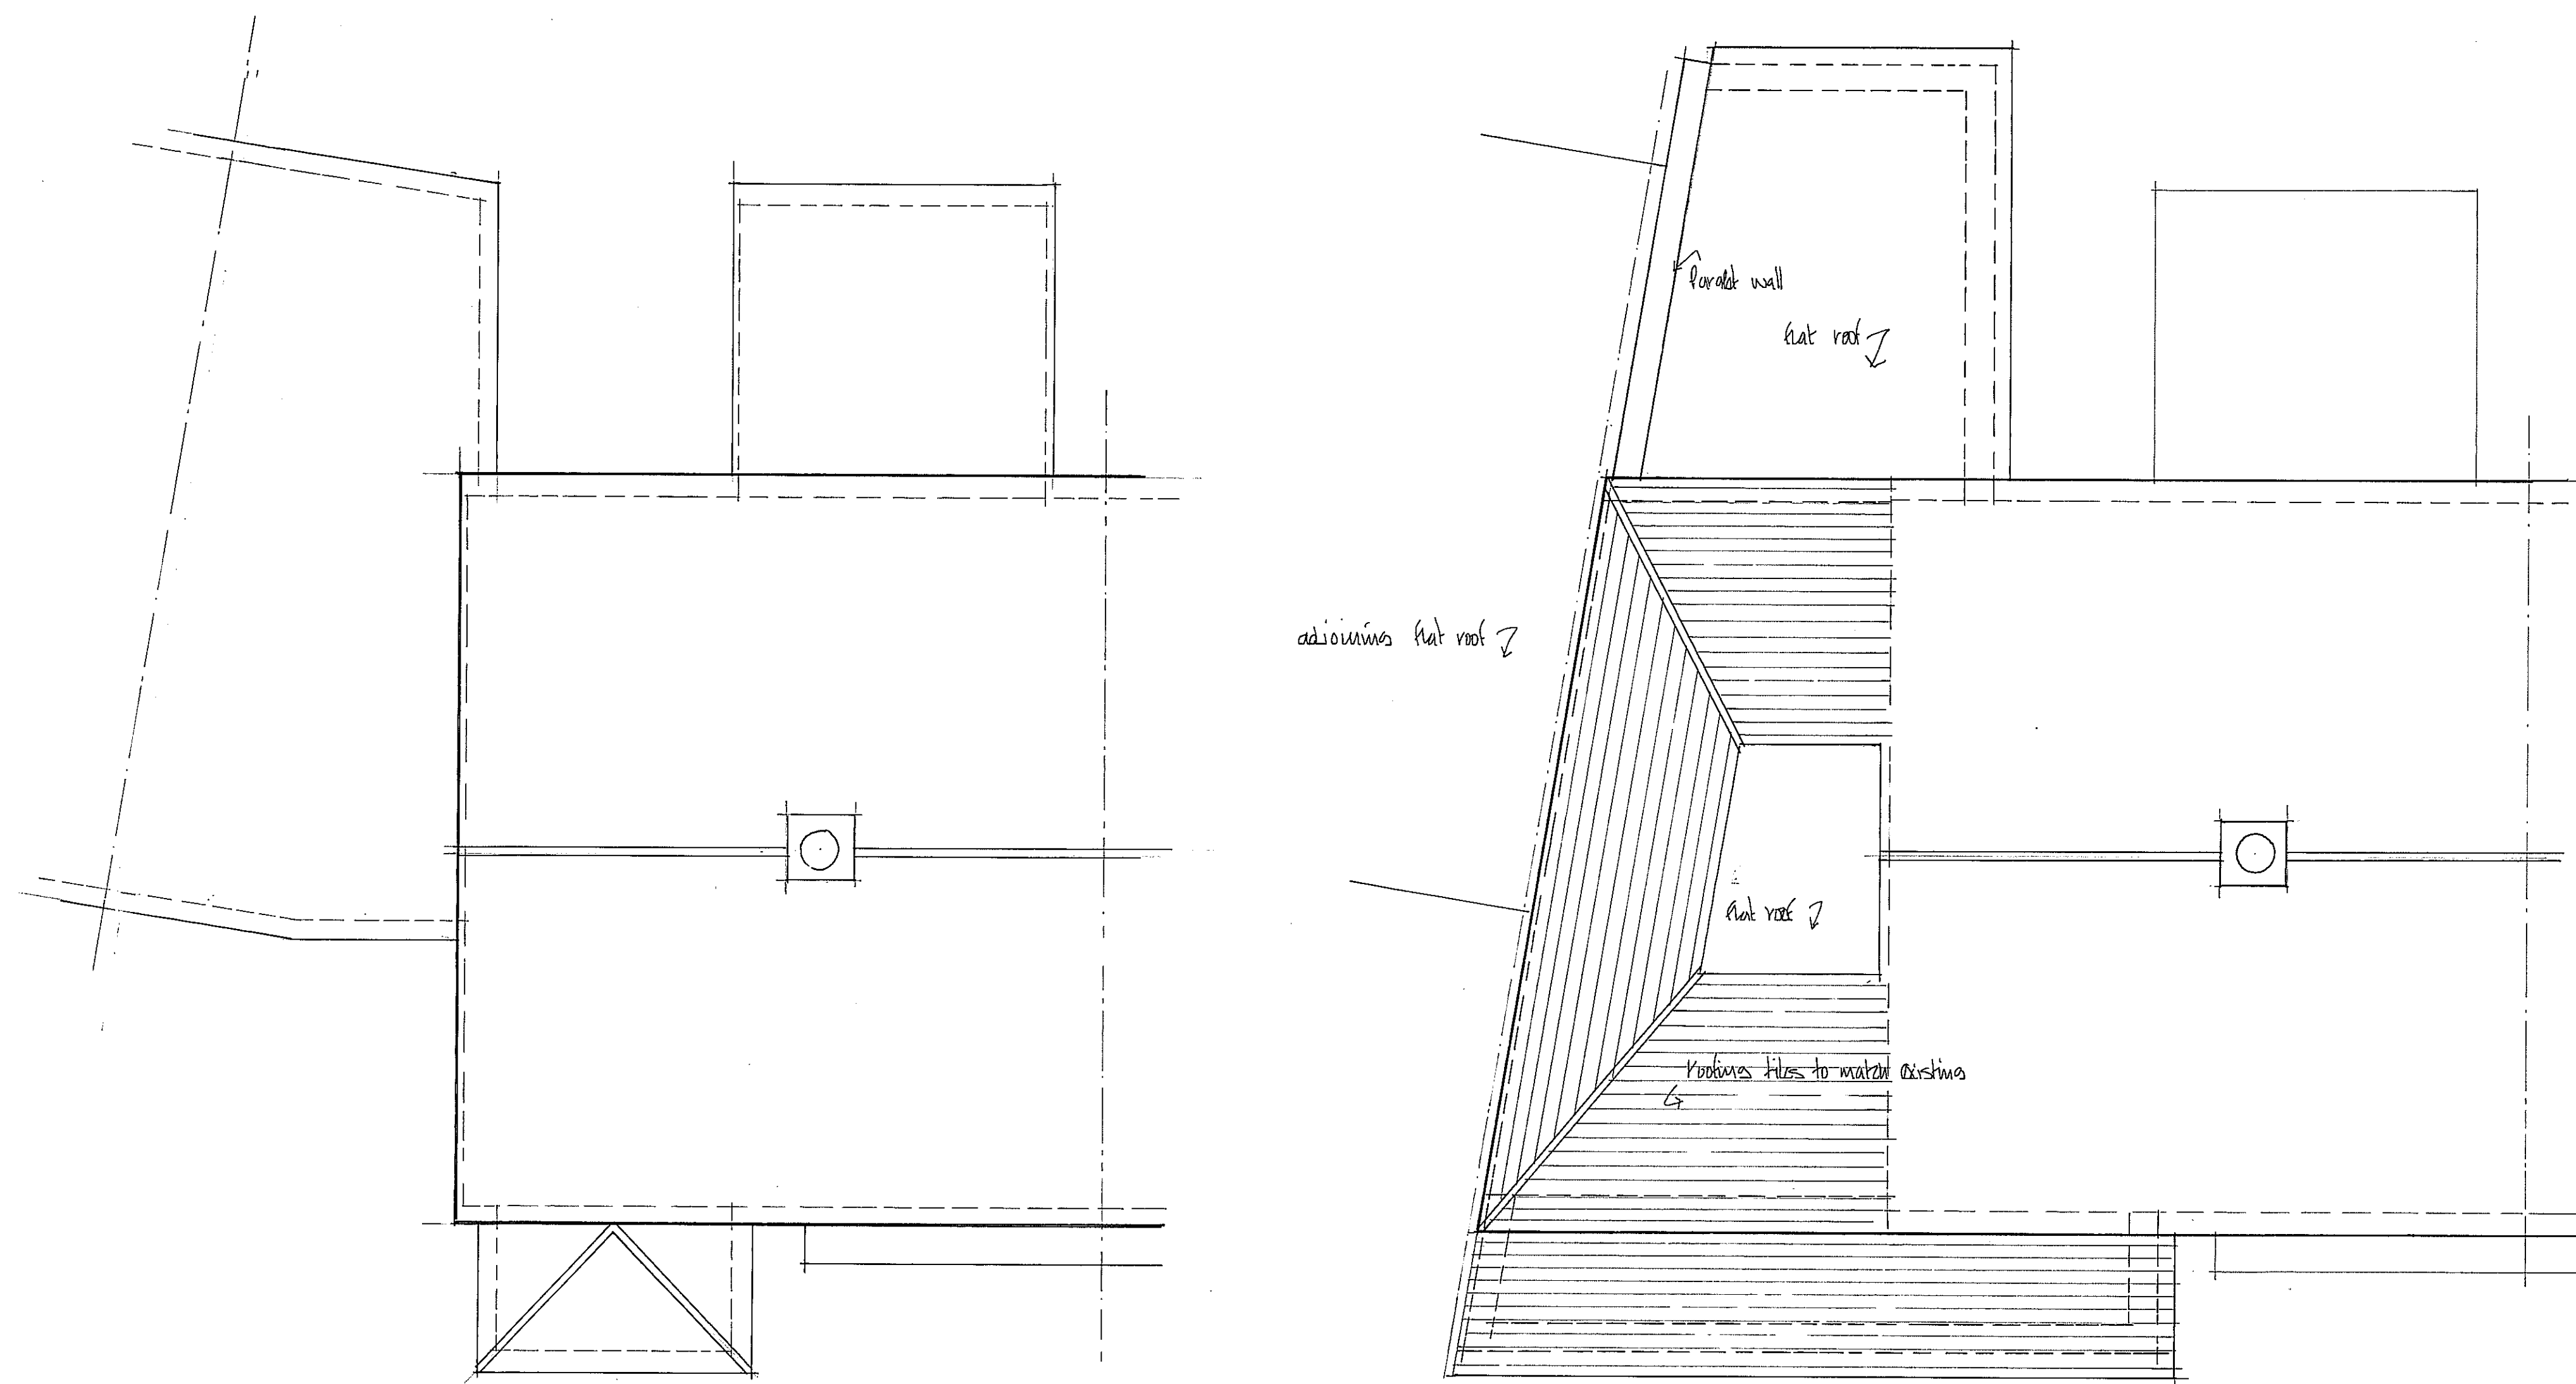


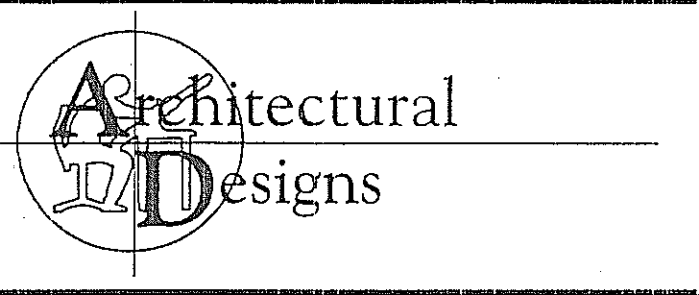

roof layout plans

existing

proposed


Architectural Designs 157 Methuen Road, Southsea, Portsmouth, Hants. PO4 9HQ Telephone: 02392 362829
Project: Proposed extension and alterations No 30 Newbarn Road Bathampton
Title: Roof Plans
Scale: 1:50
Date: March 2017
Drawing No: 1703 -1381A