



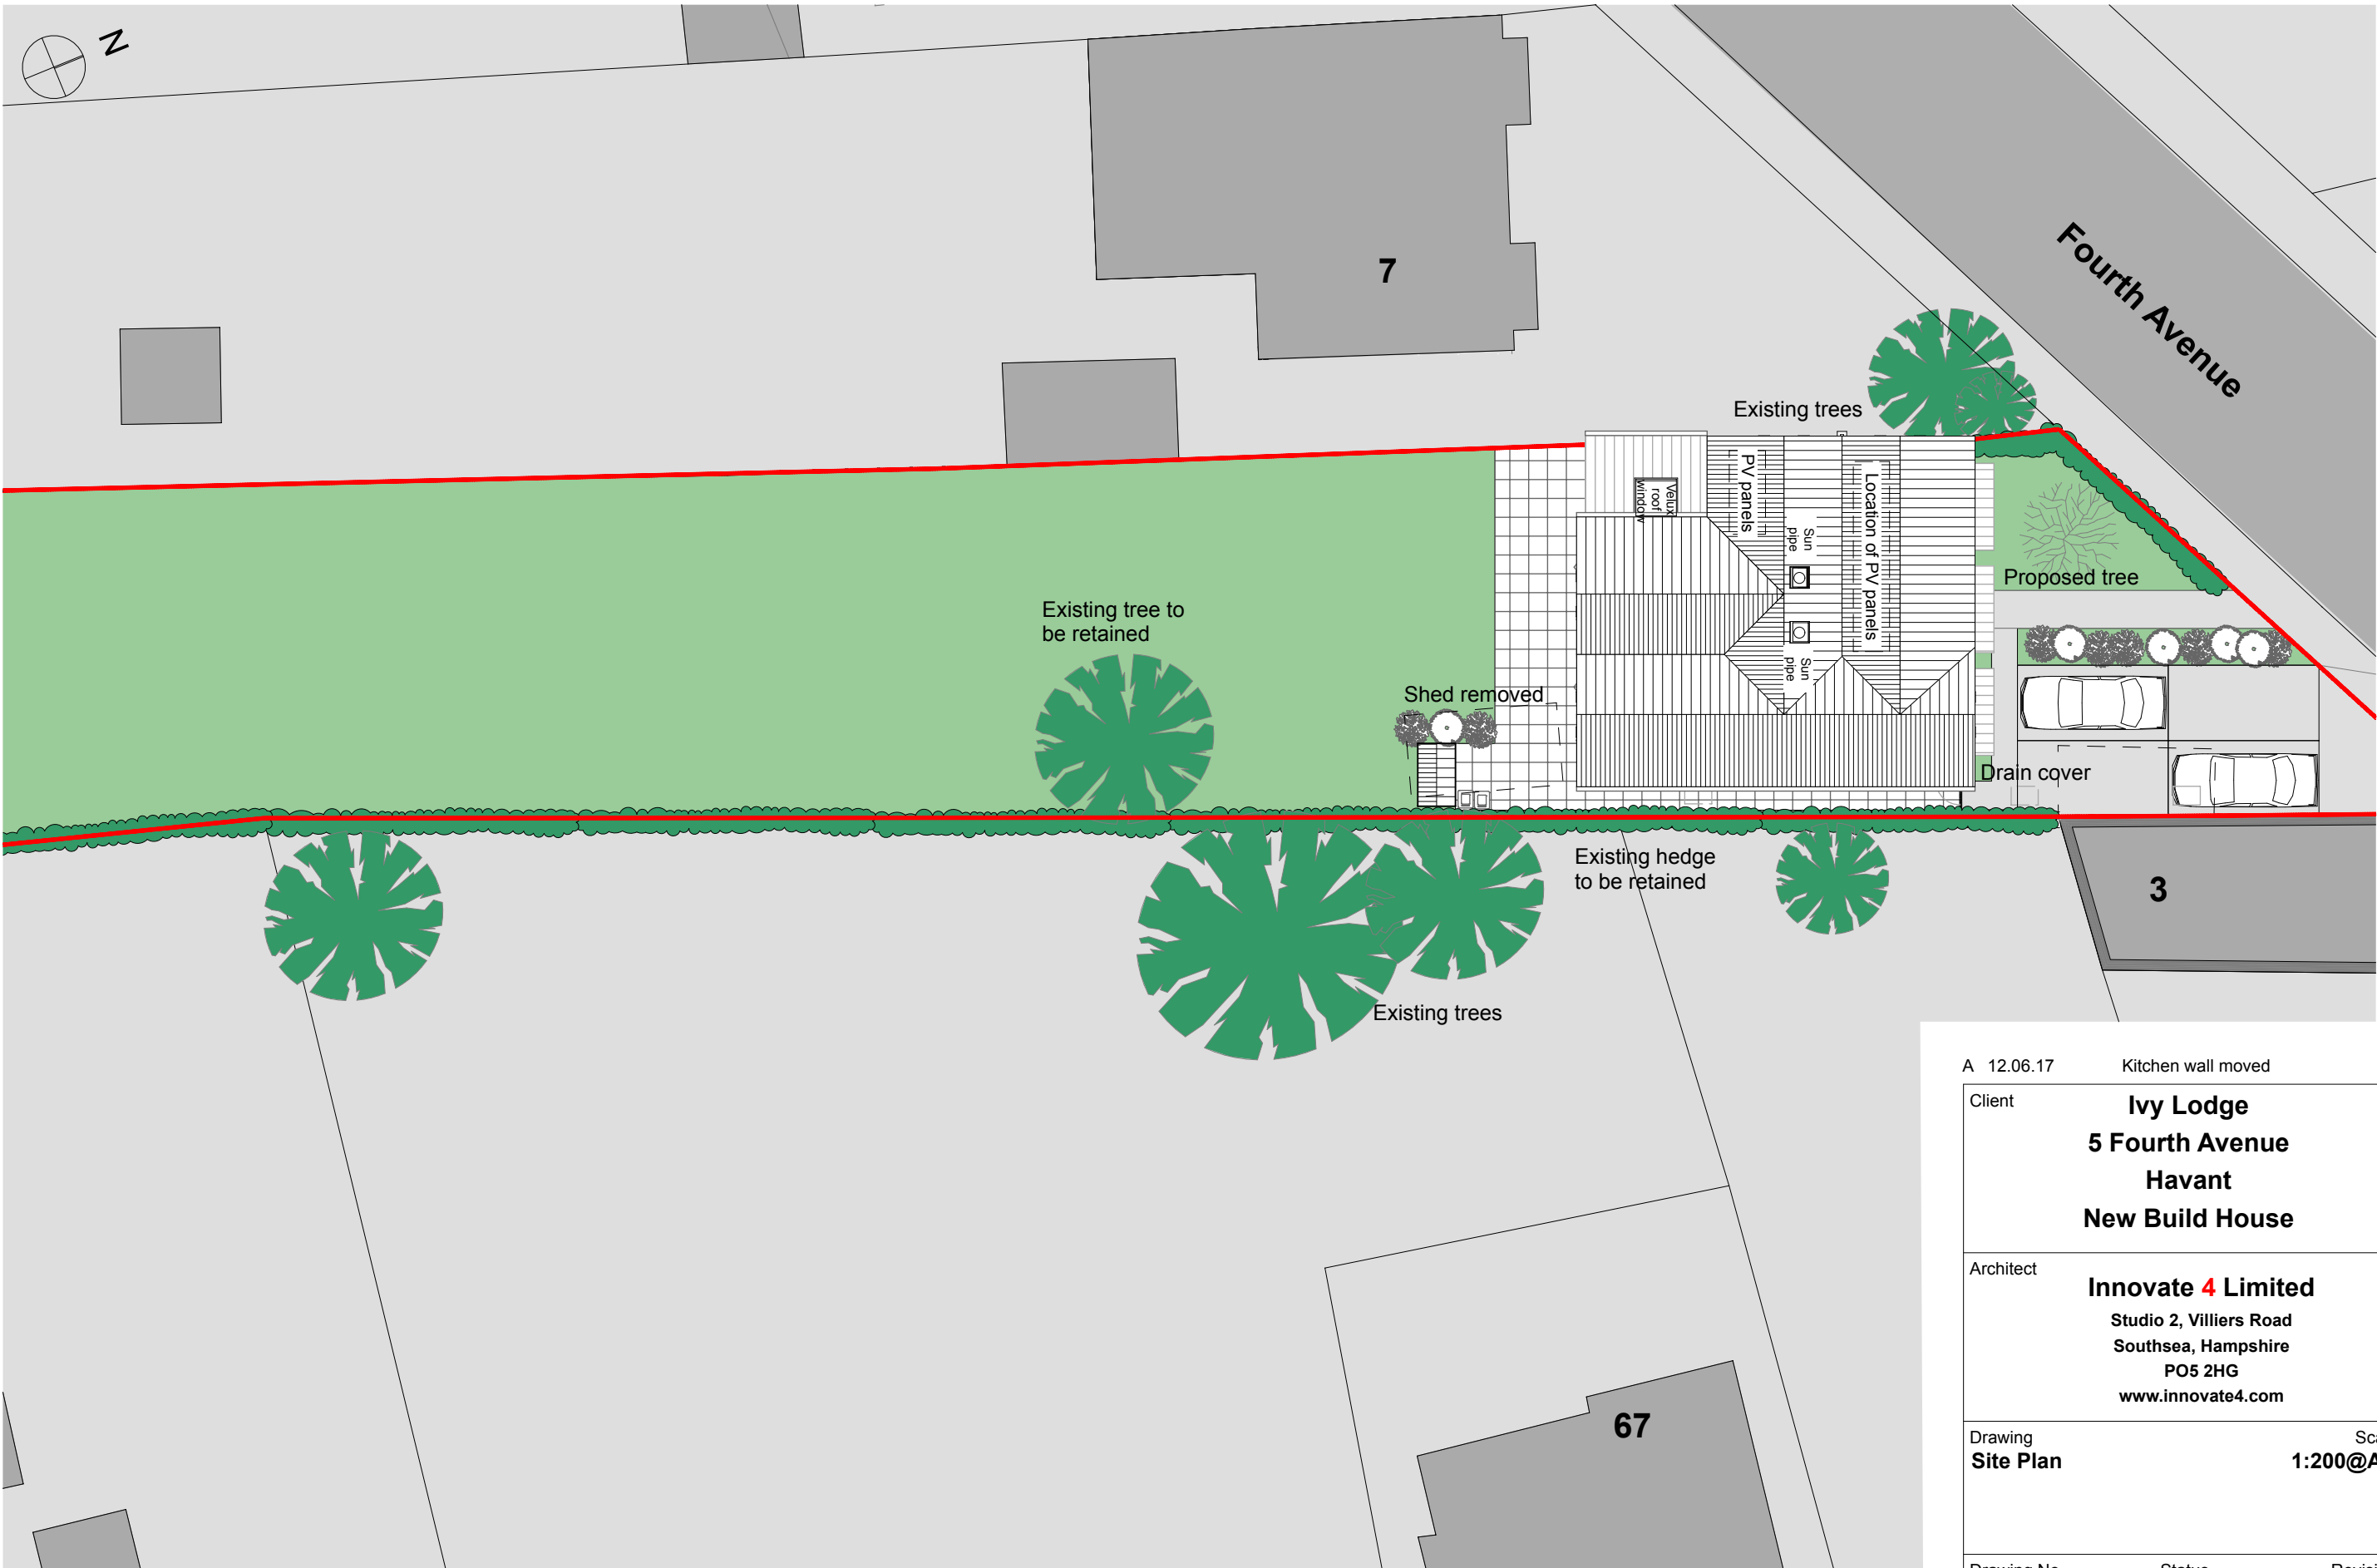

Site Plan

 

A 12.06.17 Kitchen wall moved		
Client	Ivy Lodge 5 Fourth Avenue Havant New Build House	
Architect	Innovate 4 Limited Studio 2, Villiers Road Southsea, Hampshire PO5 2HG www.innovate4.com	
Drawing Site Plan	Scale 1:200@A3	
Drawing No. PL 02	Status Planning	Revision A