

NOTES:

Dimensions to be checked on site before commencing work. Any discrepancies shall be reported to the architect immediately.

Do not scale from these drawings except for planning purposes.


Use figured dimensions only.

Where applicable this drawing is to be read in conjunction with other consultants' drawings.

All drawings to be read in conjunction with specification and all other drawings including structural engineer and mechanical and electrical drawings / specification



Block Plan
@ 1:500

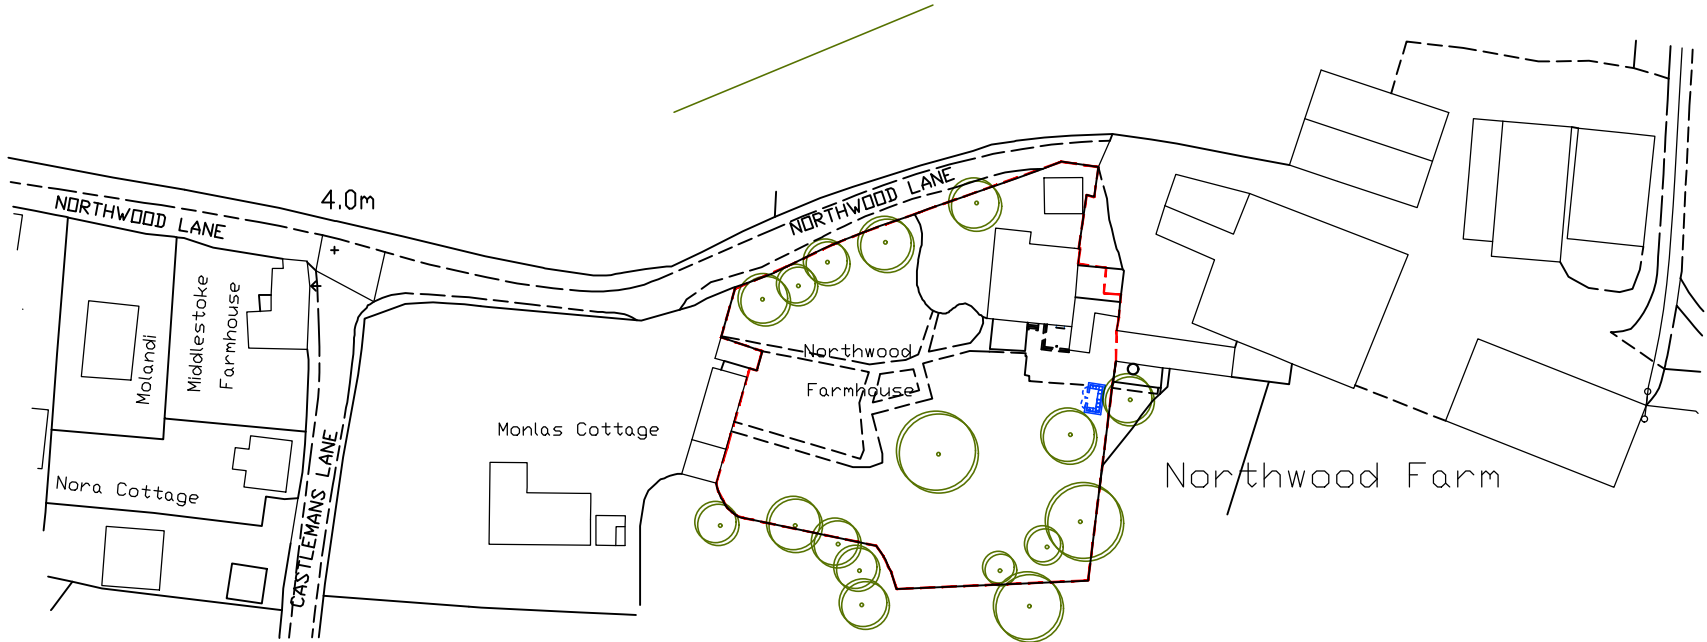

Ordnance Survey (c) Crown Copyright 2017. All rights reserved. Licence number 100022432

Location Plan
@ 1:1250

REV	DATE	AMENDMENT	DRAWN
hd	architects	Heley Davies Architects Ltd 1 The Old Flour Mill, Emsworth, PO10 7BT 01243 370 715 www.hdarchitects.co.uk mail@hdarchitects.co.uk	
CLIENT	Mr Damon Repton		
PROJECT	Northwood Farmhouse Northwood Lane Hayling Island Hampshire PO11 0LR		
DRAWING	Site Plan Block Plan	SCALE As noted @ A1 As noted @ A1	
DATE	June 2017	DRAWN	SR
DRAWING NUMBER	17078-52	REVISION	A