



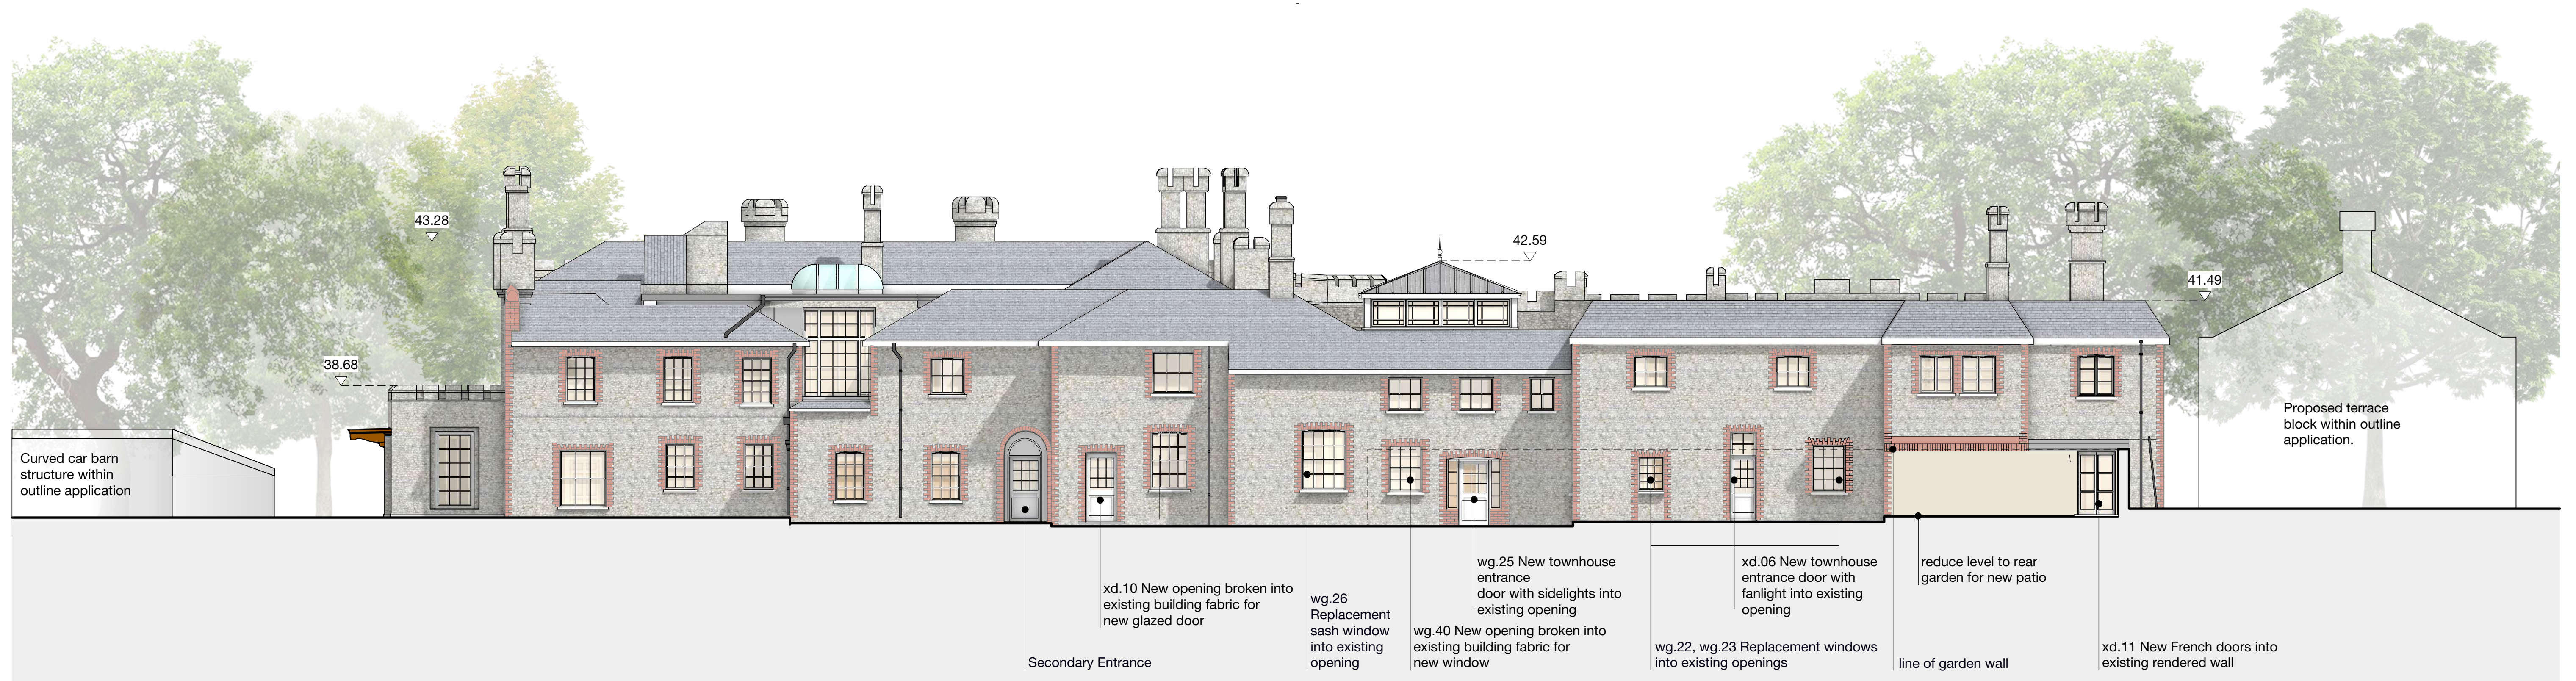

5 Main House - Proposed East Elevation C-C
SCALE: 1:100

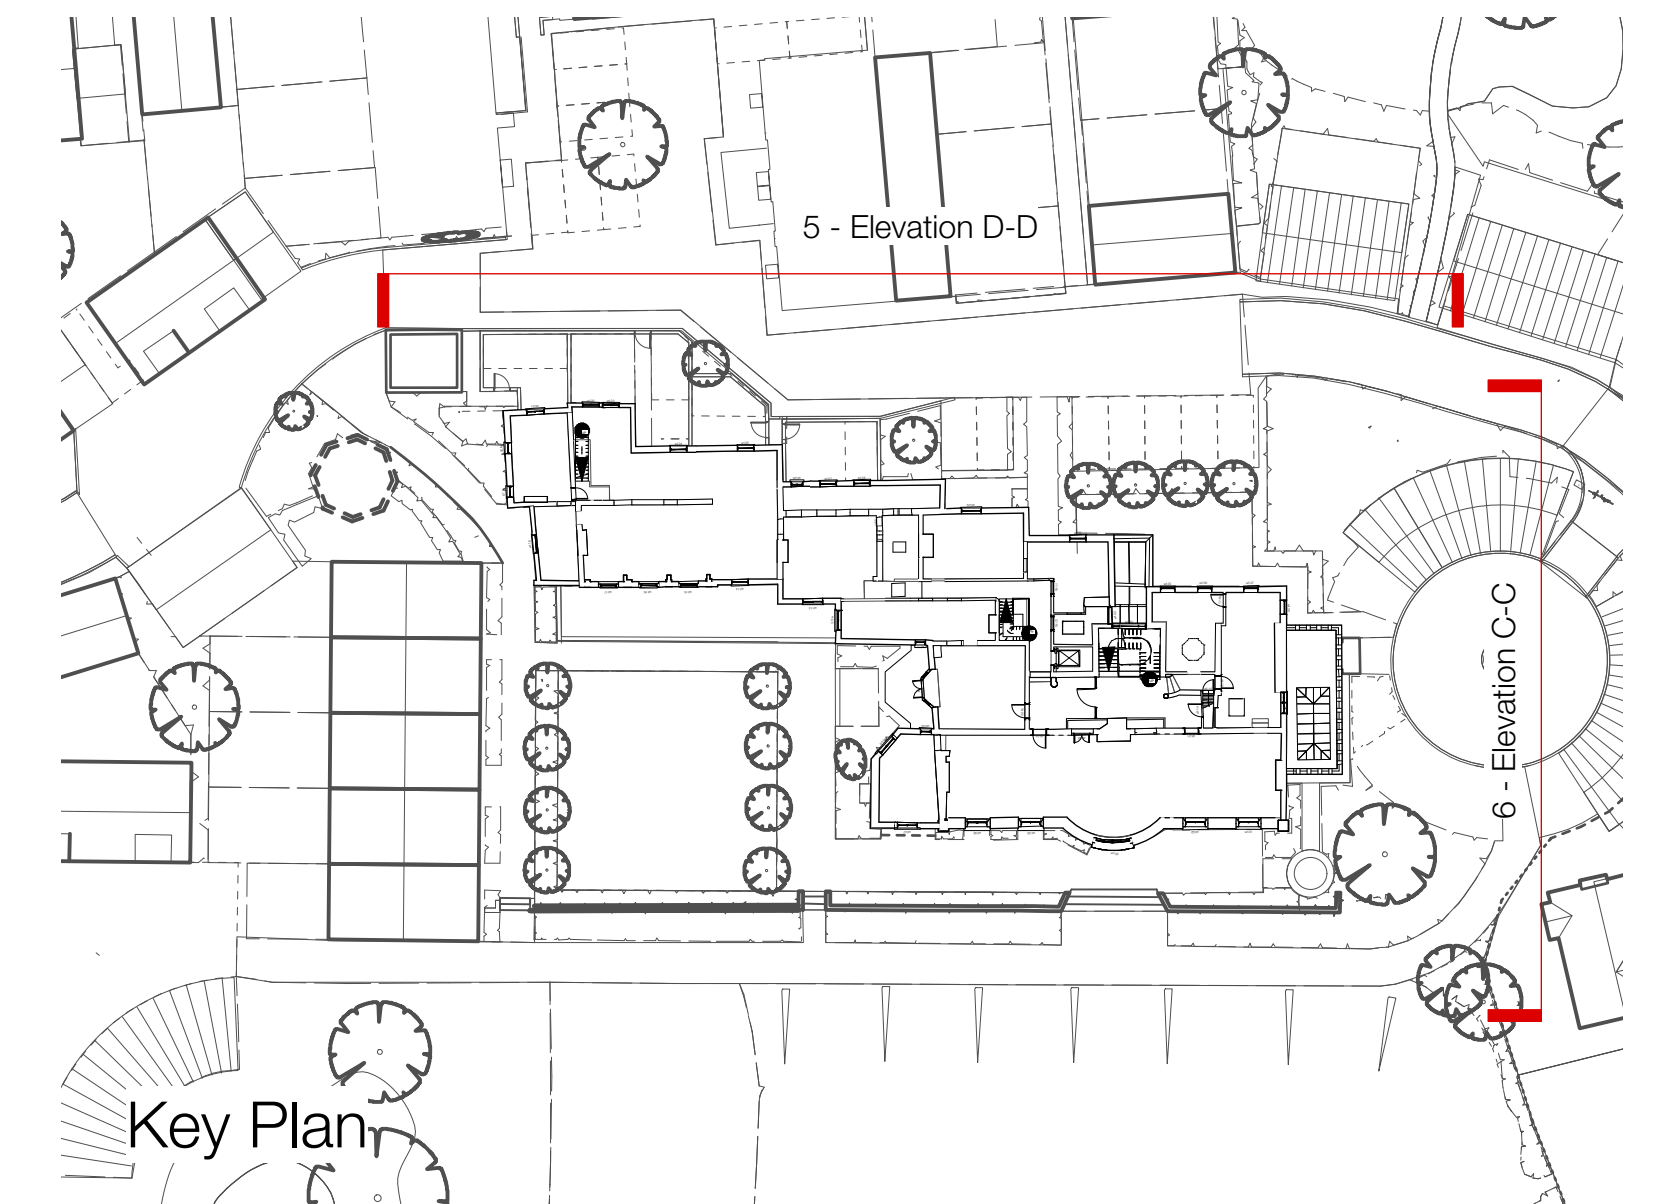

6 Main House - North Elevation D-D
SCALE: 1:100