
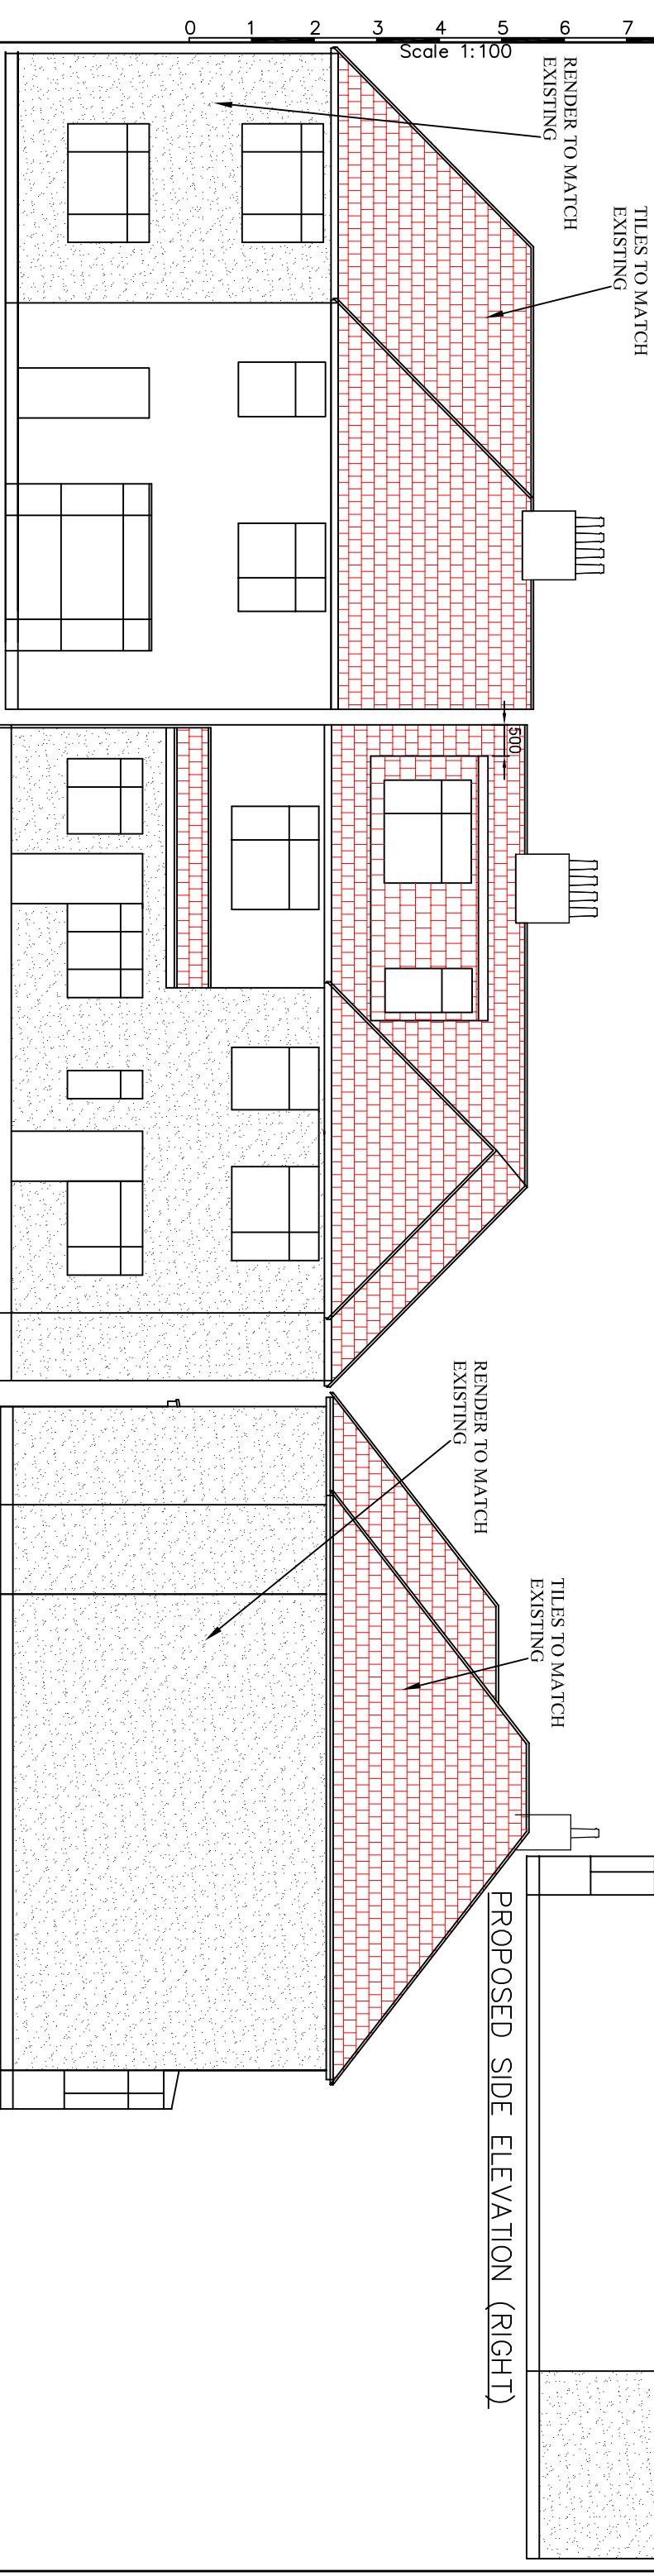


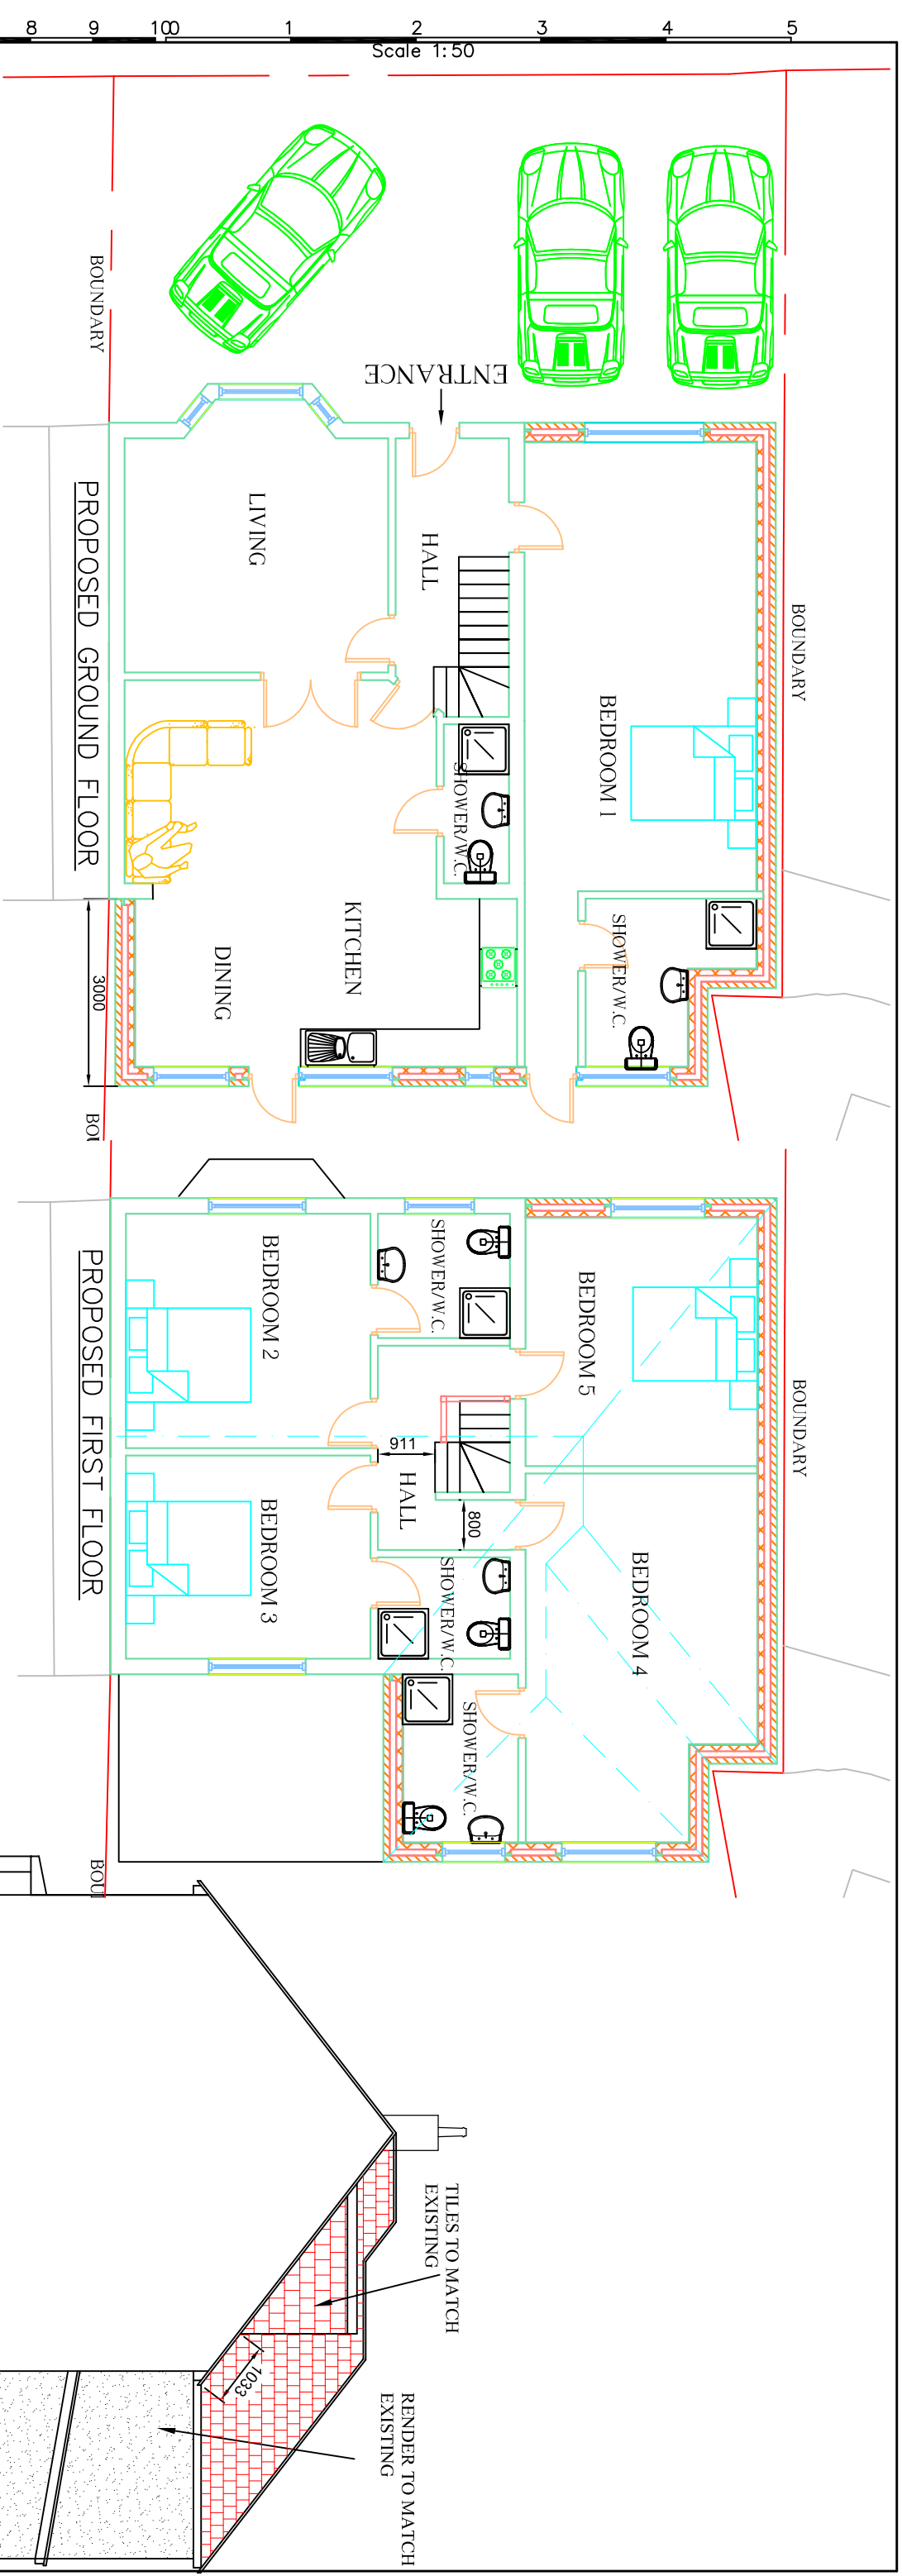

Rev.	Date	Description	DWN, CHK.
		j e architectural design ltd Architectural & Structural Designers 1 Lytton Close Northolt Village., Northolt Middlesex UB5 5BU T: 020 8845 0795, M: 07930 557913, e:eeangelio9@aol.com	
Job Title:		185 Victoria Road, Emsworth PO10 7LY	
Drawing Title:		Proposed Ground & First Floor & Front, Side & Rear elevation	
Designed by:		Angelo E	
Client:			
Date:		Aug. 2017	
Scale:		1:100@A3	
Drawing No:		3071/AM/02	
Rev.		B	