


PROPOSED BLOCK-ROOF PLAN
SCALE 1:200 @ A4

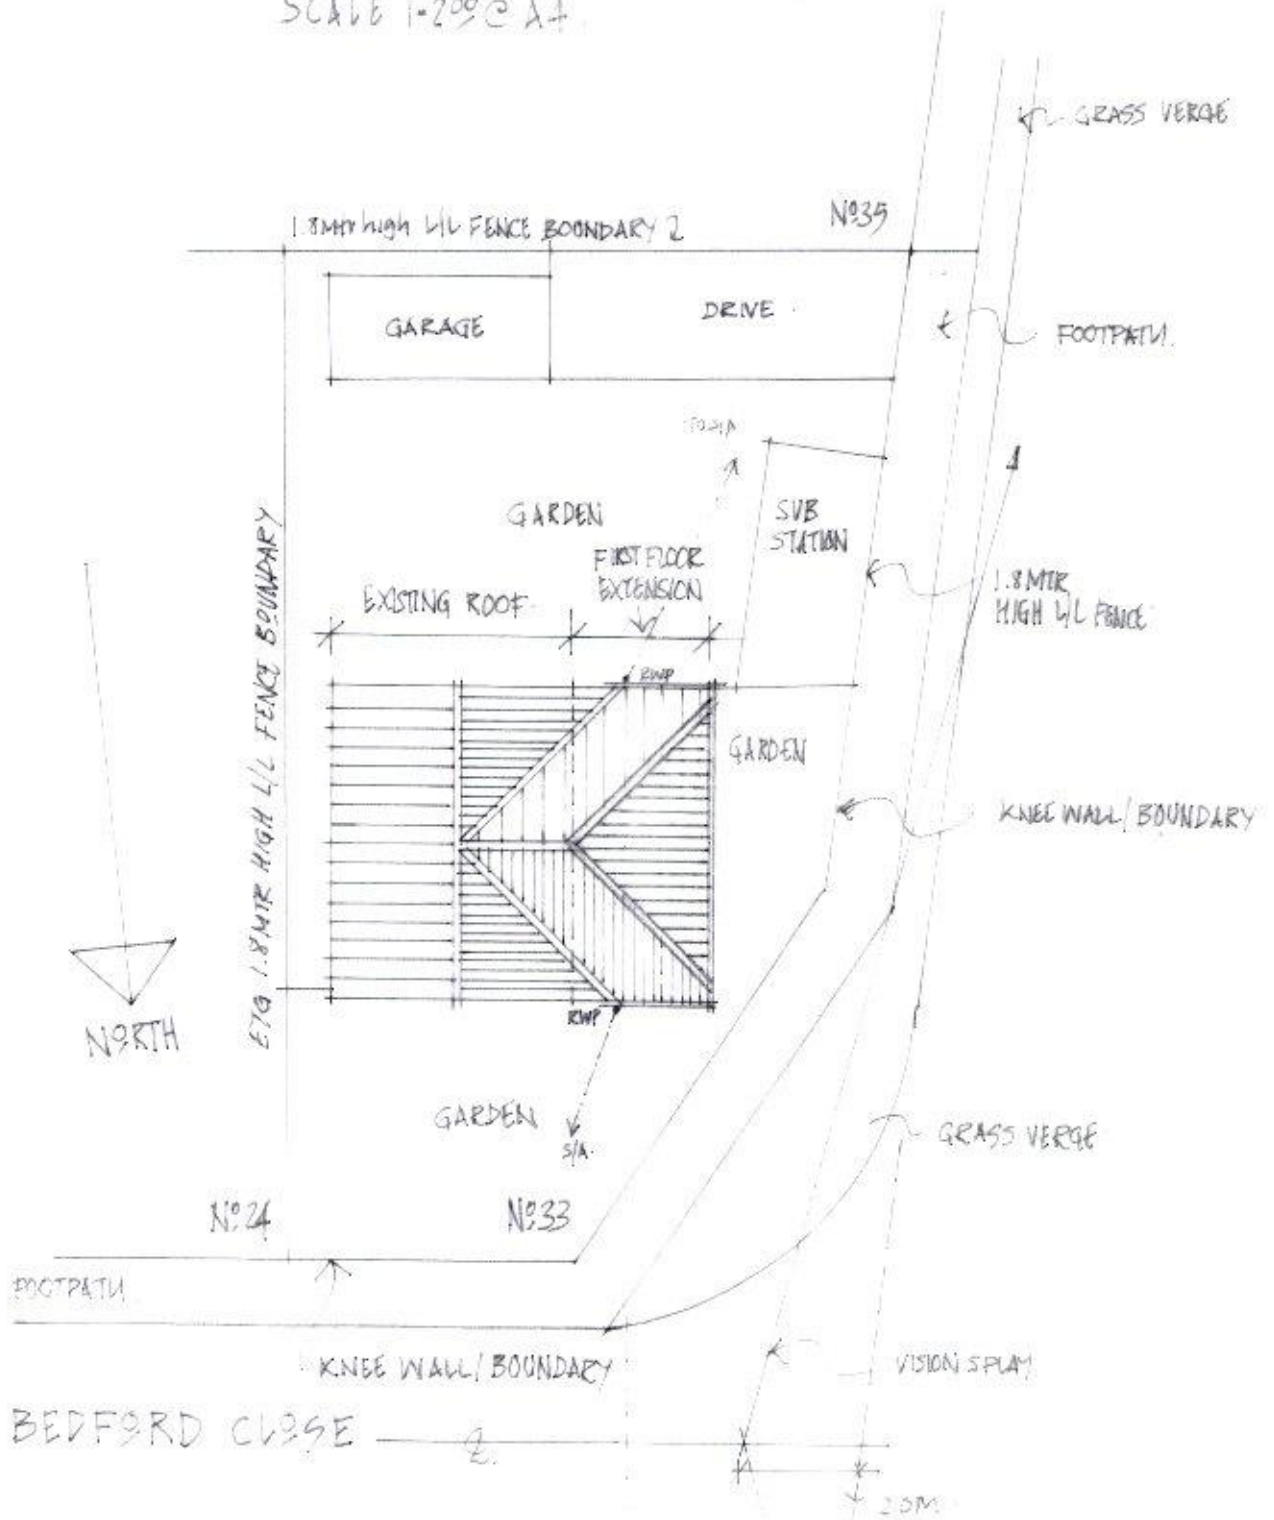

HAVANT BOROUGH
COUNCIL
24 JUL 2017
RECEIVED

PROPOSED ALTERATIONS & IMPROVEMENTS
22, POOK LANE, HAVANT, HAMPSHIRE
PL 24, 2017, SCALE 1:200 @ A4.