
 
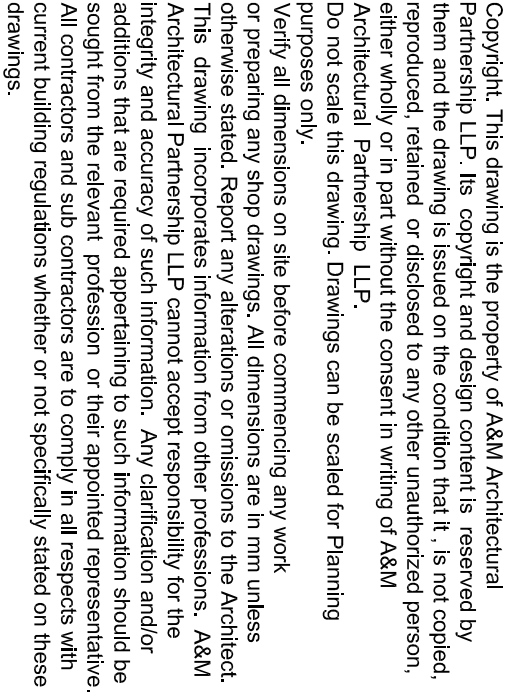


[illegible]

Scale 1:50 - 20mm=1m


Metres

 


0 5 10 20 30

Metres

Scale 1:250 - 20mm=5m

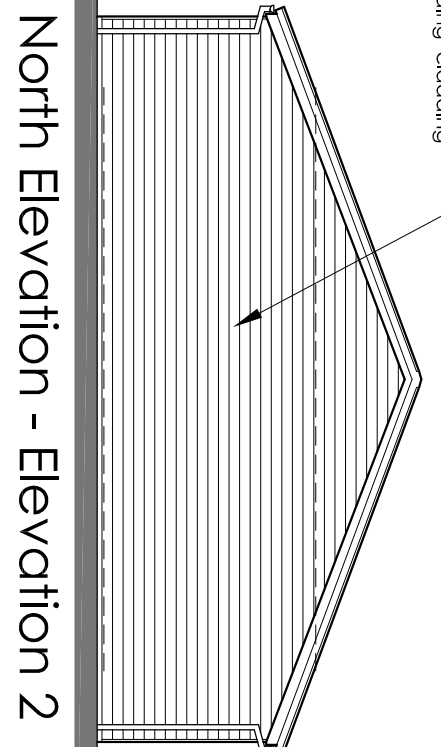

North Elevation - Elevation 2

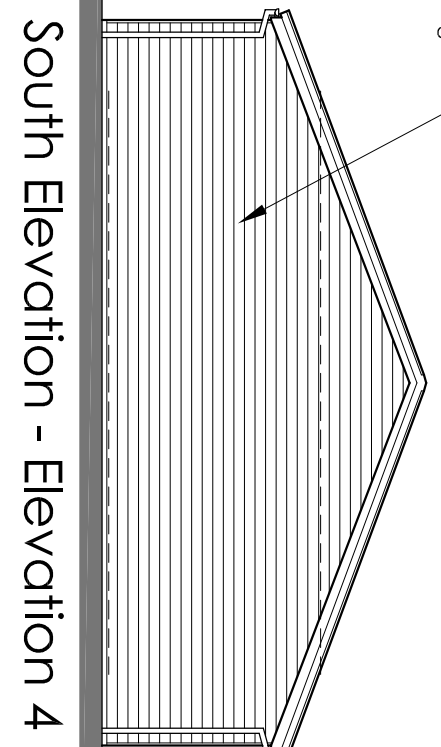

South Elevation - Elevation 4

Rev.	Details	Name	Date

AAI ARCHITECTURAL PARTNERSHIP LLP
40 CAMBRIDGE ROAD
HASTINGS, EAST SUSSEX
TN34 1DT
T: 01424 200222
F: 01424 200333
E: admin@aai-arc.co.uk

AWAY RESORTS LTD.

MILL RYTHE HOLIDAY VILLAGE
HAVANT ROAD, HAYLING ISLAND,
HAMPSHIRE, PO11 0PB

Project

PROPOSED MASTERPLAN

Drawing Title	SINGLE STOREY CHALET - MATLOCK PROPOSED FLOOR PLAN AND SECTION		
Date	01/01/2016	Scale	1:50, 1:100 & 1:250 @ A1
Computer File Name	33077435_Matlock_Proposed Plan & Elevations.dwg		
Checked by	PF		
Status			

PLANNING

Drawing Number	Revision
----------------	----------

3877-435