






South-East (Front) Elevation - As Proposed

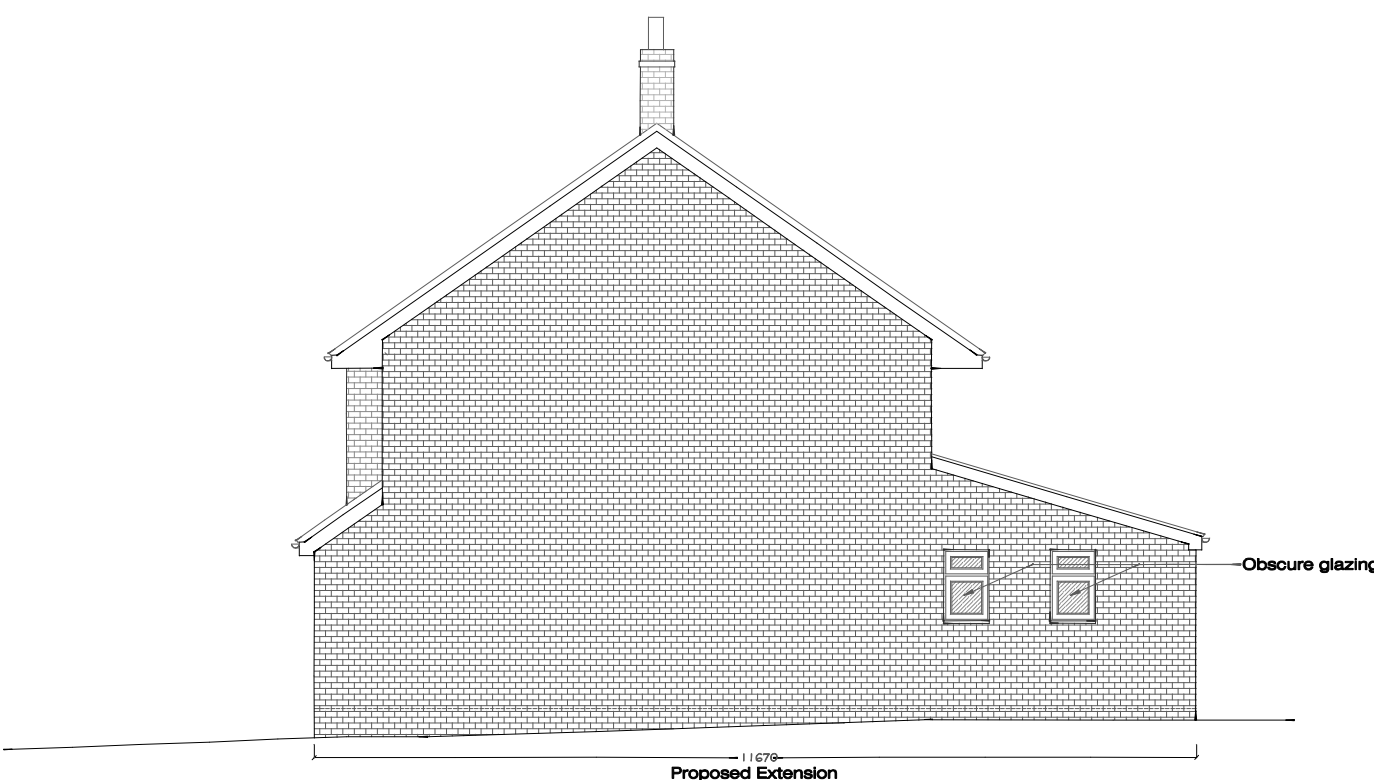


North-East (Side) Elevation - As Proposed

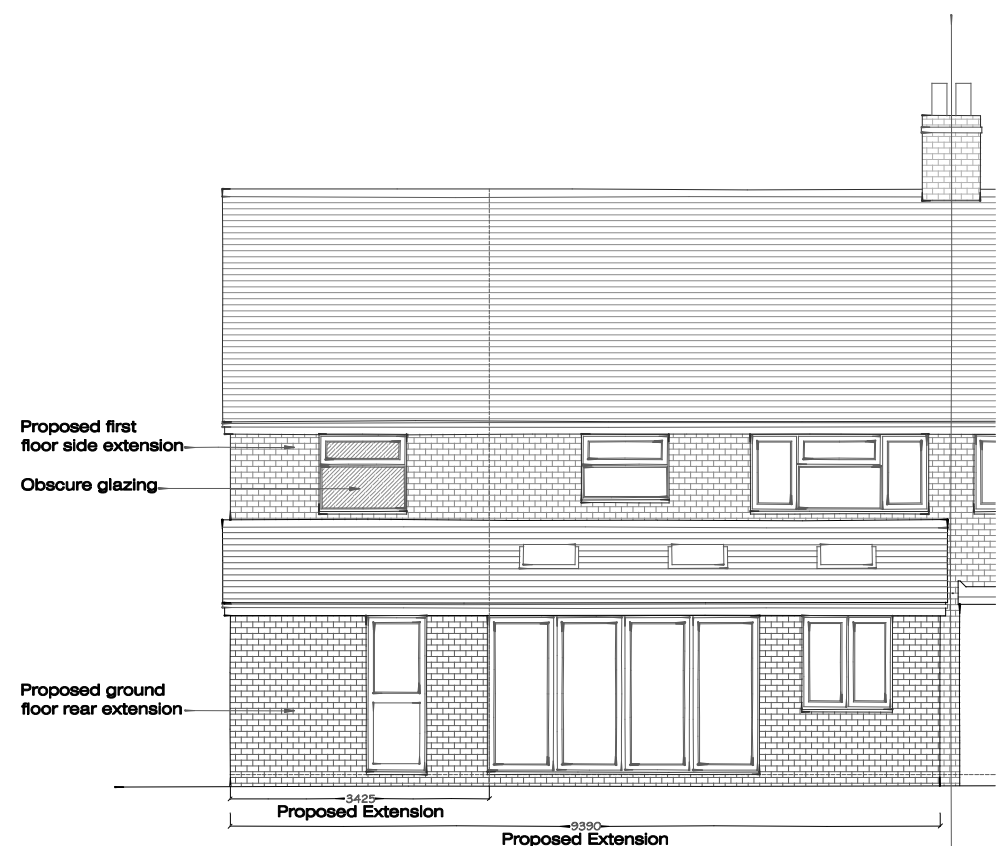


North-West (Rear) Elevation - As Proposed

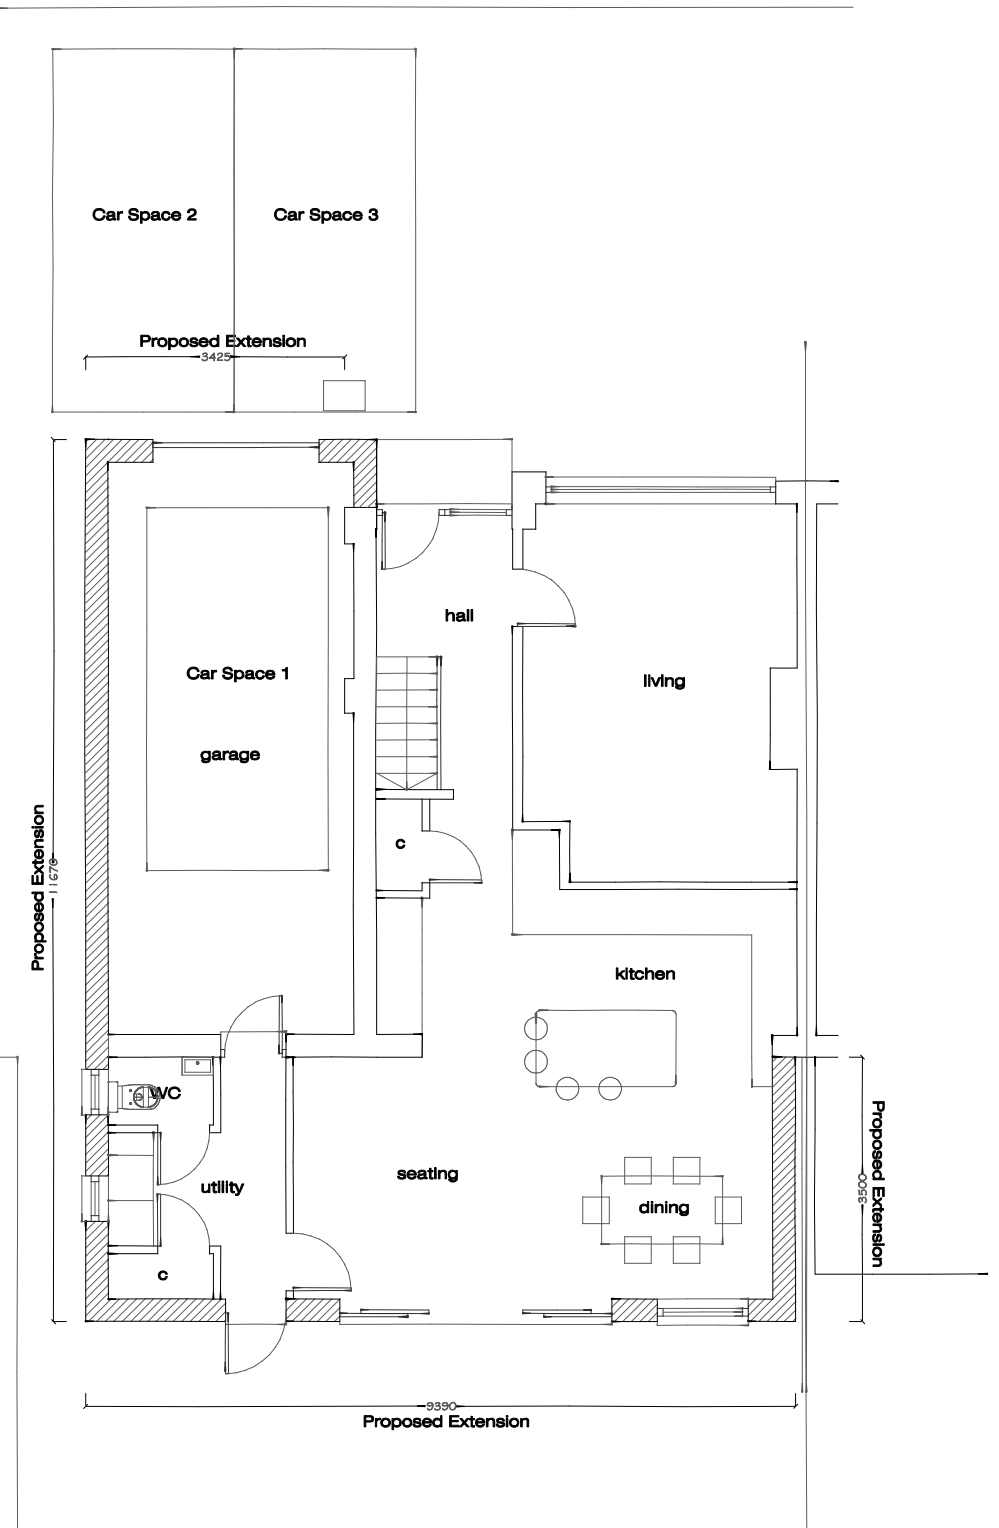

Ground Floor Plan - As Proposed

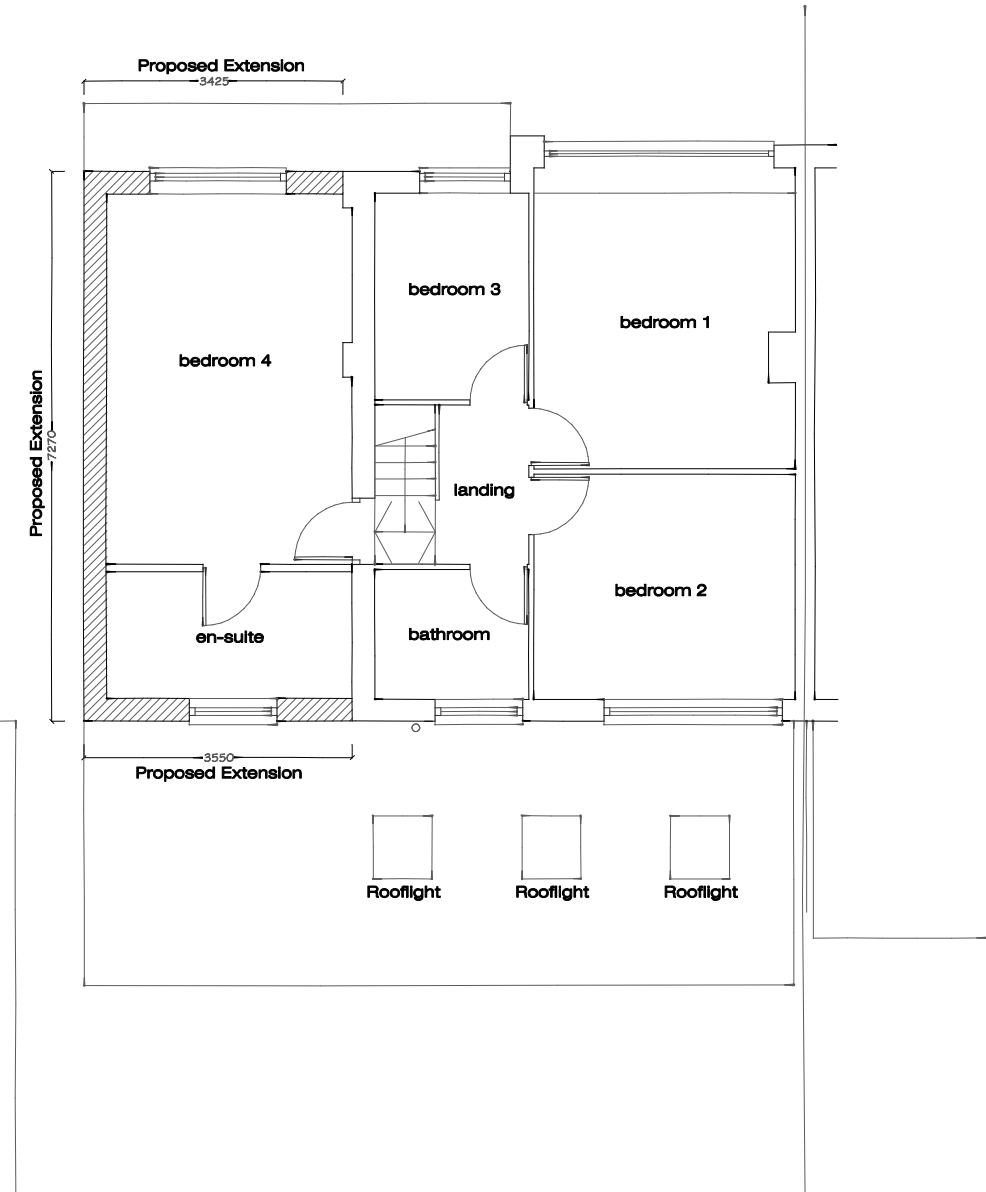

First Floor Plan - As Proposed

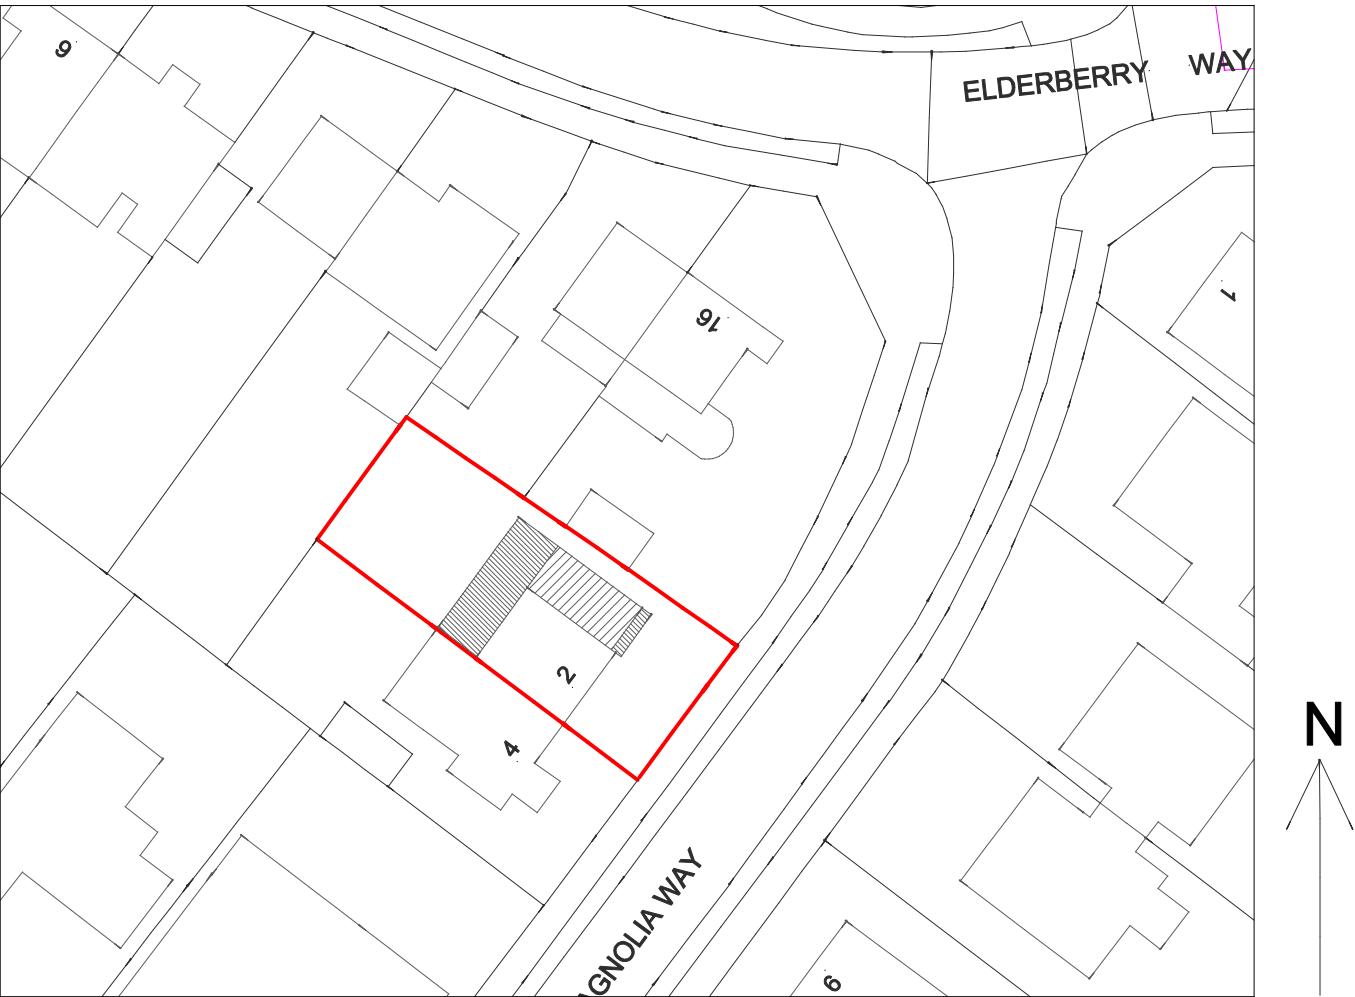

Block Plan - As Proposed 1:500

-	Issued for Planning Application	NJ	31-08-17
Rev.		By	Date

Coast Architecture Ltd
Middle House, 3 Sampan Close,
Warsash, Southampton, SO31 9BU
07920 260758

Project

2 Magnolia Way, Waterloooville,
PO8 9BH

Client

Mr and Mrs D Pettit

Title			
Plans and Elevations - As Proposed			
Date	Aug 17	Drawn By	NJ
Job No.	Drawing No.	Scale	Revision
C17-017	101	1:100/ 500@A1	-