



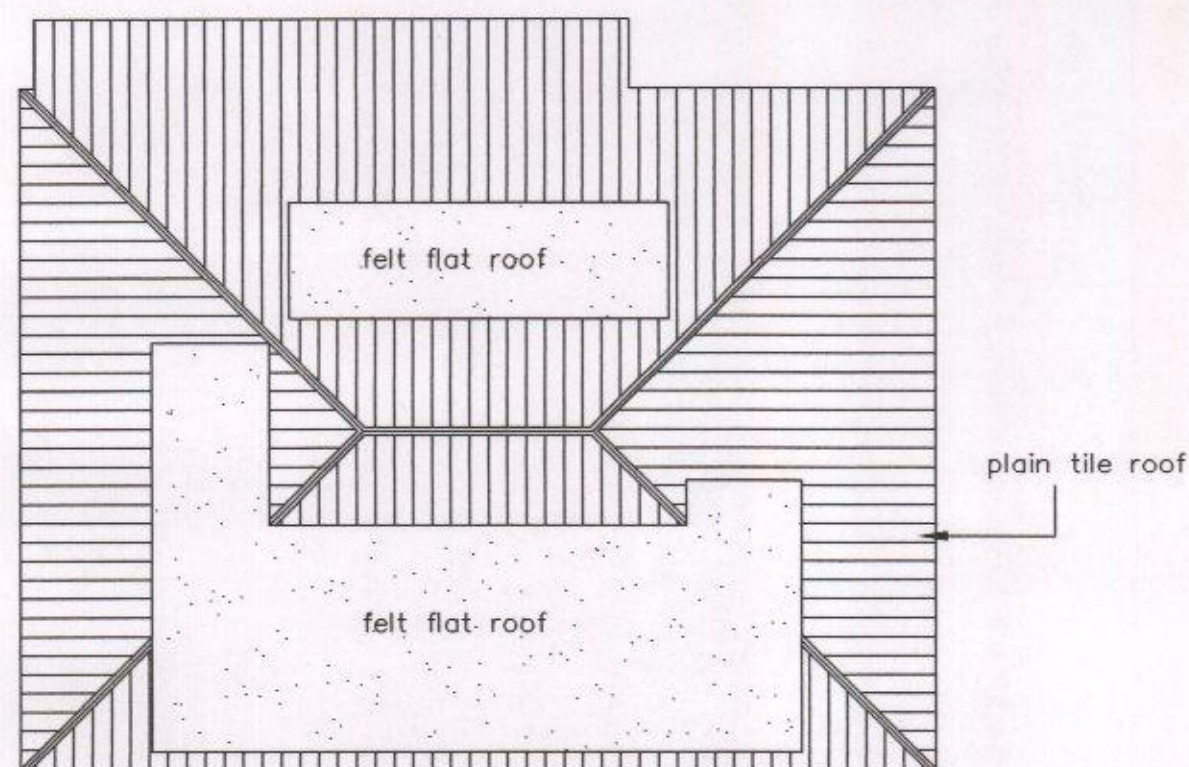


EXISTING ROOF PLAN
SCALE 1 : 100

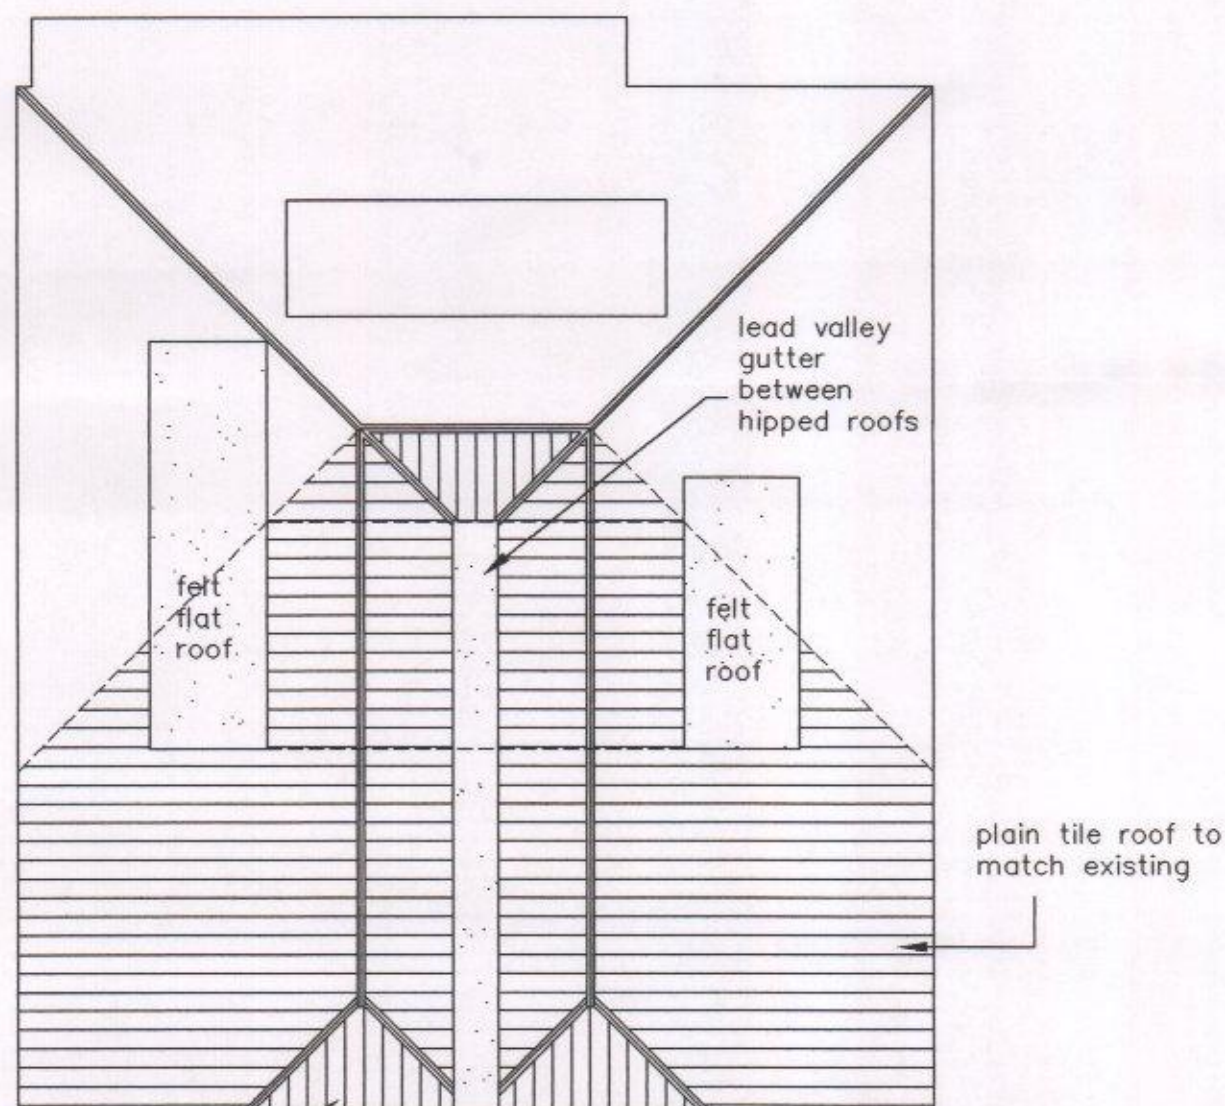

PROPOSED ROOF PLAN
SCALE 1 : 100

Scale in Metres 1:100

0 1 2 3 4 5 10

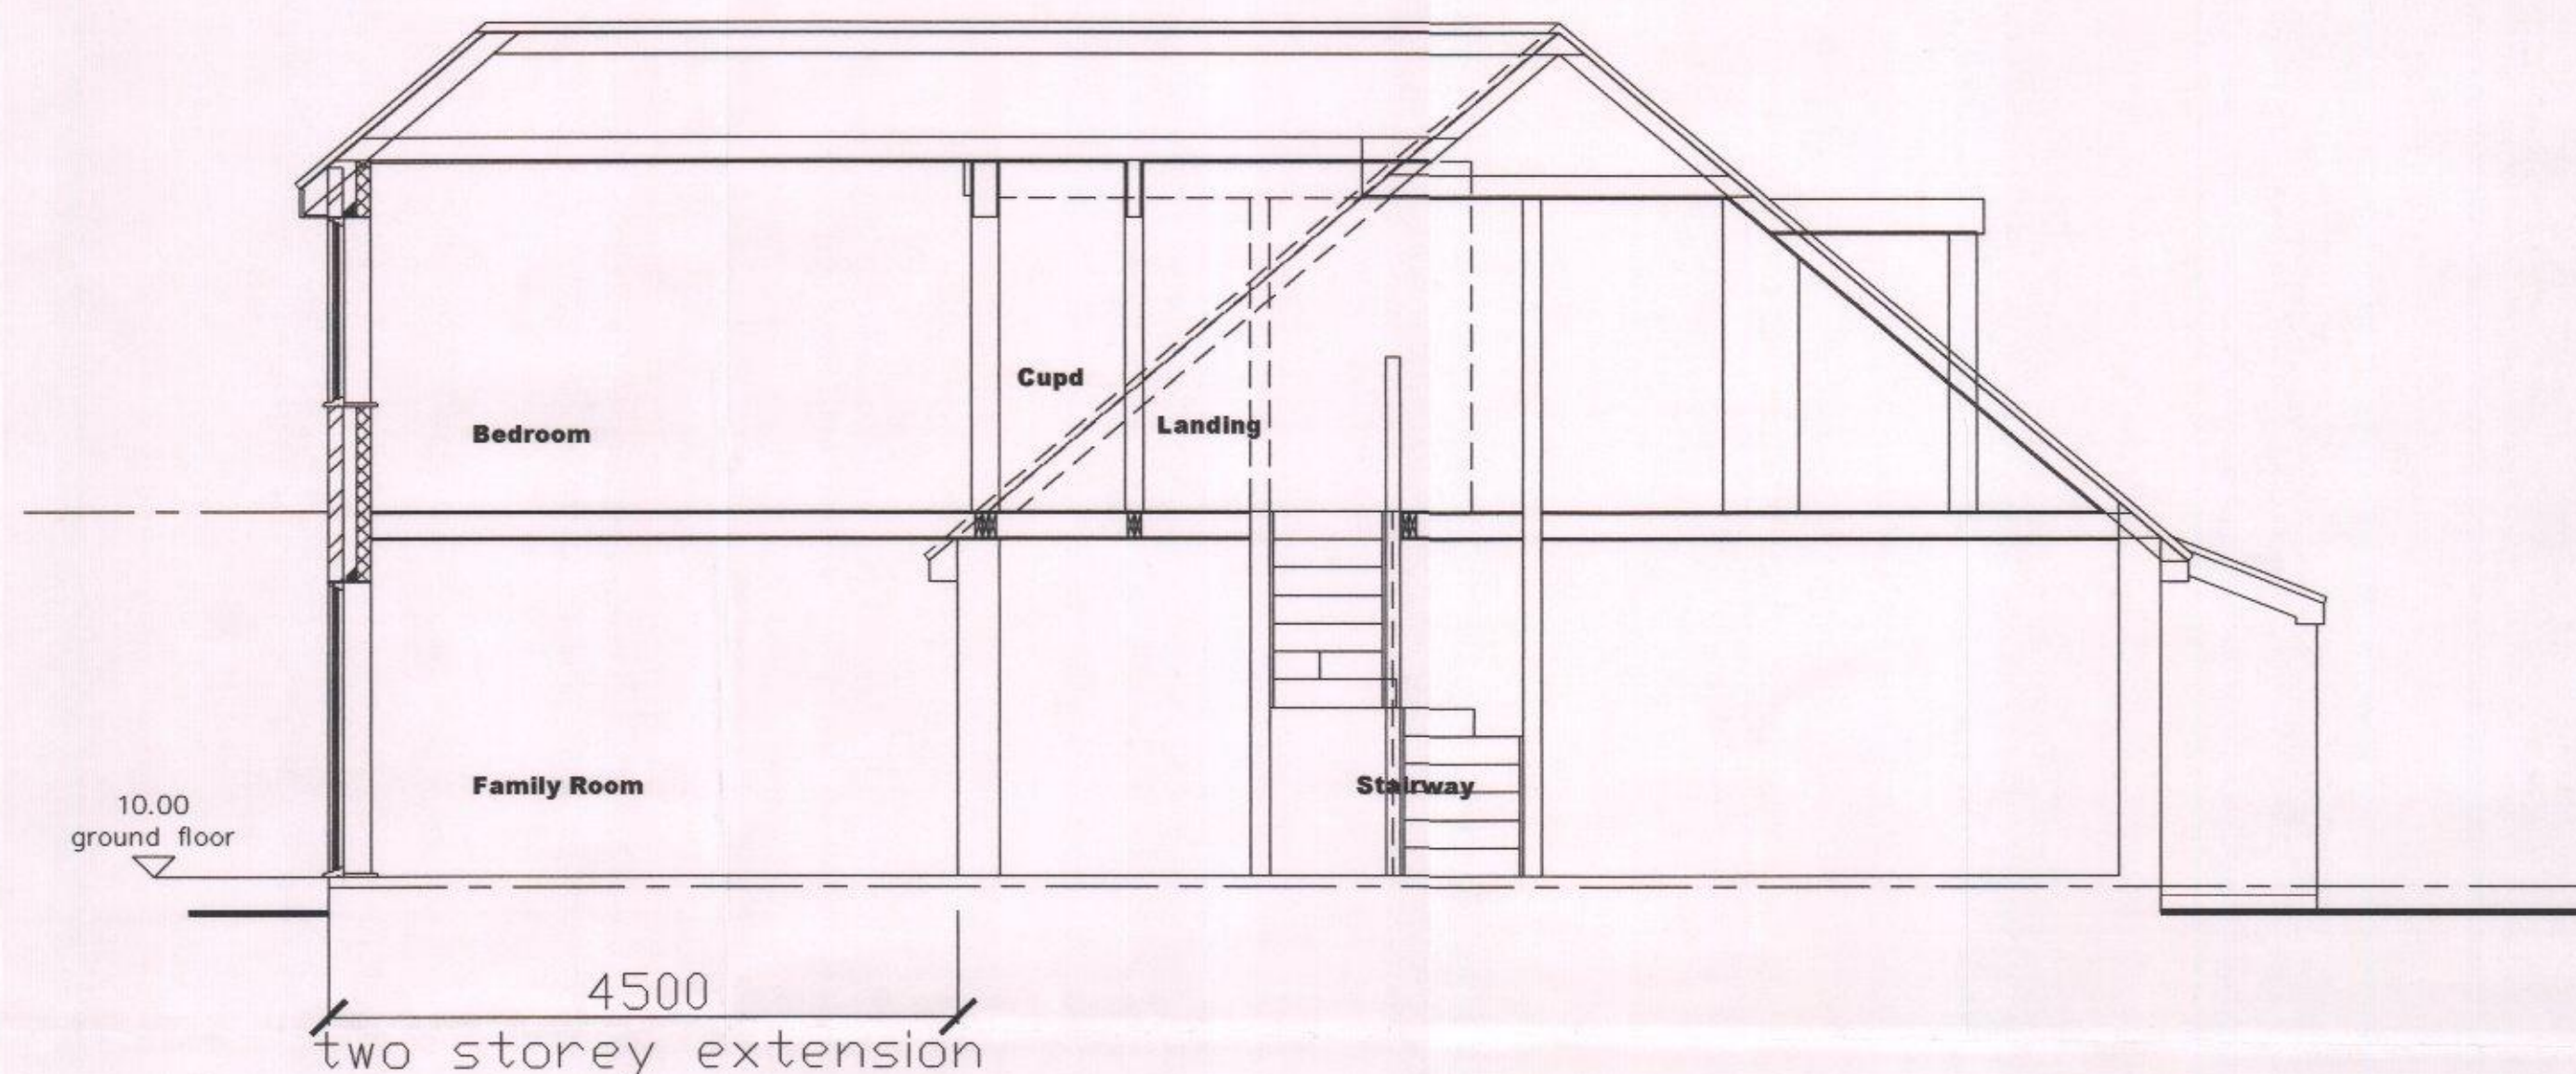

EXISTING / PROPOSED SITE SECTION
SCALE 1 : 50

Scale in Metres 1:50

0 1 2 3 4 5

For level results see drawing number 838 /01

HAVANT BOROUGH COUNCIL

15 JAN 2016

RECEIVED

NOTES:
The design and construction of this project shall be in accordance with the current Building Regulations & NHBC Standards. These notes & drawings have been prepared solely for the purpose of Planning & Building Regulation approval.

Do not scale from this drawing unless for Planning purposes. All dimensions to be checked on-site and any alterations to be approved by the Architect and/or client prior to any work commencing.

Ordinance Survey Licence No: 100047591

This drawing to be copyright and to be read in conjunction with all other drawings

Amendments:

Key:

Client Name & Address:

Mr & Mrs P Hale
23 Ferndale
Waterlooville
PO7 7PH

Project Address:

23 Ferndale
Waterlooville
PO7 7PH

Drawing Details:

PLANNING DRAWING

Existing / proposed roof layouts
Existing / proposed site section

Project No: 838	Drawing No: 4	Rev No:
Scale: 1:50 1:100 @ A2	Drawn: BWH	Date: 04/01/16



B H ARCHITECTURE Ltd
Heath Cottage
Newlands Lane
Purbrook
Waterlooville
Hants
PO7 5SQ
Tel: 023 9223 2322
Mob: 07747 771808
E-mail: bernard@bernardharding.com