


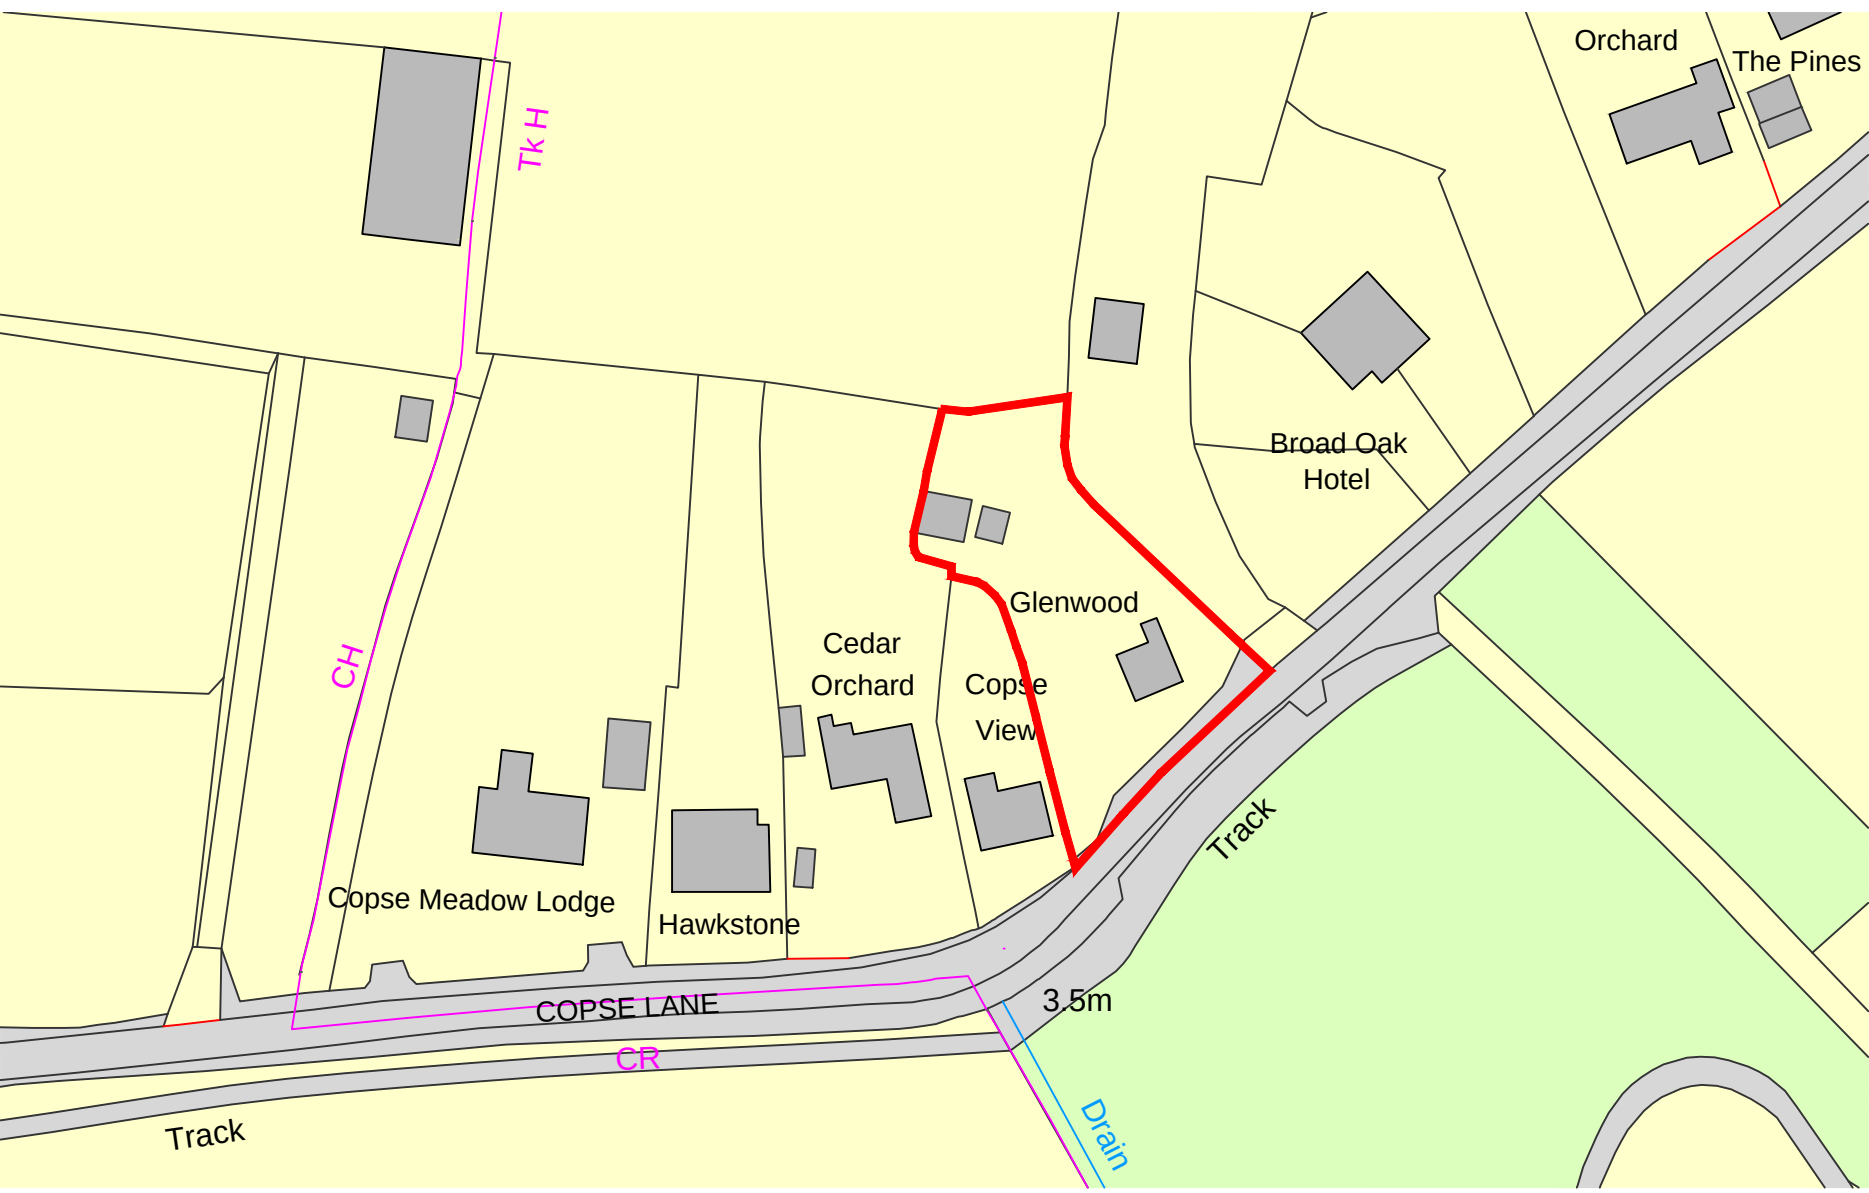


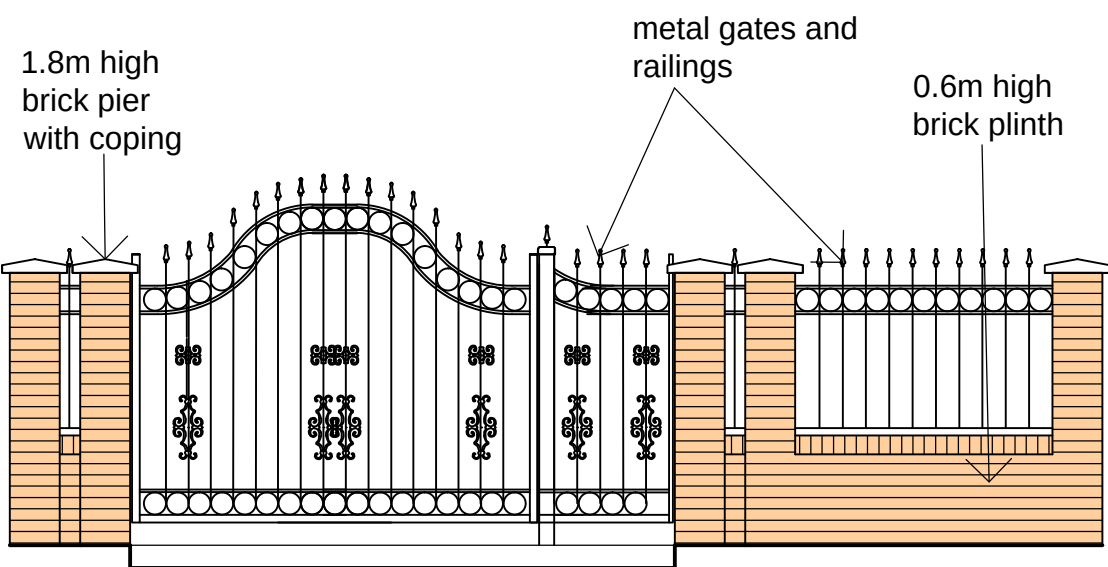


location plan scale A1 1:1000, A3 1:2000

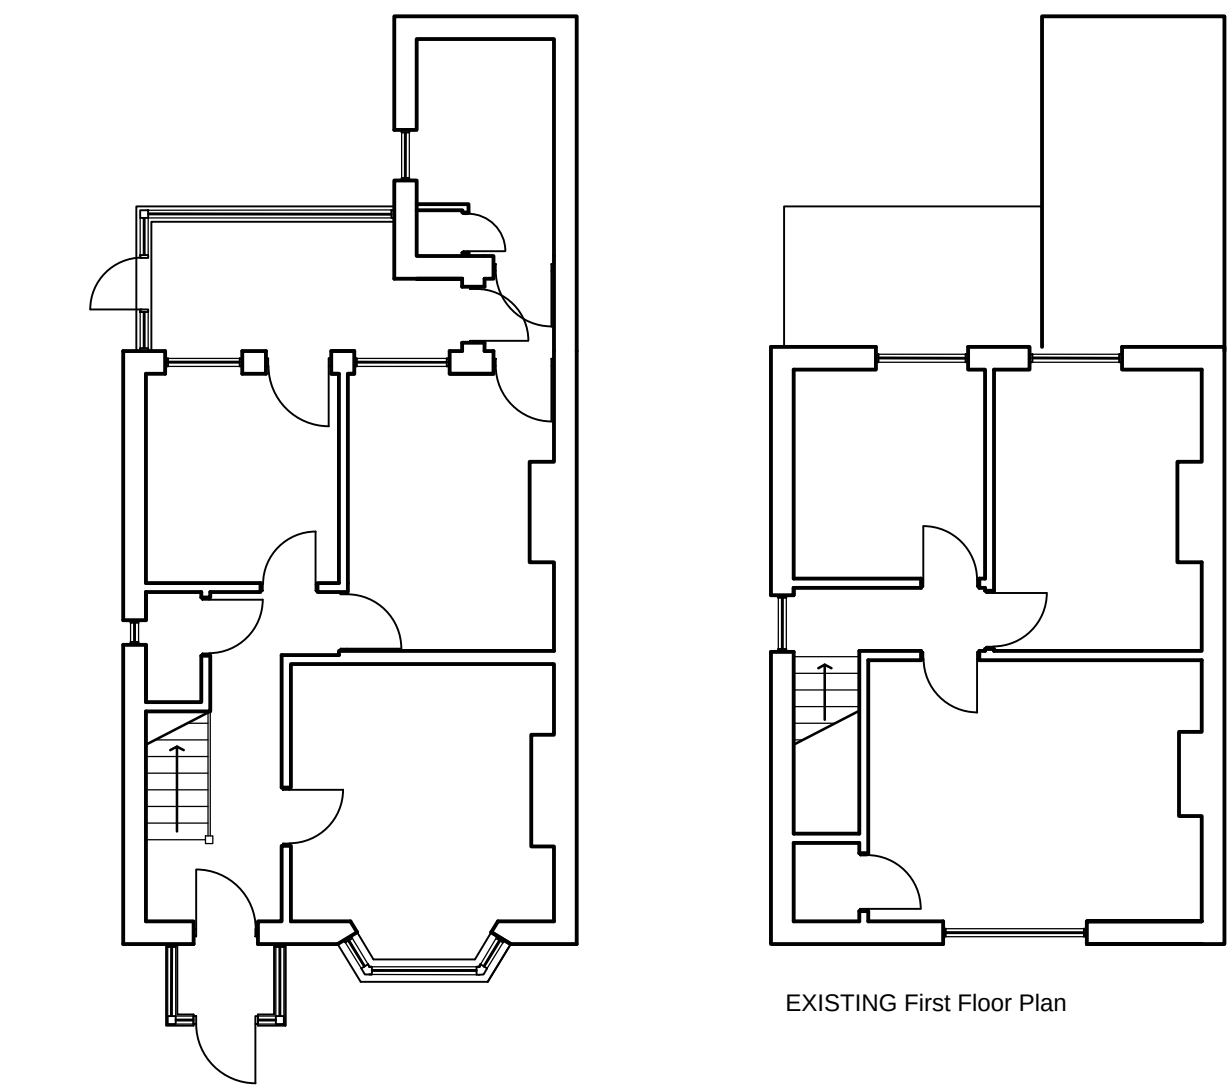

proposed gates & external wall scale: 1:50 @ A1, and 1:100 @ A3

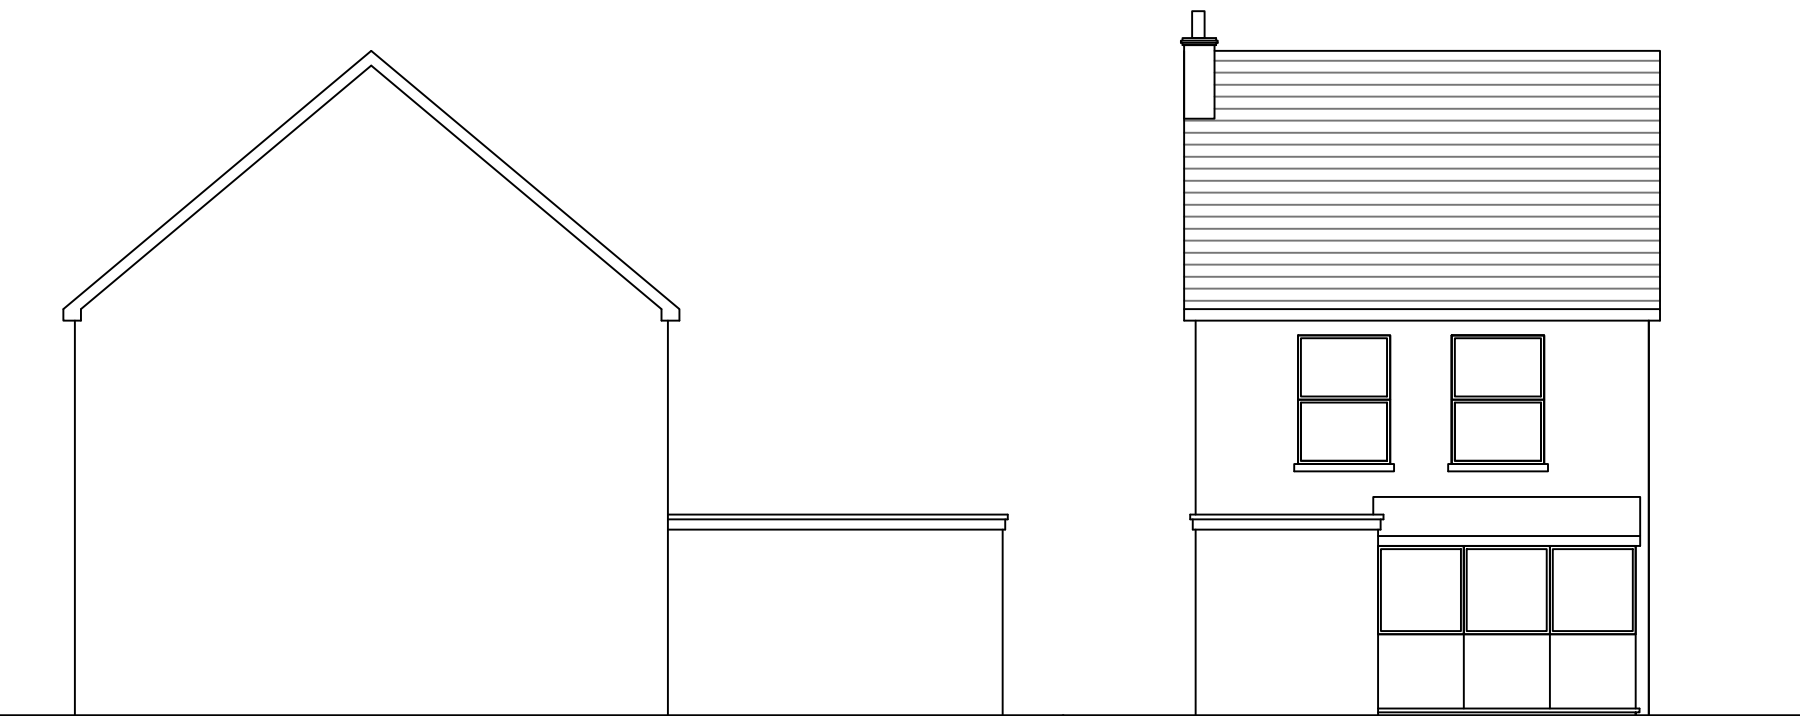

site photographs

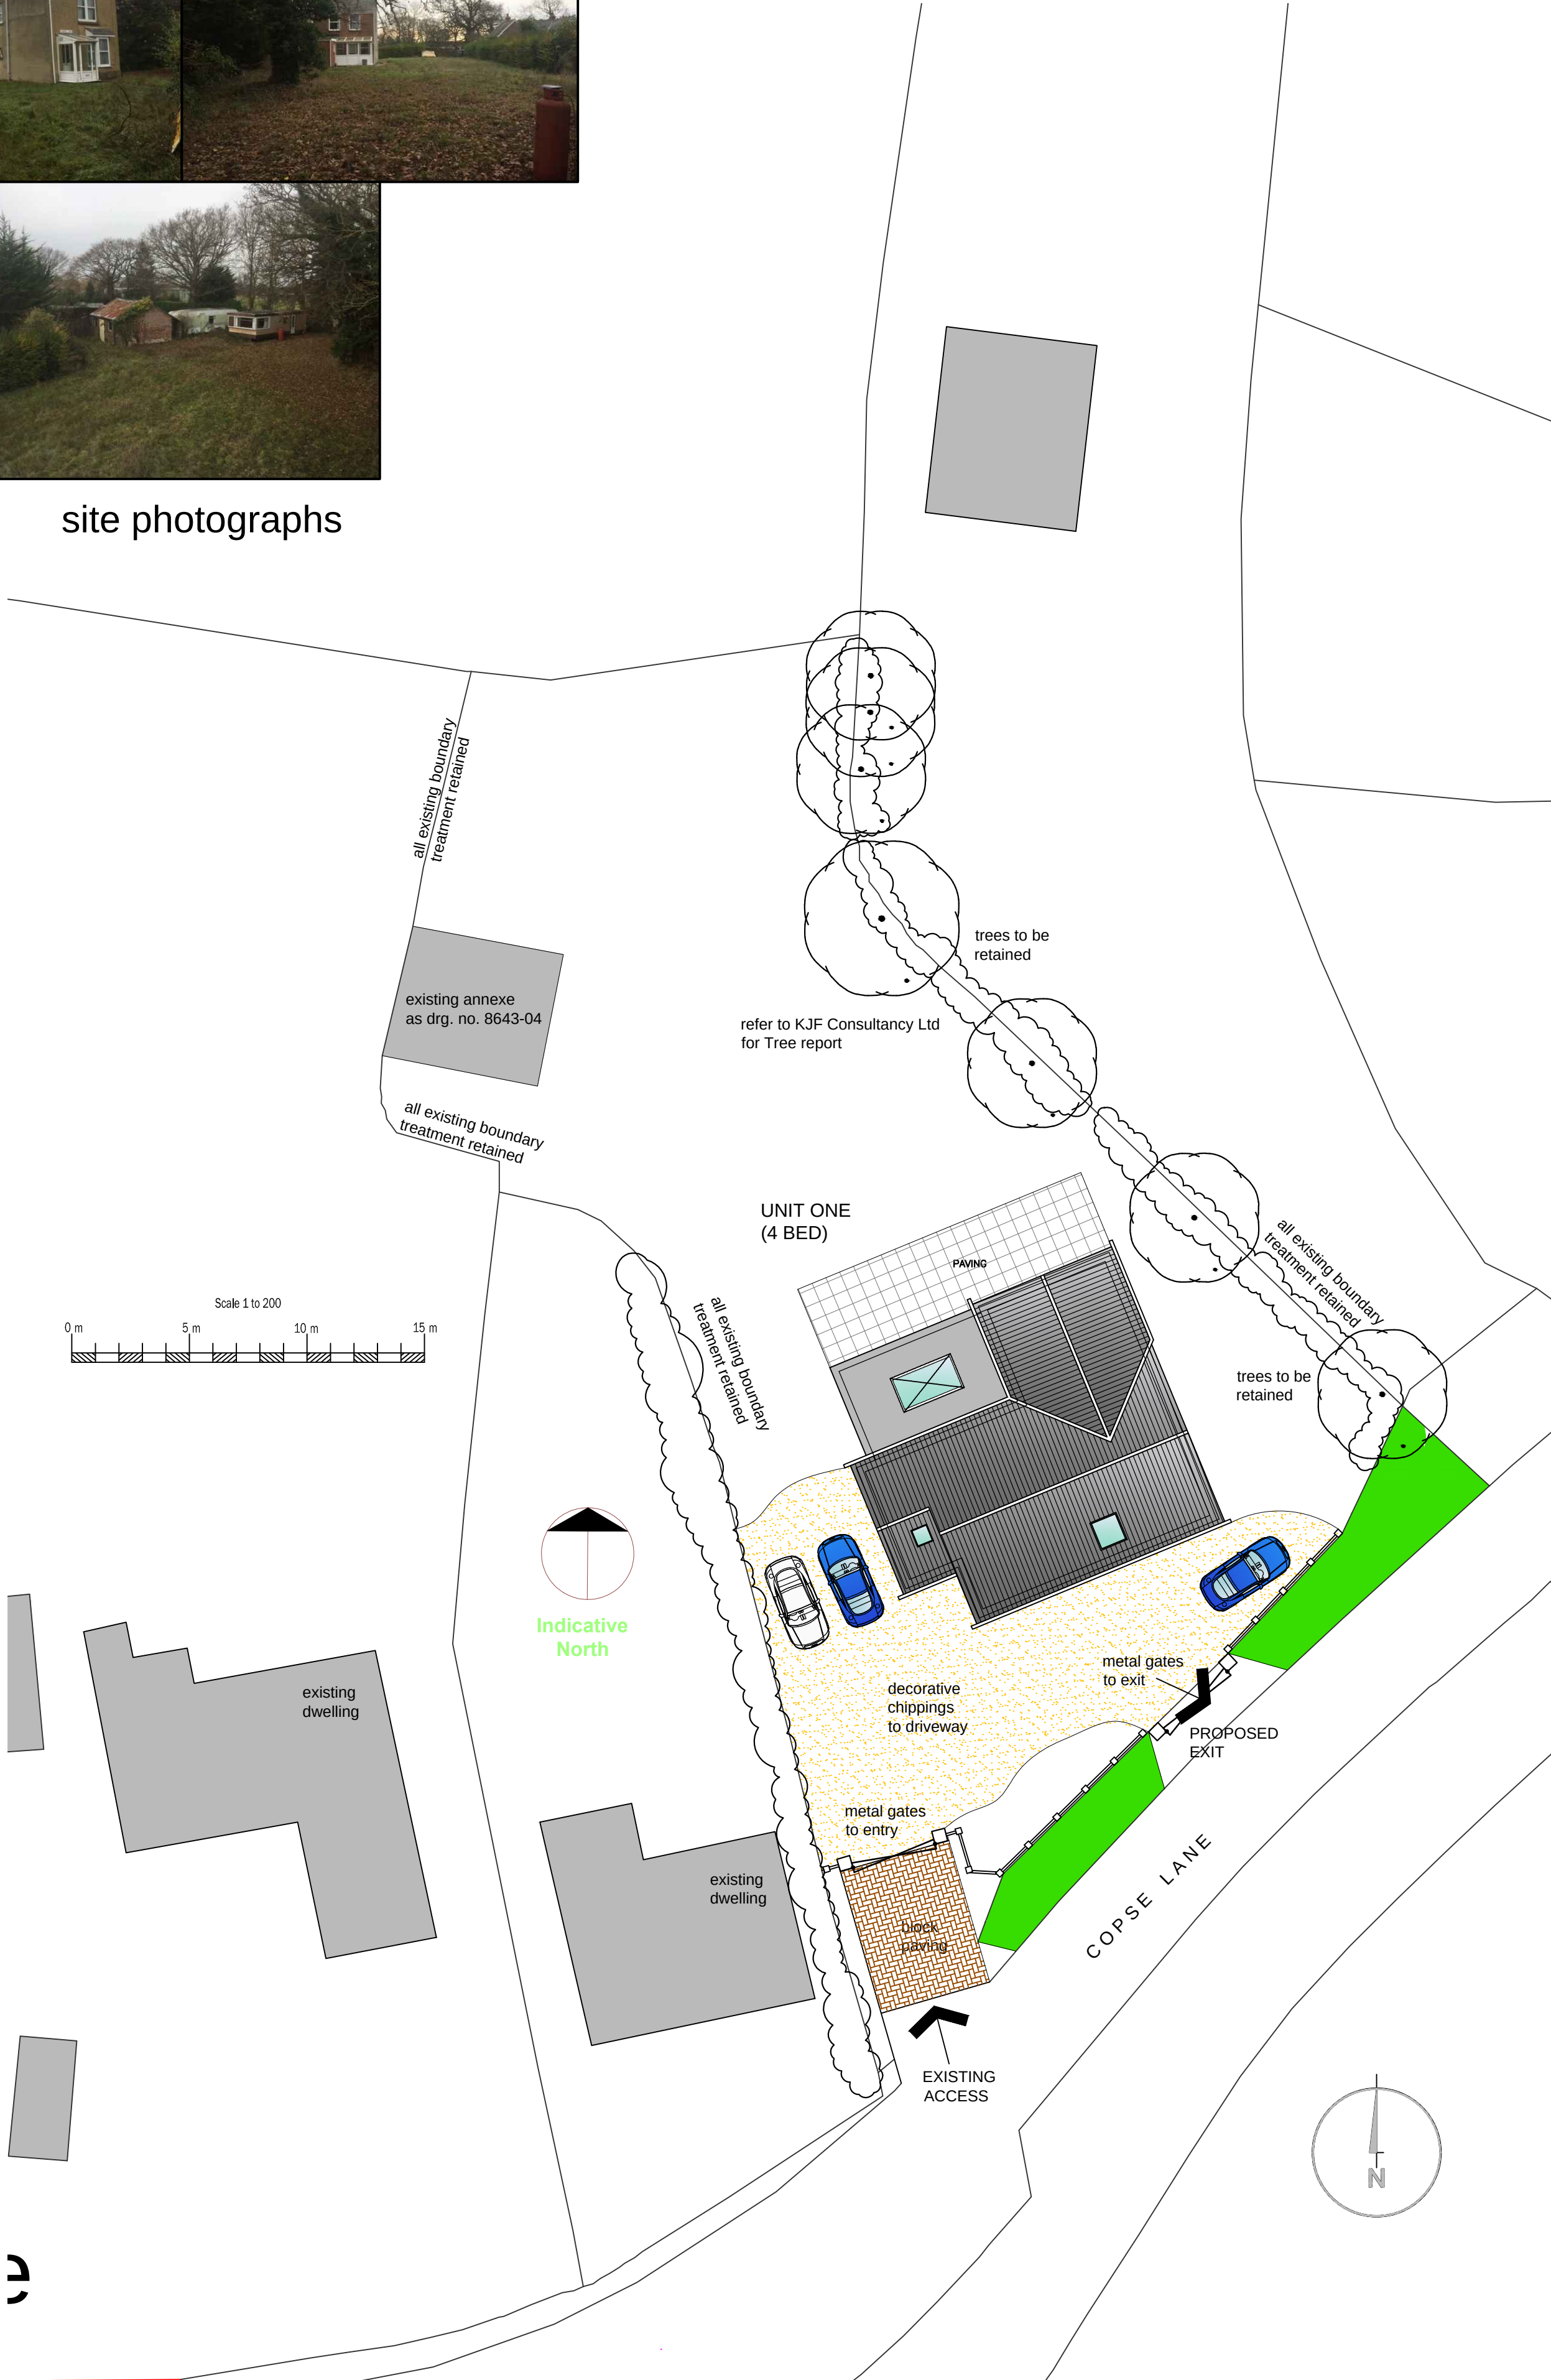

proposed site plan scale A1 1:200

notes

this drawing is the copyright of the Holman Reading partnership llp and must not be reproduced in whole or part or used for the execution of works without their permission.

all dimensions to be checked on site prior to commencement of construction works and the architect notified of any discrepancy.

figured dimensions are to be used in preference to scaled dimensions.

no deviation from this drawing will be permitted without prior consent of the architect.

all drawings are prepared subject to a full measured and structural survey of the buildings and site.

all structural work is subject to the appointment of a structural engineer to confirm and agree the structural proposals.

os promap licence no. 100022432.

scale width 100mm @ a1 - 50mm @ a3

client

revision	notes	date	drawn	check
A	Amendment to LPA requirement	28.02.17	mmh	
B	Amendments to LPA request	23.03.17	mmh	

hrparchitects

18 Limberline Spur
hilesea, portsmouth, hampshire, po3 5hj
tel: 023 9269 1843
fax: 023 9263 9722
email: info@hrp-architects.com
website: hrp-architects.com

project	Glenwood House, Copse Lane, Hayling Island, PO11 0QB		
detail	Proposed site plan, location and block plan		
drawn	ARP	checked	
date	Jan 2017	status	Planning
a1 scale as shown	a3 scale	8643 01	rev B