


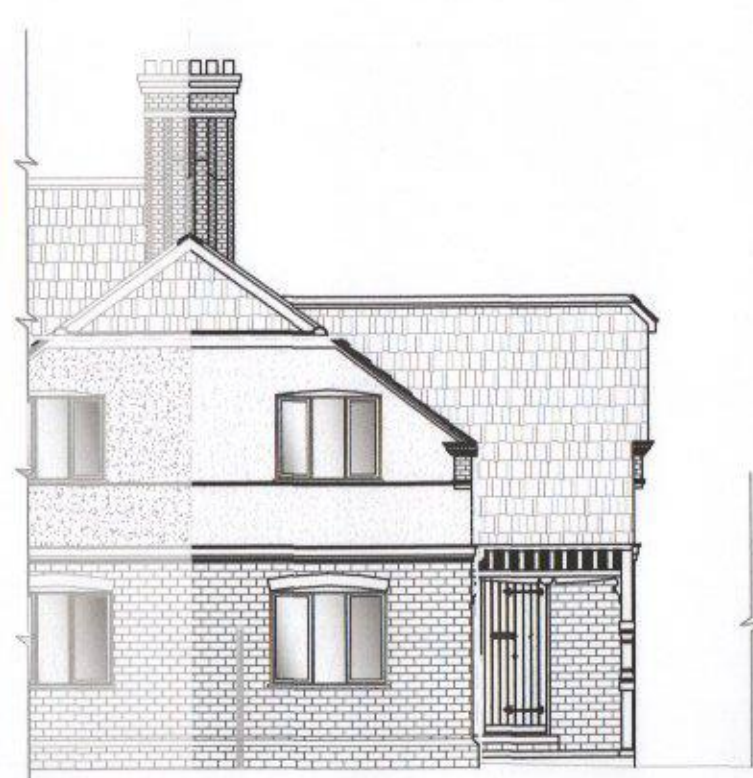


1 EXISTING FRONT ELEVATION
1:100




2 EXISTING SIDE ELEVATION
1:100




3 EXISTING REAR ELEVATION
1:100

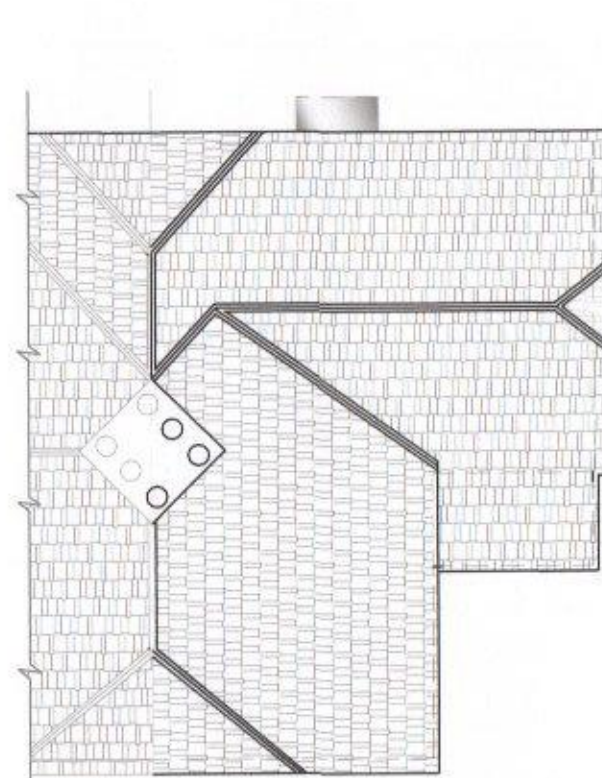


4 EXISTING ROOF PLAN
1:100

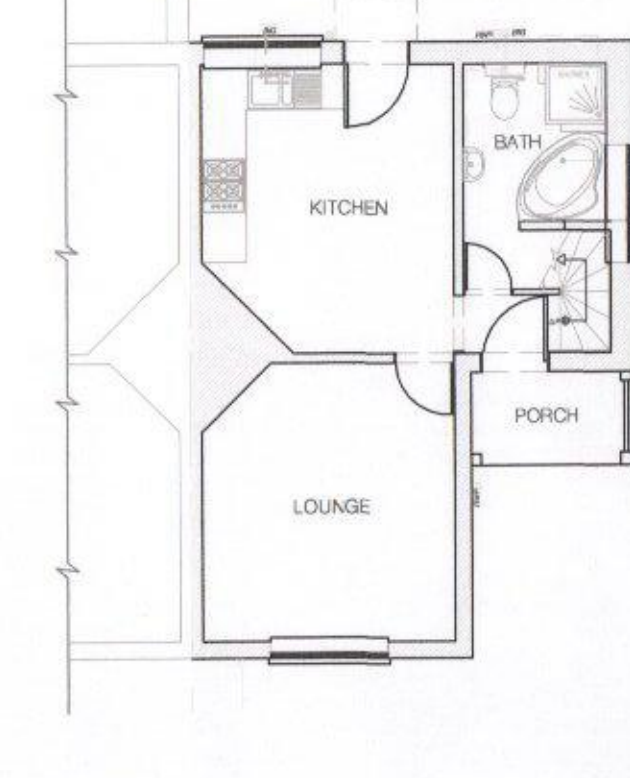


5 EXISTING GROUND FLOOR PLAN
1:100

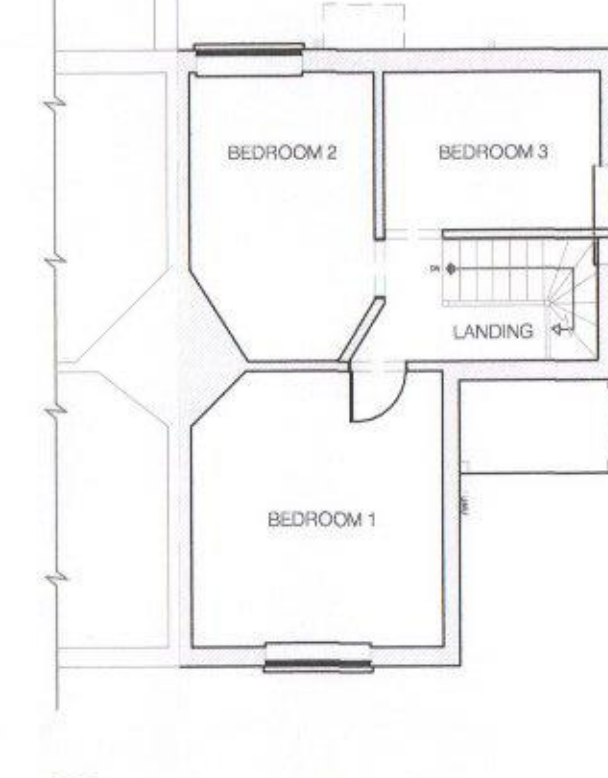

6 EXISTING FIRST FLOOR PLAN
1:100

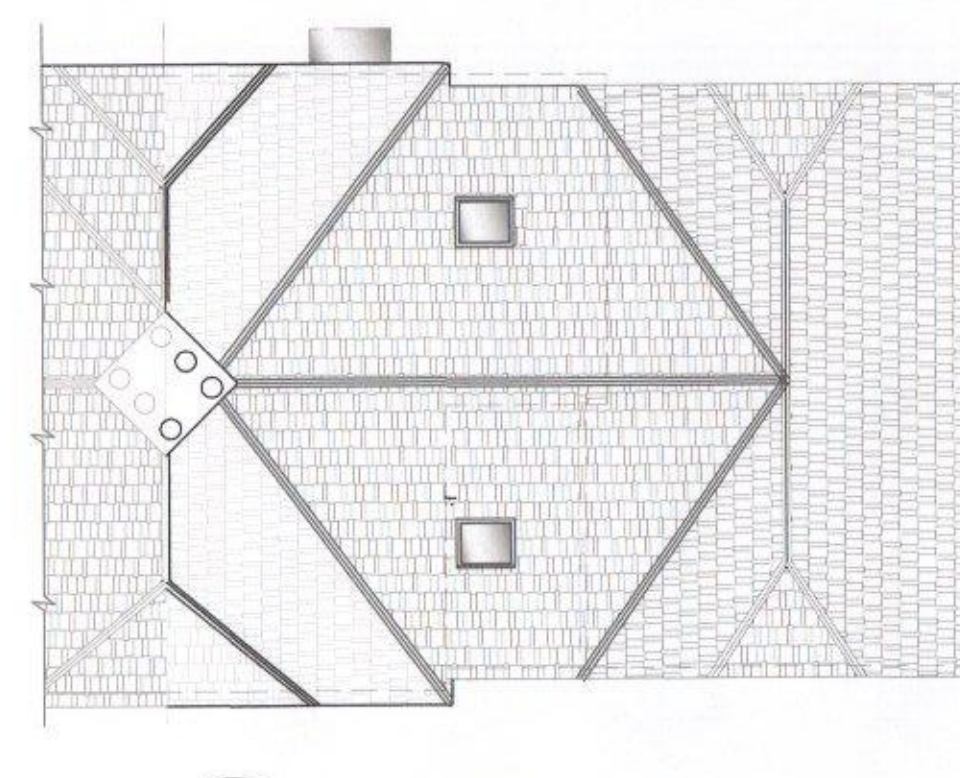


7 PROPOSED ROOF PLAN
1:100

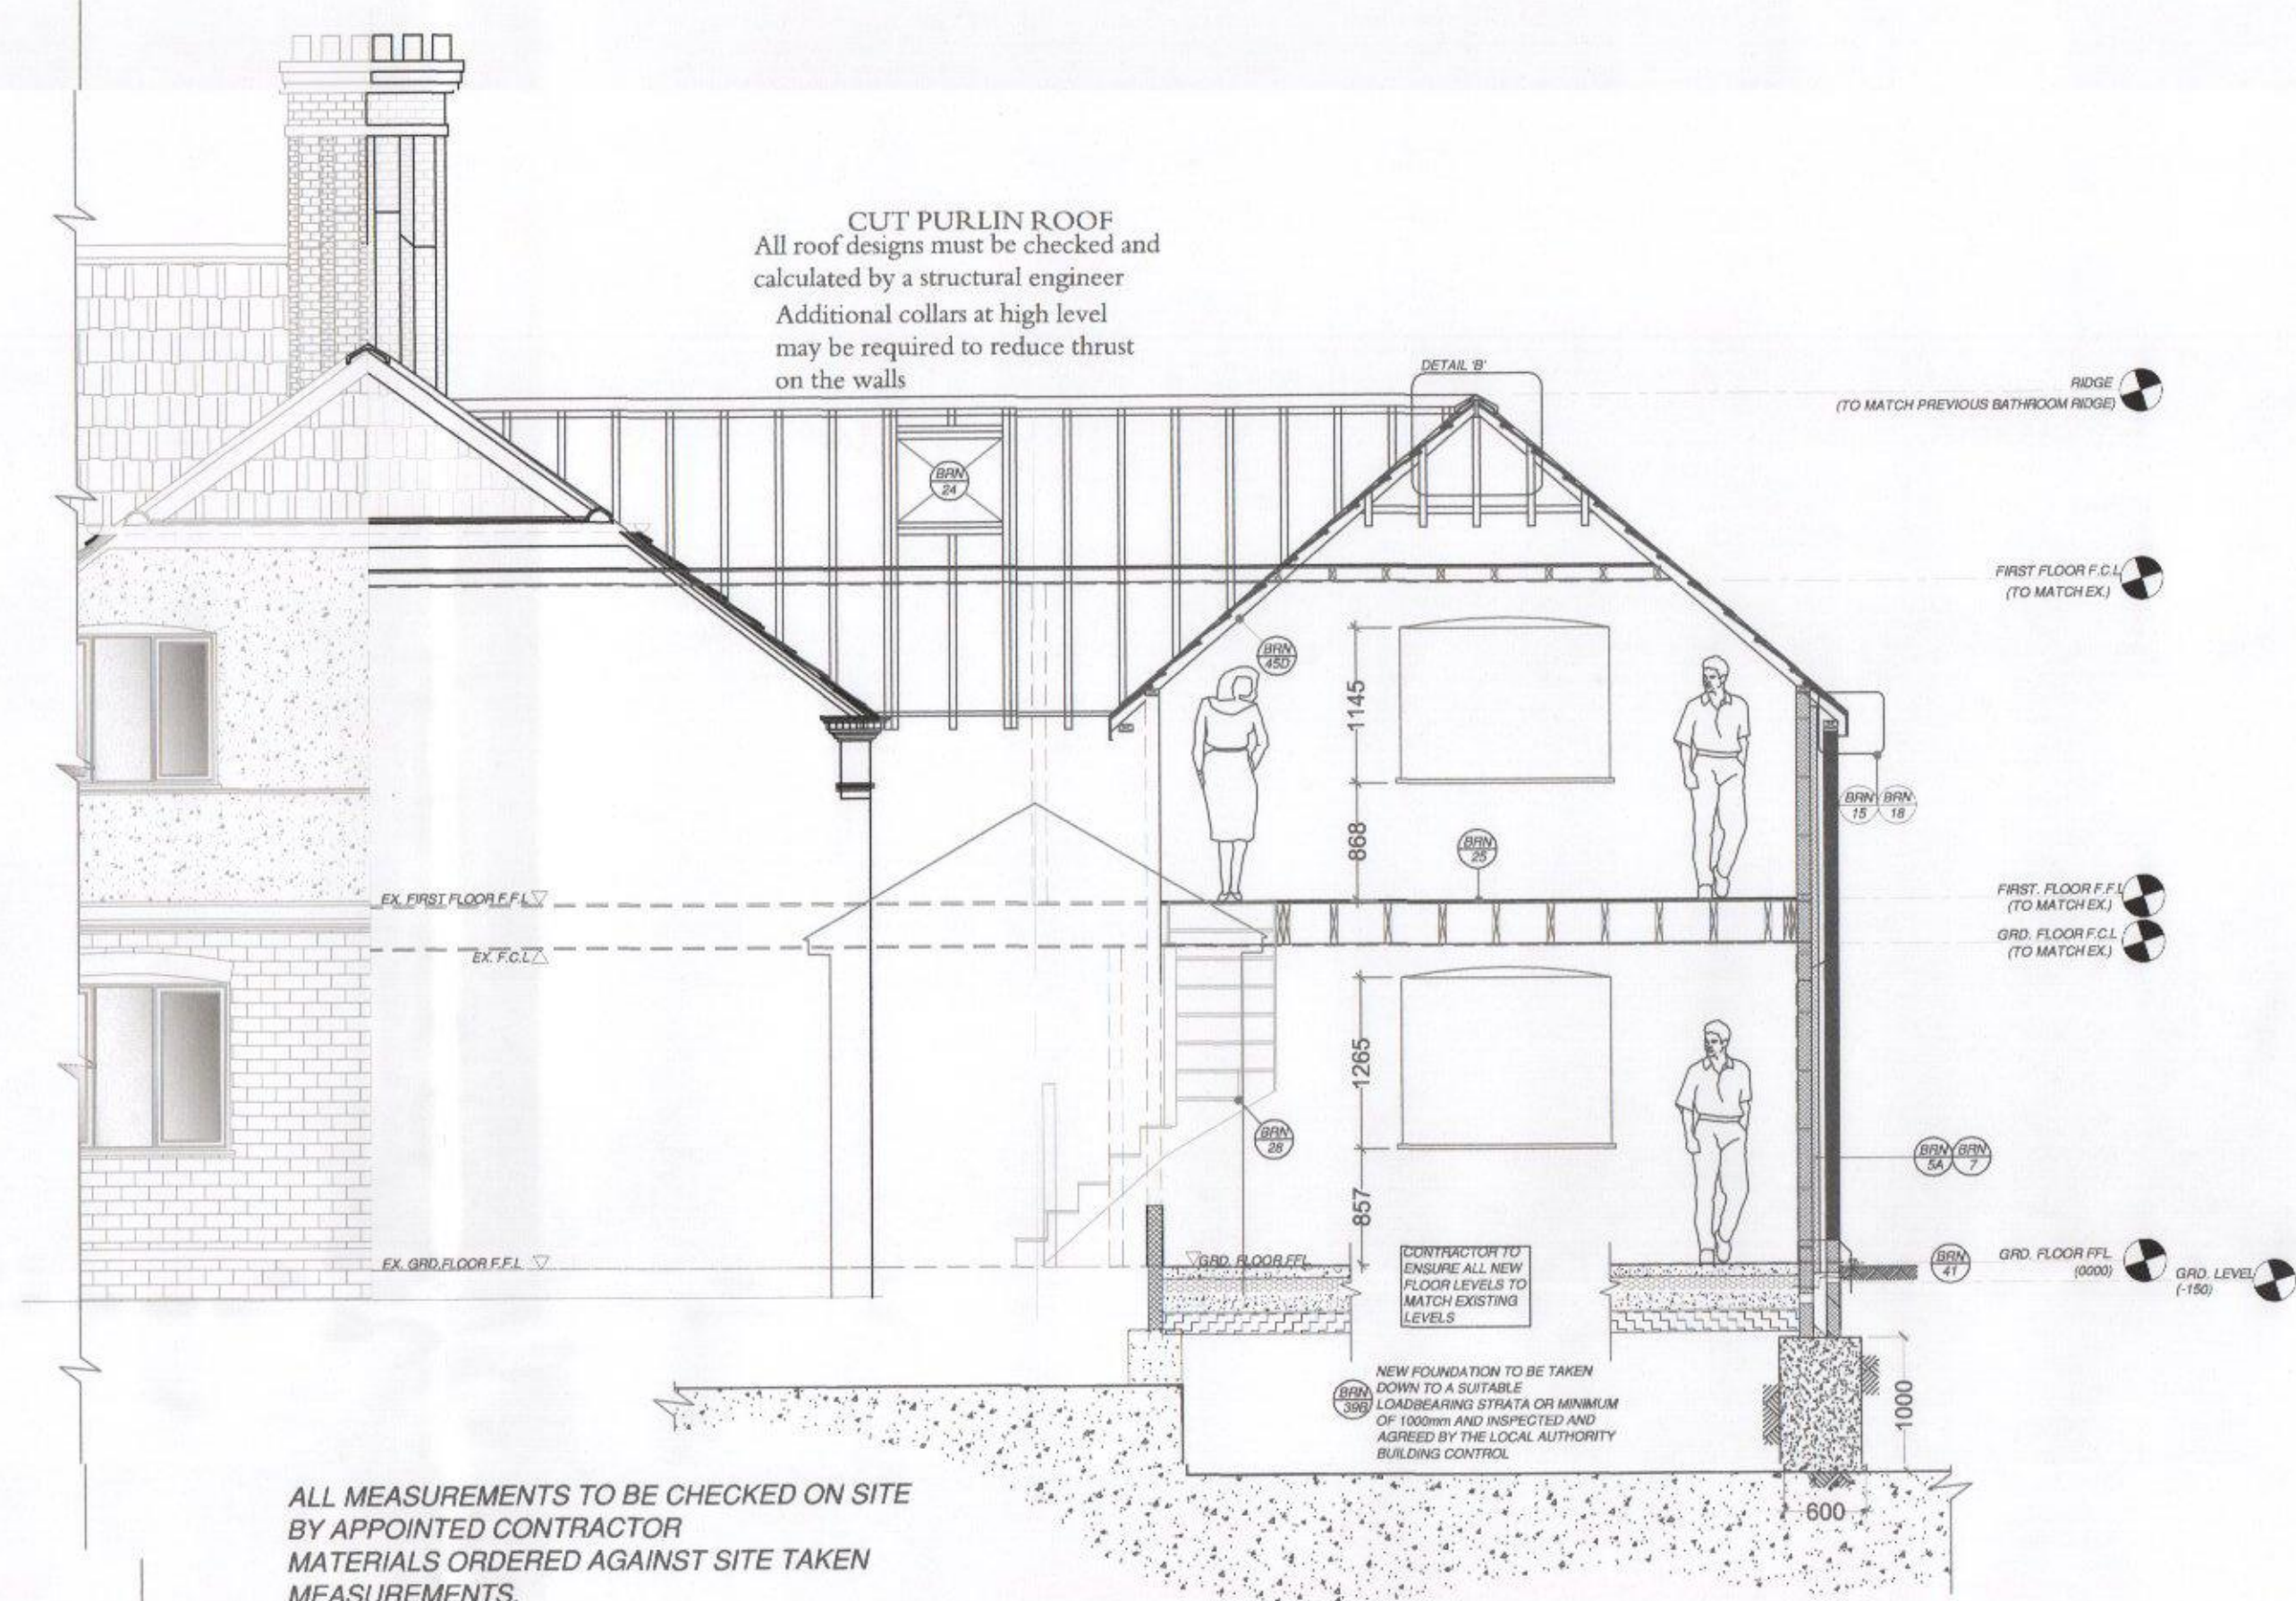


8 PROPOSED SECTION 'B'-B'
1:50




9 PROPOSED FRONT ELEVATION
1:50

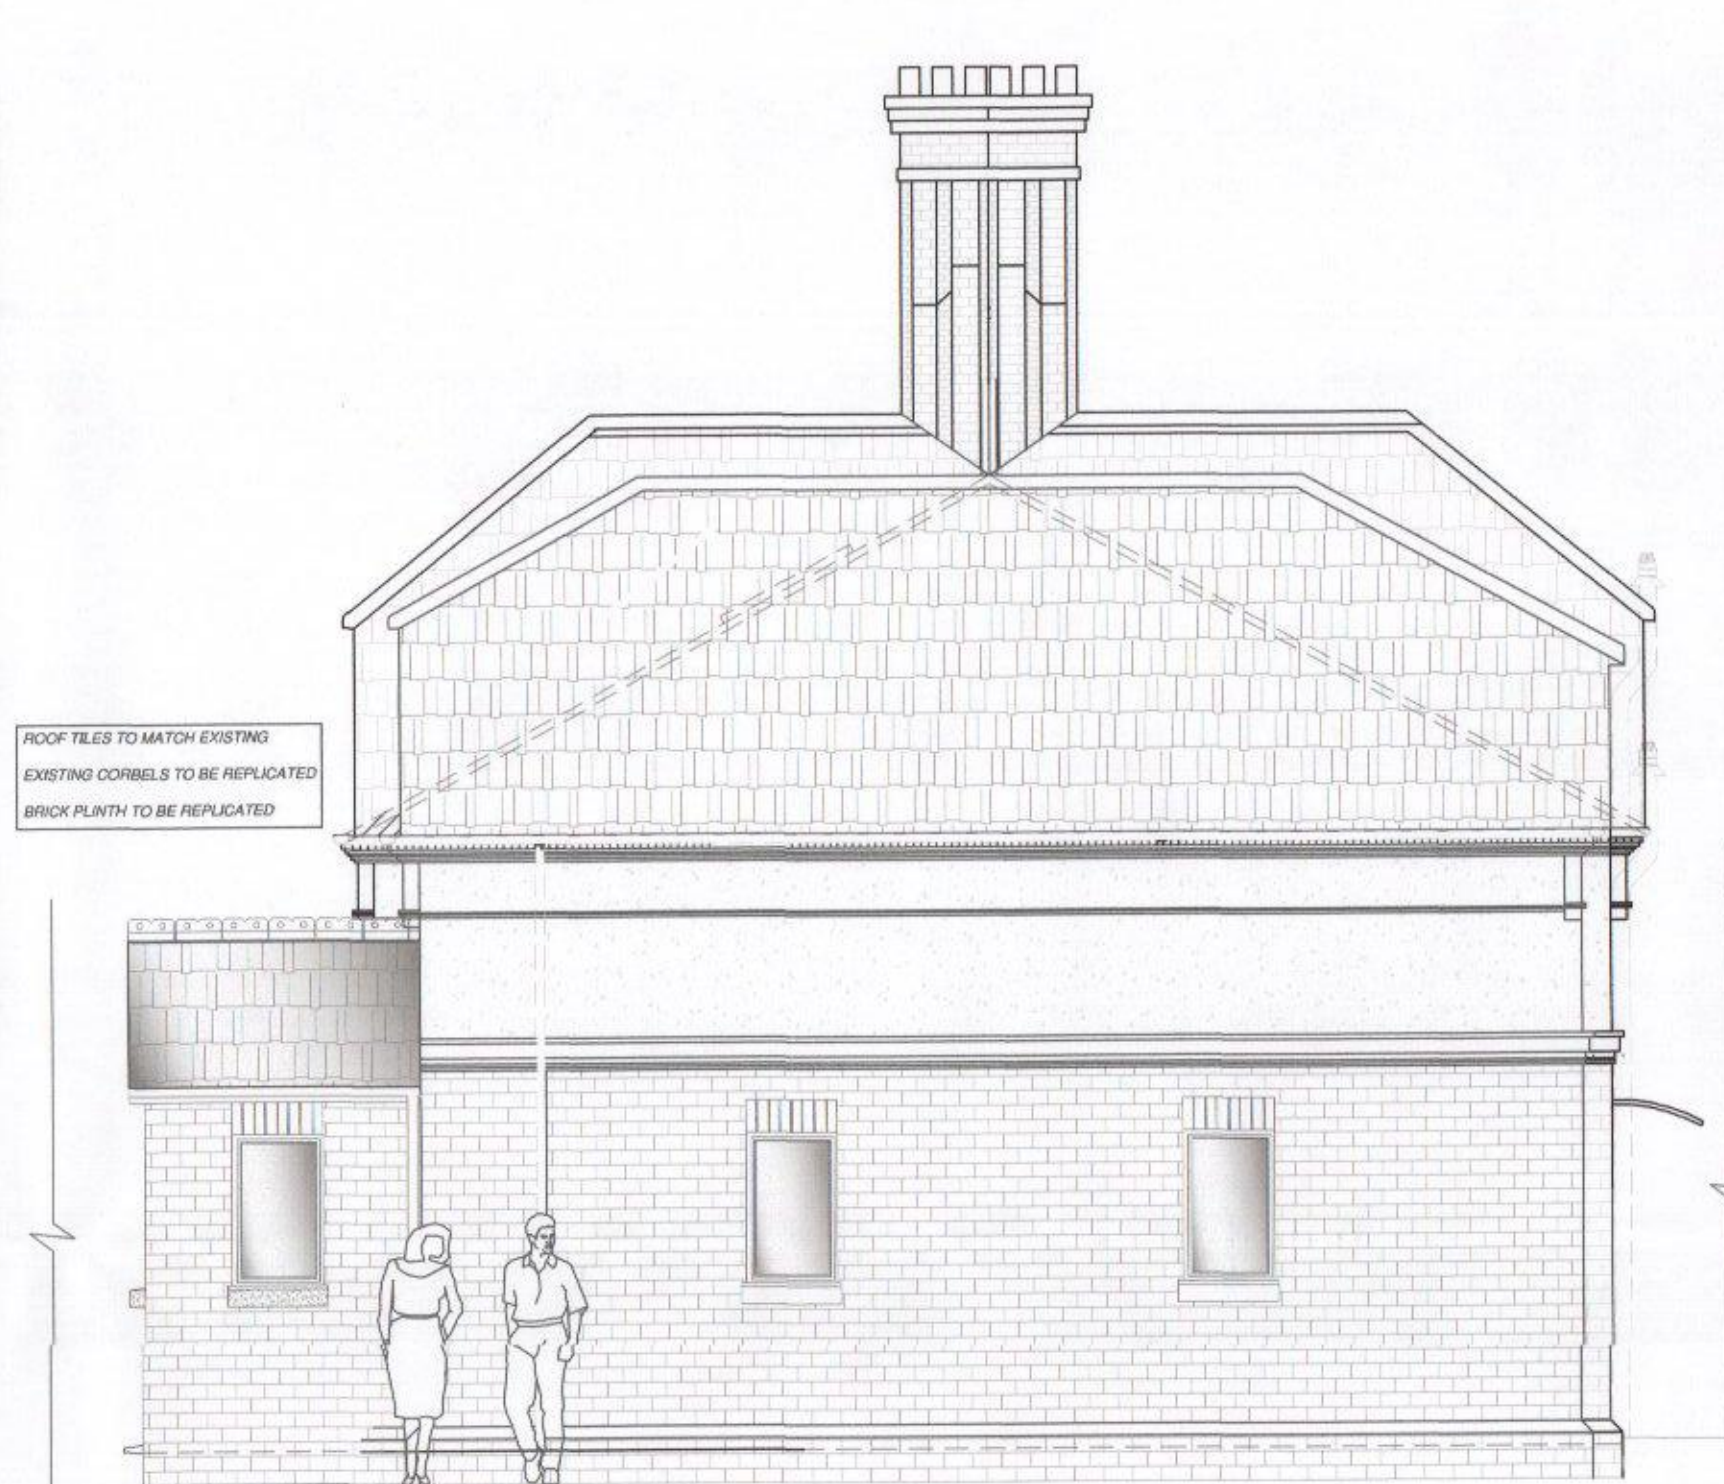


10 PROPOSED SIDE ELEVATION
1:50

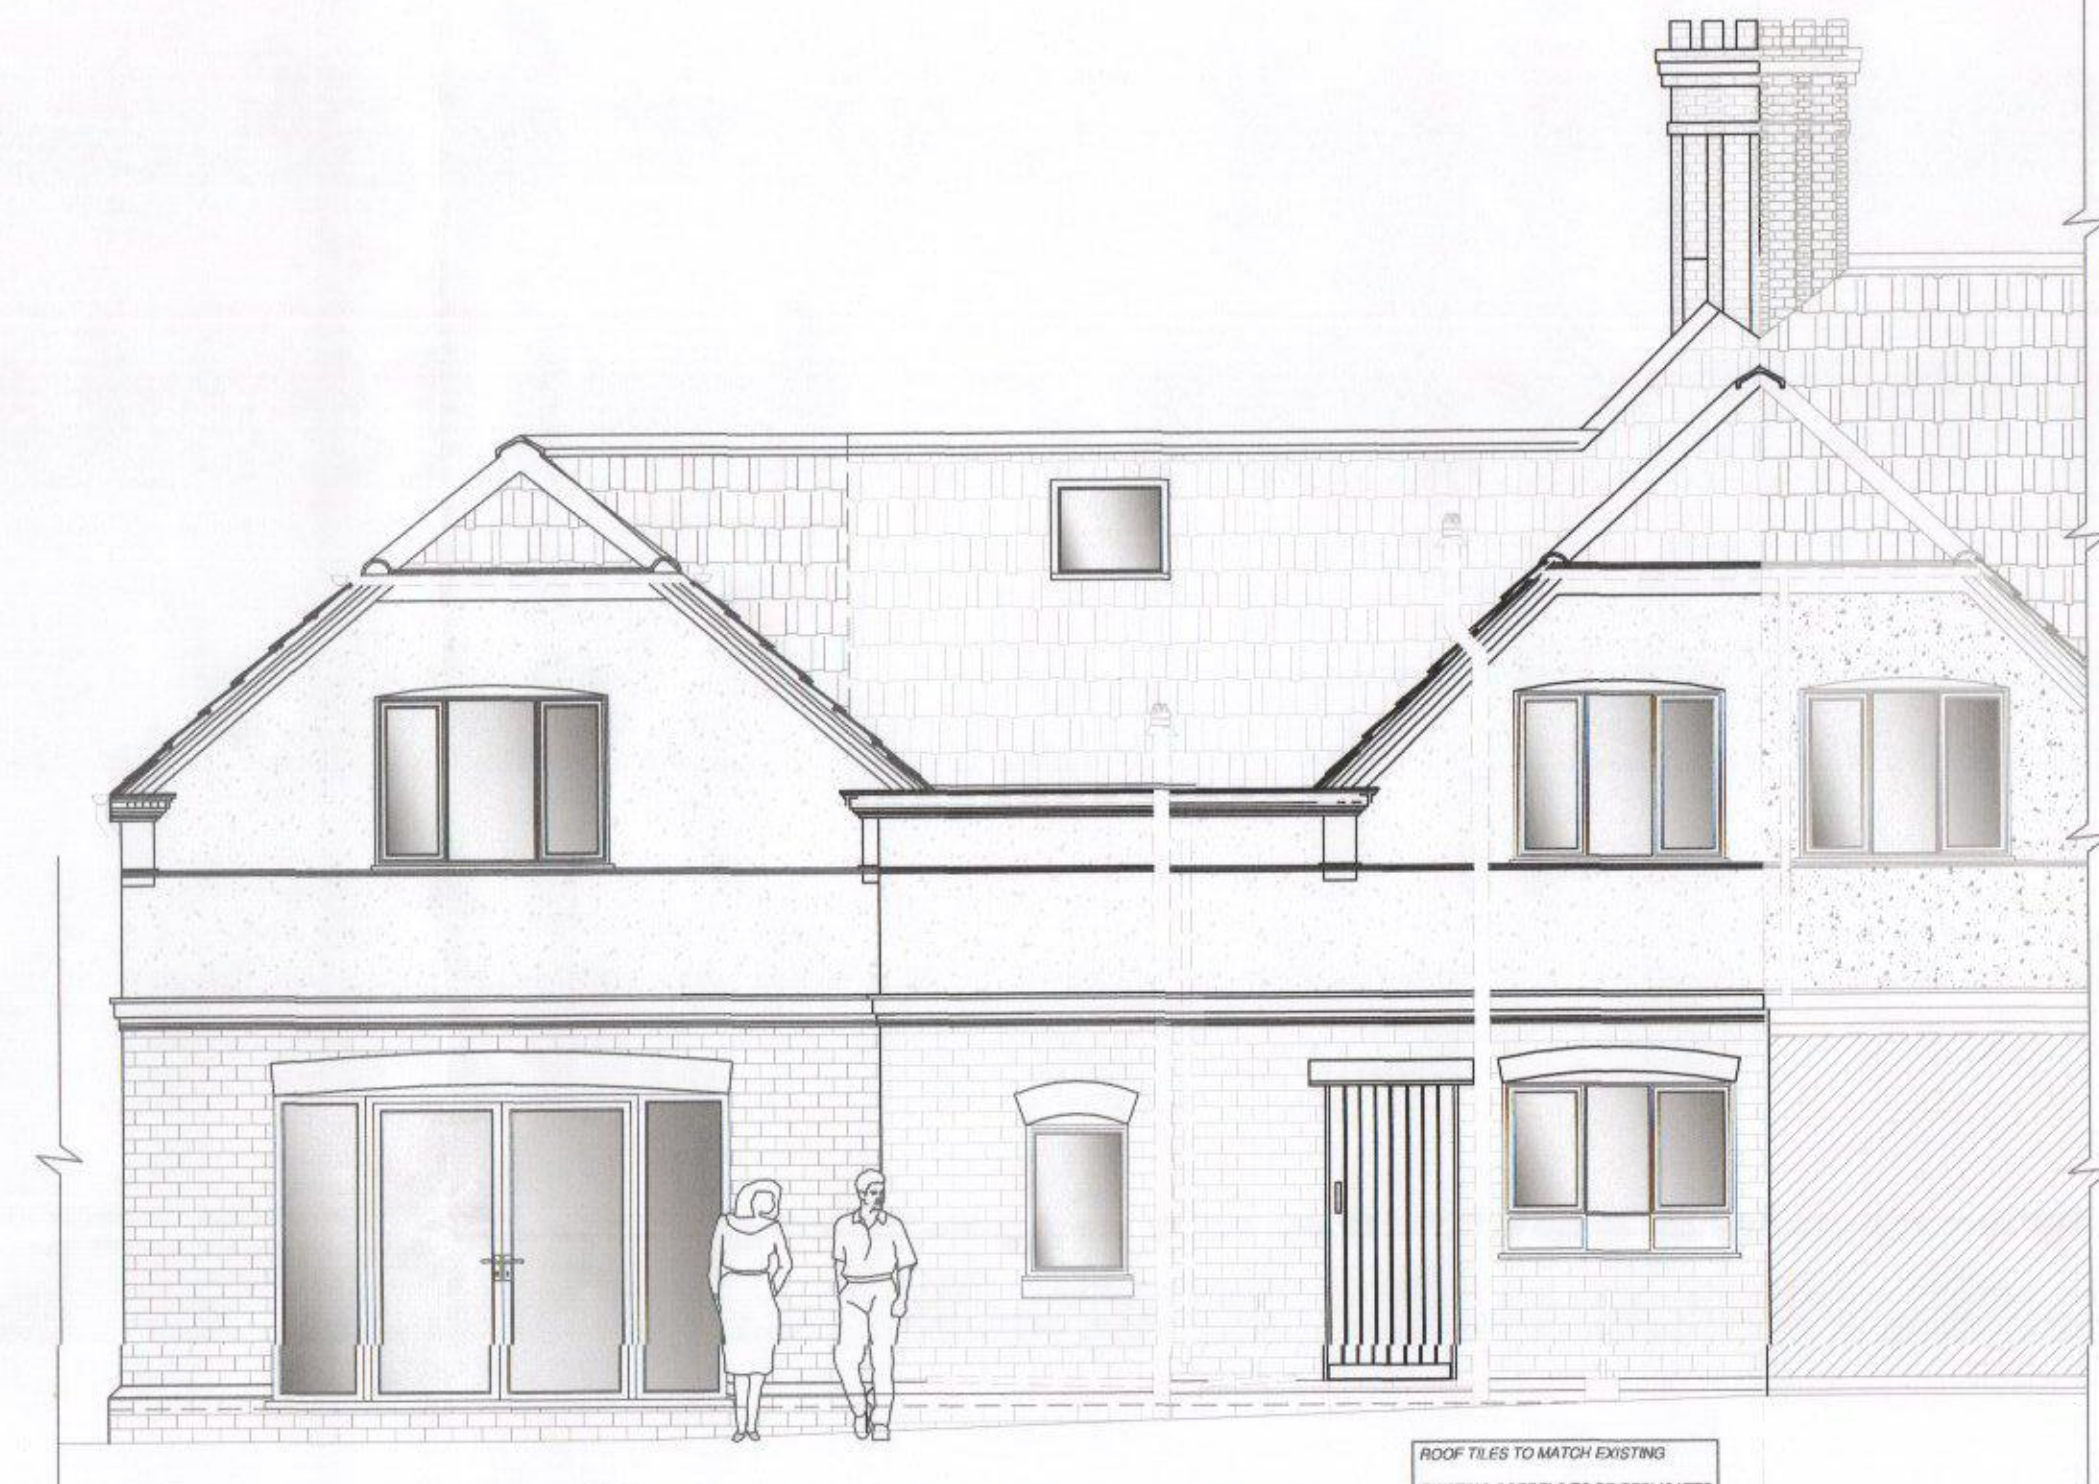


11 PROPOSED REAR ELEVATION
1:50

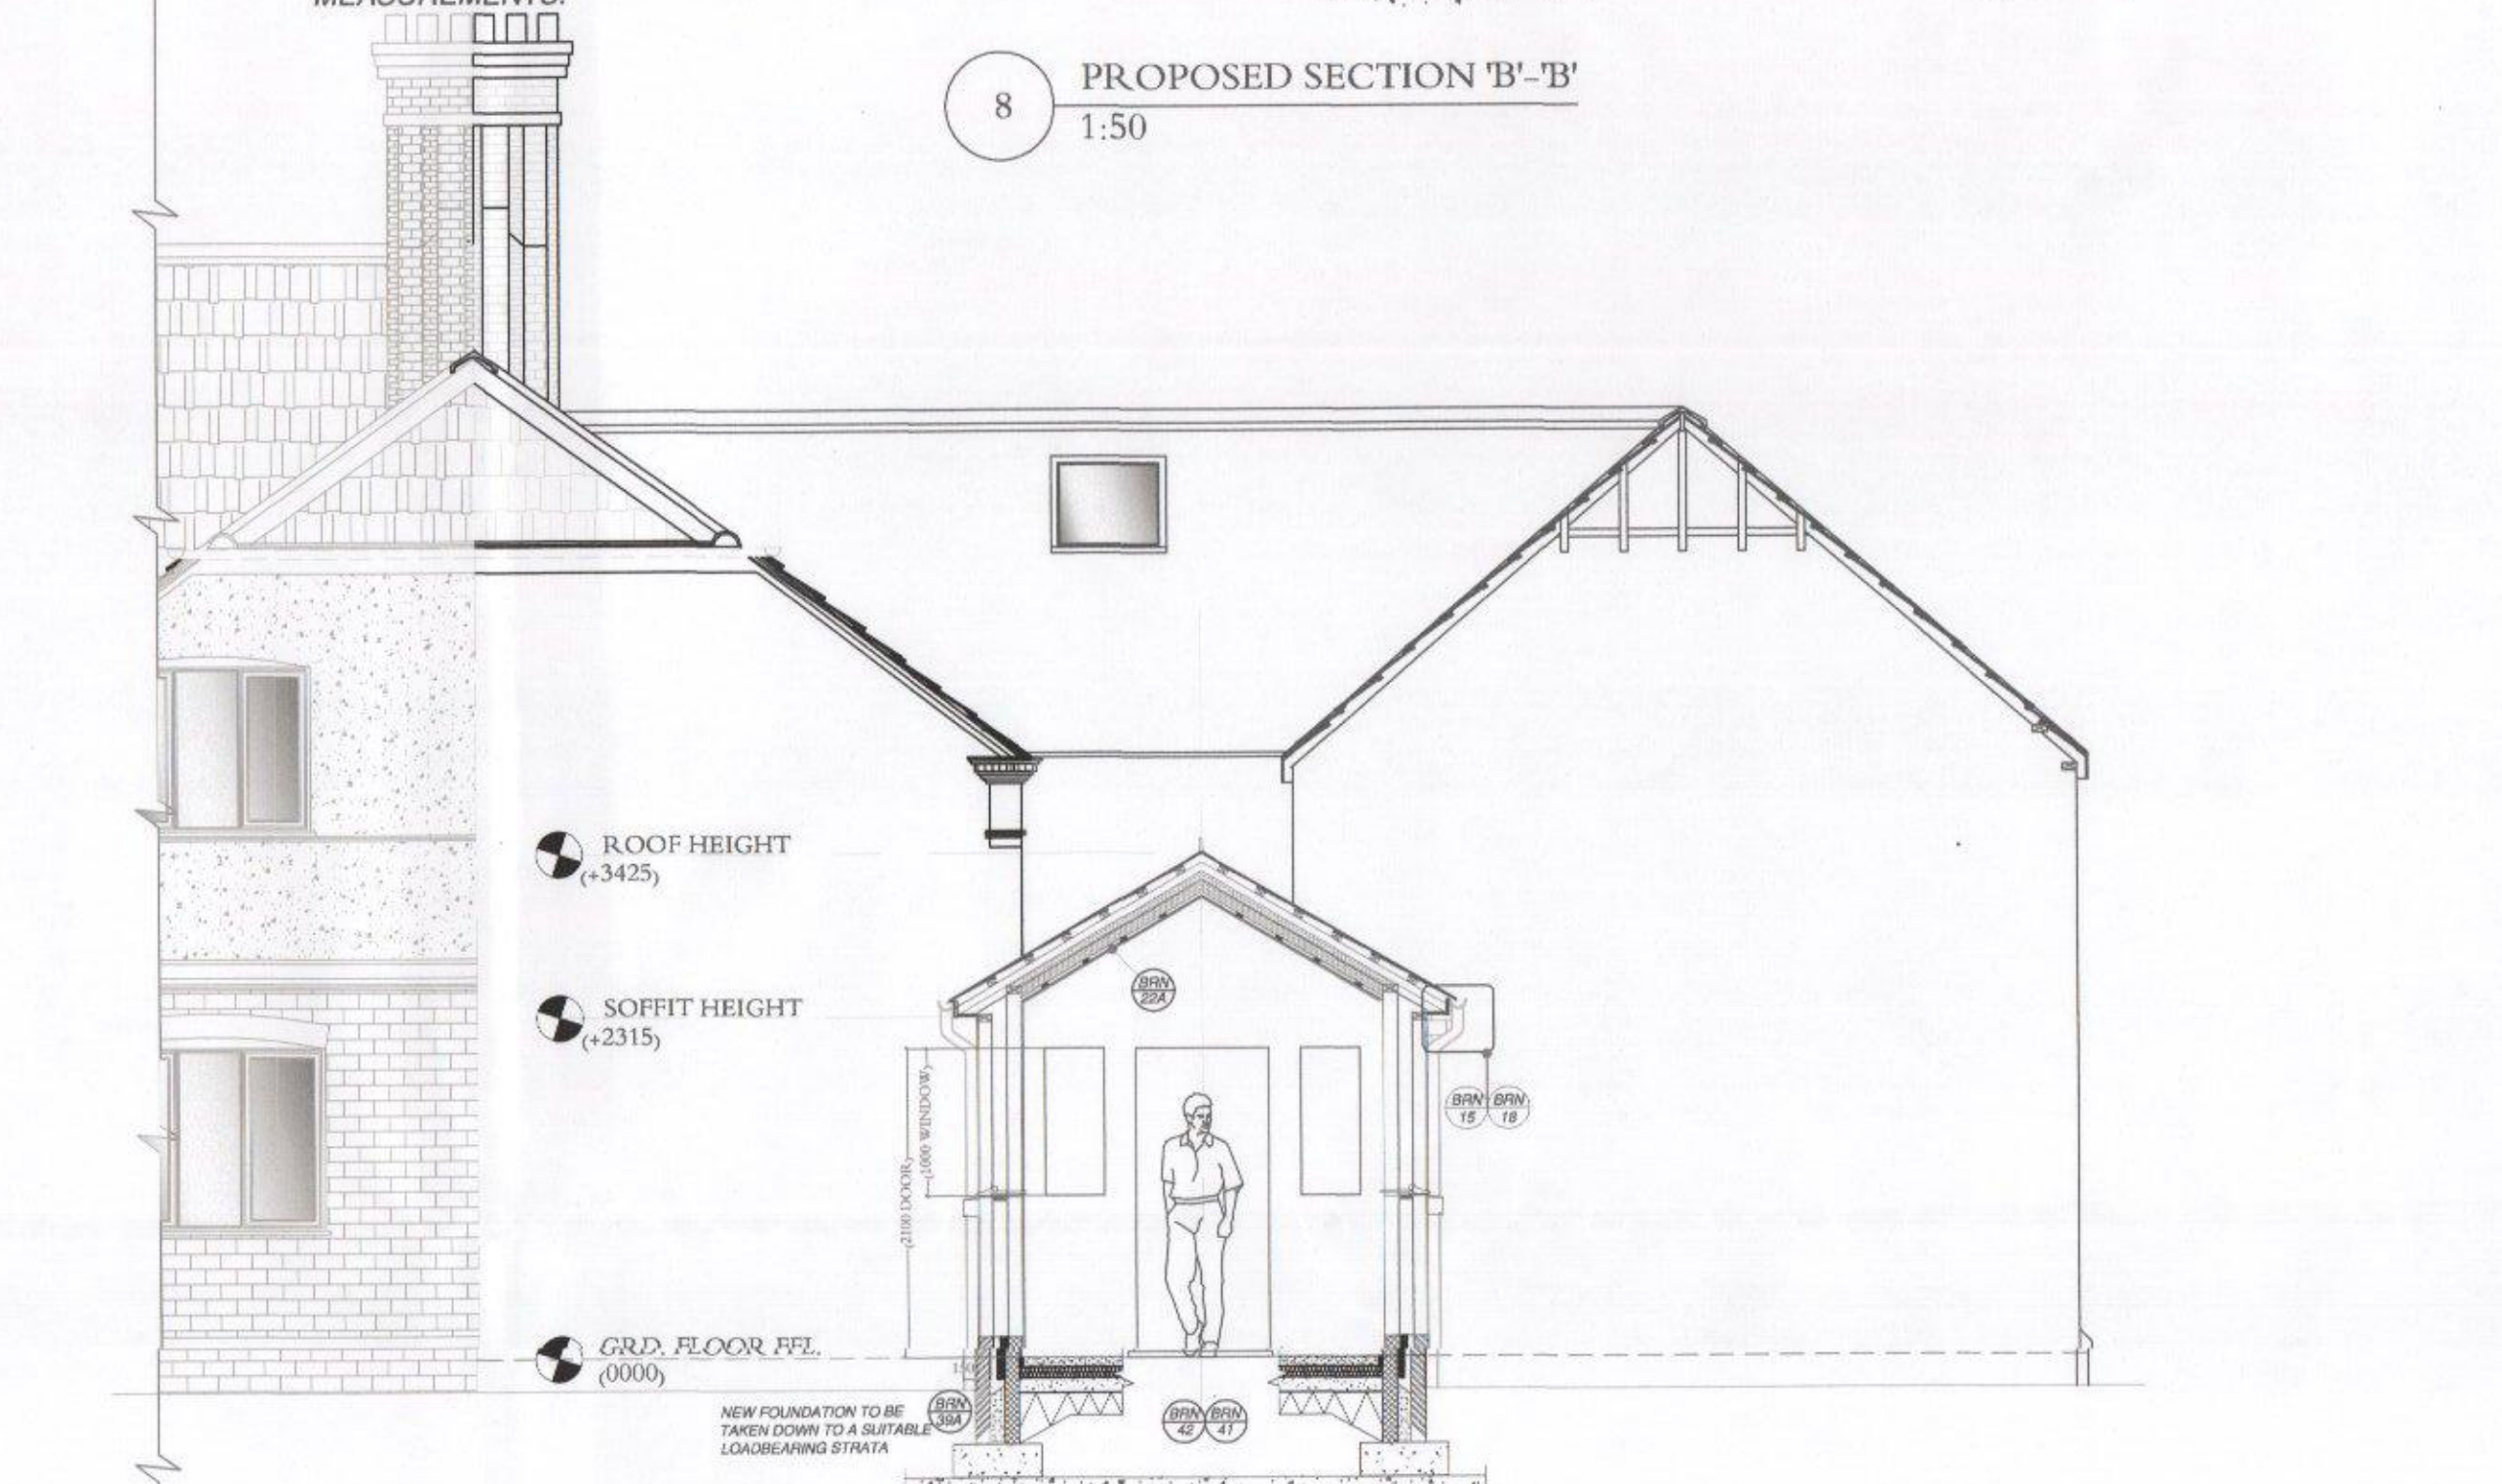


12 PROPOSED SECTION 'A'-A'
1:50

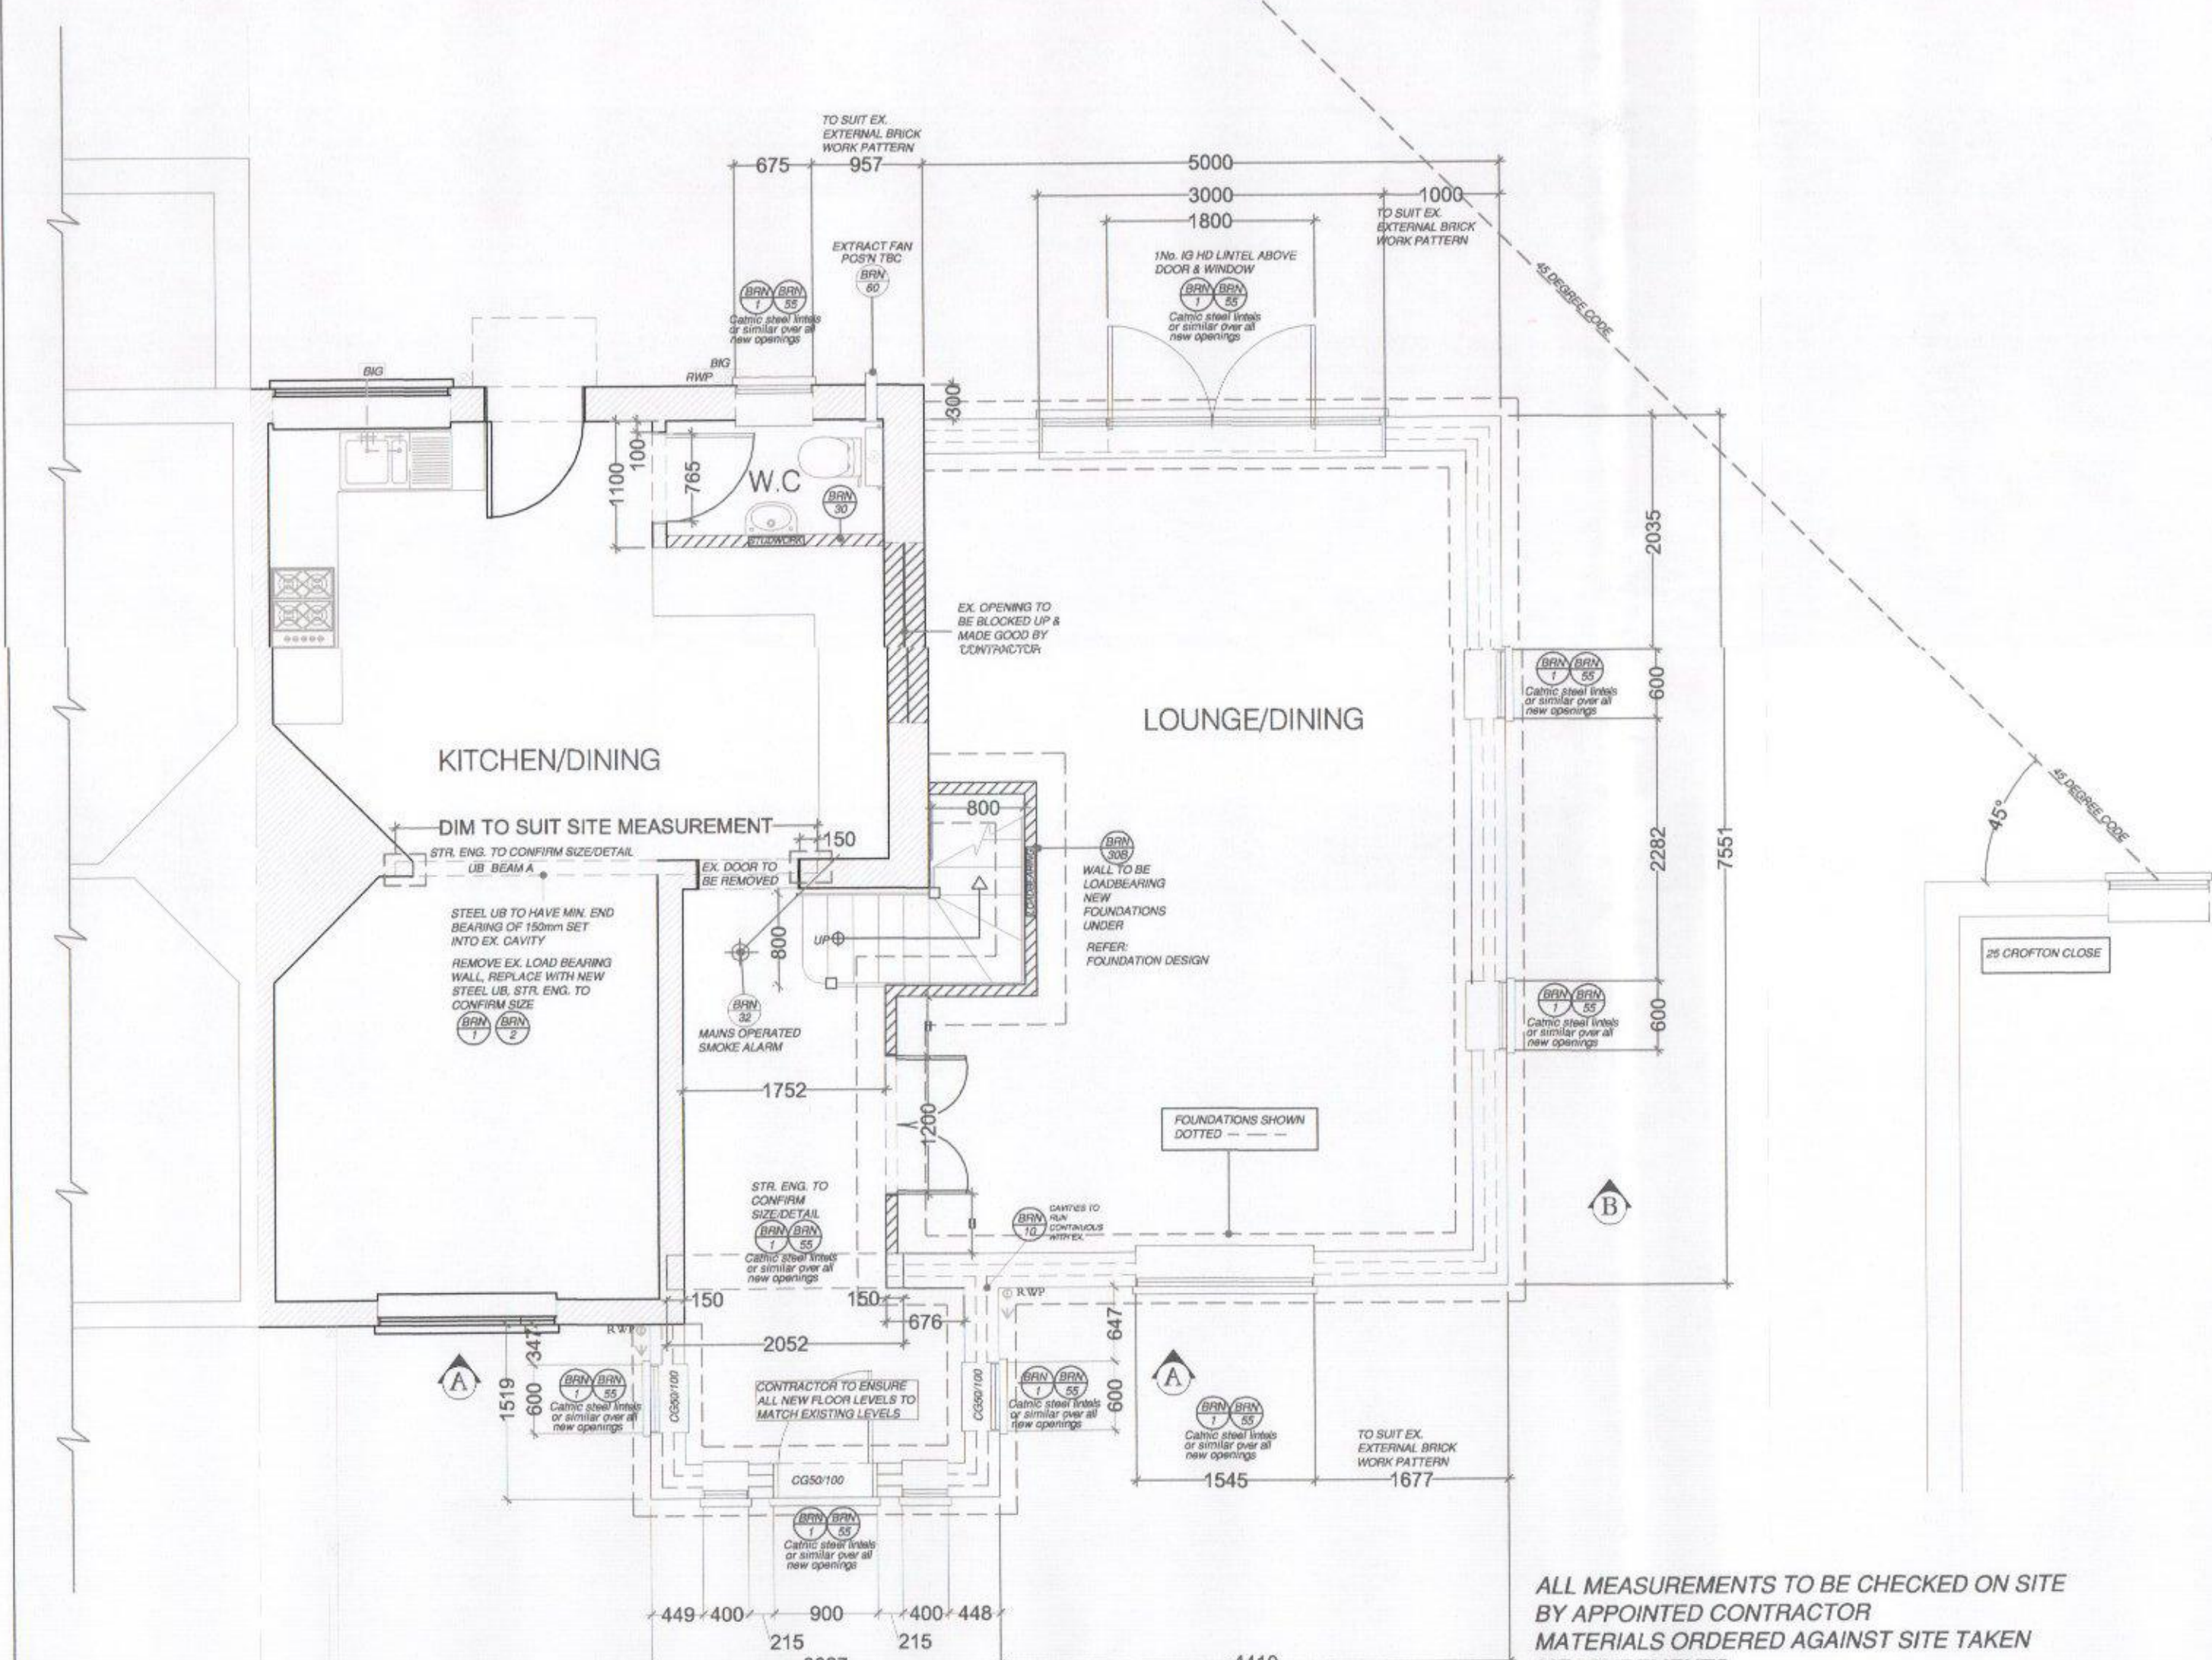


13 PROPOSED GROUND FLOOR PLAN
1:50

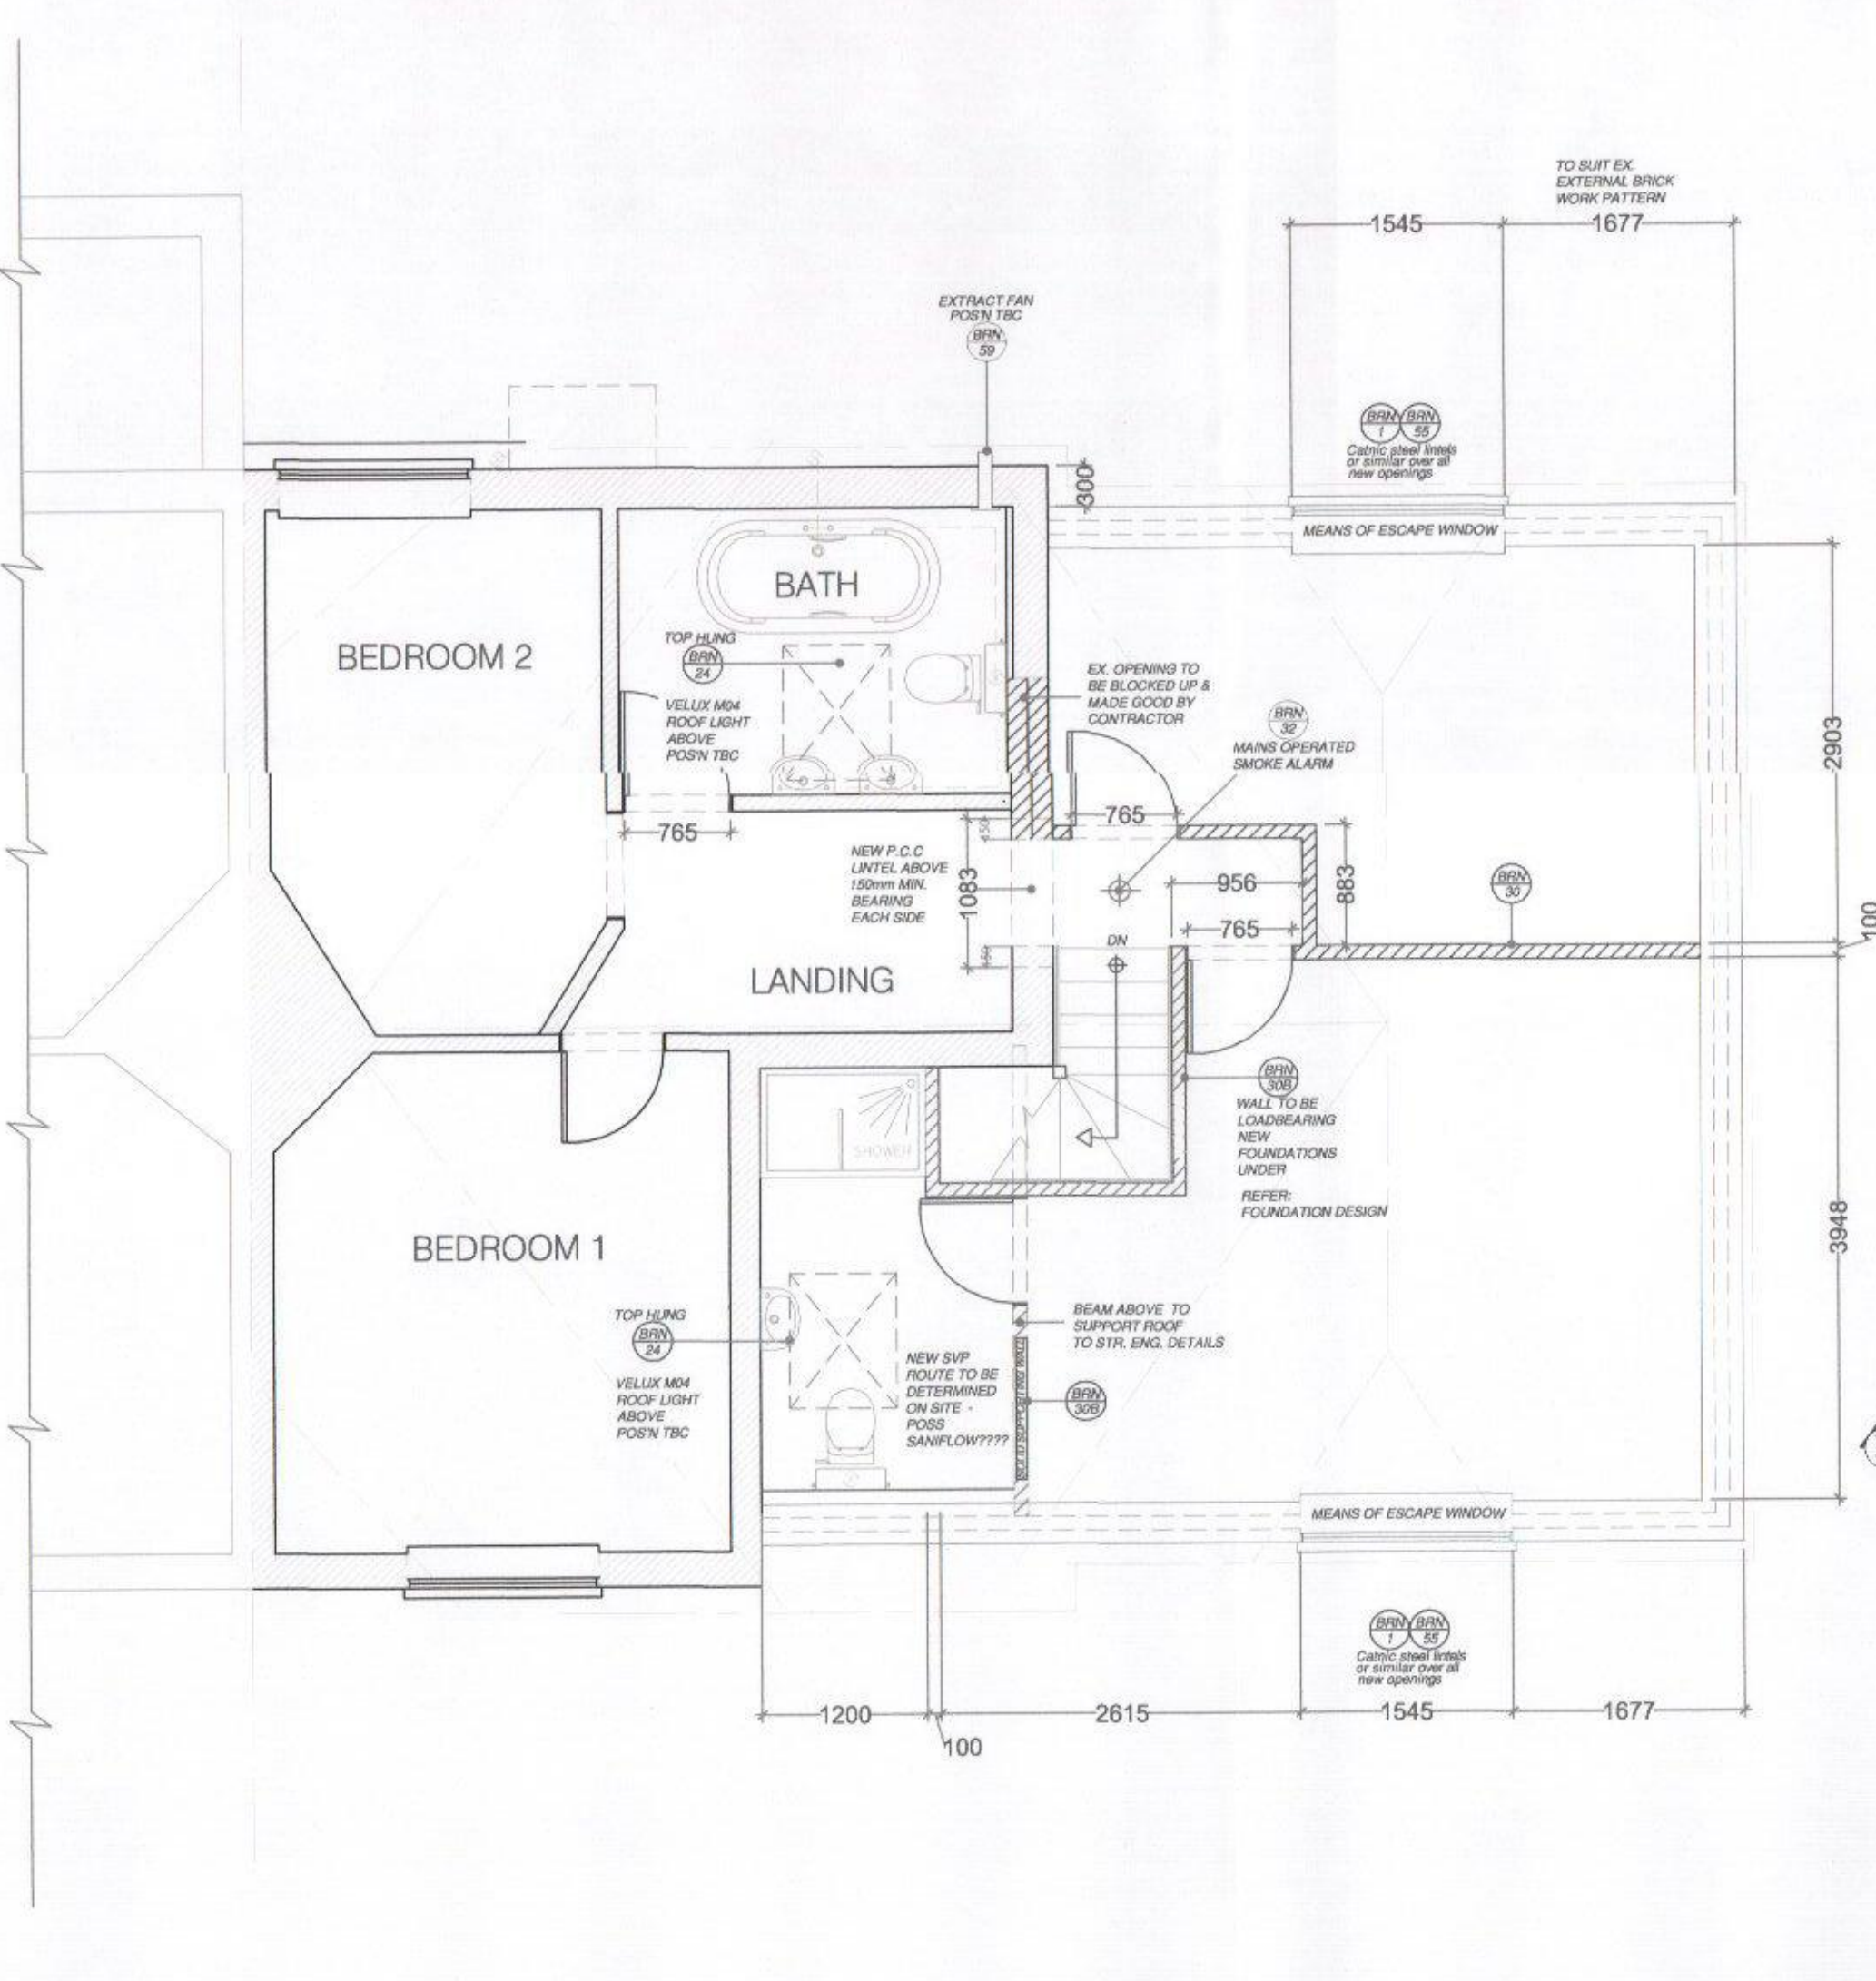


14 PROPOSED FIRST FLOOR PLAN
1:50

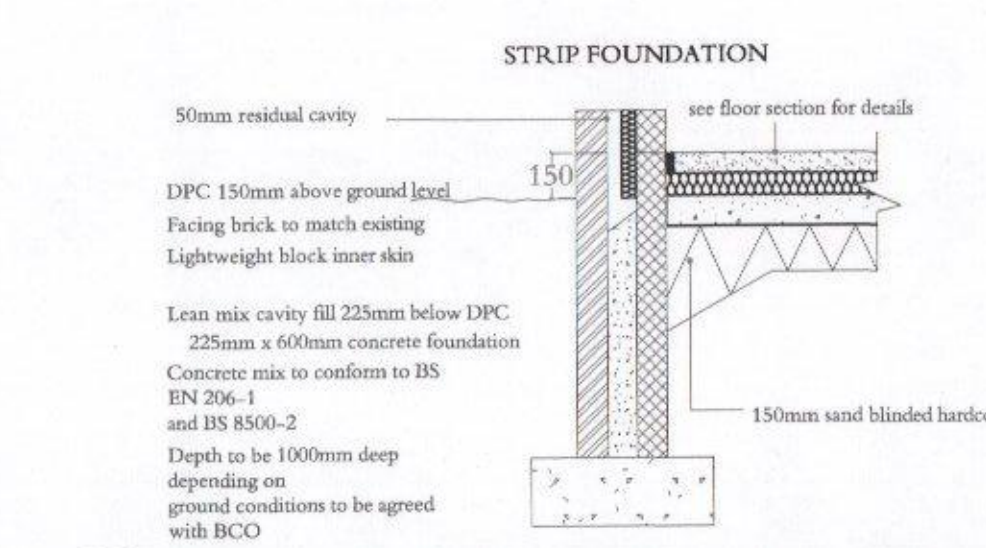


15 PROPOSED PORCH FOUNDATION DETAIL
1:25

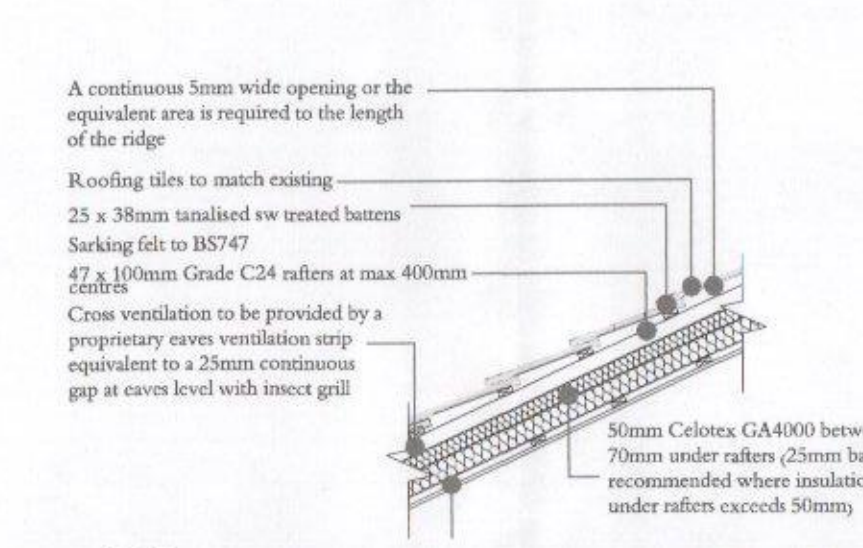


16 PROPOSED PORCH ROOF SECTION
1:25

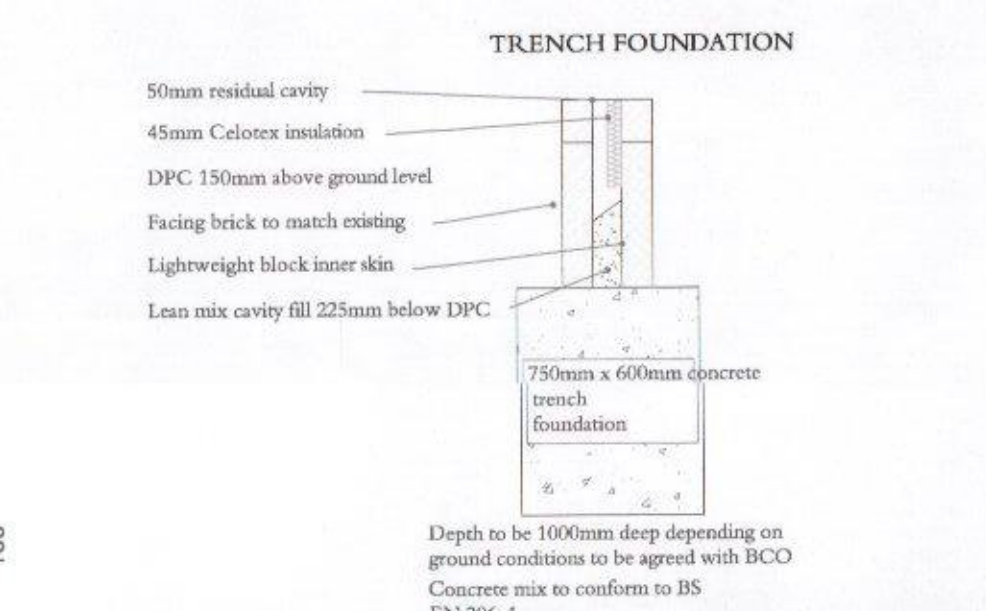


19 PROPOSED MAIN FOUNDATION DETAIL
1:25

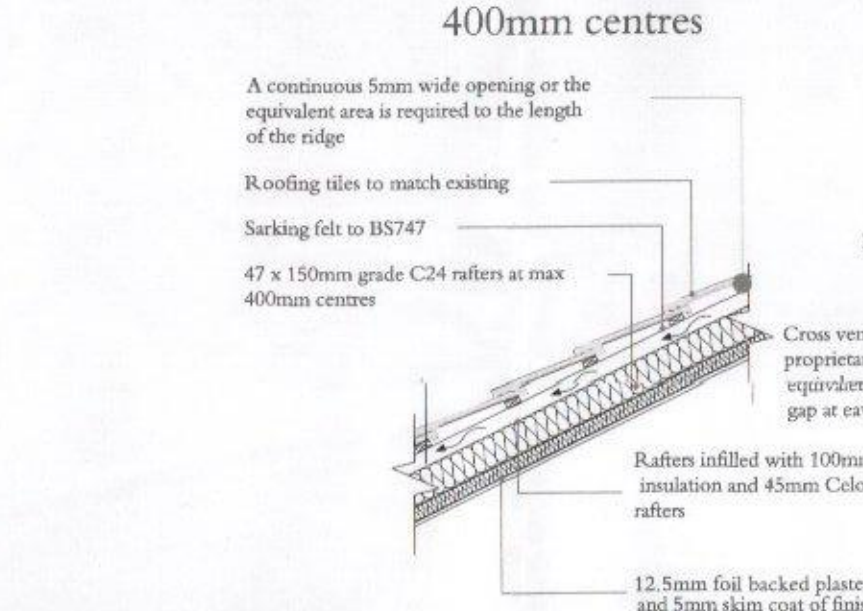


20 PROPOSED MAIN ROOF SECTION
1:25

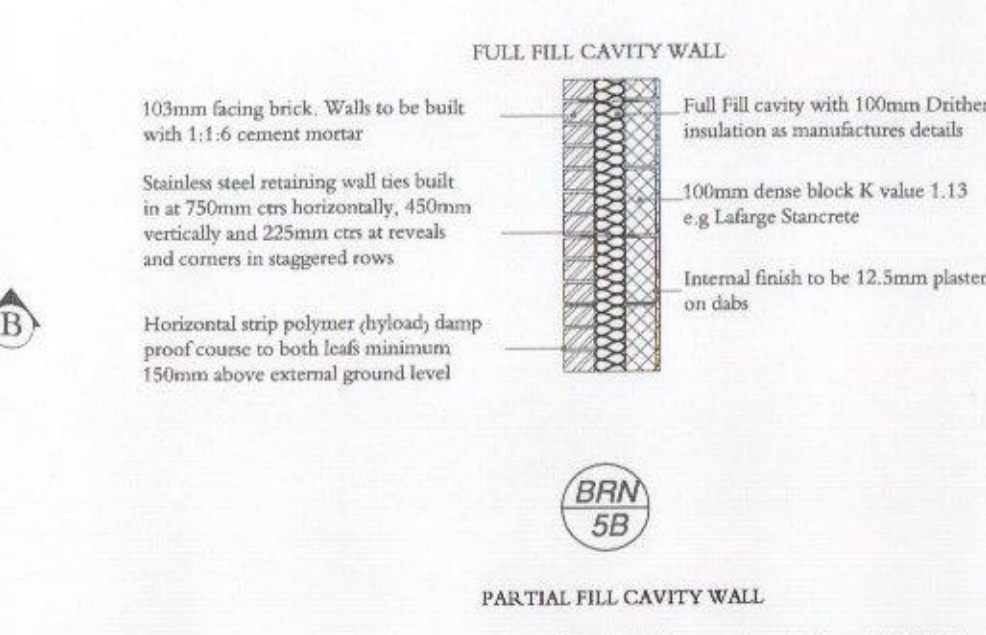

21 PROPOSED WALL SECTION THRU'
1:25

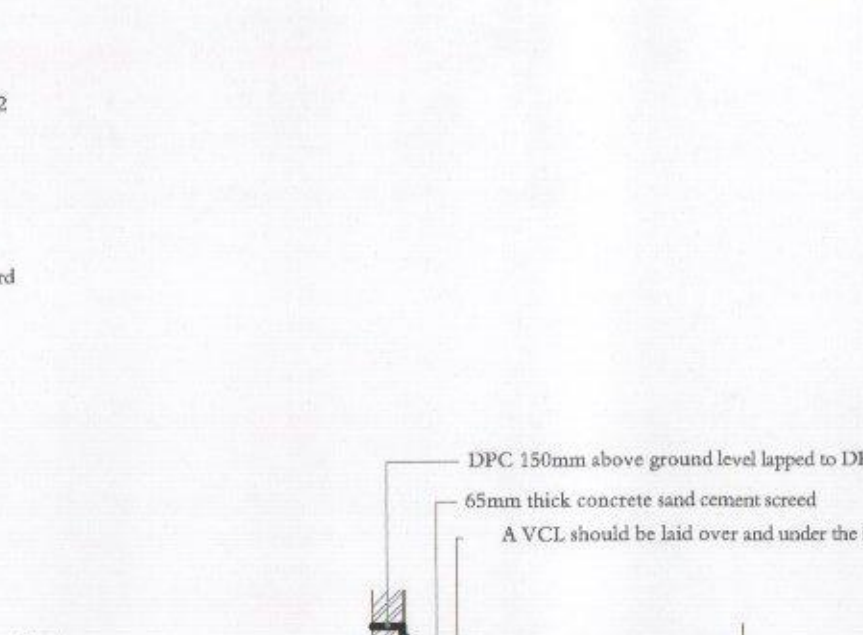

22 PROPOSED FLOOR SECTION
1:25

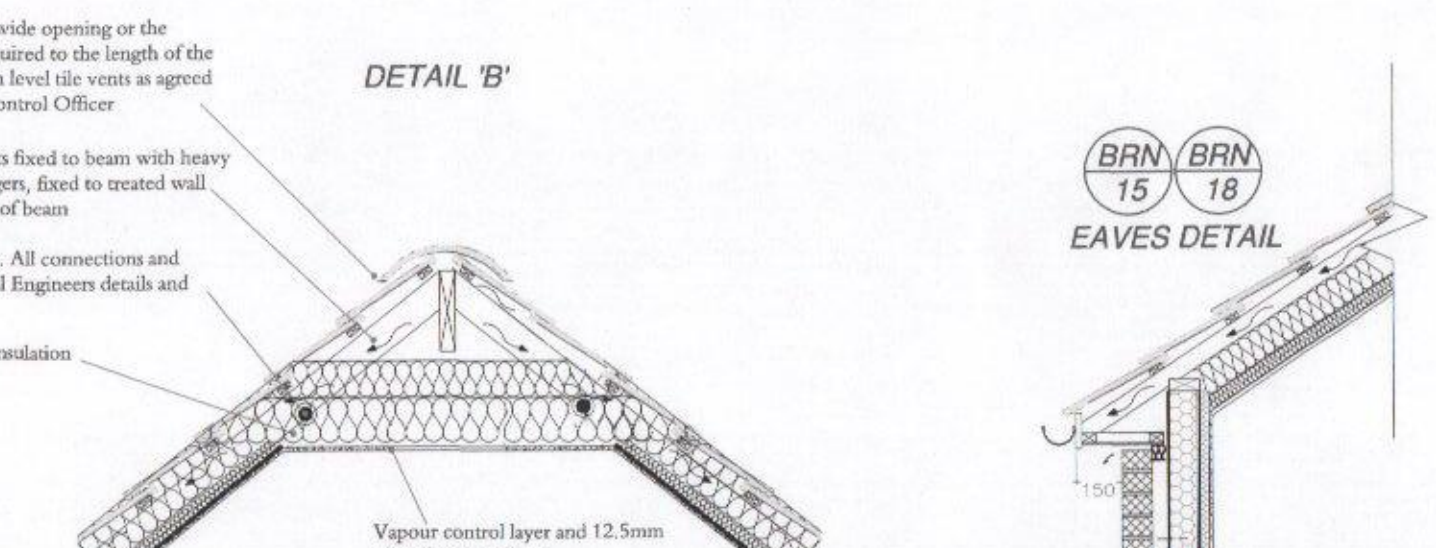

17 PROPOSED DETAIL 'B'
1:25



18 PROPOSED EAVES DETAIL
1:25

NOTE:
DRAWING:EWINS 01A TO BE USED IN CONJUNCTION
WITH ASSOCIATED BUILDING REGULATIONS NOTES
EWINS /BRN.
DIRECTIONAL NORTH ARROW SHOWN ON BLOCK &
LOCATION PLANS EWINS /BLP.
DETAILS AND DIMENSIONS OF ALL LEVELS OF PROPOSED
PLANS TO BE CHECKED ON SITE BY APPOINTED
CONTRACTOR PRIOR TO ANY
COMMENCEMENT/ORDERING OF MATERIALS OF
WORK, ANY QUERIES, VARIATIONS OR DISCREPANCIES
DIRECTED TO CLIENT - DM DESIGNS ACCEPTS NO
RESPONSIBILITY IN ANY PART ON DRAWINGS UNLESS
OTHER WISE AGREED PRIOR.
DENOTES ATTACHED BUILDING REGULATION NOTES
DENOTES ITEM No.

BRN
1

MODIFICATIONS		ISSUE:
TITLE		
PROPOSED DOUBLE STOREY SIDE EXTENSION & FRONT PORCH		
CUSTOMER		
MR & MRS R EWINS 8 POST OFFICE ROAD, PURBROOK, WATERLOOVILLE, HAMPSHIRE PO7 5LS		
DRAWN BY:		
DRAWING NO:		1 OF 1
EWINS 01A		
SCALE:		VARIABLES:
DATE:		03.07.2017
REVISION:		A A0