



Principal Elevation

This drawing is the copyright of Tomes Architects and may not be copied, altered, or reproduced in any way, or be passed to a third party without our written authority.


All dimensions are to be checked on site before commencing work. Any discrepancies should be reported to the project manager immediately.

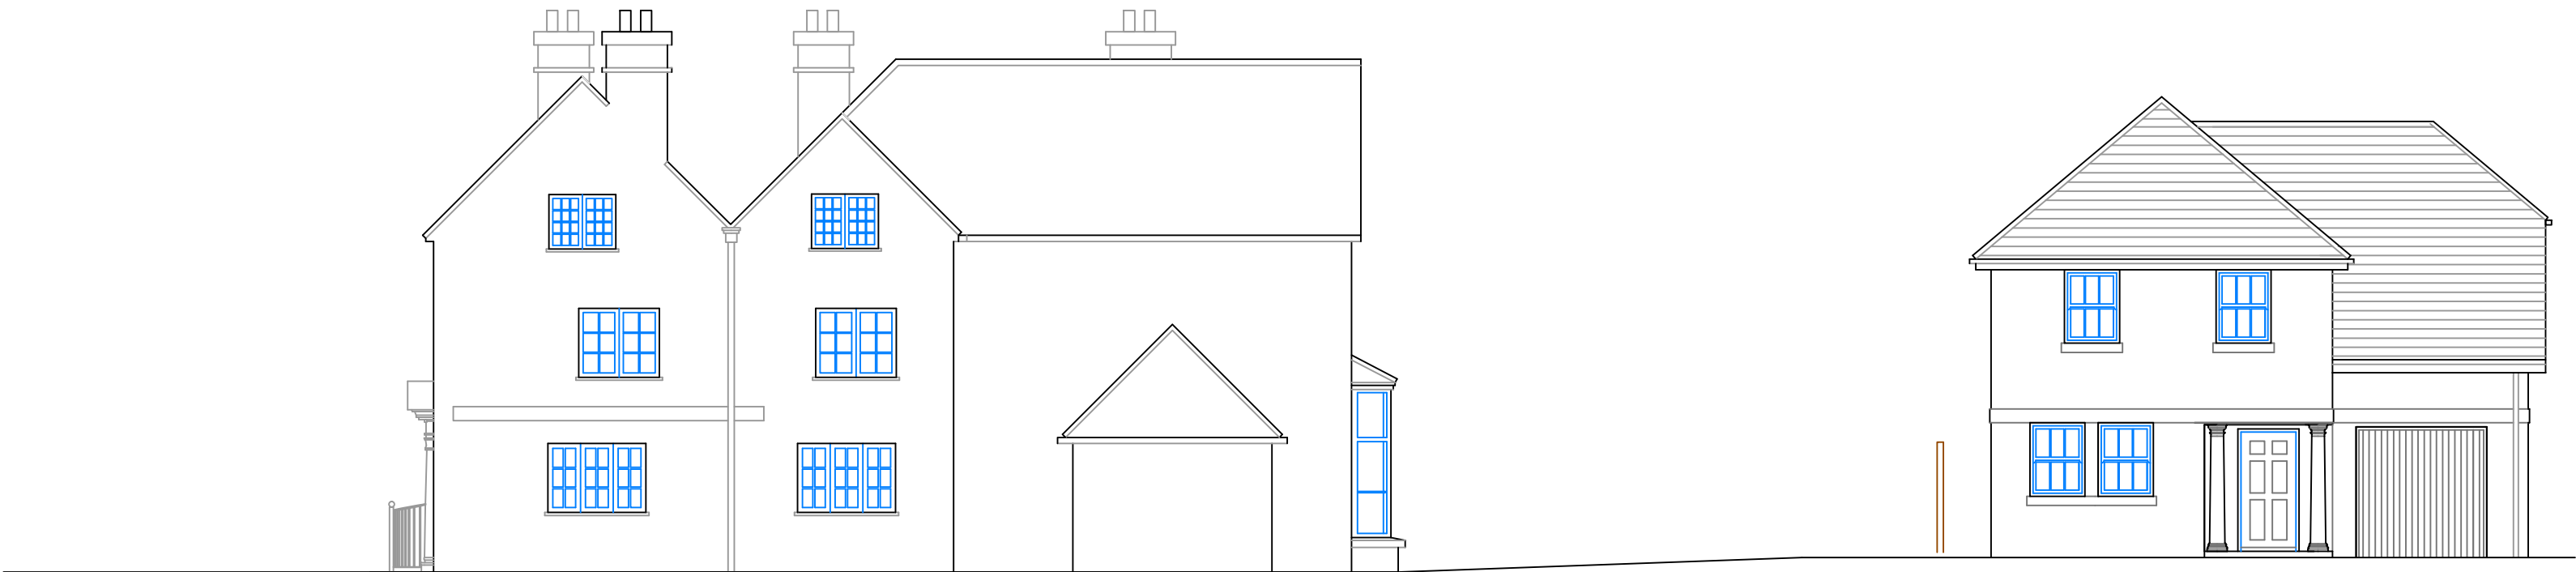

West Elevation (London Road) with trees removed

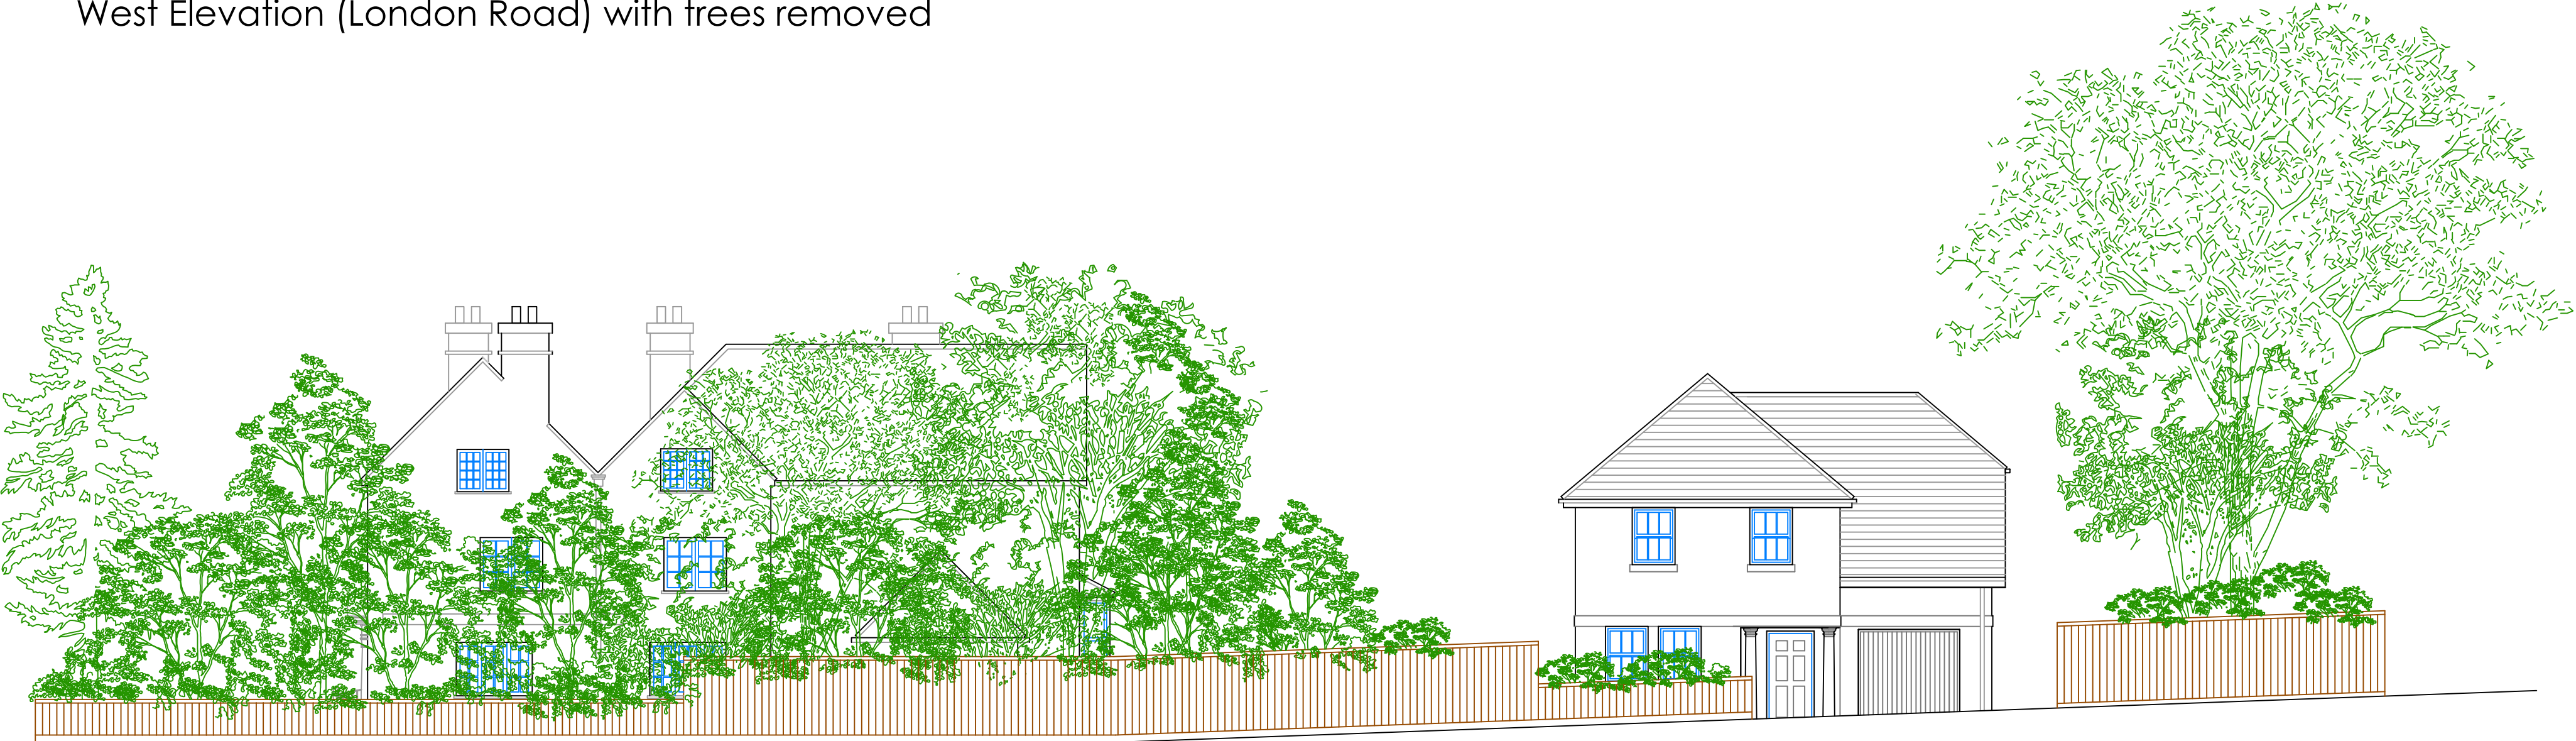

West Elevation (London Road)

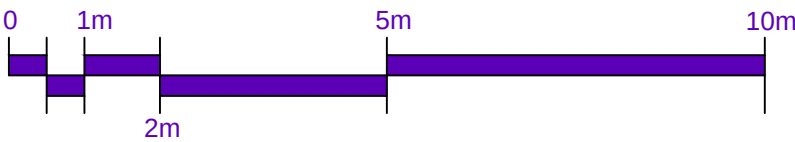

tomesarchitects
architecture + project management

the old rectory, 108 london road, widley, hampshire, po7 5aa
tel: 023 9309 2307 email: info@tomesarchitects.co.uk

project	New House 108 London Road	date	04 Oct 17
drawing	Principal Elevation	scale	1:100@A2
drawing no.	C3260-05	revision	