




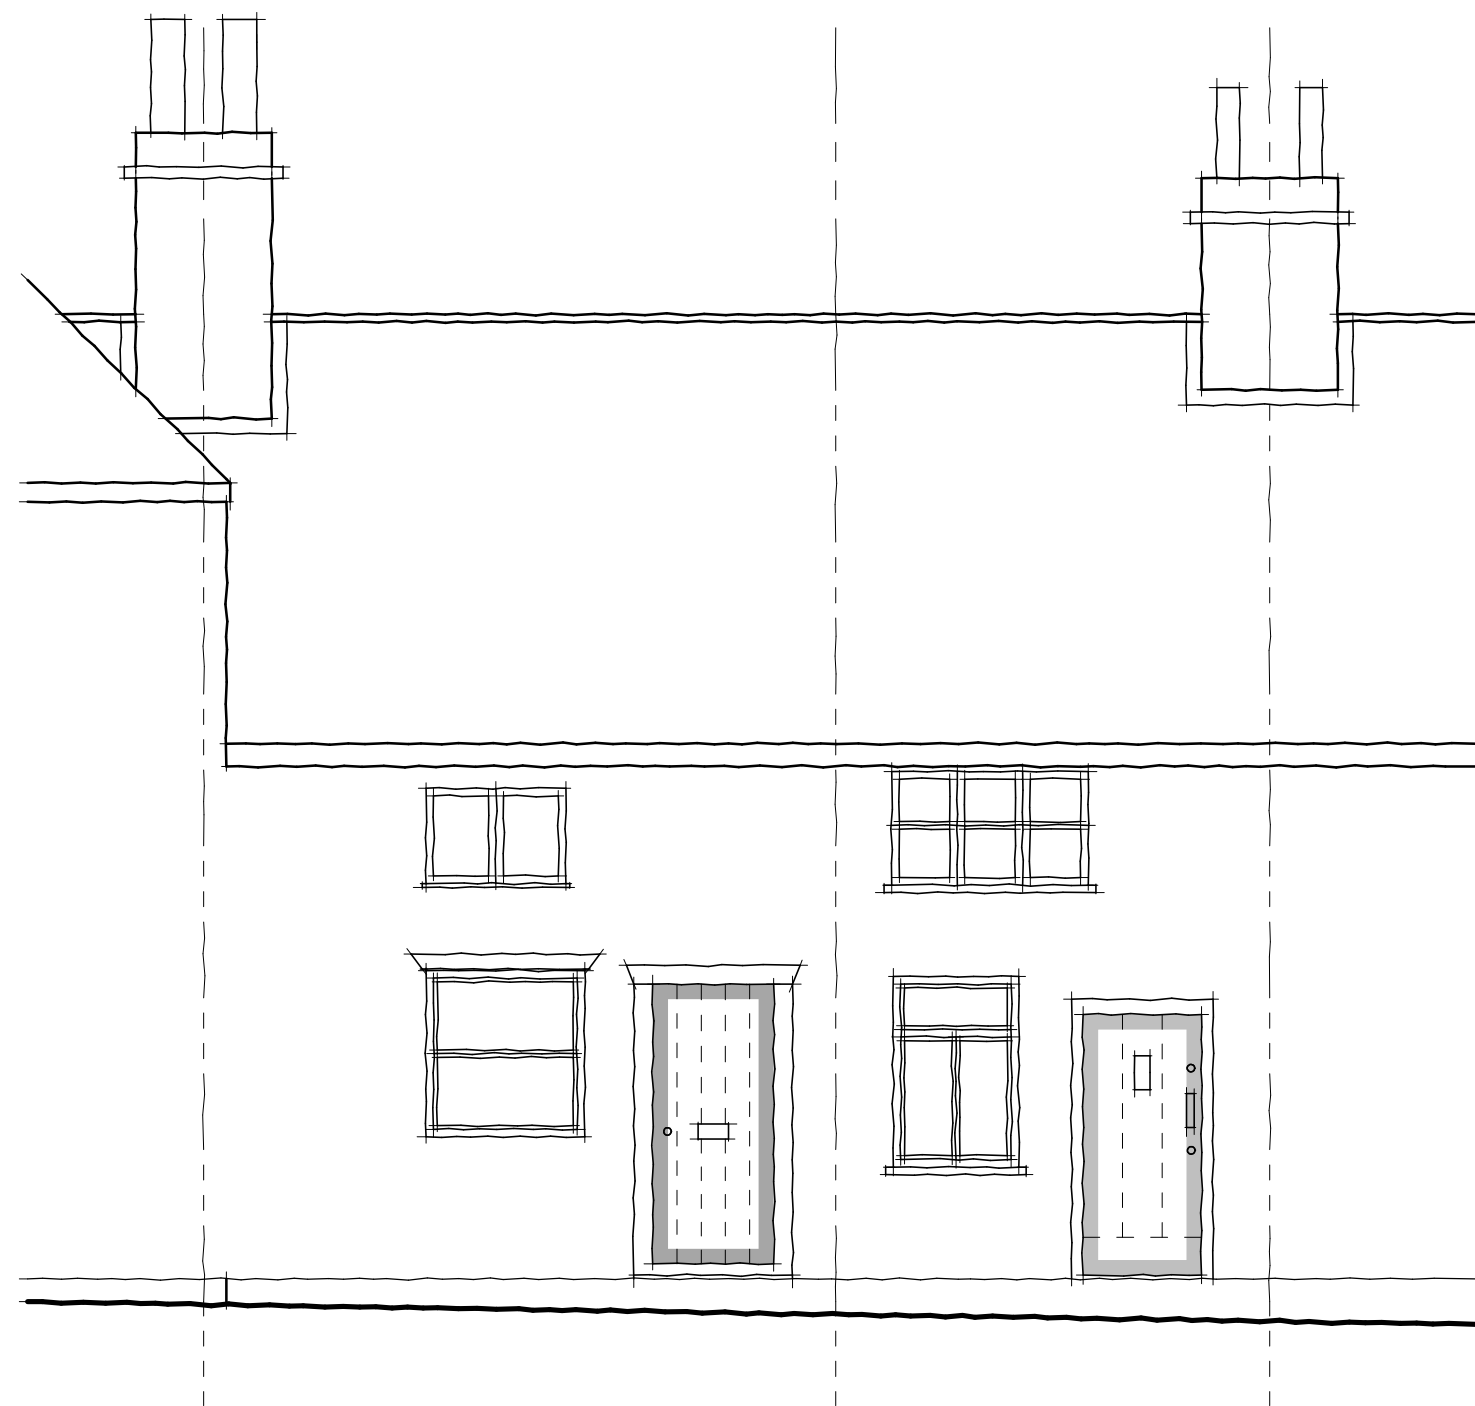


PROPOSED FRONT ELEVATION (no change)

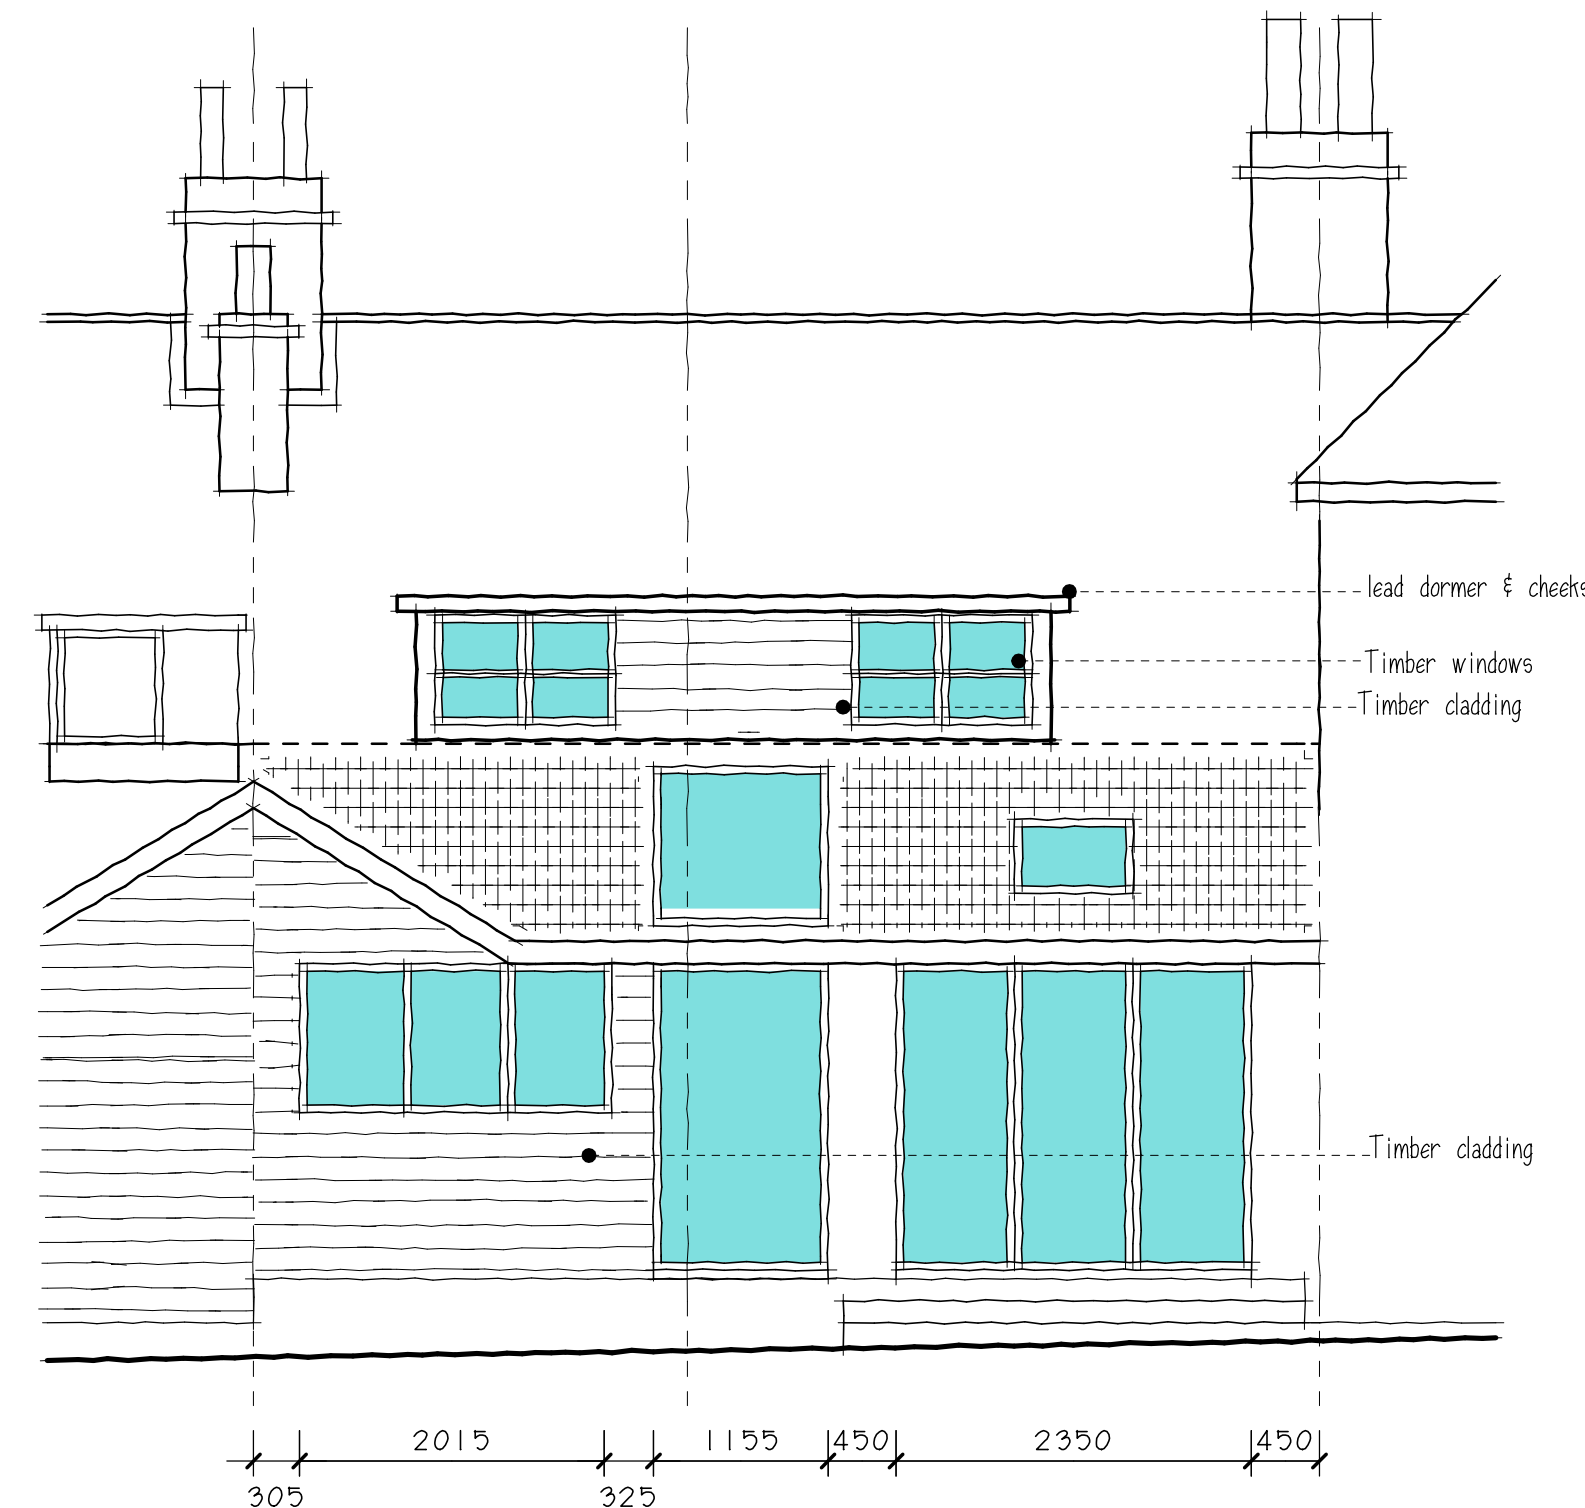


PROPOSED REAR ELEVATION

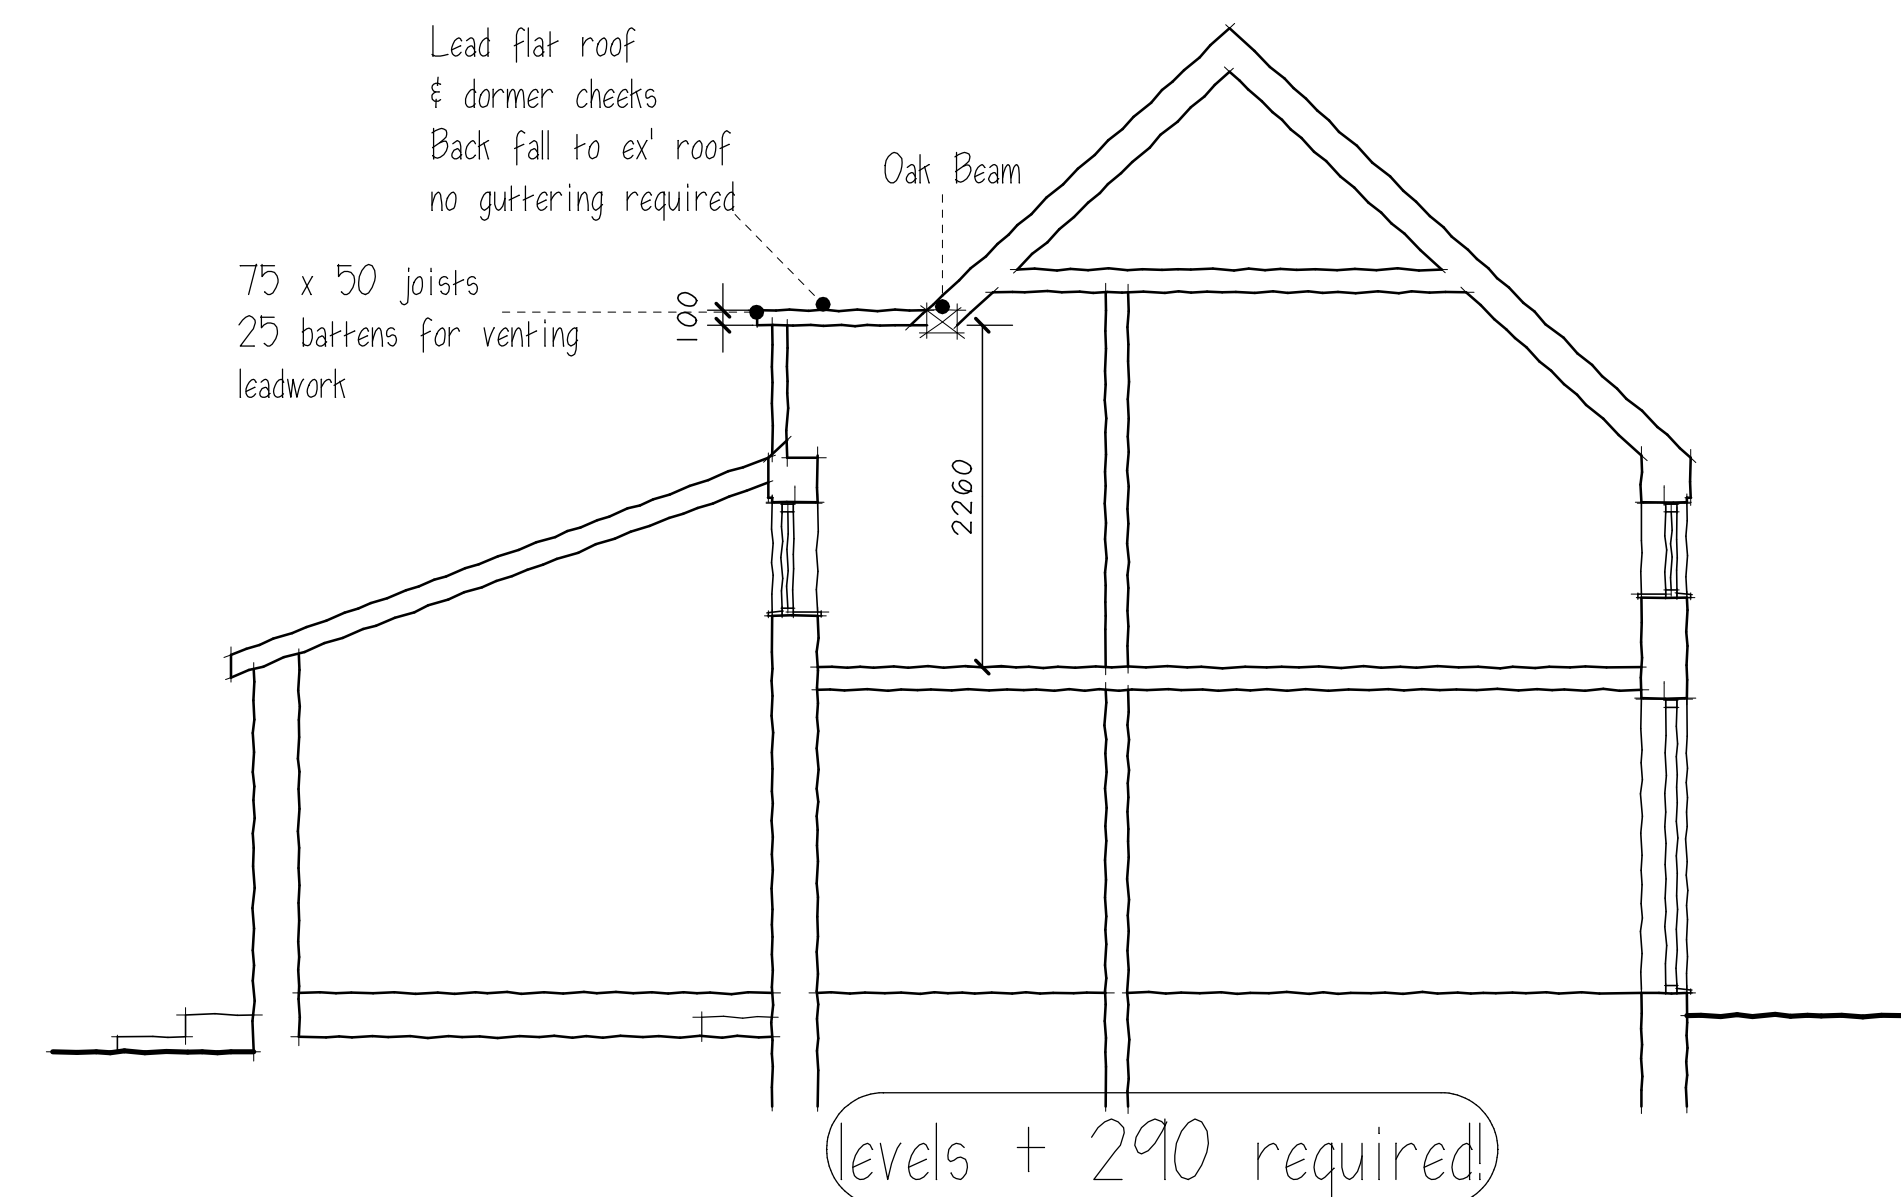

SECTION

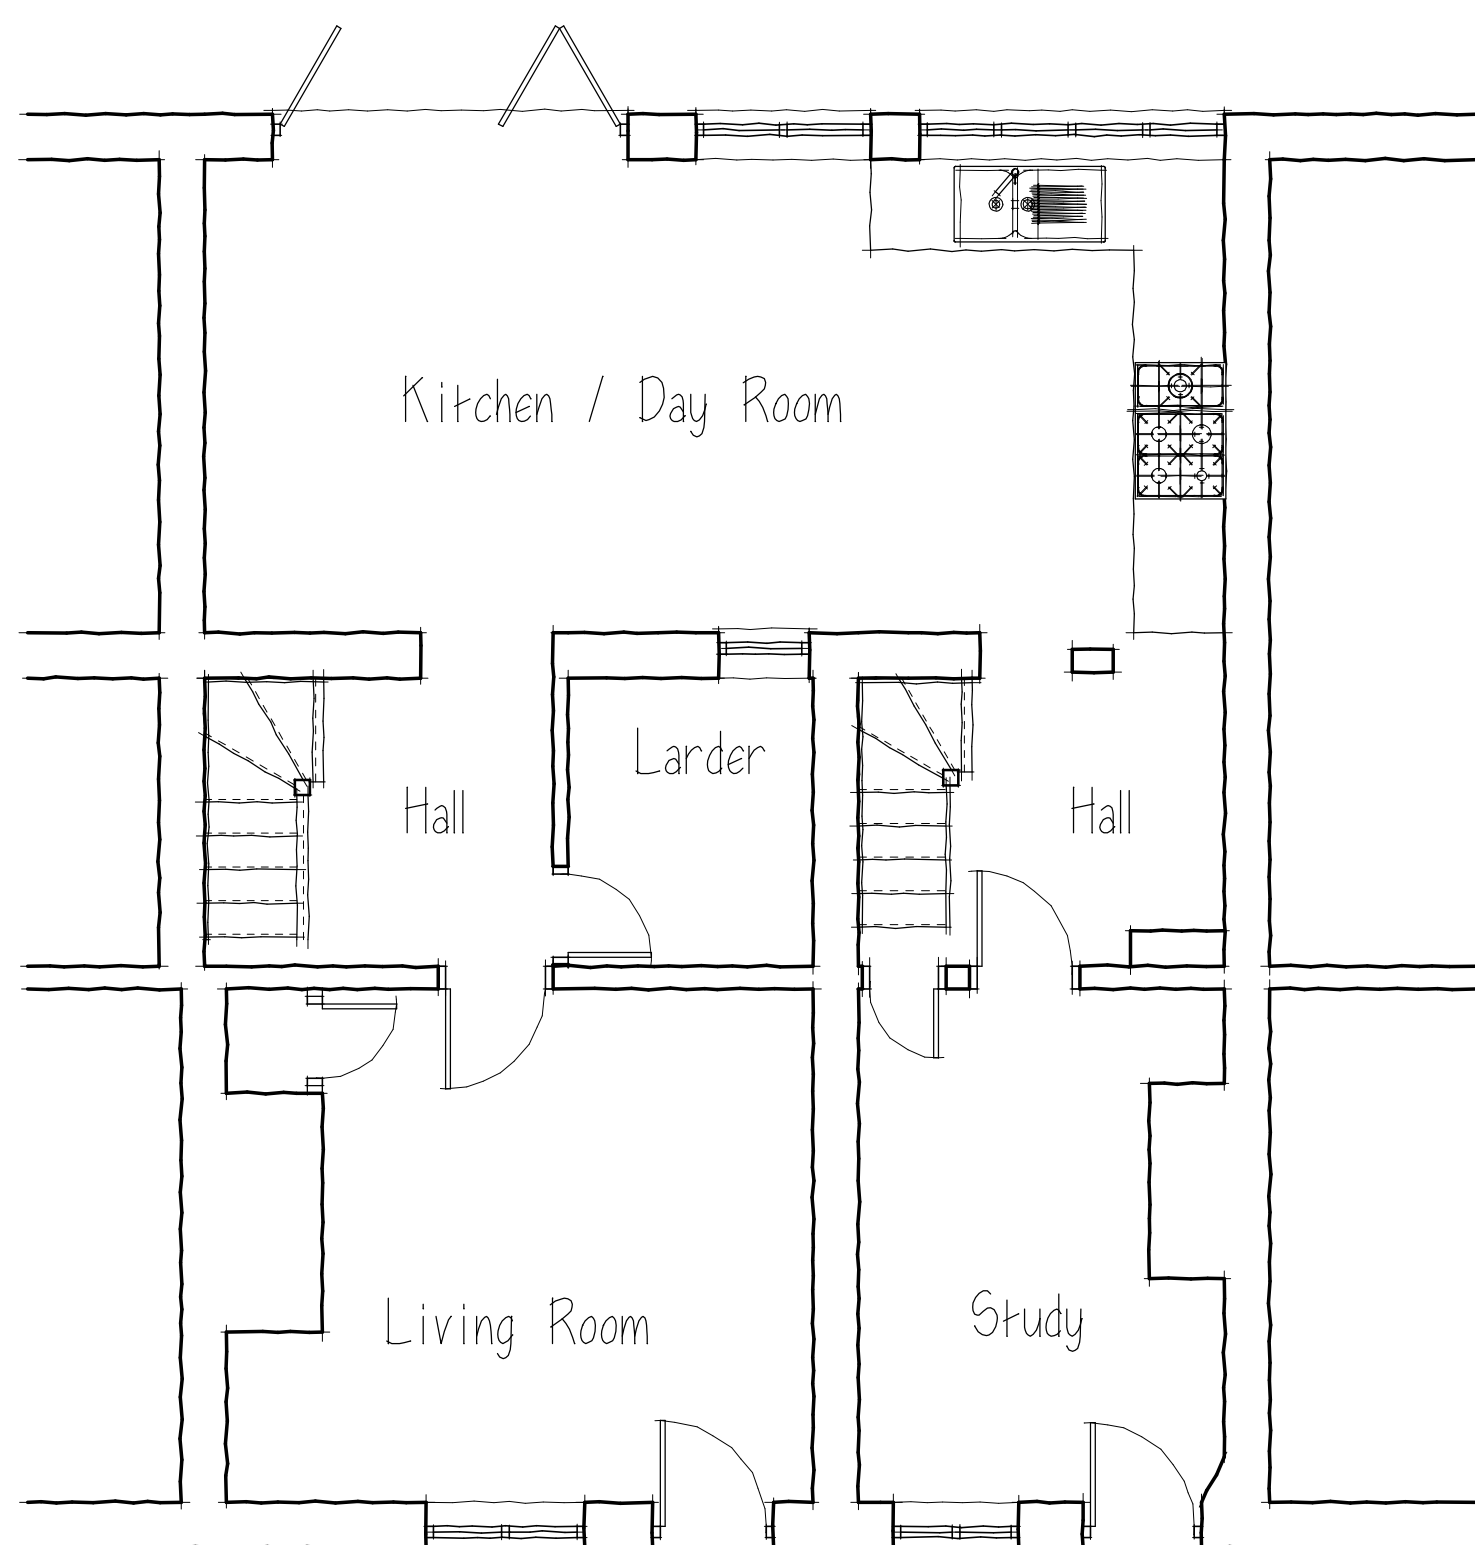

PROPOSED GROUND FLOOR PLAN

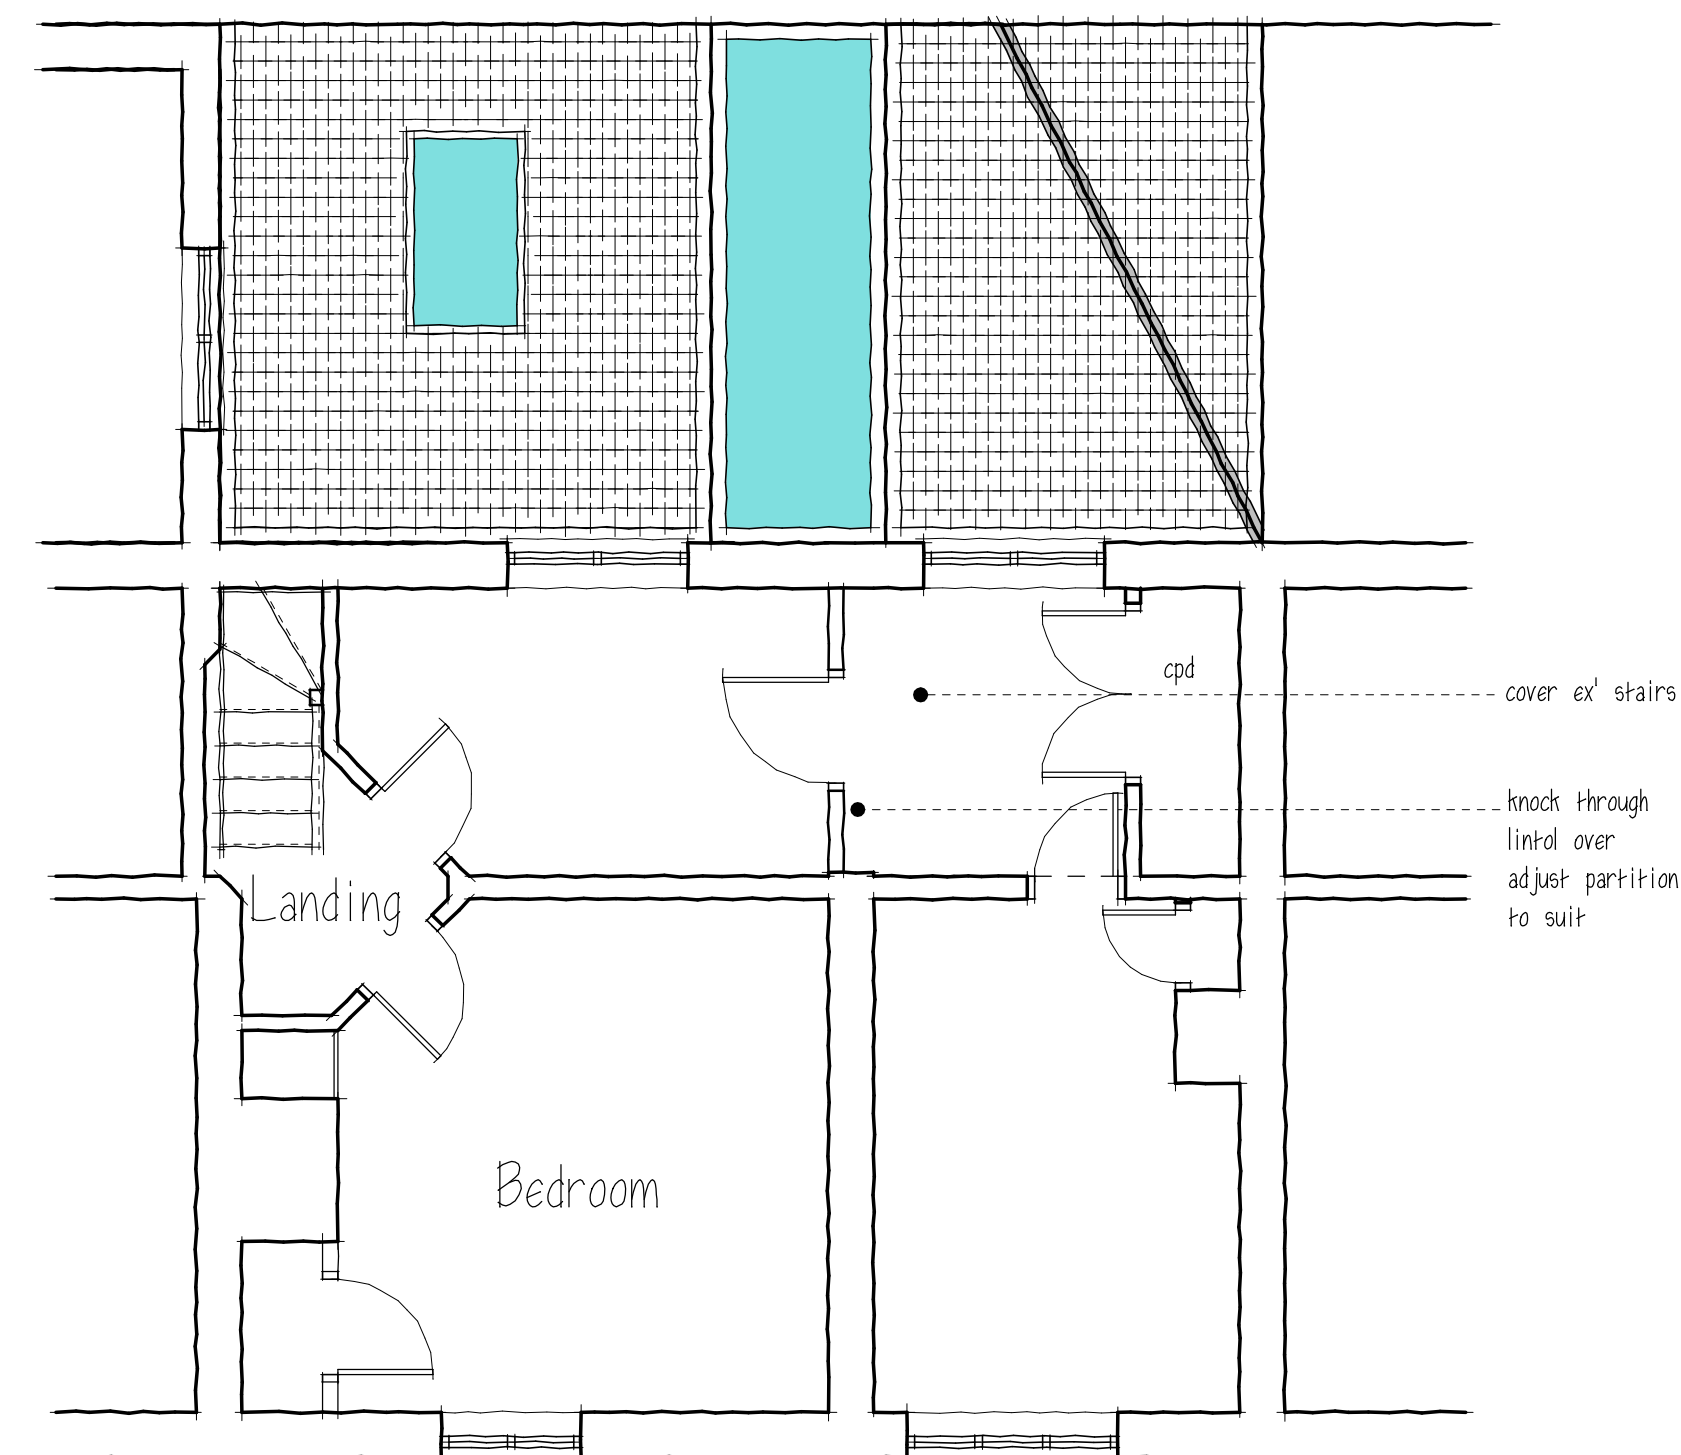

PROPOSED FIRST FLOOR PLAN


NOTES:

© COPYRIGHT EXISTS ON THE DESIGN AND INFORMATION SHOWN ON THIS DRAWING DO NOT SCALE FROM THIS DRAWING EXCEPT FOR PLANNING PURPOSES. THE CONTRACTOR MUST VERIFY ALL DIMENSIONS ON SITE BEFORE MAKING SHOP DRAWINGS OR COMMENCING WORK OF ANY KIND.

REV.	DATE	REVISIONS:
A	2003.17	Draft planning drawings for approval by client & planning pre-consult
B	2004.17	Minor amends following client & planning pre-consult

CLIENT:	James Bates
PROJECT:	extension & alterations
DRAWING:	plans & elevations existing
DATE:	23.02.17
DWG No:	397
SCALE:	1:50 (A1 ORIGINAL)
0 1 2 3 4m	

JOHN BLAKE CONSULTANTS LTD CHARTERED SURVEYORS

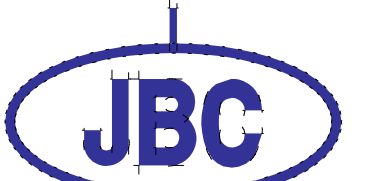

THE COTTAGE, PENNING PLACE, PETERSFIELD, HANTS, GU21 4EP
TEL: 01730 710546 EMAIL: info@jbc-hd.org.uk