




NORTH ELEVATION

 


EAST ELEVATION

 


SOUTH ELEVATION

 

WEST ELEVATION

 

HOUSE No1

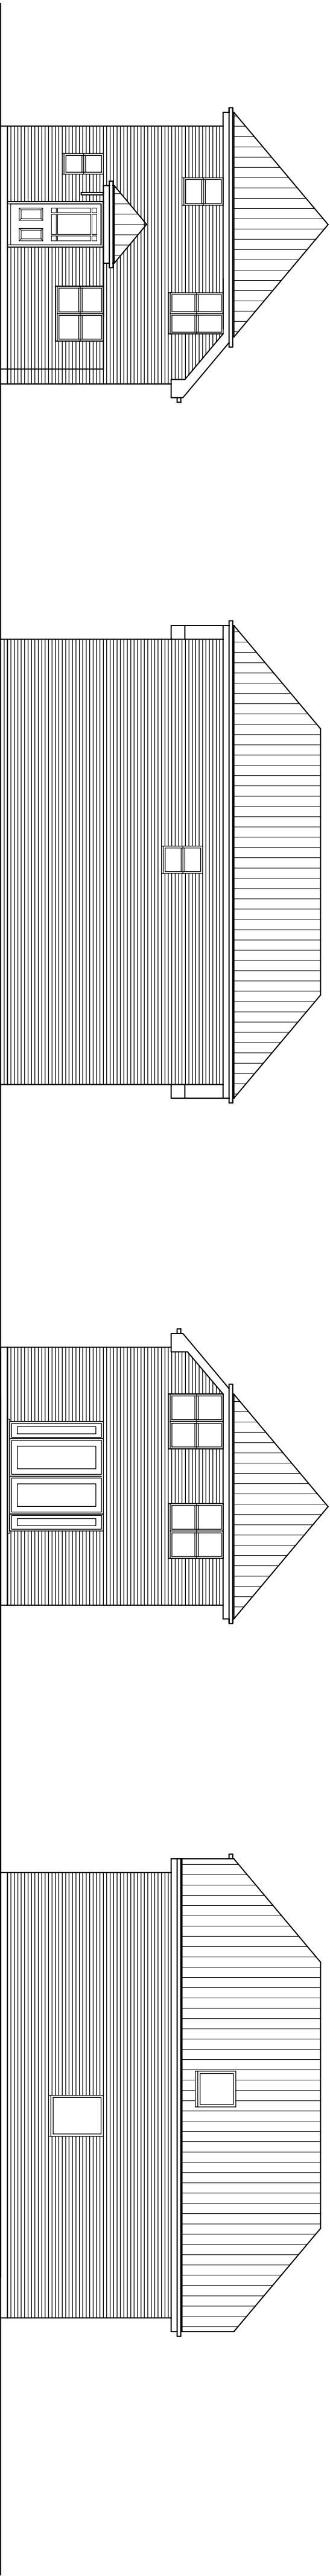

NORTH ELEVATION



EAST ELEVATION




SOUTH ELEVATION



WEST ELEVATION



HOUSE No2

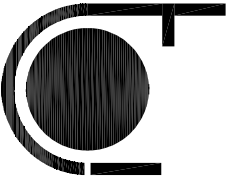Tony Oldfield Architects Unit 5 Freemantle Business Centre 152 Millbrook Road East Southampton Hampshire SO15 1JR Tel : 023 80236165 Fax : 023 80632466 Email : td@oldfieldarchitect.co.uk			
Client		PD Scammell Limited	
Project		157 Milton Road Cowplain	
Drawing Title		Houses Elevations	
Scale		1:100	
Date		11.03.17	
Project Number		150308	
Drawing No		DP12	
Revision		A	

This drawing is copyright of the architect & must not be reproduced without permission. Any discrepancies should be reported to the architect.