

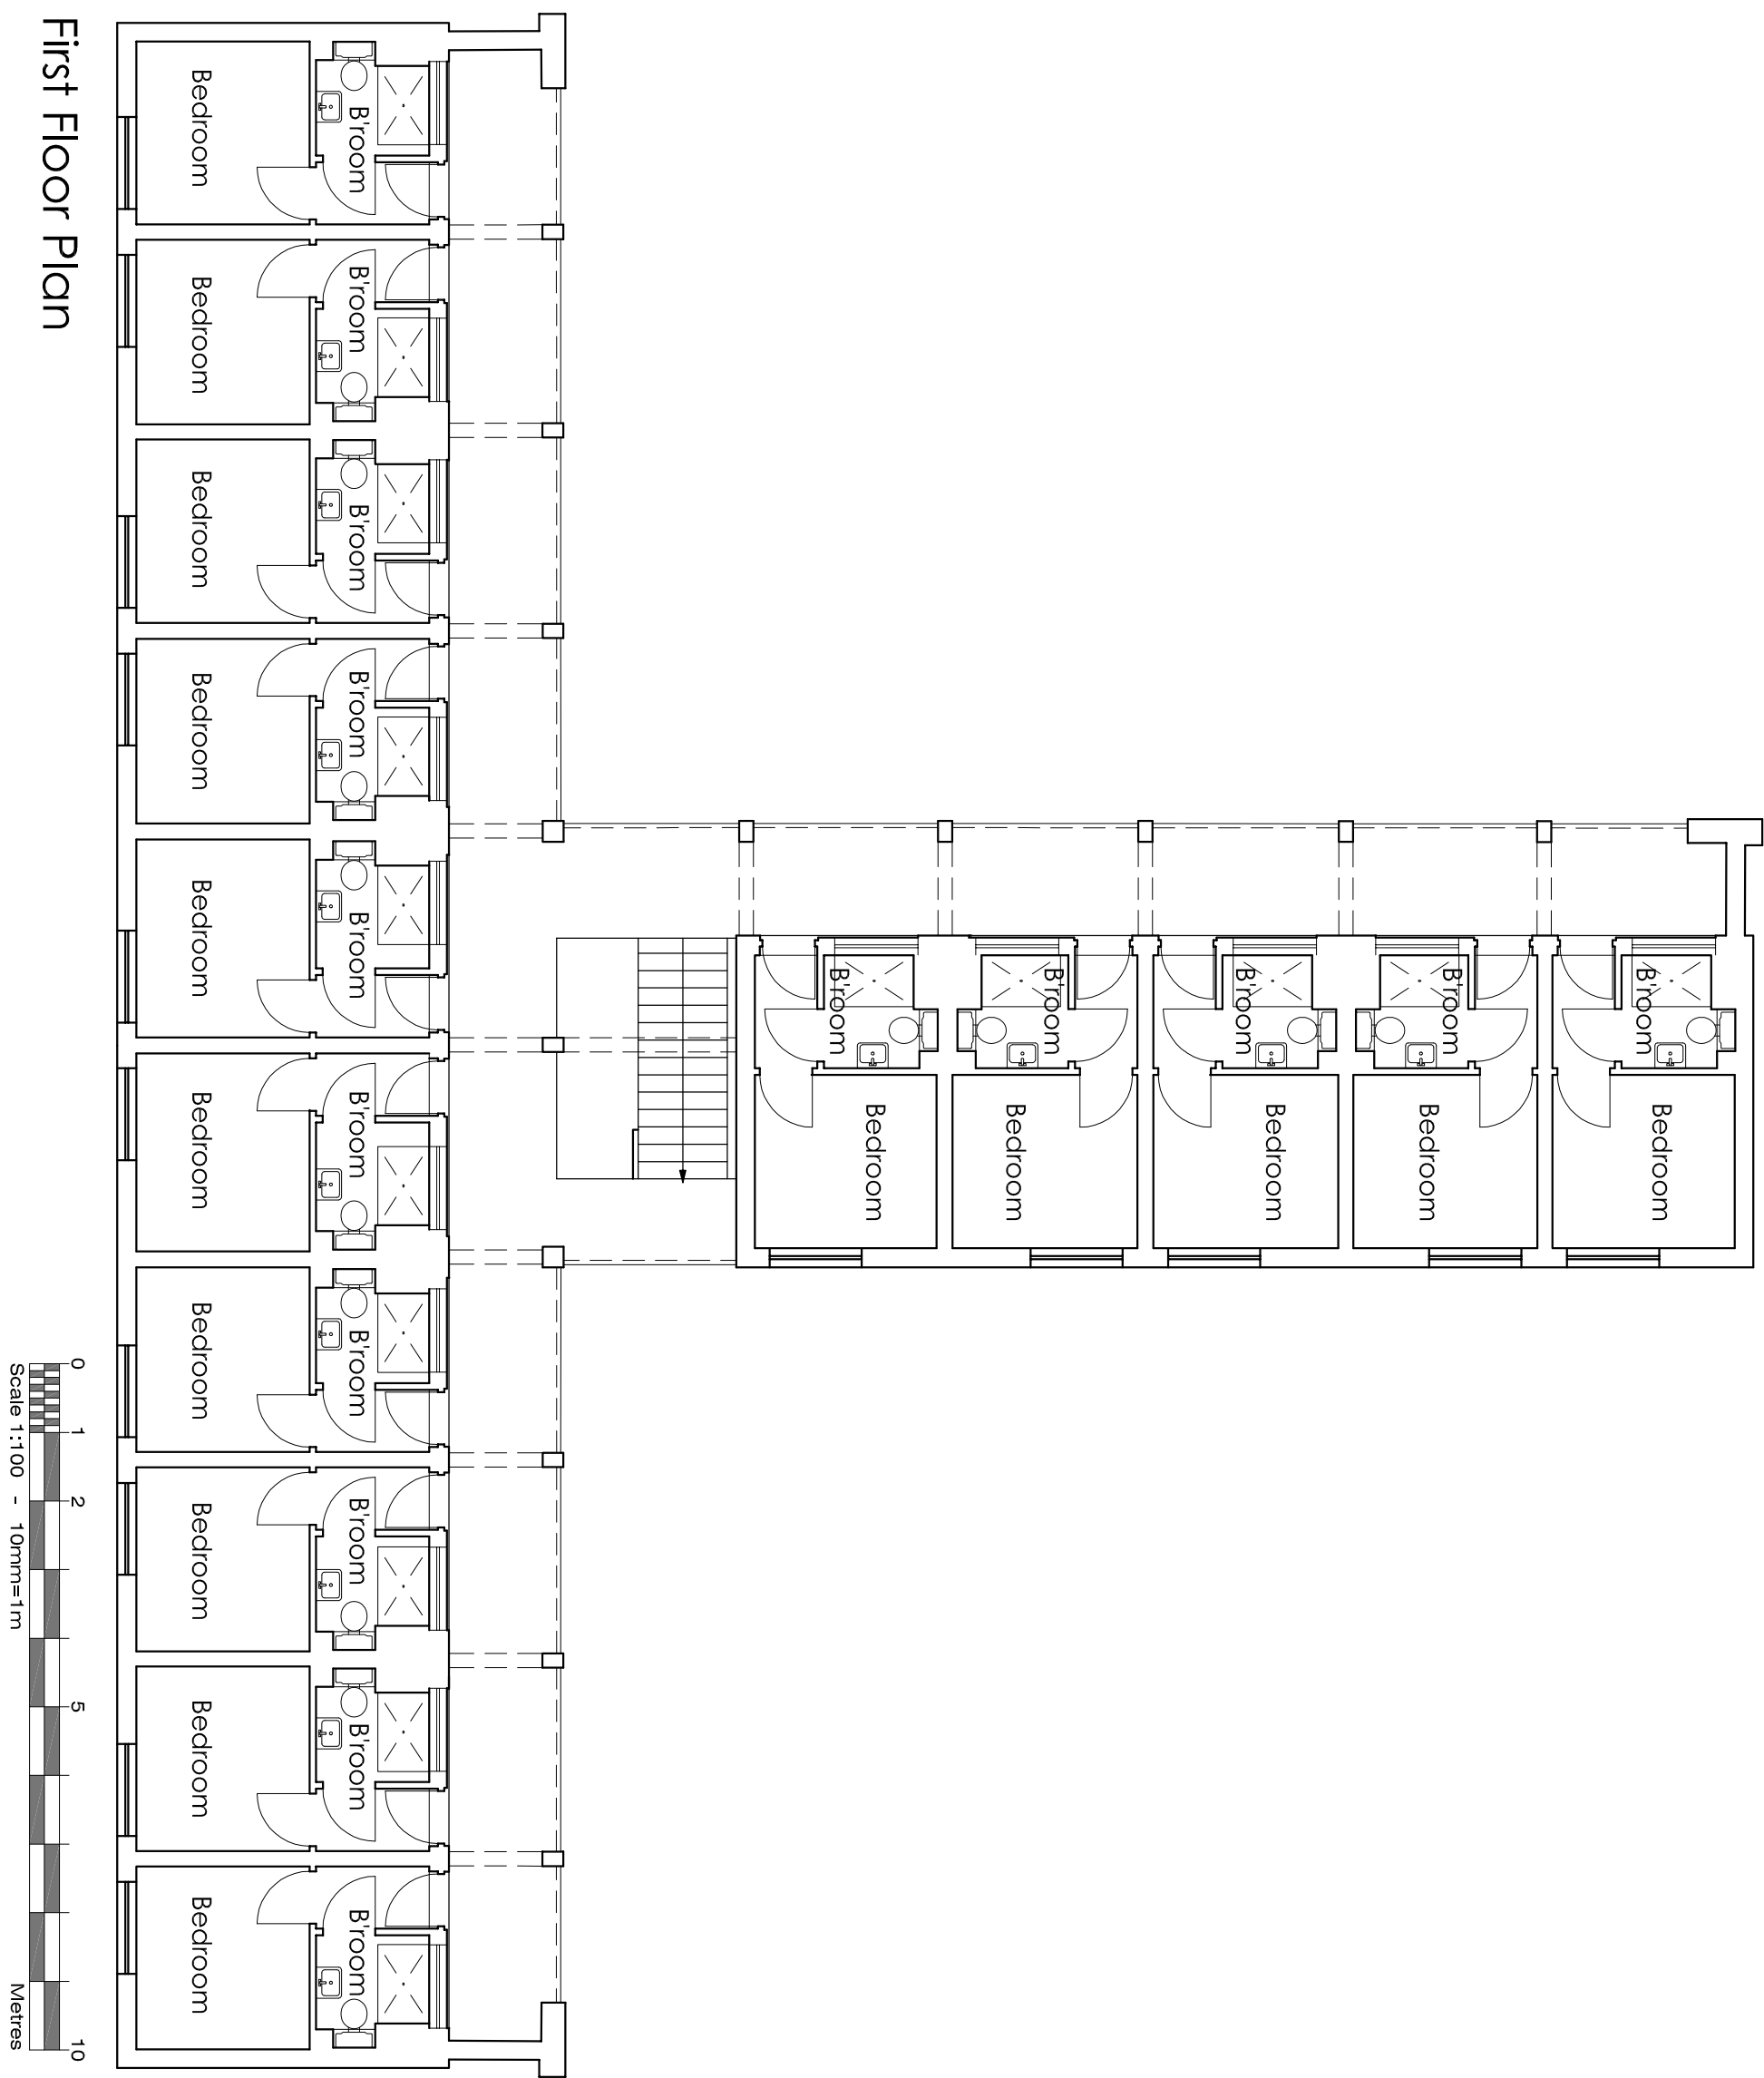


MILL RYTHE HOLIDAY VILLAGE

TENBY - EXISTING FLOOR PLANS & ELEVATIONS


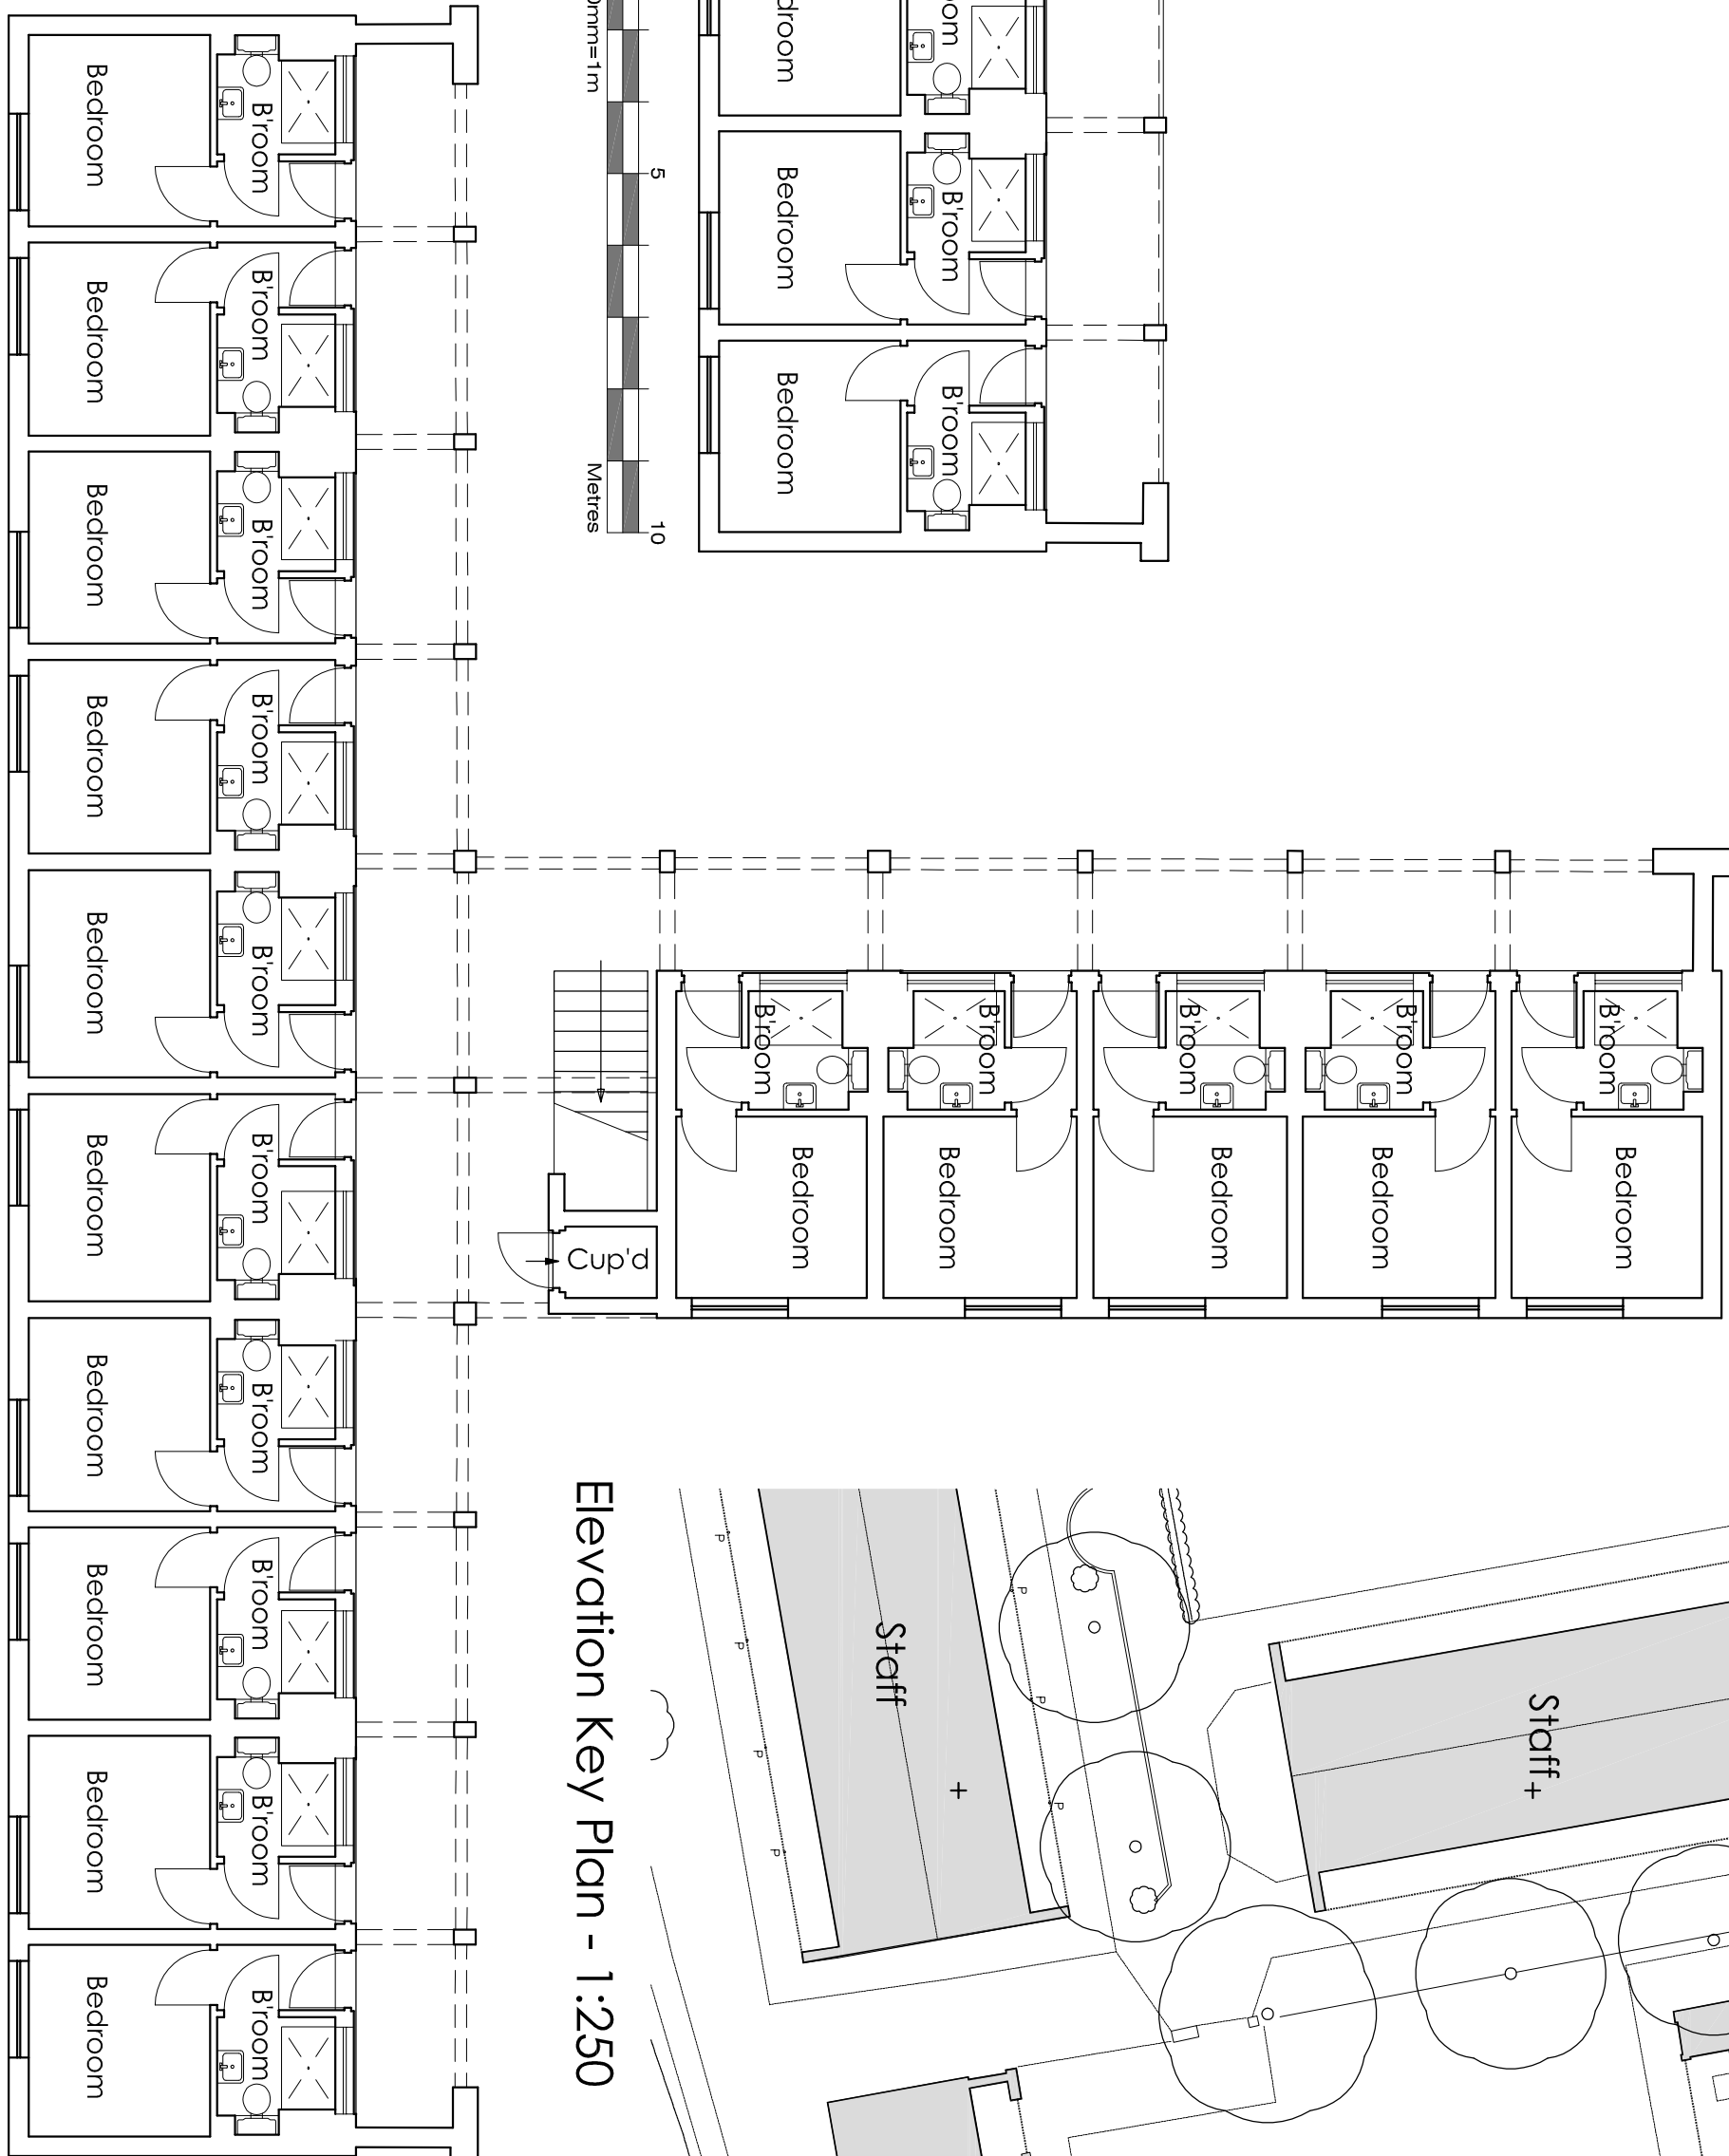


First Floor Plan

 

Ground Floor Plan

Elevation Key Plan - 1:250

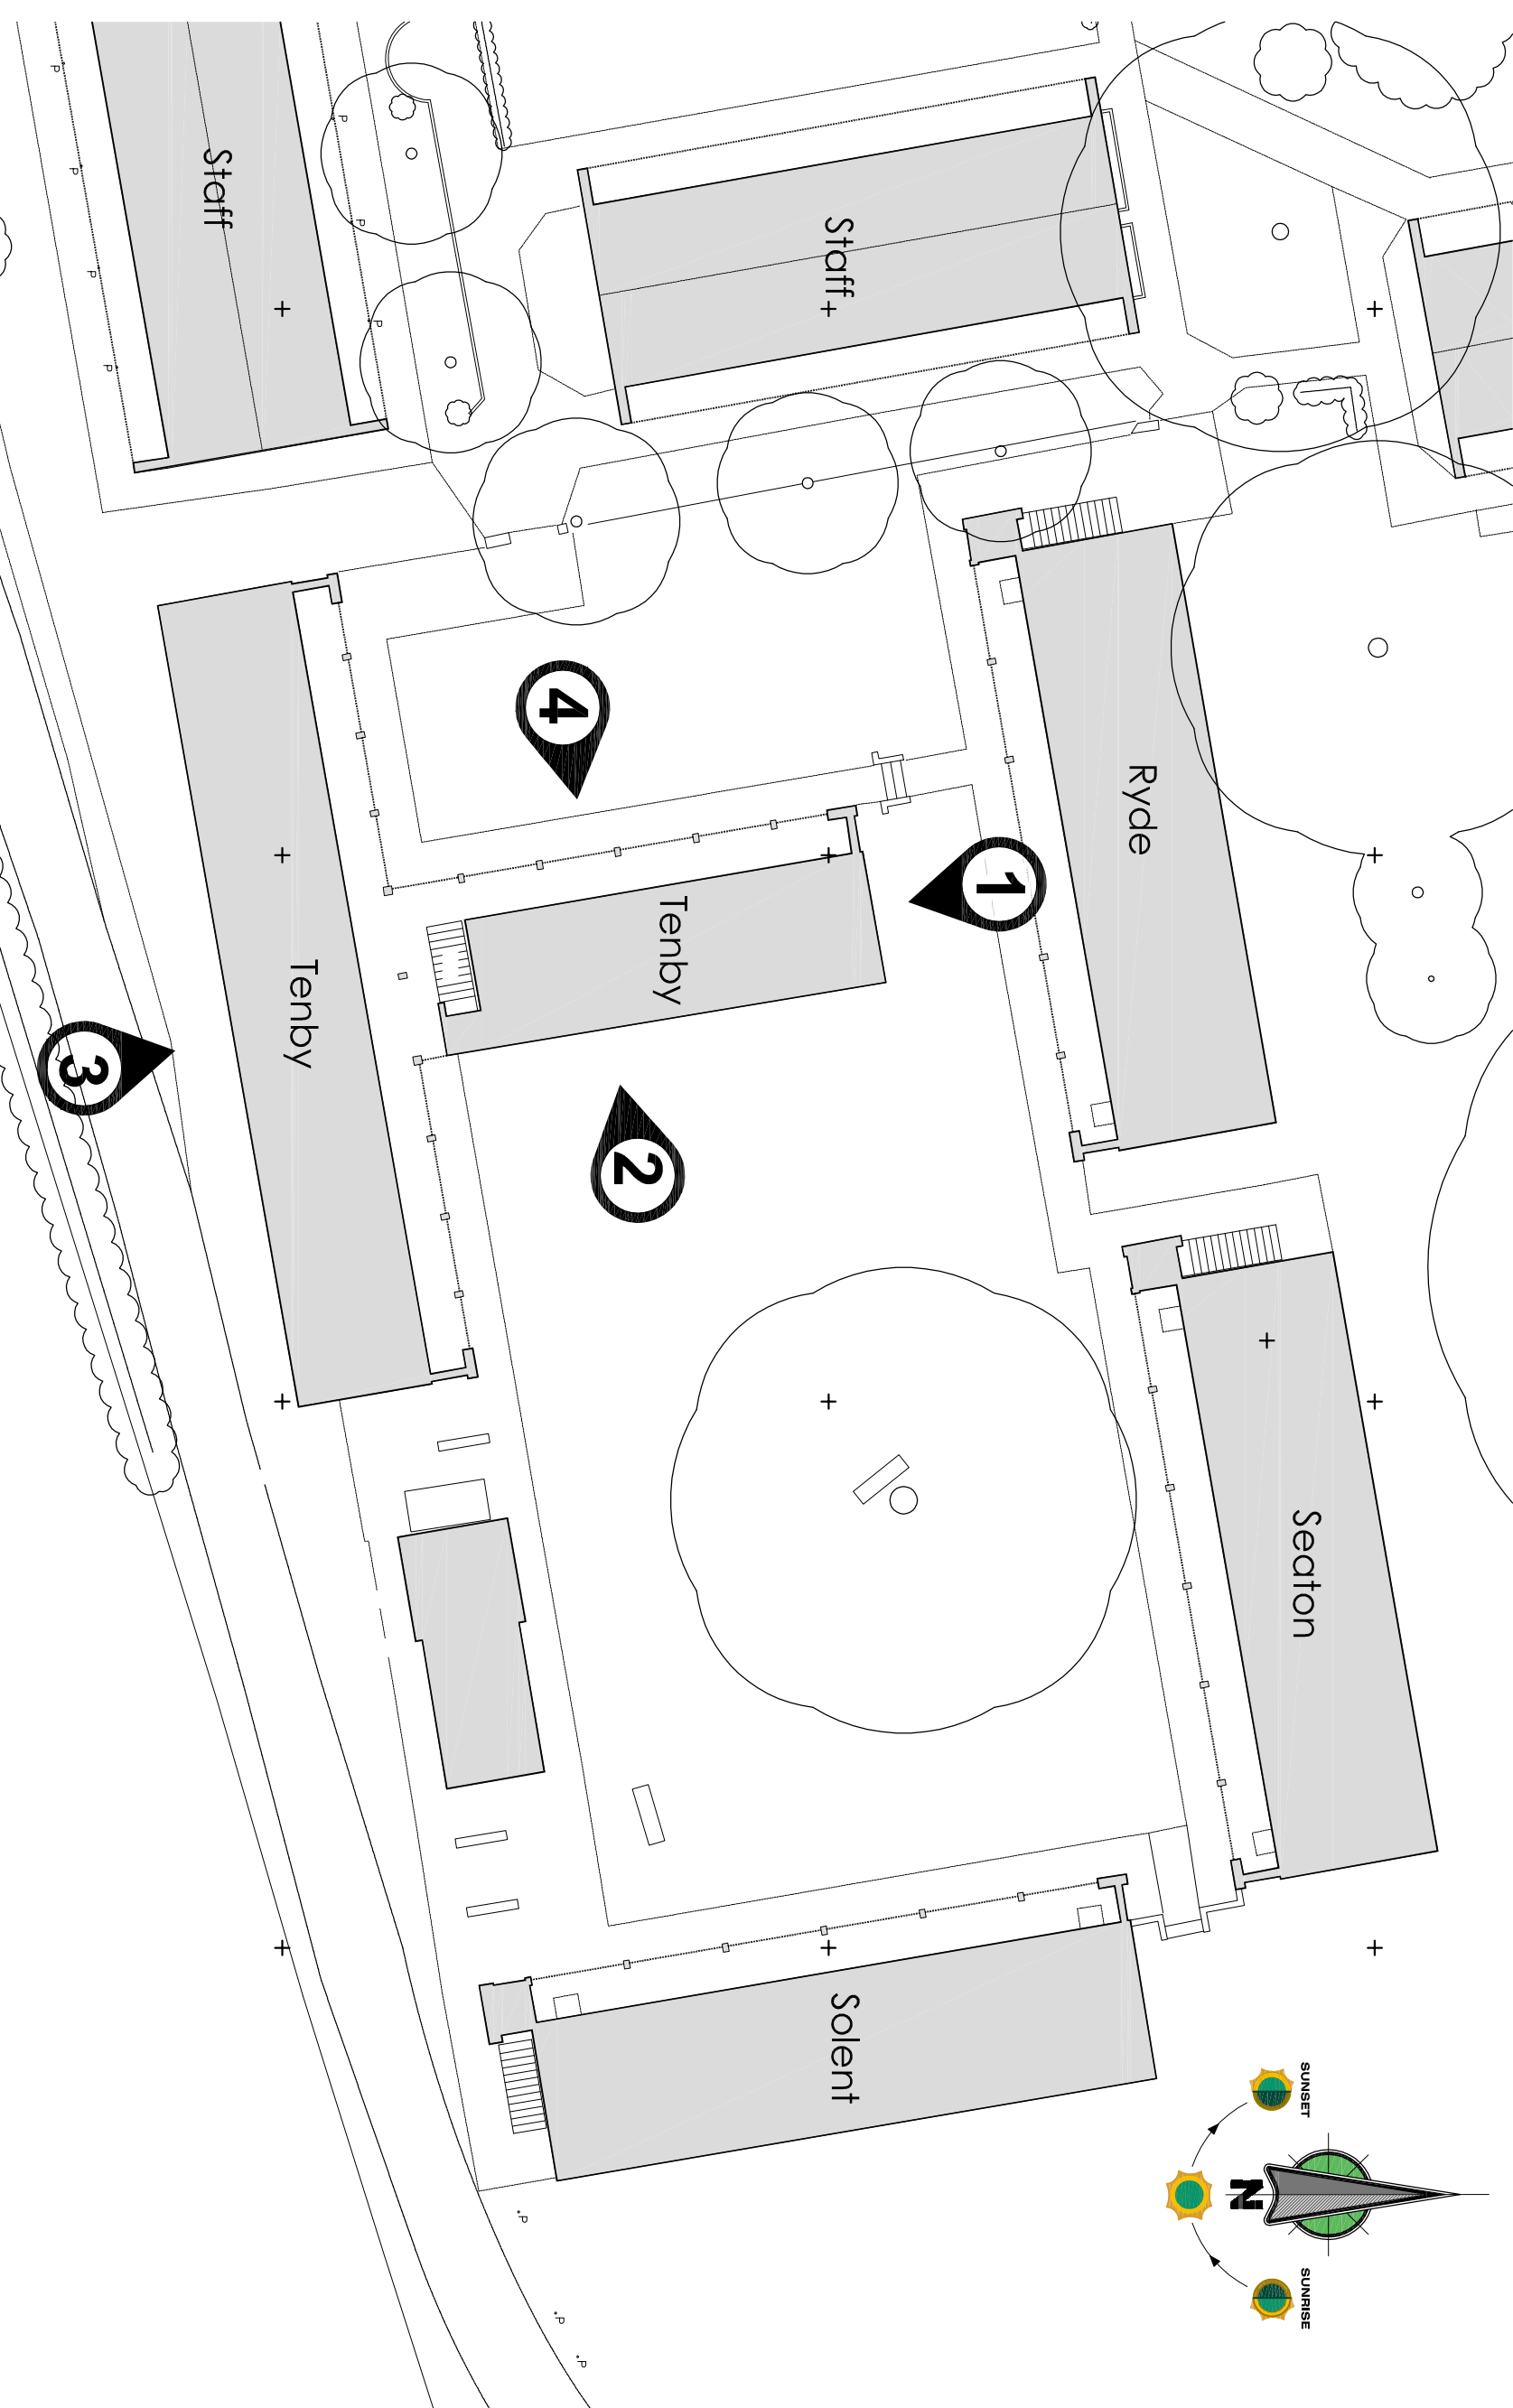 


Copyright. This drawing is the property of A&M Architectural Partnership LLP. Its copyright and design content is reserved by them and the drawing is issued on the condition that it is not copied, reproduced, altered, or in any way used without the written consent of A&M Architectural Partnership LLP.

Do not scale this drawing. Drawings can be scaled for Planning purpose only.


Do not make any assumptions on site before commencing any work or preparing any shop drawings. All dimensions are in mm unless otherwise stated. Report any alterations or omissions to the architect.

This drawing incorporates information from other professions. A&M Architectural Partnership LLP is not responsible for the accuracy, integrity and accuracy of such information. Any certification and/or additions that are required depending to such information should be sought from the relevant profession or their appointed representative.


All contractors and sub-contractors are to comply in all respects with the current regulations whether or not specifically stated on these drawings.

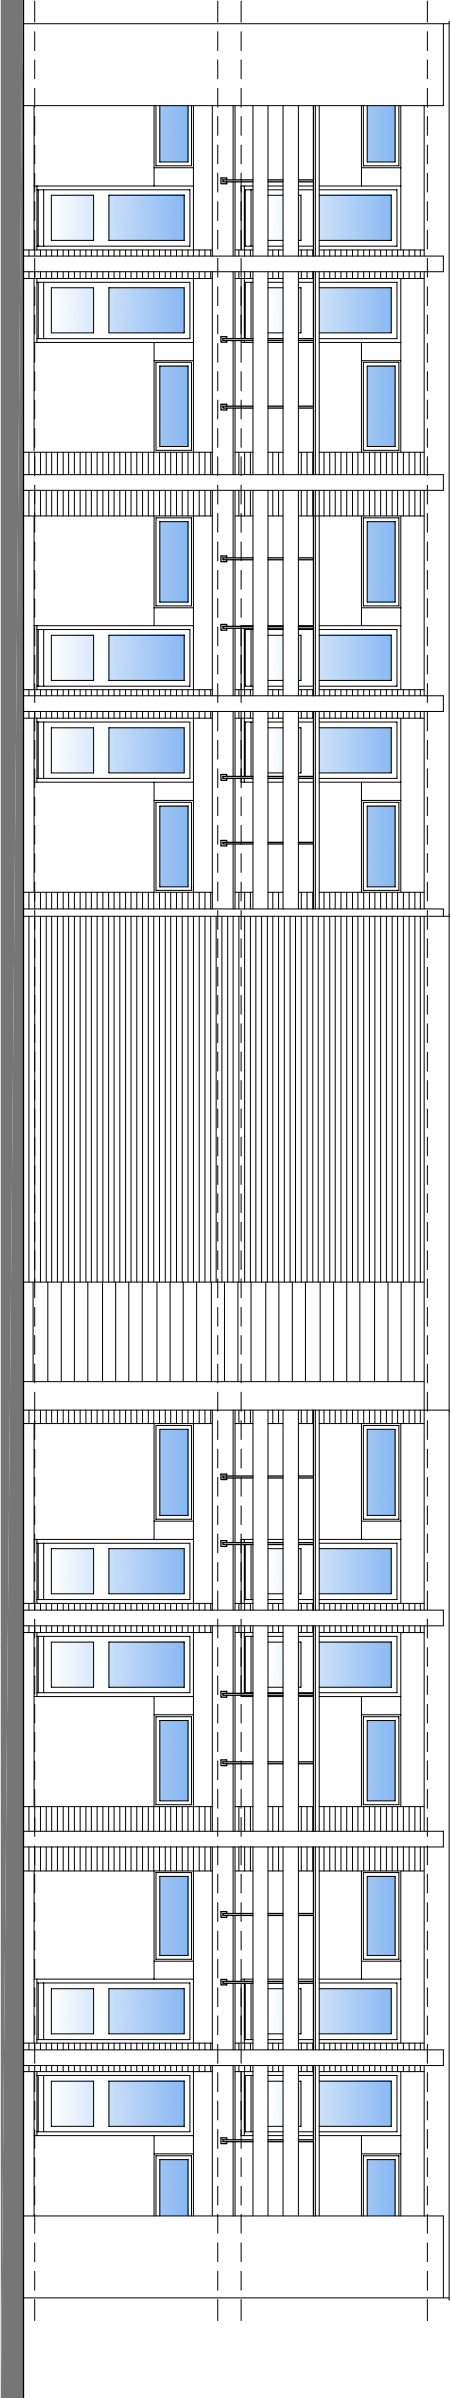


North Elevation - Elevation 1

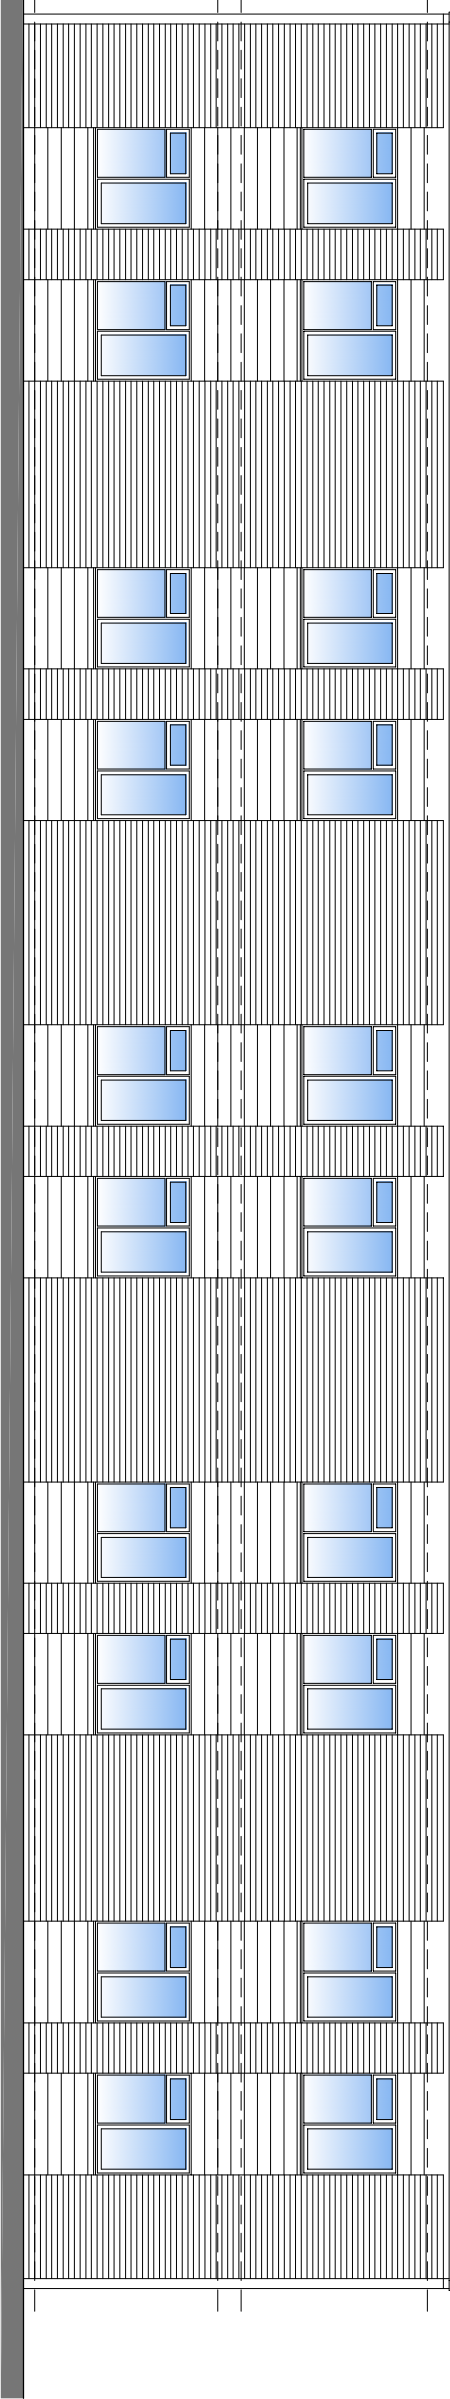

South Elevation - Elevation 3

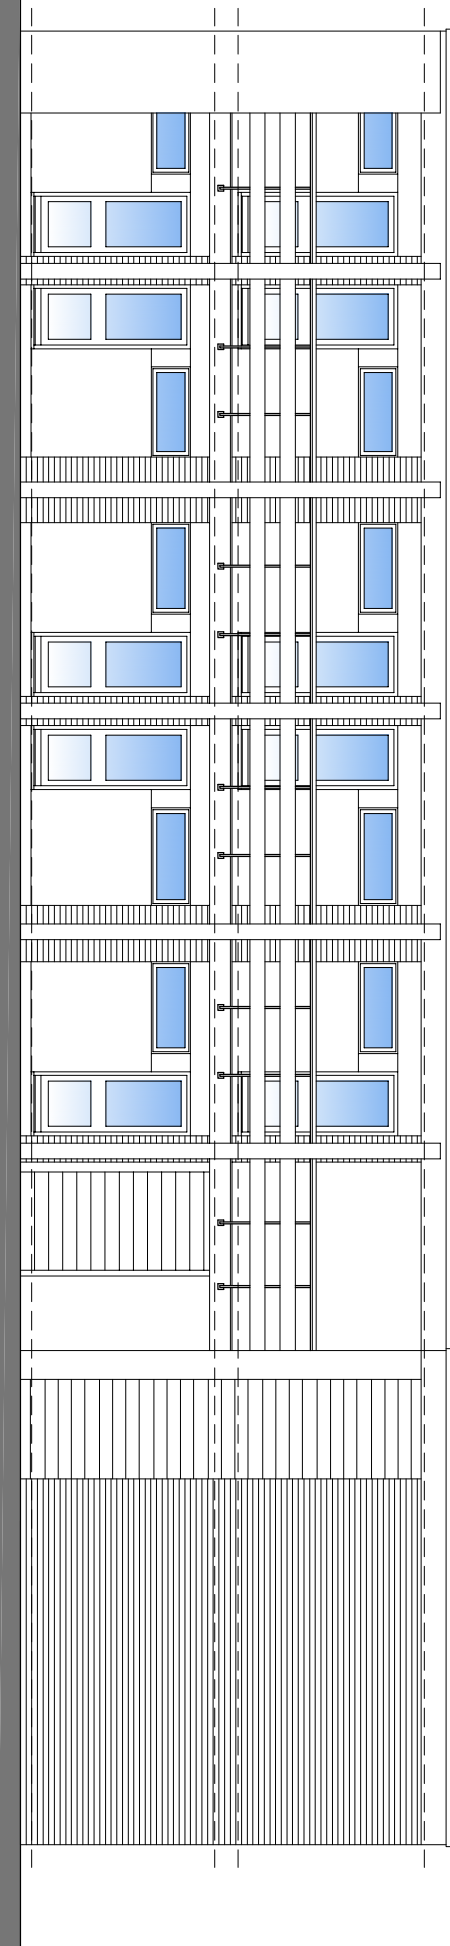

West Elevation - Elevation 4

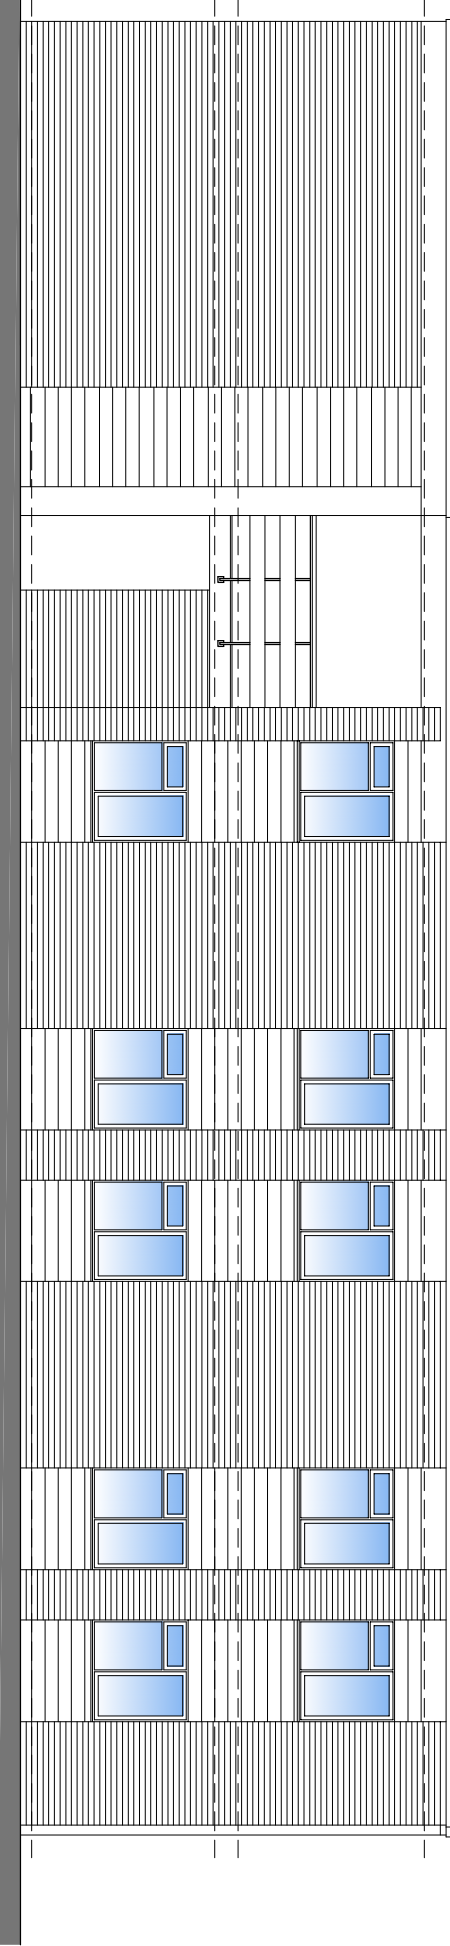

East Elevation - Elevation 2

A&M ARCHITECTURAL PARTNERSHIP LLP
40 CAMBRIDGE ROAD
TW4 1JY
T: 01843 200222
F: 01843 200223
E: edding@am-a.co.uk
W: www.amarchitectural.co.uk

Client
AWAY RESORTS LTD.

Site Address
MILL RYTHE HOLIDAY VILLAGE
HAVANT ROAD, HAVING ISLAND,
HAMPSHIRE, PO11 0PB

Project
PROPOSED MASTERPLAN

Drawing Title
TWO STOREY CHALET - TENBY
EXISTING FLOOR PLANS AND SECTION

Date
OCT 2016
Scale
1:100 & 1:250 @ A1
Drawn
PF
Computer File Name
3877-333_Tenby_Existing Plans & Elevations.dwg
Checked by
Status
PLANNING

Drawing Number
3877-333
Revision
.