


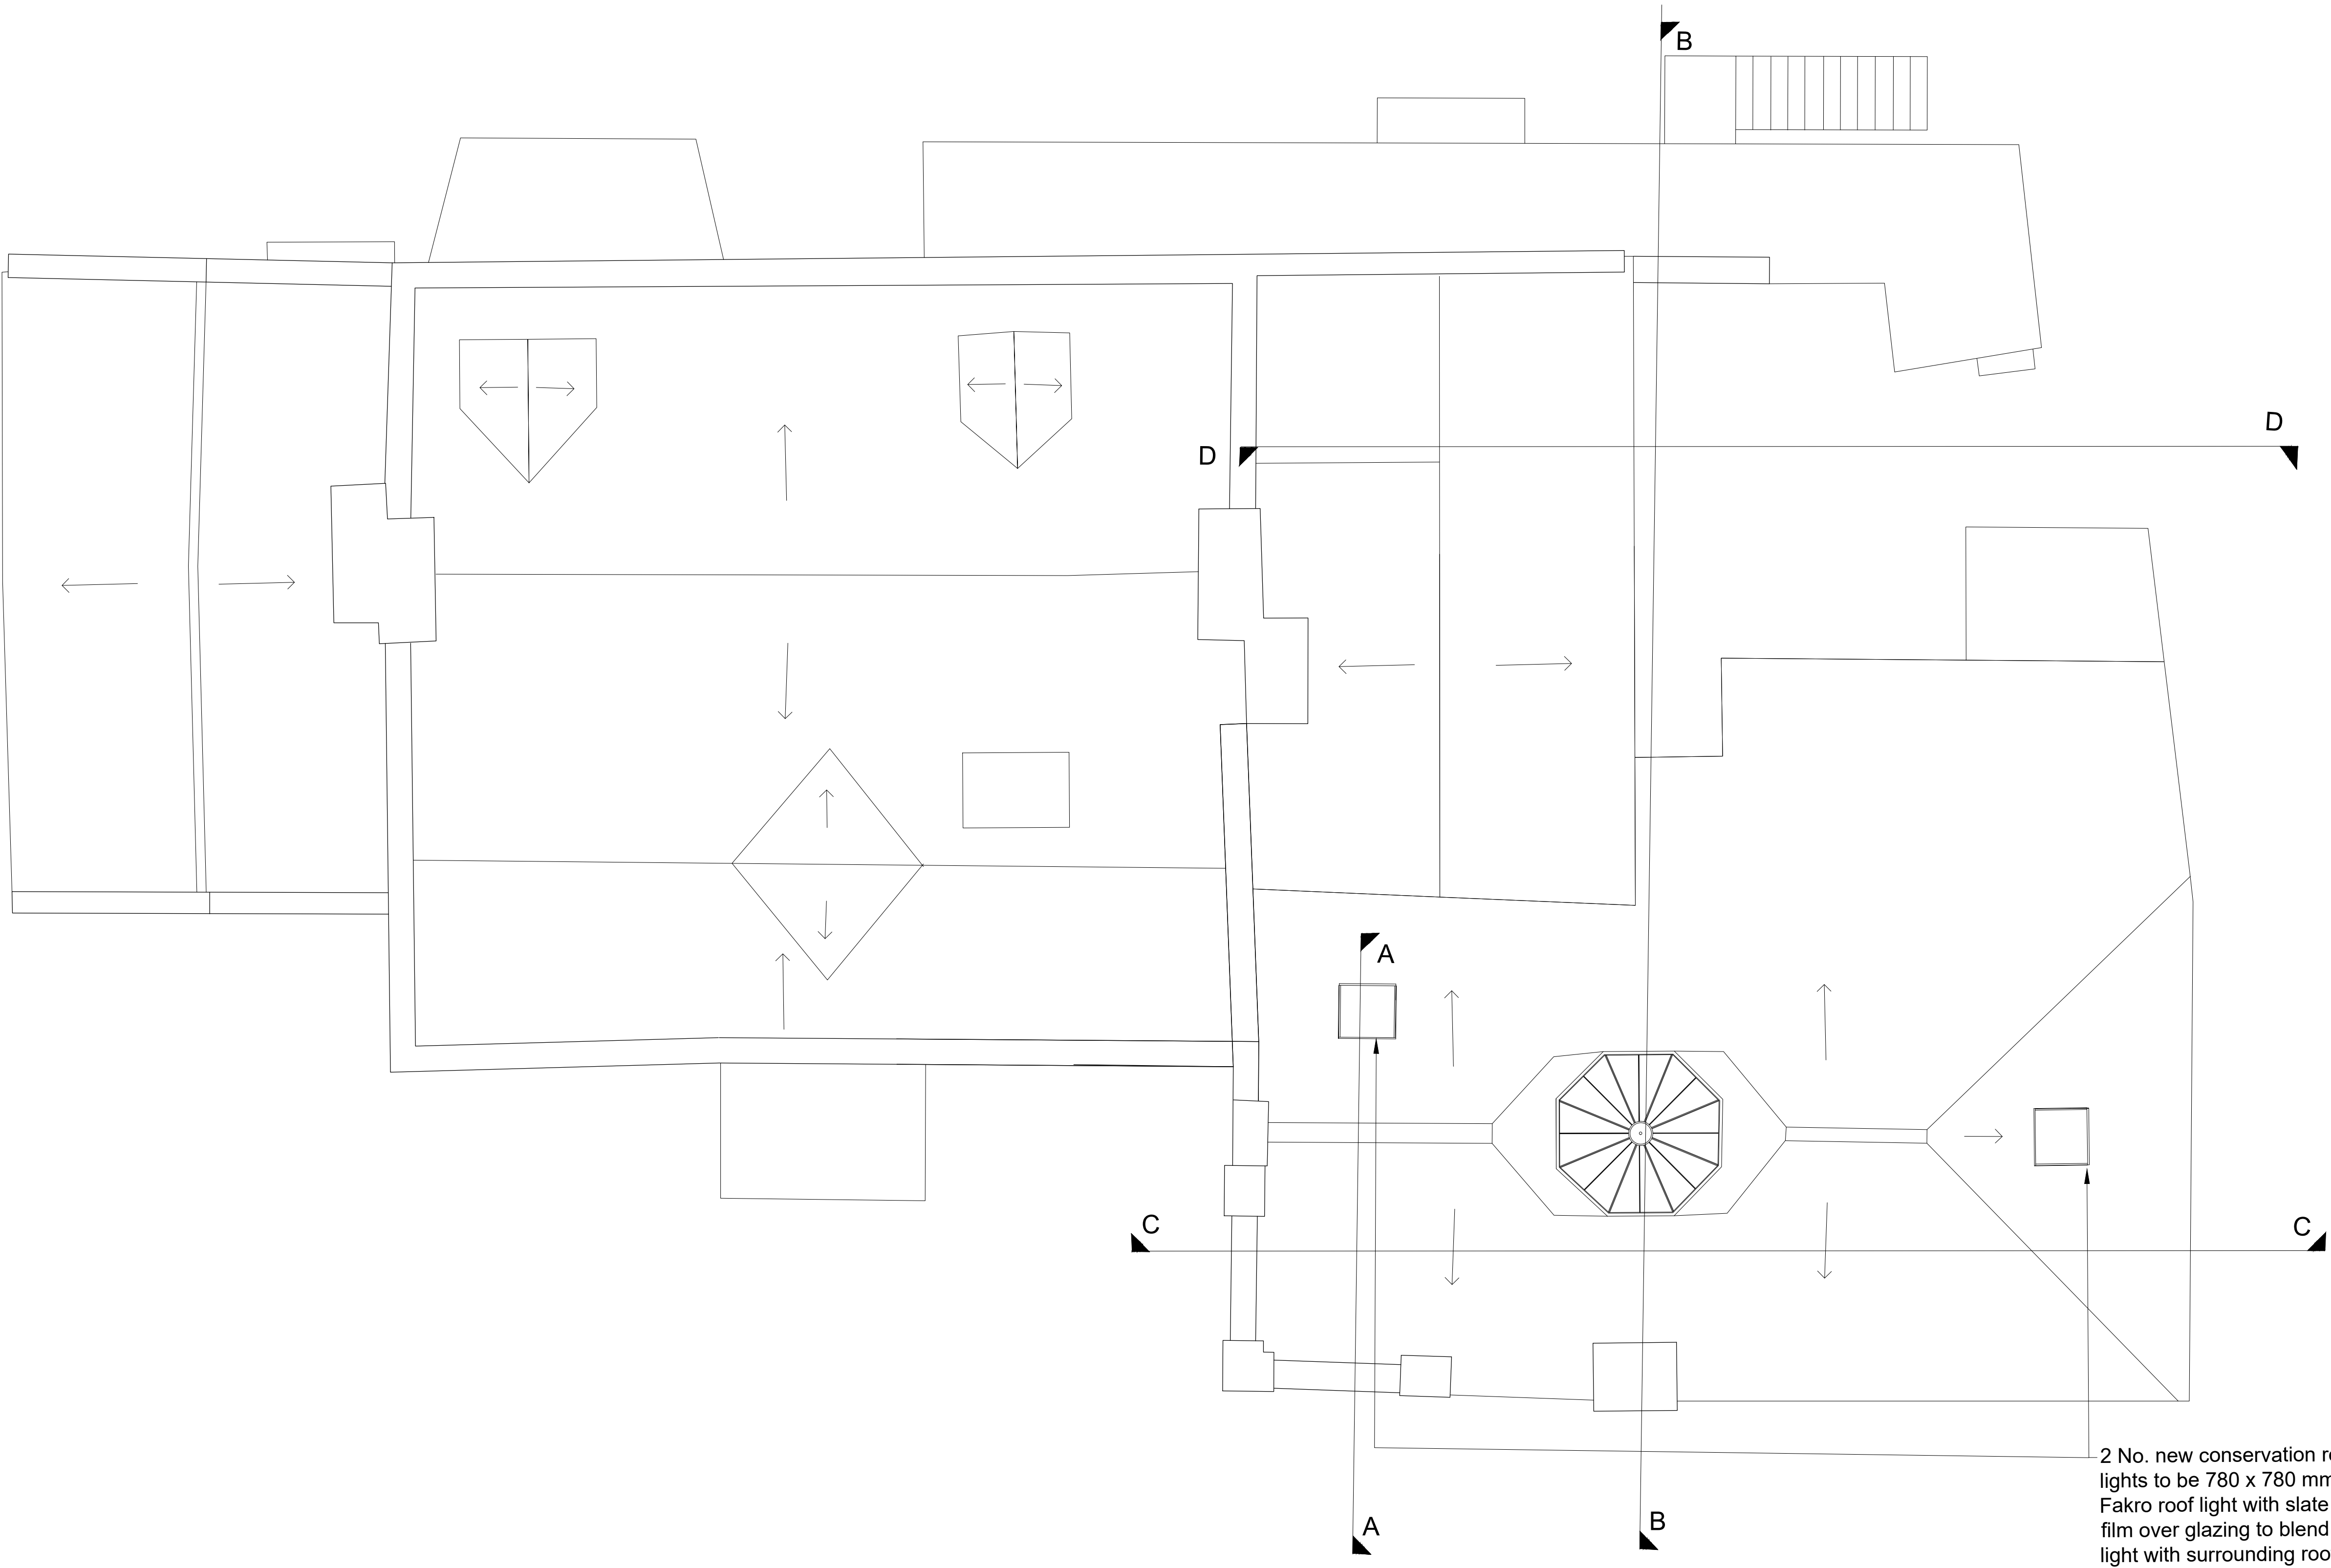

notes:

revisions: A | 02.08.2017 | DR | Drawing updated in line with client requirements
B | 31.08.2017 | DR | Roof light moved in line with client requirements
C | 14.09.2017 | DR | Issued for Planning


revisions:

Manor Trust
Alterations
The Elms, Lower Road, Bedhampton
drawing information title : **Proposed Roof Plan**

pwparchitects
PWP Architects Ltd 61 South Street, Havant, Hampshire PO9 1BZ
t: 02392 482494 f: 02392 481152
e: design@pwp-architects.com
w: www.pwp-architects.com

status : Planning
date : July 17
scale : 1:50 @ A1
drawn : DR
checked : JS

job: **5452** dwg: **1202** rev: **C**

 

100mm @A1 / 50mm @A3

NOTE: The contractor is responsible for checking all site dimensions and levels. These should be checked prior to the ordering of any components and before the commencement of the works. All discrepancies should be brought to the attention of the Contract Administrator