




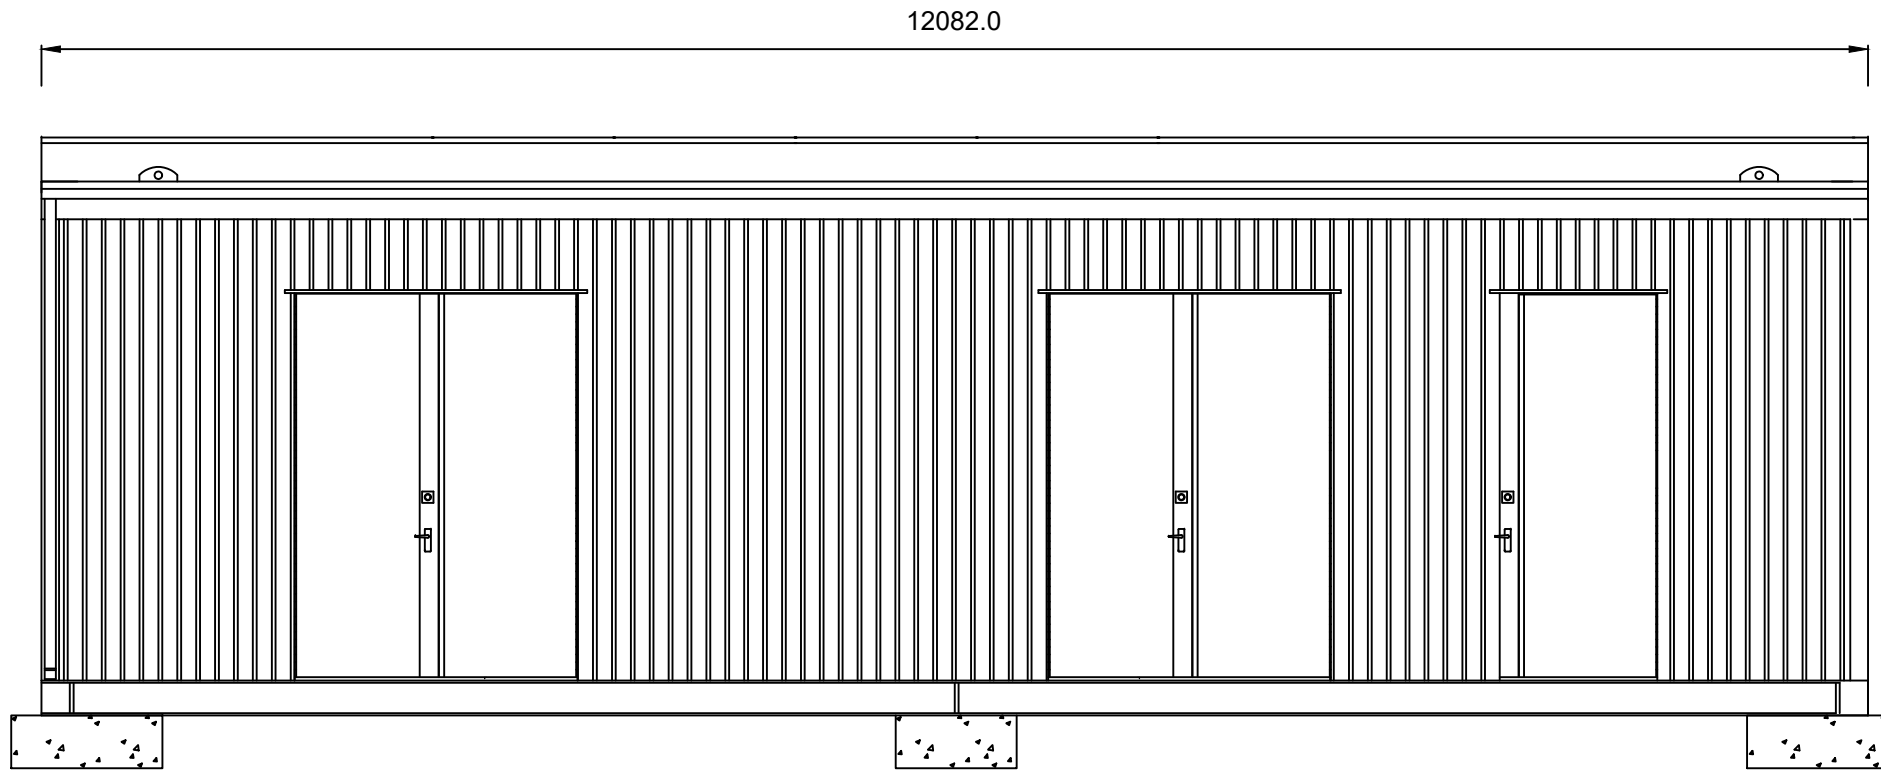

FRONT ELEVATION

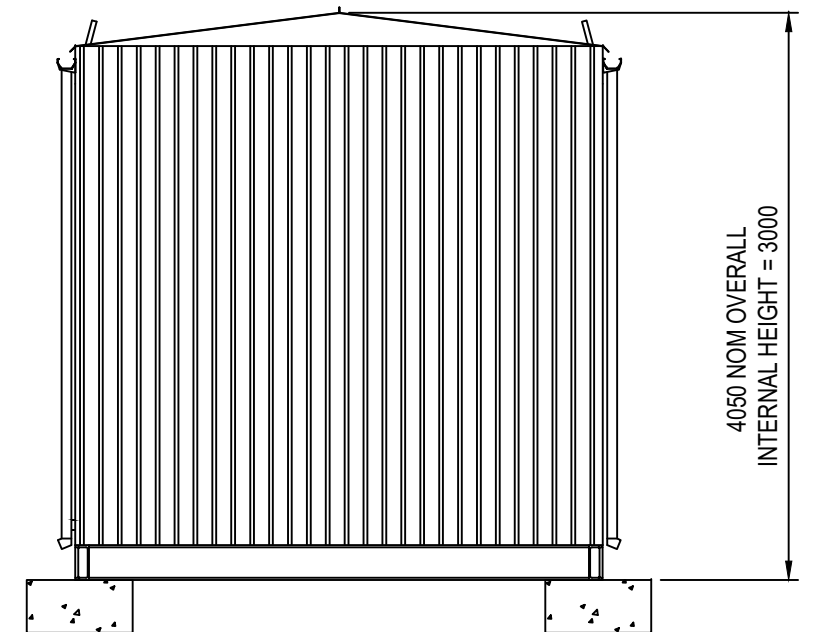

END ELEVATION

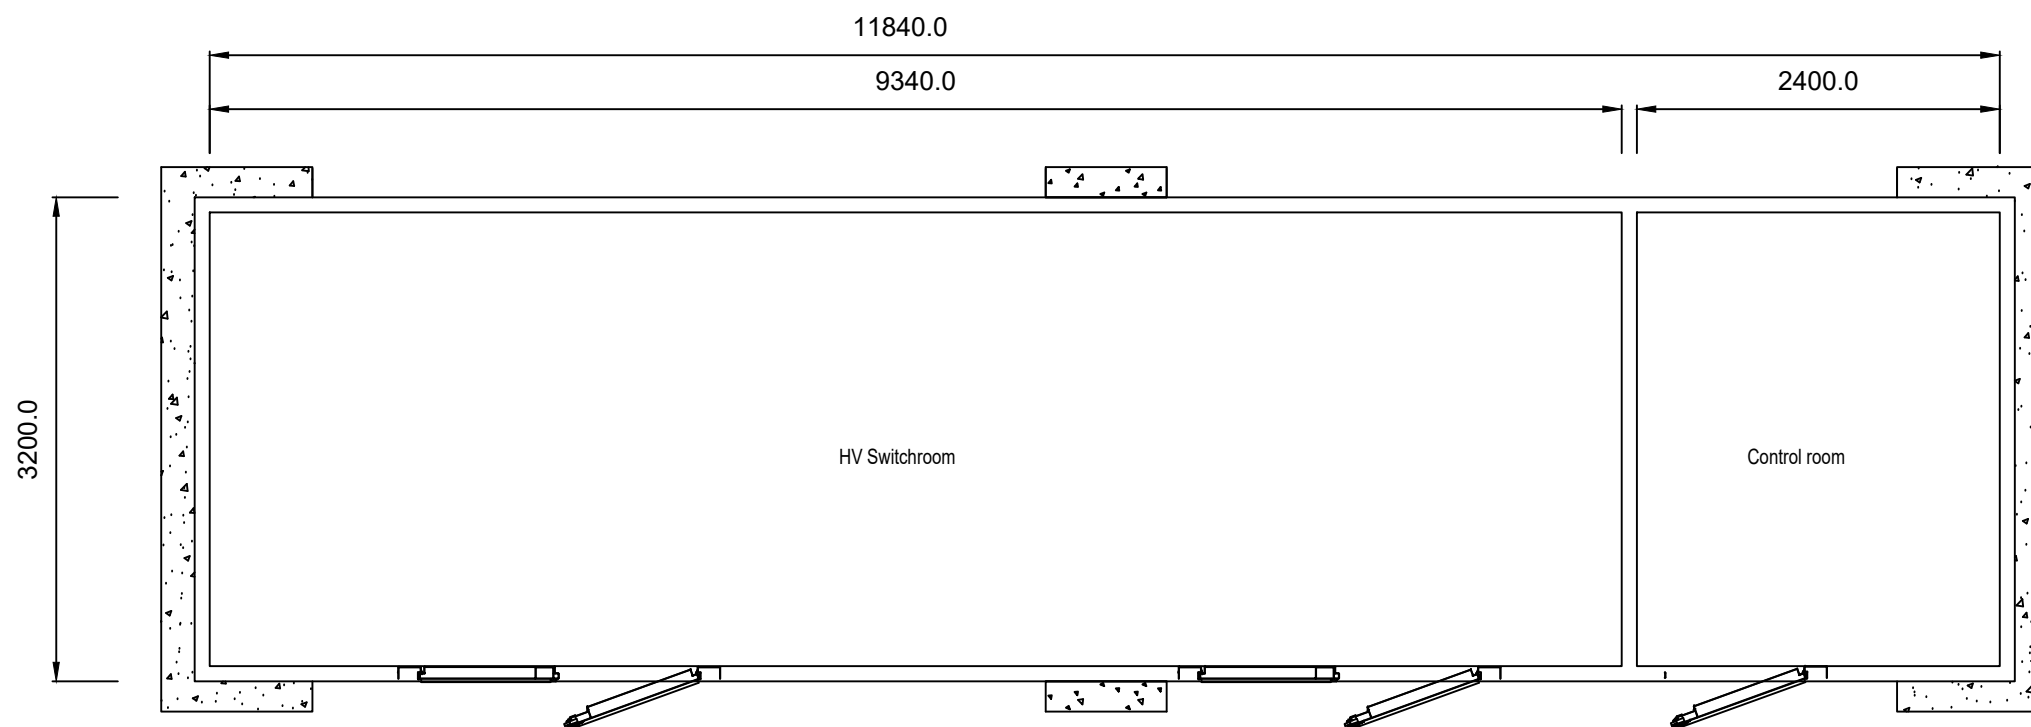


PLAN



GFII Ltd, 17 The Courtyard,
Gorsey Lane, Coleshill, Birmingham, B46 1JA
Tel: 01675 437777

ALL DIMENSIONS TO BE CHECKED ON SITE.
WORK TO FIGURED DIMENSIONS ONLY.
REPORT DISCREPANCIES TO GFF AT ONCE BEFORE PROCEEDING
COPYRIGHT ACT APPLIES

Planning

 

Rev.

. .
. .
. .
. .

Date.

. .
. .
. .
. .

By.

. .
. .
. .
. .

Project Title:

STANDARD DETAIL

Drawing Title:

12m long Switchroom

Scale: 1:50 @ A3

Date: Jan 2017

Drawing No:

STD_GF_DR_SL_308

Plot date: 9-Feb-17

Drawn: DMS

Checked:

Rev:

-