

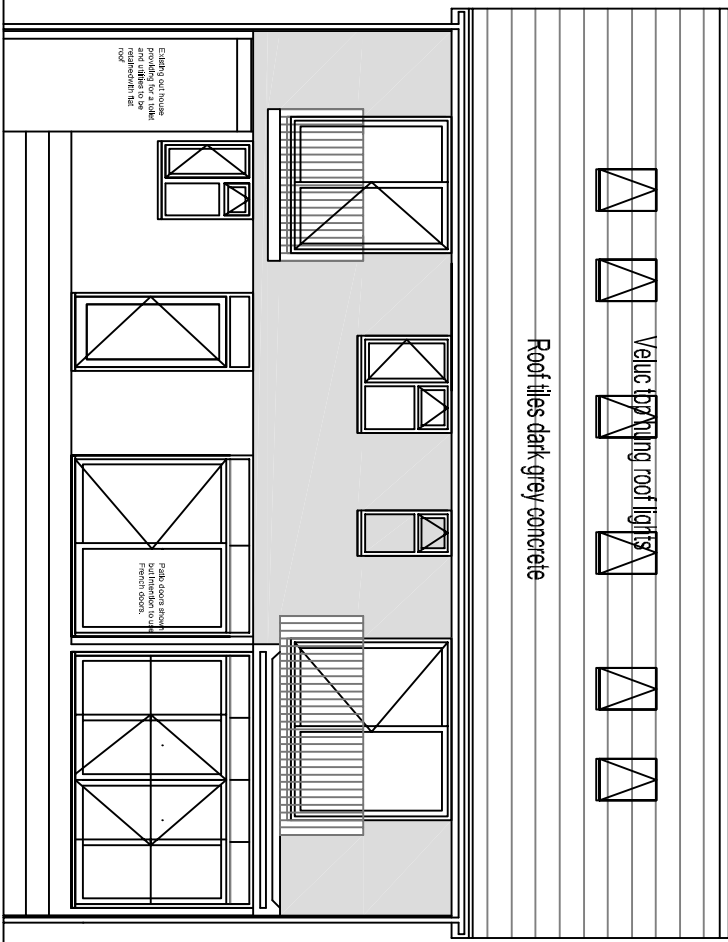
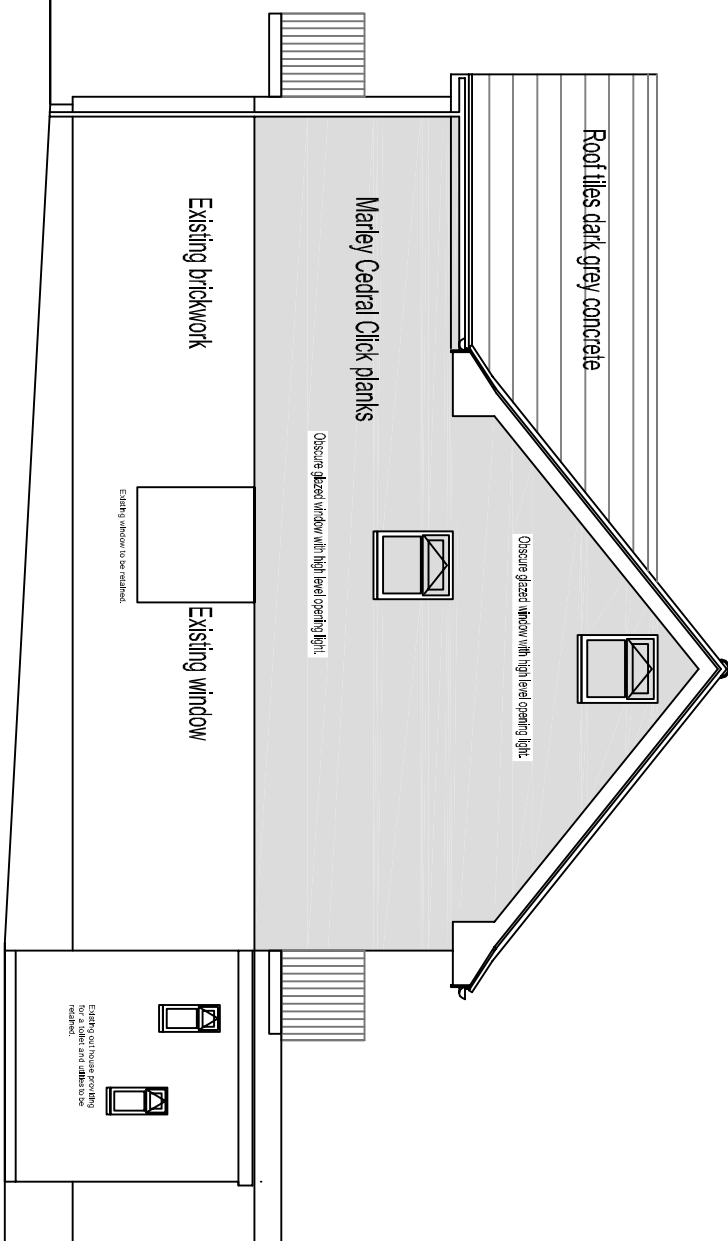
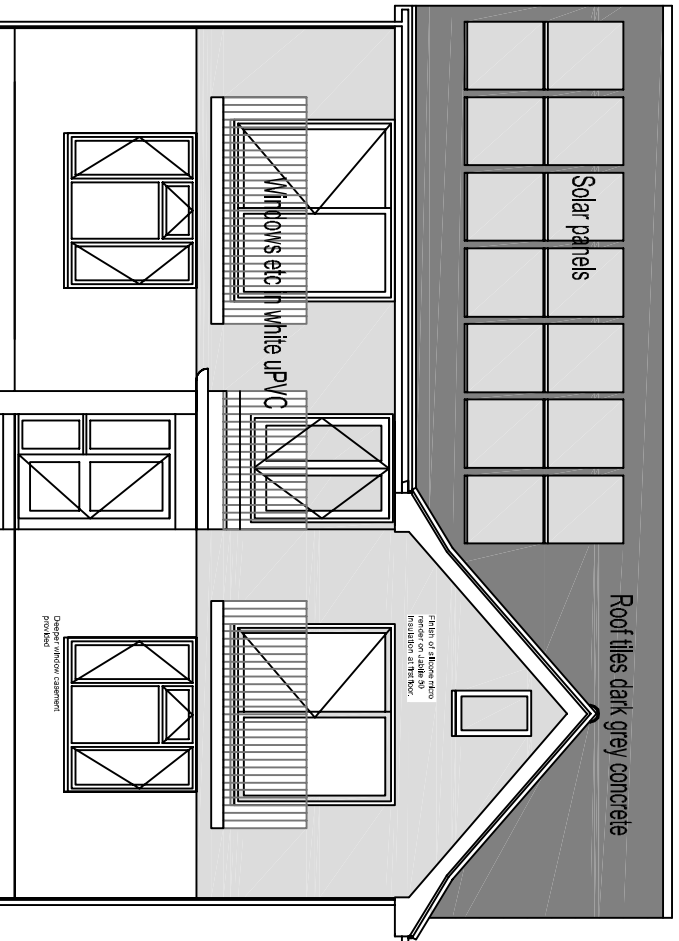



STREET VIEW

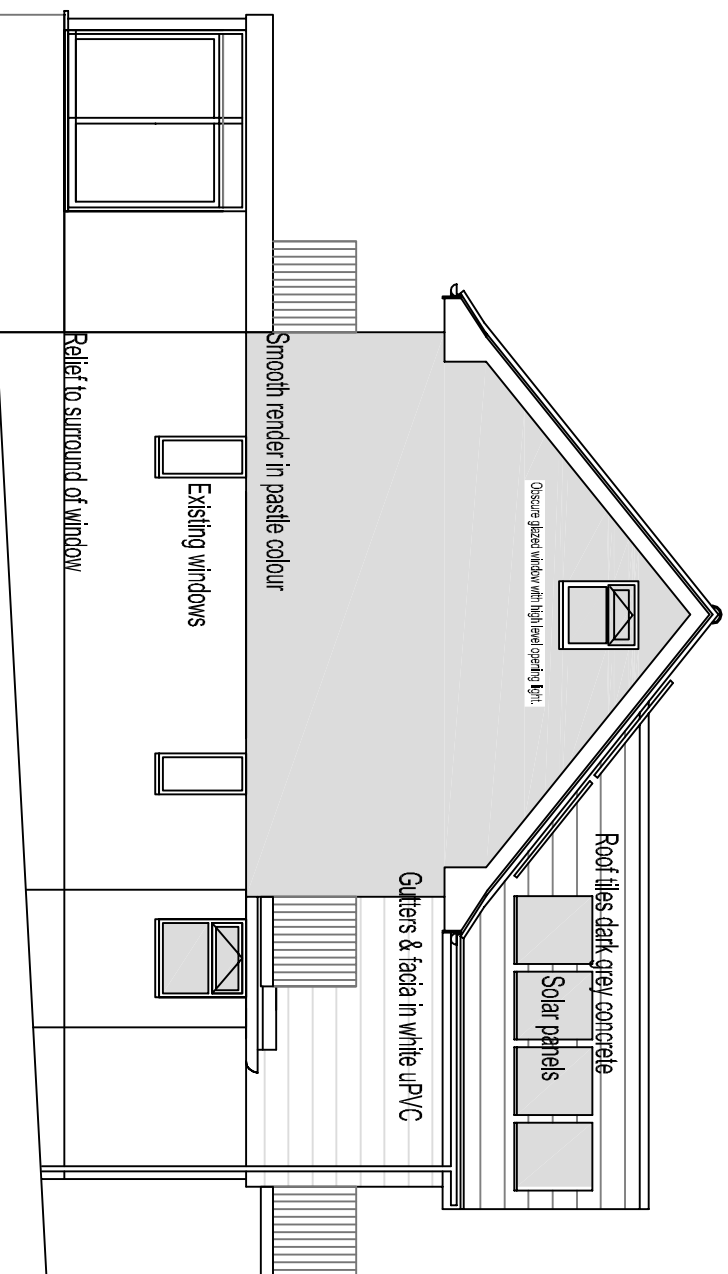

PROPOSED SIDE VIEW FROM 241

 


FRONT VIEW

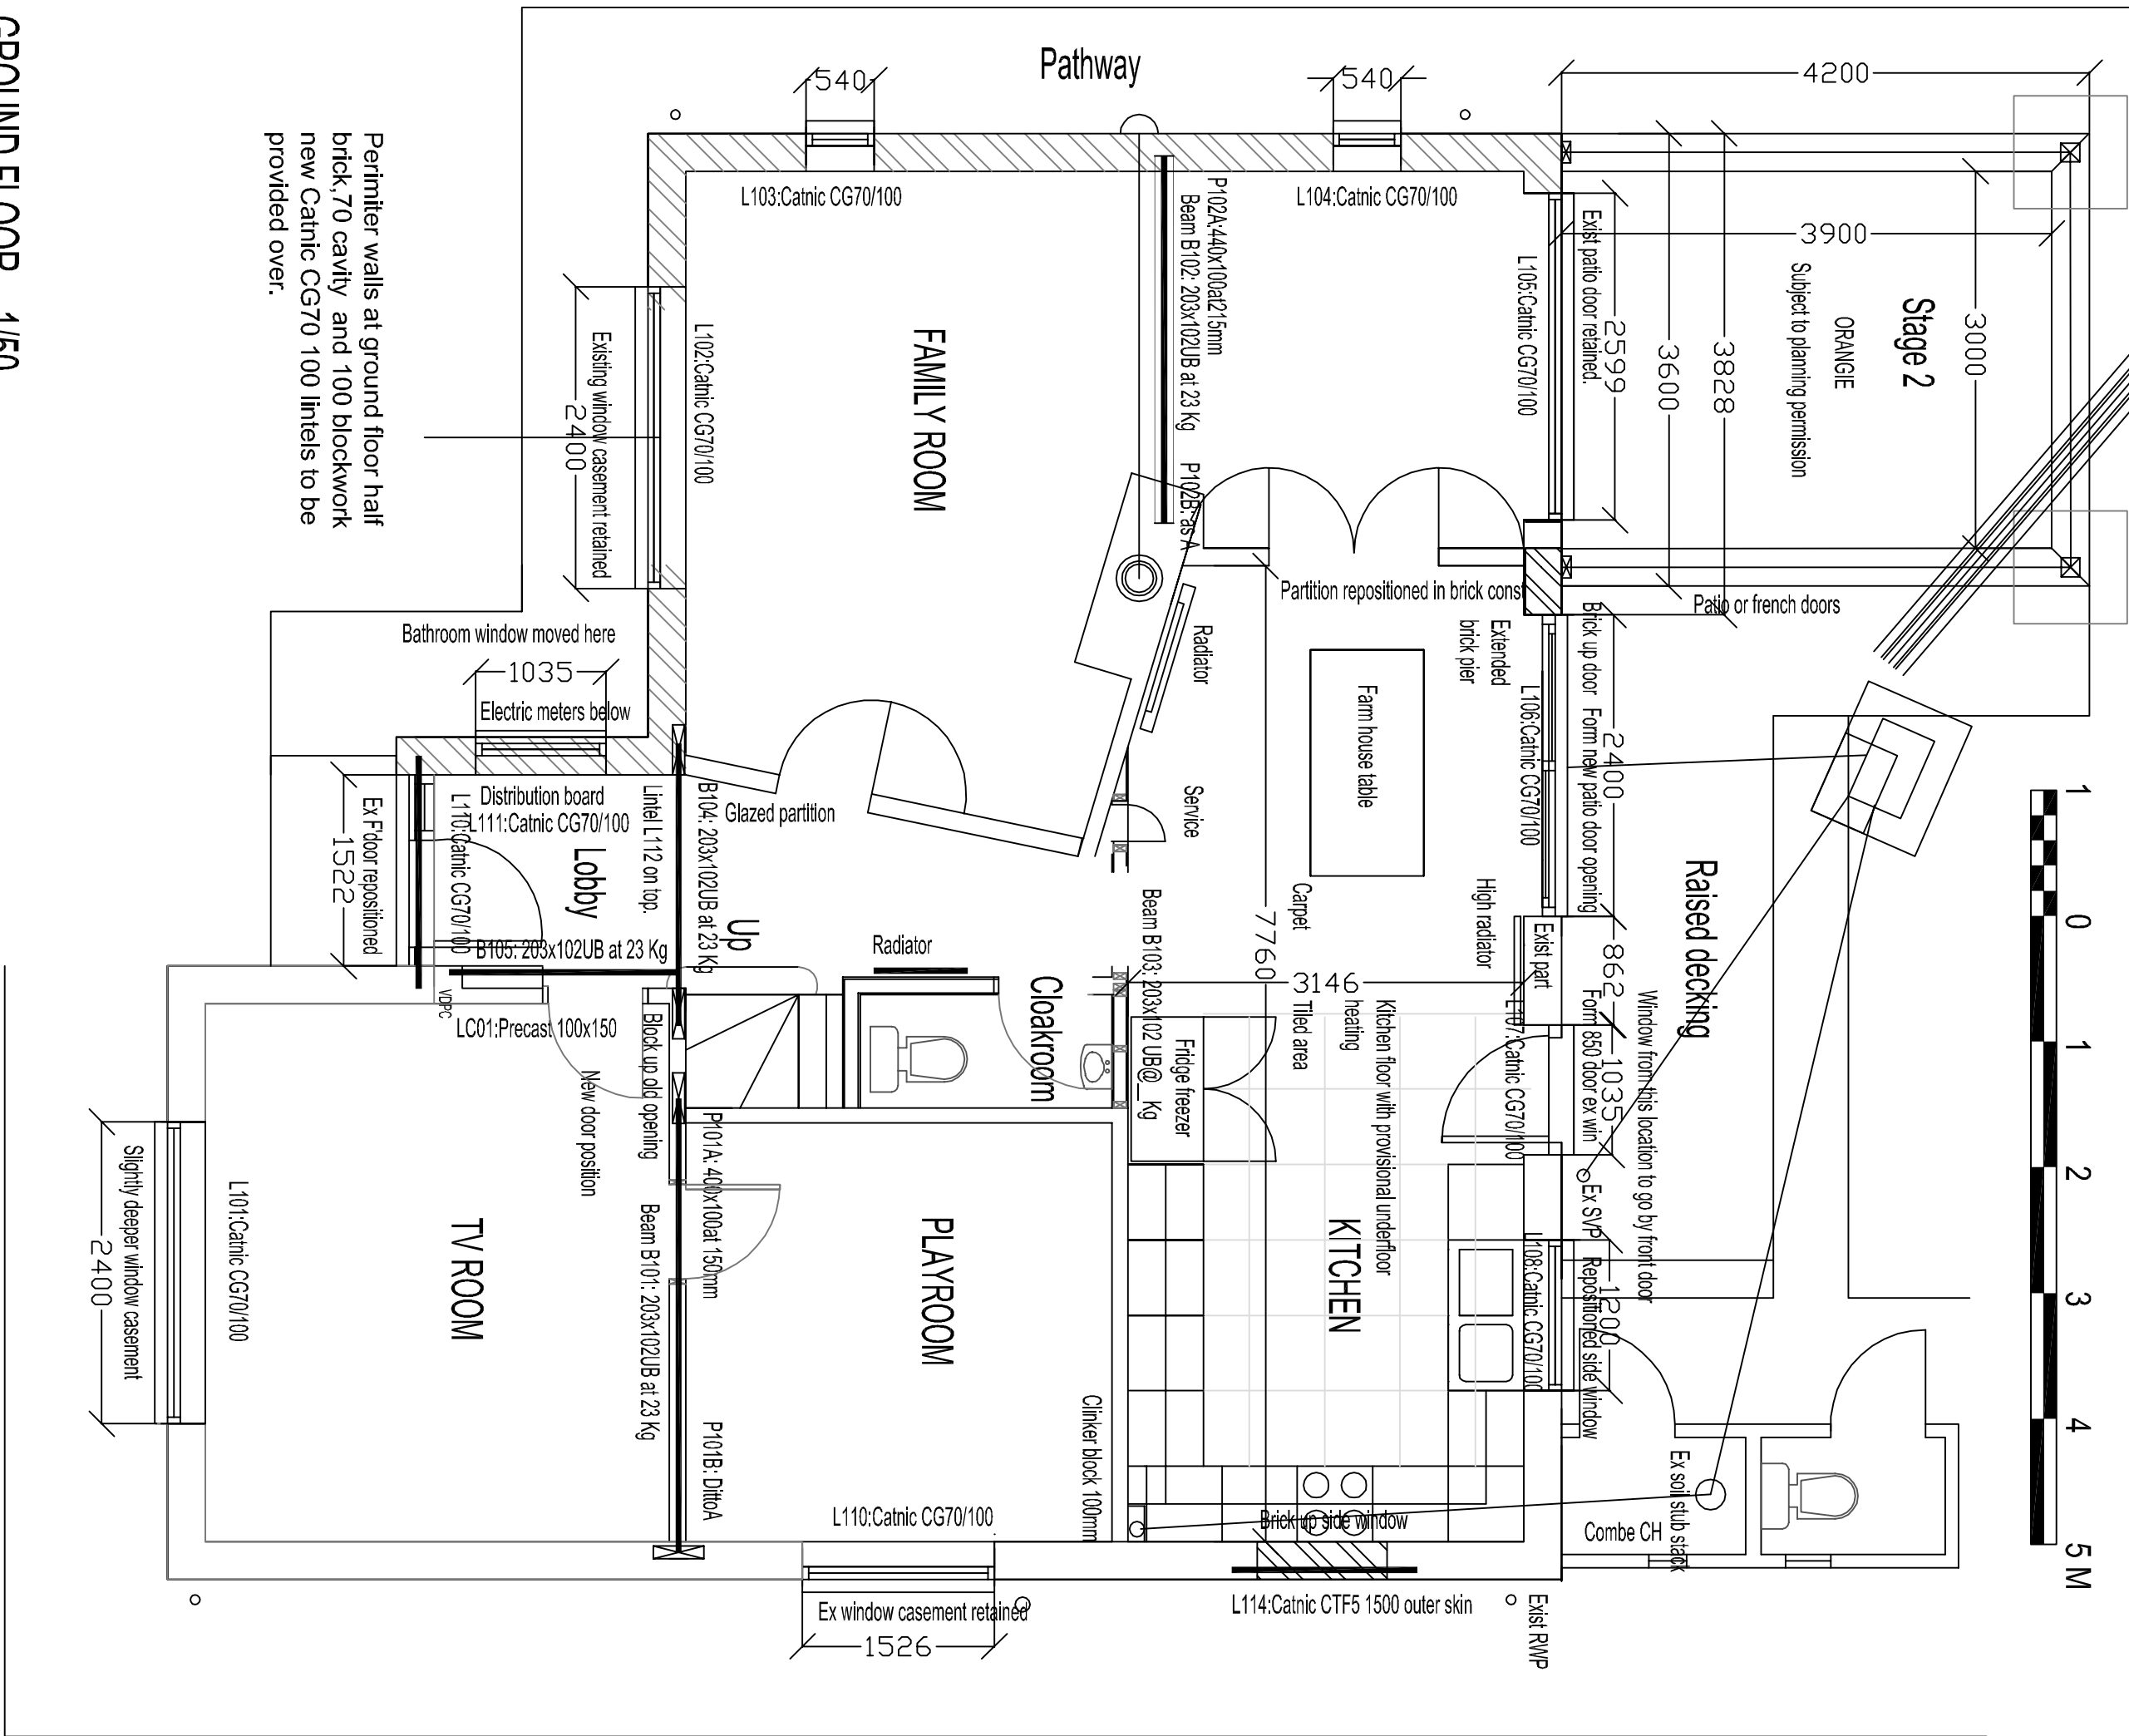


GROUND FLOOR - 1/50




PROPOSED FIRST FLOOR

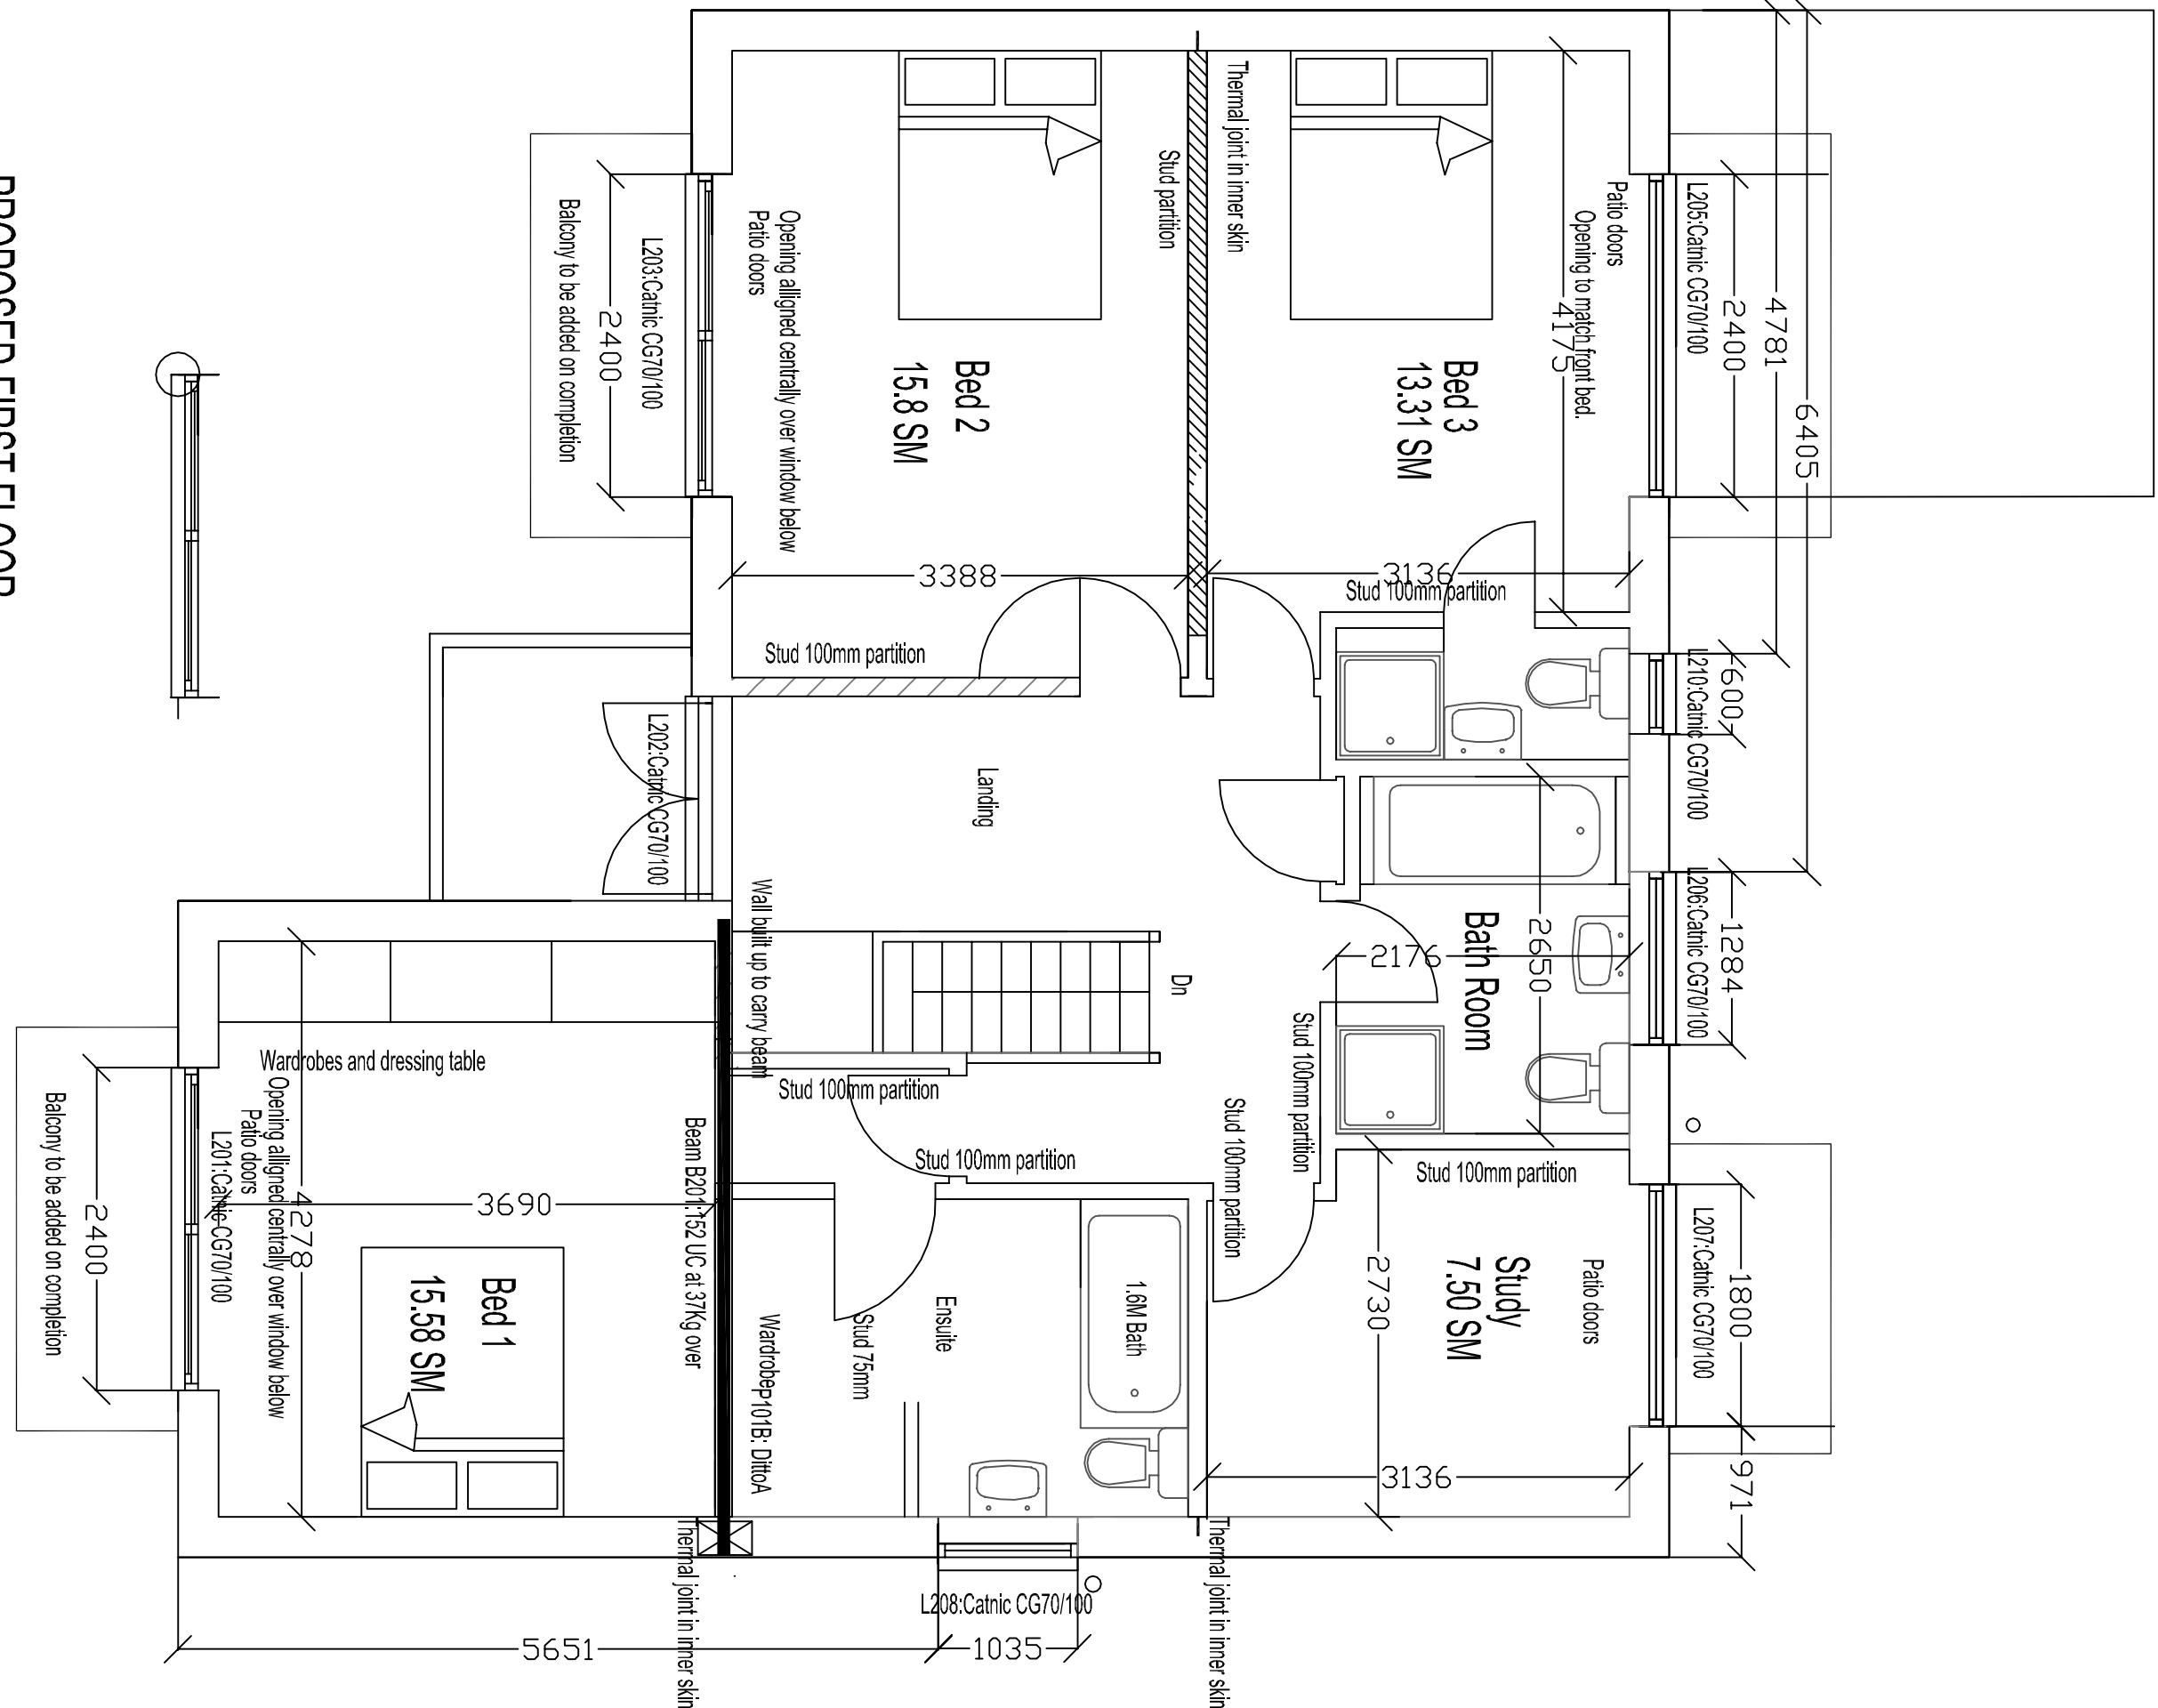


LOFT PLAN - 1/100

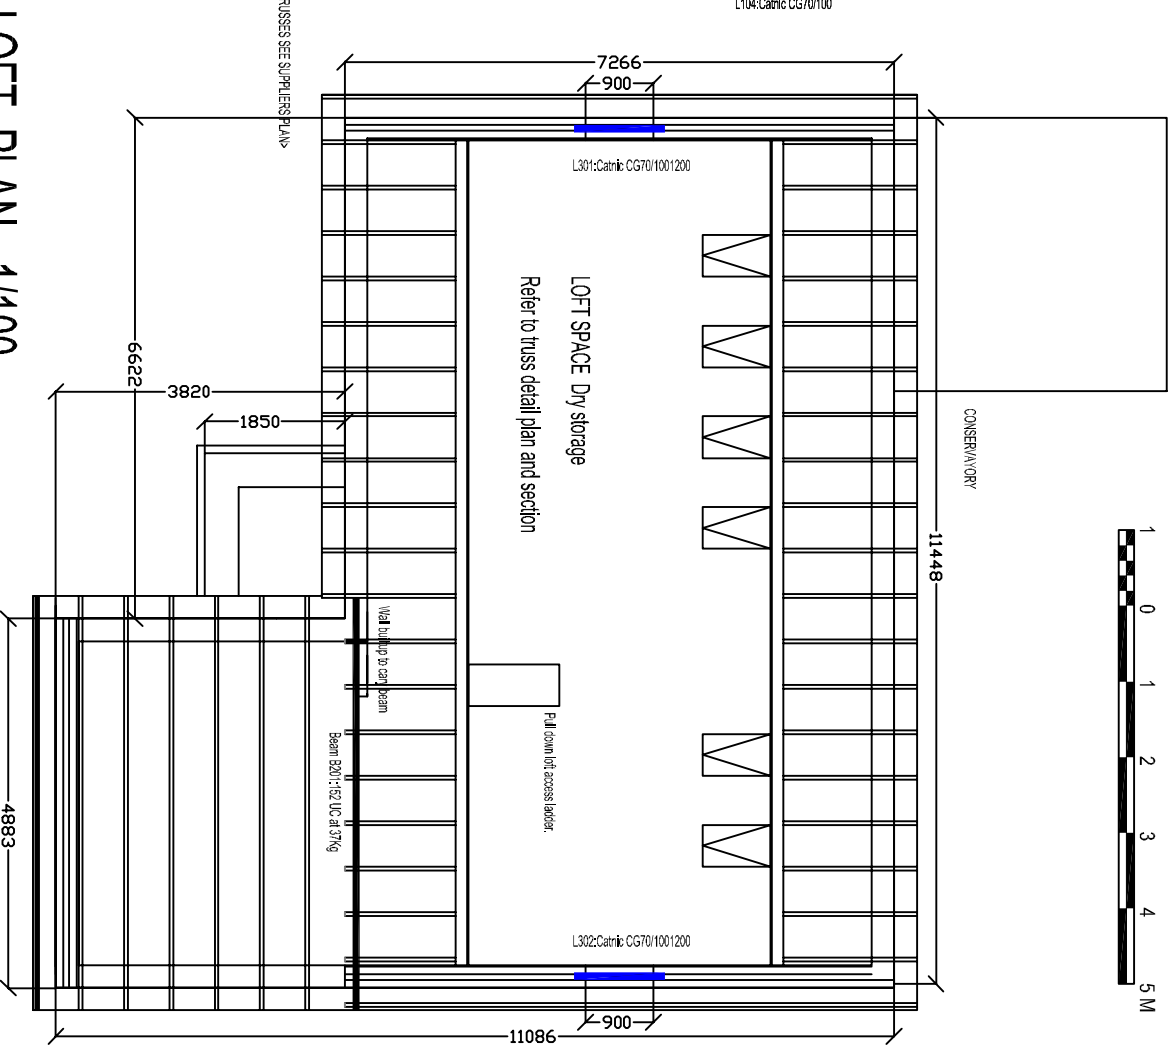

REAR VIEW

 

ROOF PLAN

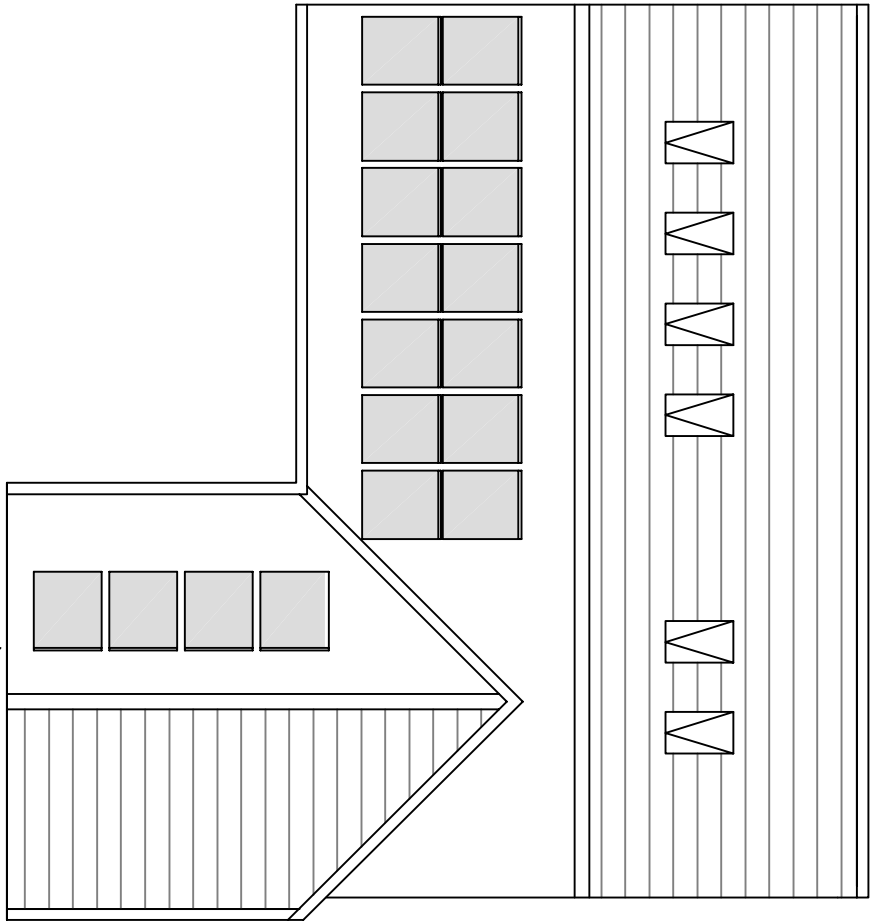

Revisions	
Date	Revisions

(C) copyright

Materials of construction to match existing

Client

Job Title

243 LONDON ROAD
Waterloo, PO8 8PD

ORANGE & BALCONIES
Additions to development in progress

Drawing Title

PROPOSED VIEWS & PLANS

T&CP HH App inc Extn & Balconies
Scale 1/200, 1/100 & 1/50

Date Drawn by
CTL

Printed
28-Apr-17 A1

Dwg No. Rev
11/01-1/77 E