


Olive Plots – 13, 14, 15

Olive Floor Area :			
GF:	35.25 sqm	379.43 sq	ft
FF:	35.25 sqm	379.43 q	ft
TOTAL:	70.5 sqm	758.86	sq ft

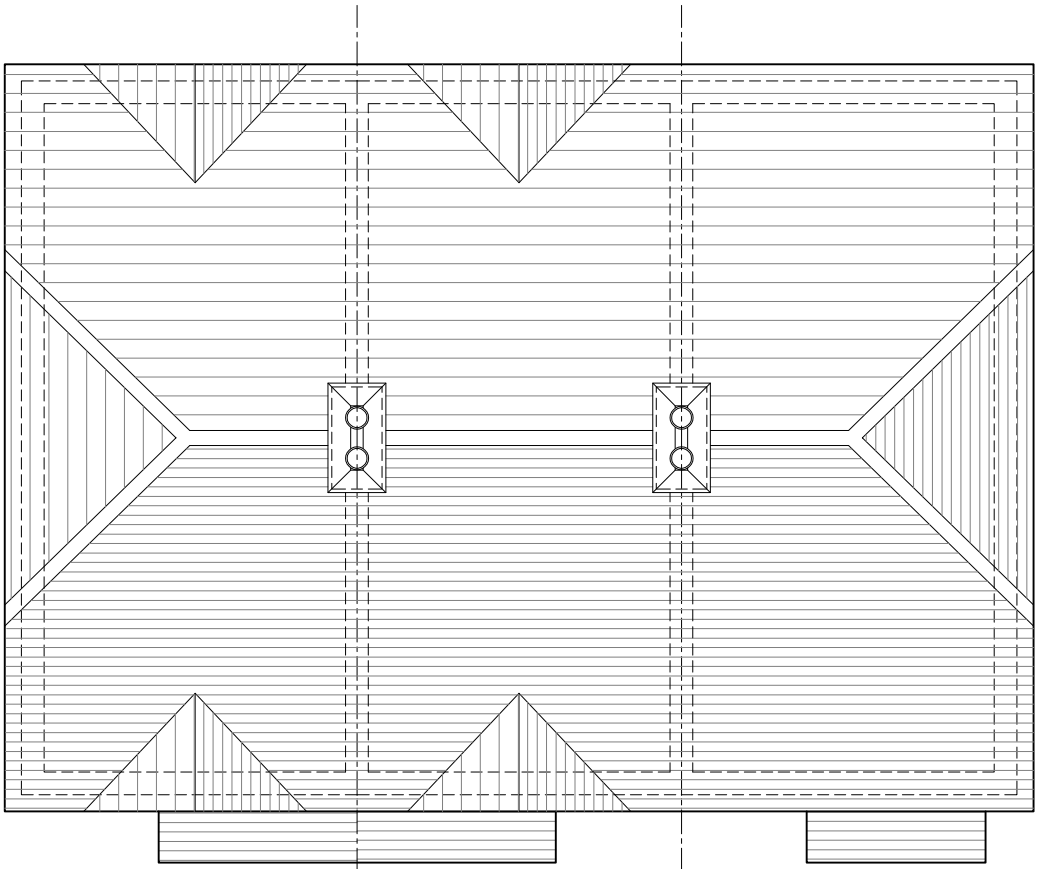

Roof Plan

Plot 15

Plot 14

Plot 13

REV. DATE		REVISIONS:		By		CLIENT: Bellway Homes LTD (Wessex)		PROJECT: Land West of Horndean Road Emsworth		Broadmede House Farnham Business Park Weydon Lane Farnham Surrey GU9 8QT Tel. 01252 267878 info@osparchitecture.com www.osparchitecture.com  ARCHITECTURE O'KEEFE SCANLON LIMITED
x xx/xx/xx		xxxxxx		XX		SCALE: 1:100 (A3 ORIGINAL)		DRAWING: Block 13 – 15 Roof Plan		
						DRAWN: KLH DATE: 24.03.17		P210 —		
© COPYRIGHT EXISTS ON THE DESIGNS AND INFORMATION SHOWN ON THIS DRAWING										
This drawing may be scaled or cross referenced to the scale bar for planning application purposes only. Do not scale for any other purpose, use figured dimensions only. Submitter to site all necessary consents. All dimensions to be checked by user and any discrepancies, errors or omissions to be reported to the Architect before work commences. This drawing is to be read in conjunction with all other relevant materials.										