



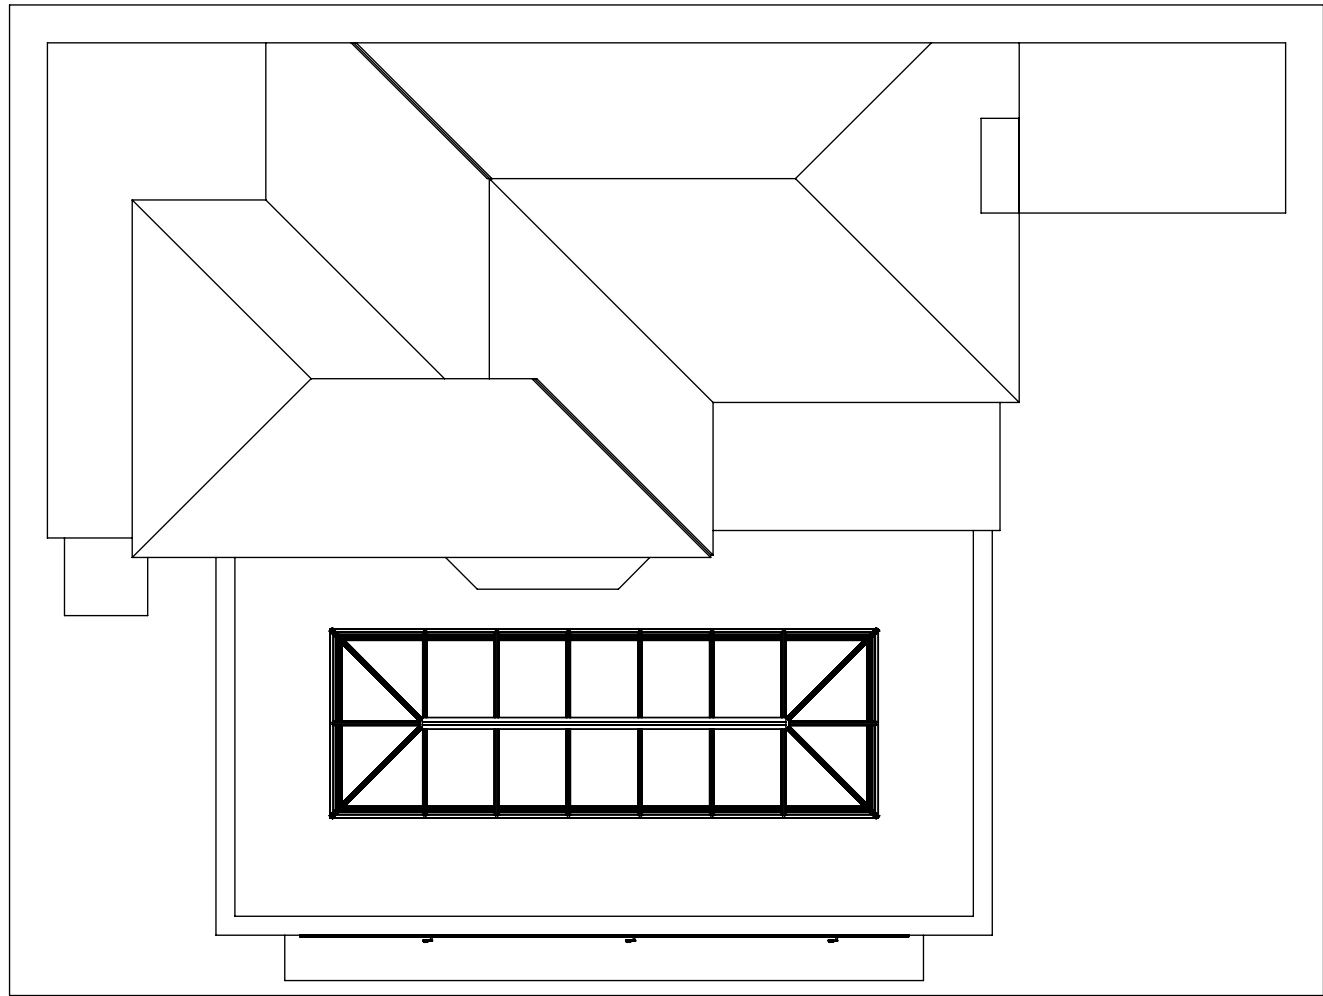


PLAN VIEW - PROPOSED

0 1 2 3 4 Metres

PART NORTH WEST ELEVATION - PROPOSED

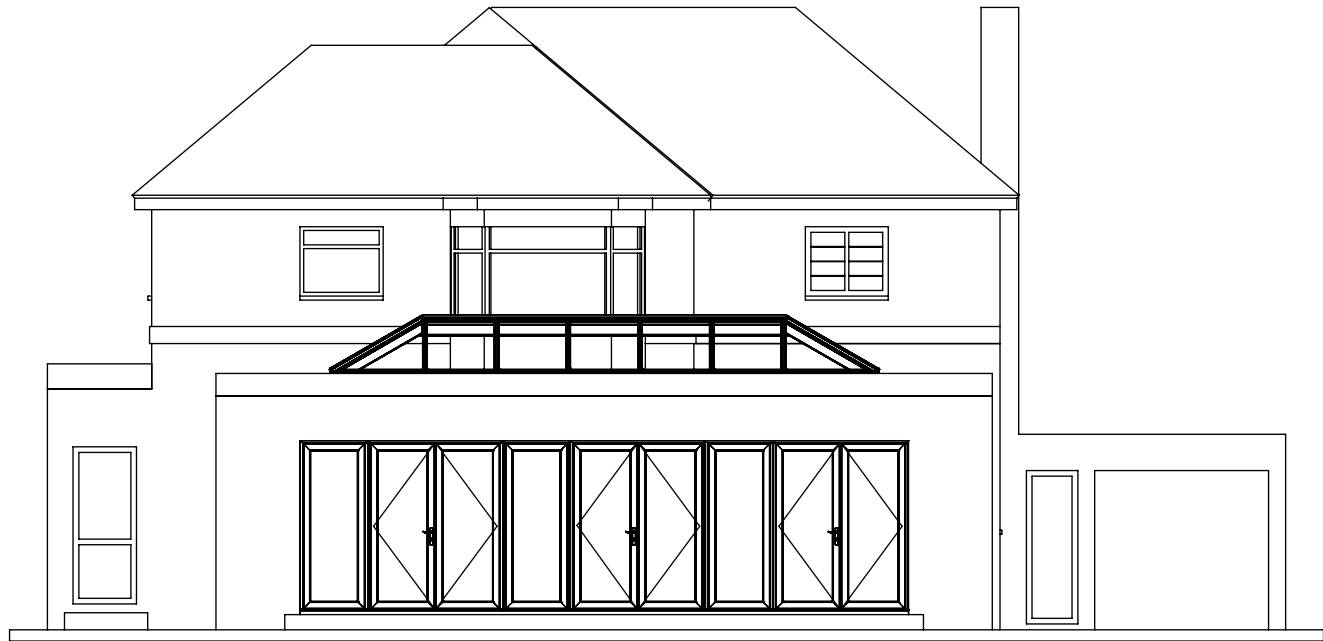


PART SOUTH WEST ELEVATION - PROPOSED

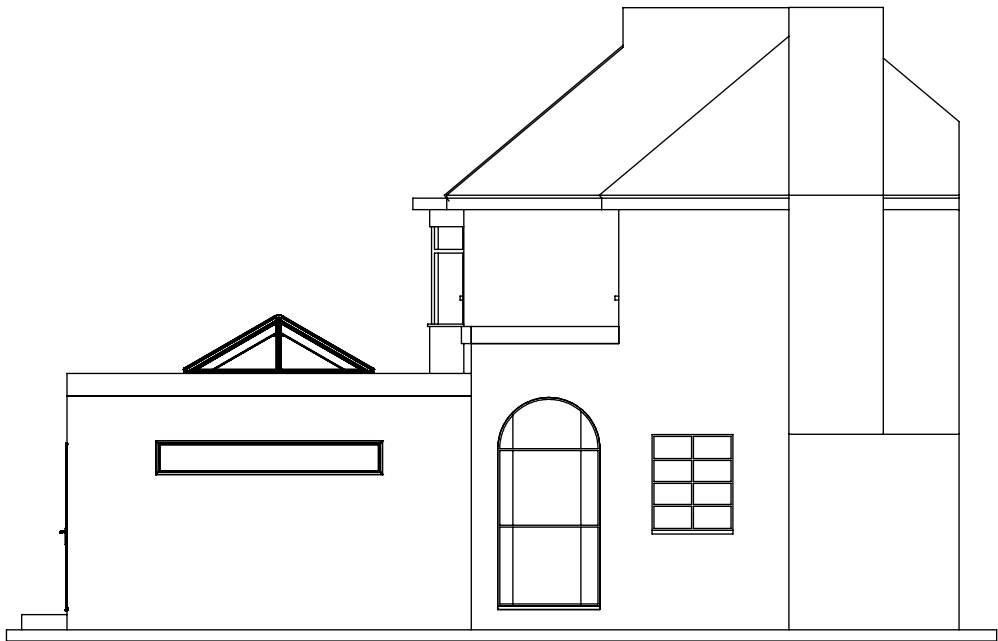

This drawing is copyright and the property of Alitex Limited. It must not be copied (in whole or in part), used for manufacture or otherwise disclosed without prior written consent of the company. Any copies of this drawing made by any method must also include a copy of this legend. © Alitex Limited 2006.

 ALITEX GREENHOUSES AND CONSERVATORIES		TITLE PLANNING DRAWING FOR: 29 North Shore Road PO11 0HL Mr D. Rogers & Ms Taylor		
DRAWN AN	DATE 28/11/2016	SCALE 1:100	DWG NO. VPF5258-C - Planning - Proposed Rev-D-01	A3
CHECKED	CHECKED	CUSTOMER / ORDER No. 22582 - Rogers & Taylor		

PART NORTH EAST ELEVATION - PROPOSED

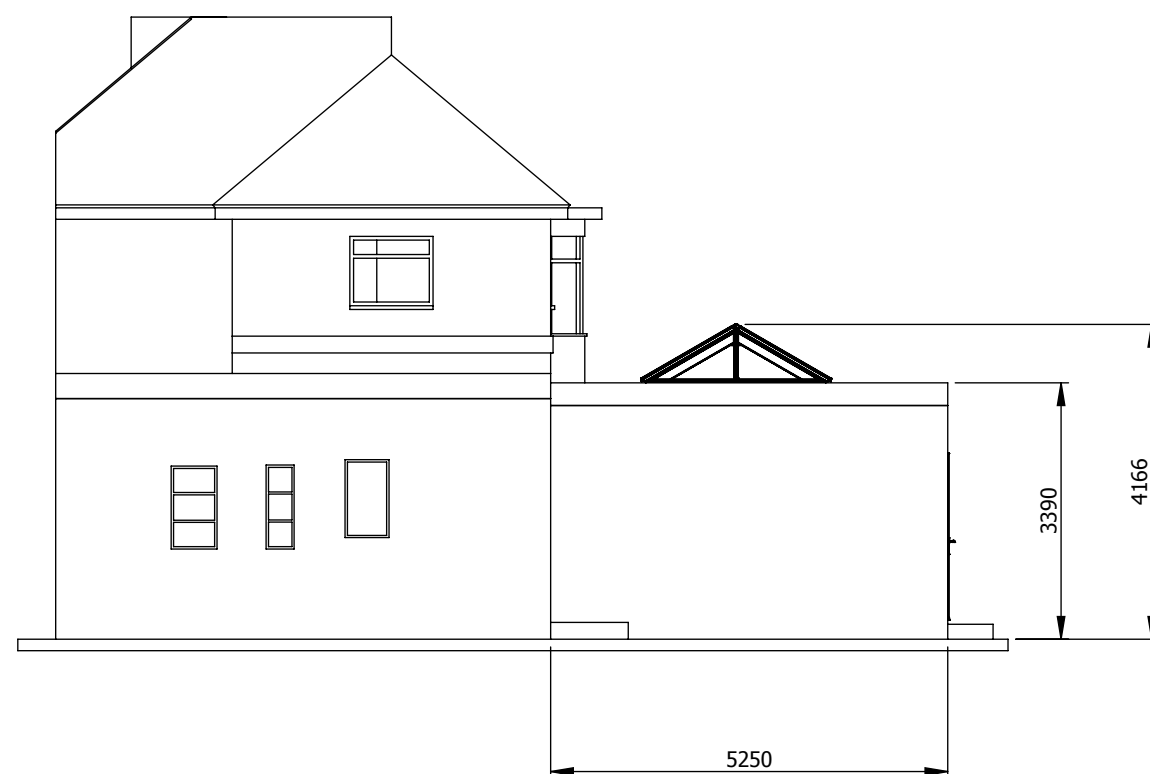


PART NORTH WEST ELEVATION - PROPOSED



This drawing is copyright and the property of Alitex Limited. It must not be copied (in whole or in part), used for manufacture or otherwise disclosed without prior written consent of the company. Any copies of this drawing made by any method must also include a copy of this legend. © Alitex Limited 2006.


 ALITEX GREENHOUSES AND CONSERVATORIES		TITLE PLANNING DRAWING FOR: 29 North Shore Road PO11 0HL Mr D. Rogers & Ms Taylor		
		DRAWN AN	DATE 28/11/2016	SCALE 1:100
CHECKED	CHECKED	DWG NO. VPF5258-C - Planning - Proposed Rev-D-02		
		CUSTOMER / ORDER No. 22582 - Rogers & Taylor		
		A3		

PLAN VIEW - PROPOSED

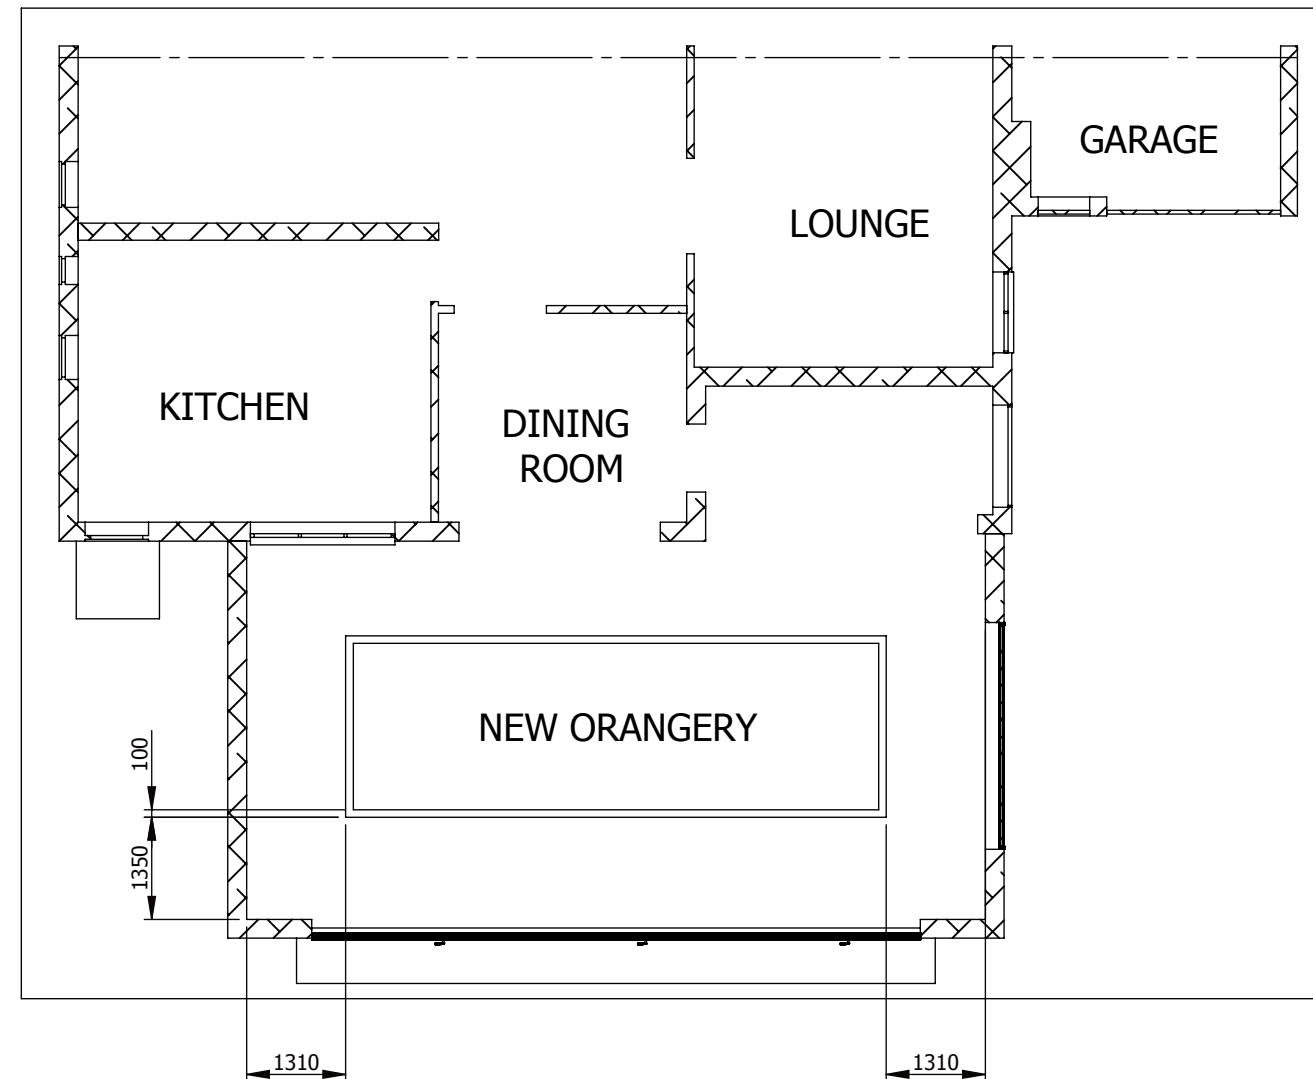


This drawing is copyright and the property of Alitex Limited. It must not be copied (in whole or in part), used for manufacture or otherwise disclosed without prior written consent of the company. Any copies of this drawing made by any method must also include a copy of this legend. © Alitex Limited 2006.

 ALITEX GREENHOUSES AND CONSERVATORIES		TITLE PLANNING DRAWING FOR: 29 North Shore Road PO11 0HL Mr D. Rogers & Ms Taylor		
DRAWN AN	DATE 28/11/2016	SCALE 1:100	DWG NO. VPF5258-C - Planning - Proposed Rev-D-03	A3
CHECKED	CHECKED	CUSTOMER / ORDER No. 22582 - Rogers & Taylor		

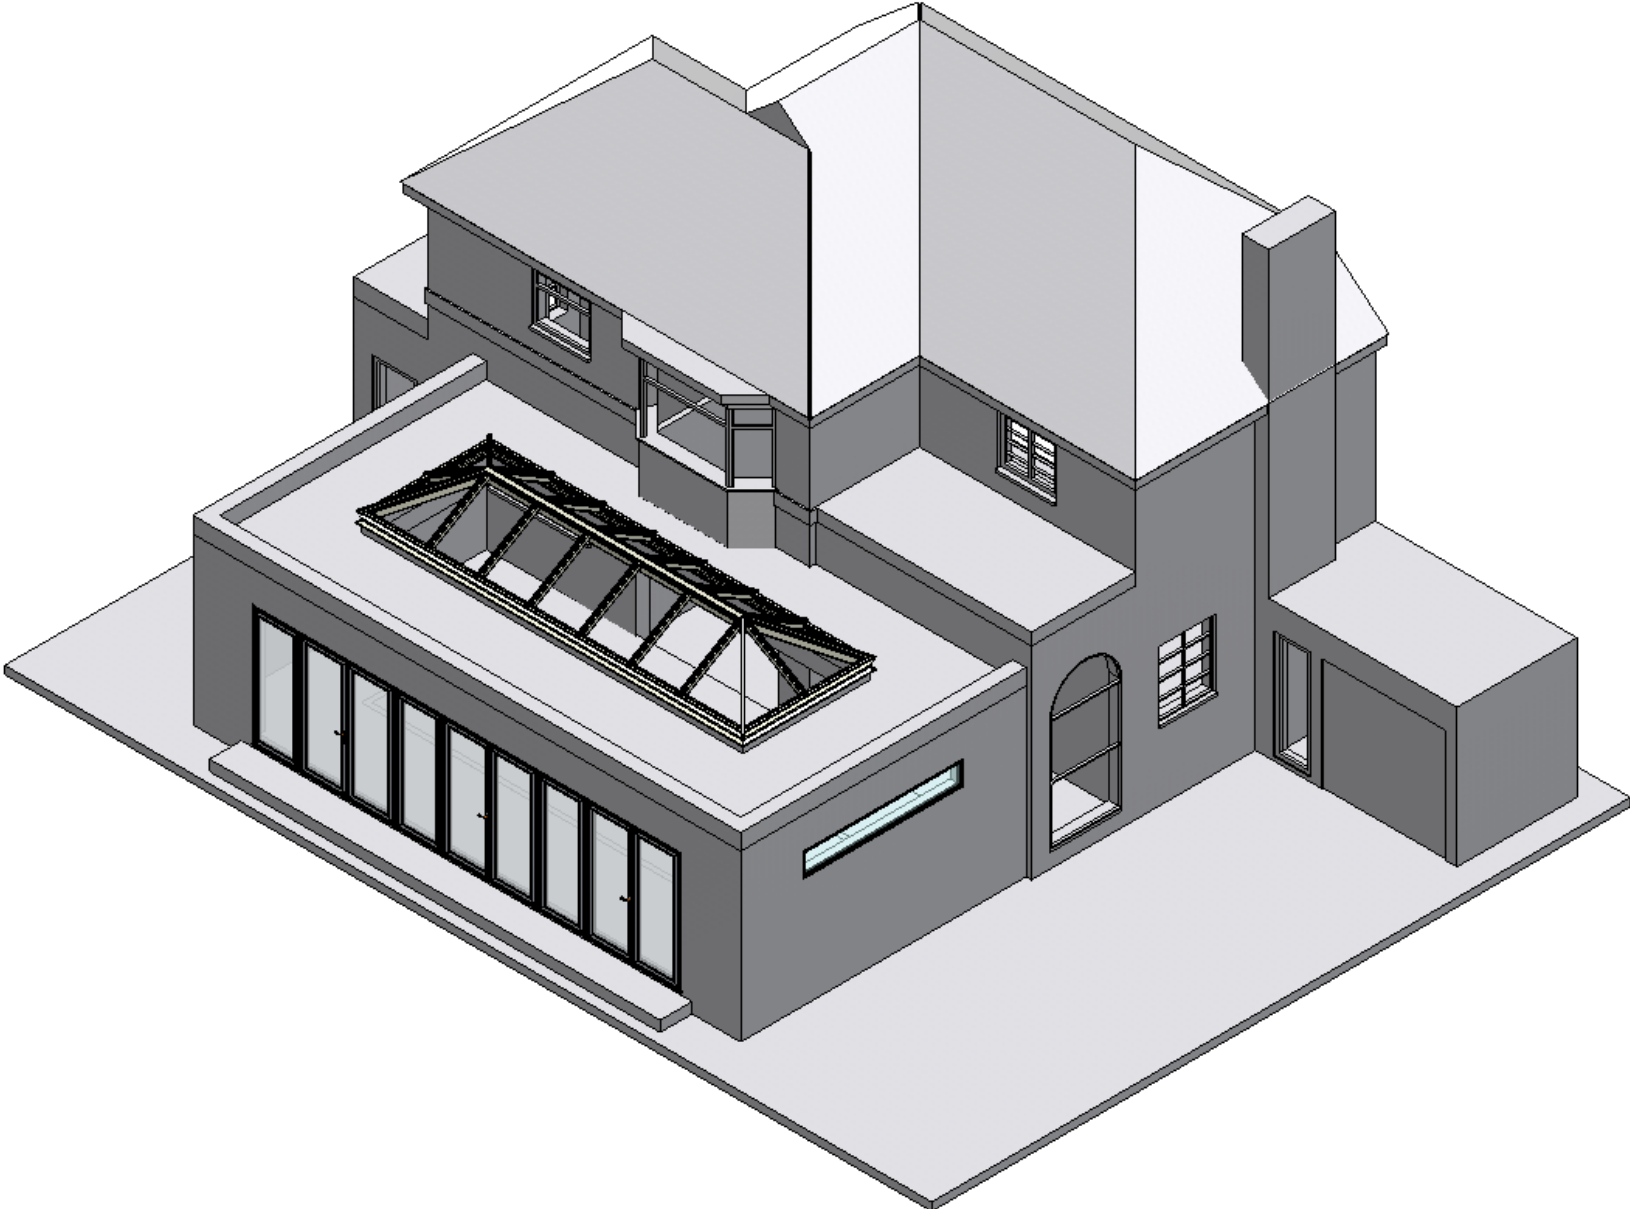

This drawing is copyright and the property of Alitex Limited. It must not be copied (in whole or in part), used for manufacture or otherwise disclosed without prior written consent of the company. Any copies of this drawing made by any method must also include a copy of this legend. © Alitex Limited 2006.

 ALITEX GREENHOUSES AND CONSERVATORIES		TITLE PLANNING DRAWING FOR: 29 North Shore Road PO11 0HL Mr D. Rogers & Ms Taylor		
DRAWN AN	DATE 28/11/2016	SCALE 1:100	DWG NO. VPF5258-C - Planning - Proposed Rev-D-04	A3
CHECKED	CHECKED	CUSTOMER / ORDER No. 22582 - Rogers & Taylor		

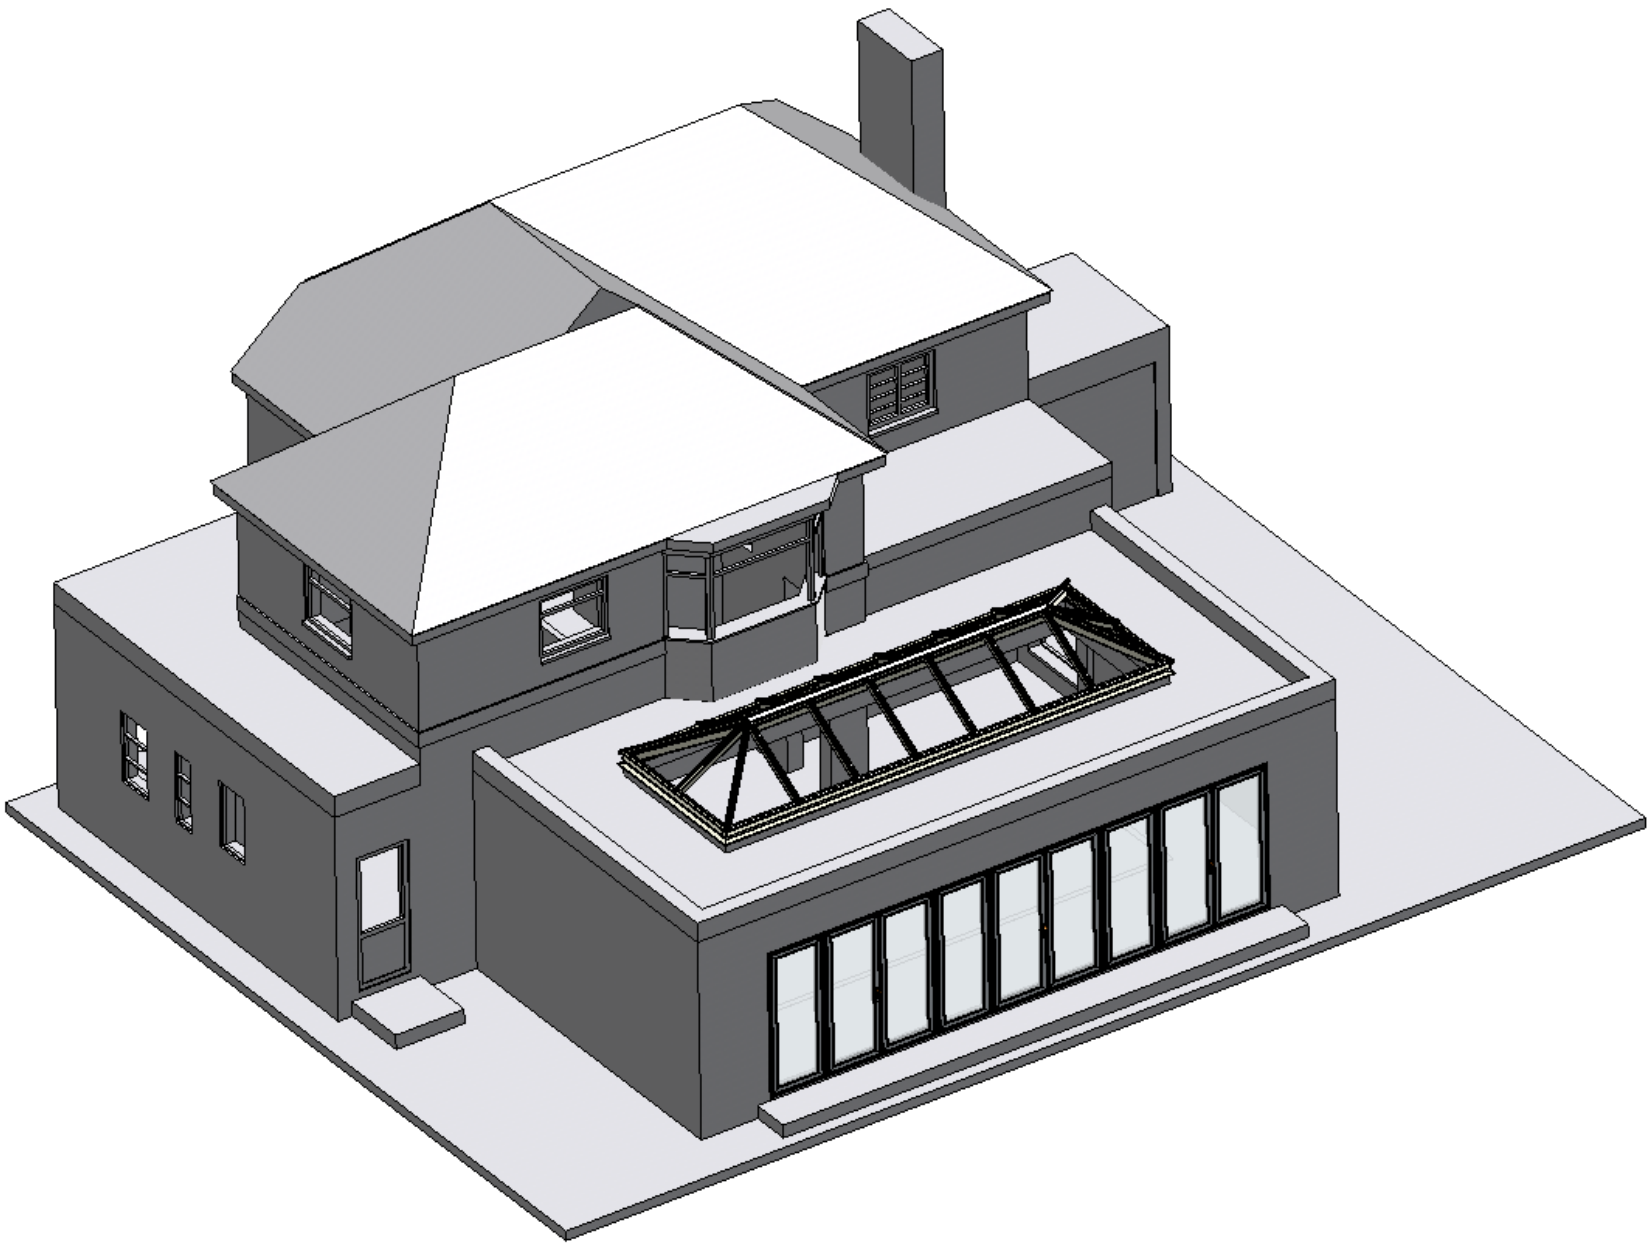

This drawing is copyright and the property of Alitex Limited. It must not be copied (in whole or in part), used for manufacture or otherwise disclosed without prior written consent of the company. Any copies of this drawing made by any method must also include a copy of this legend. © Alitex Limited 2006.

 ALITEX [™] GREENHOUSES AND CONSERVATORIES		TITLE PLANNING DRAWING FOR: 29 North Shore Road PO11 0HL Mr D. Rogers & Ms Taylor		
DRAWN AN	DATE 28/11/2016	SCALE 1:100	DWG NO. VPF5258-C - Planning - Proposed Rev-D-05	A3
CHECKED	CHECKED	CUSTOMER / ORDER No. 22582 - Rogers & Taylor		