


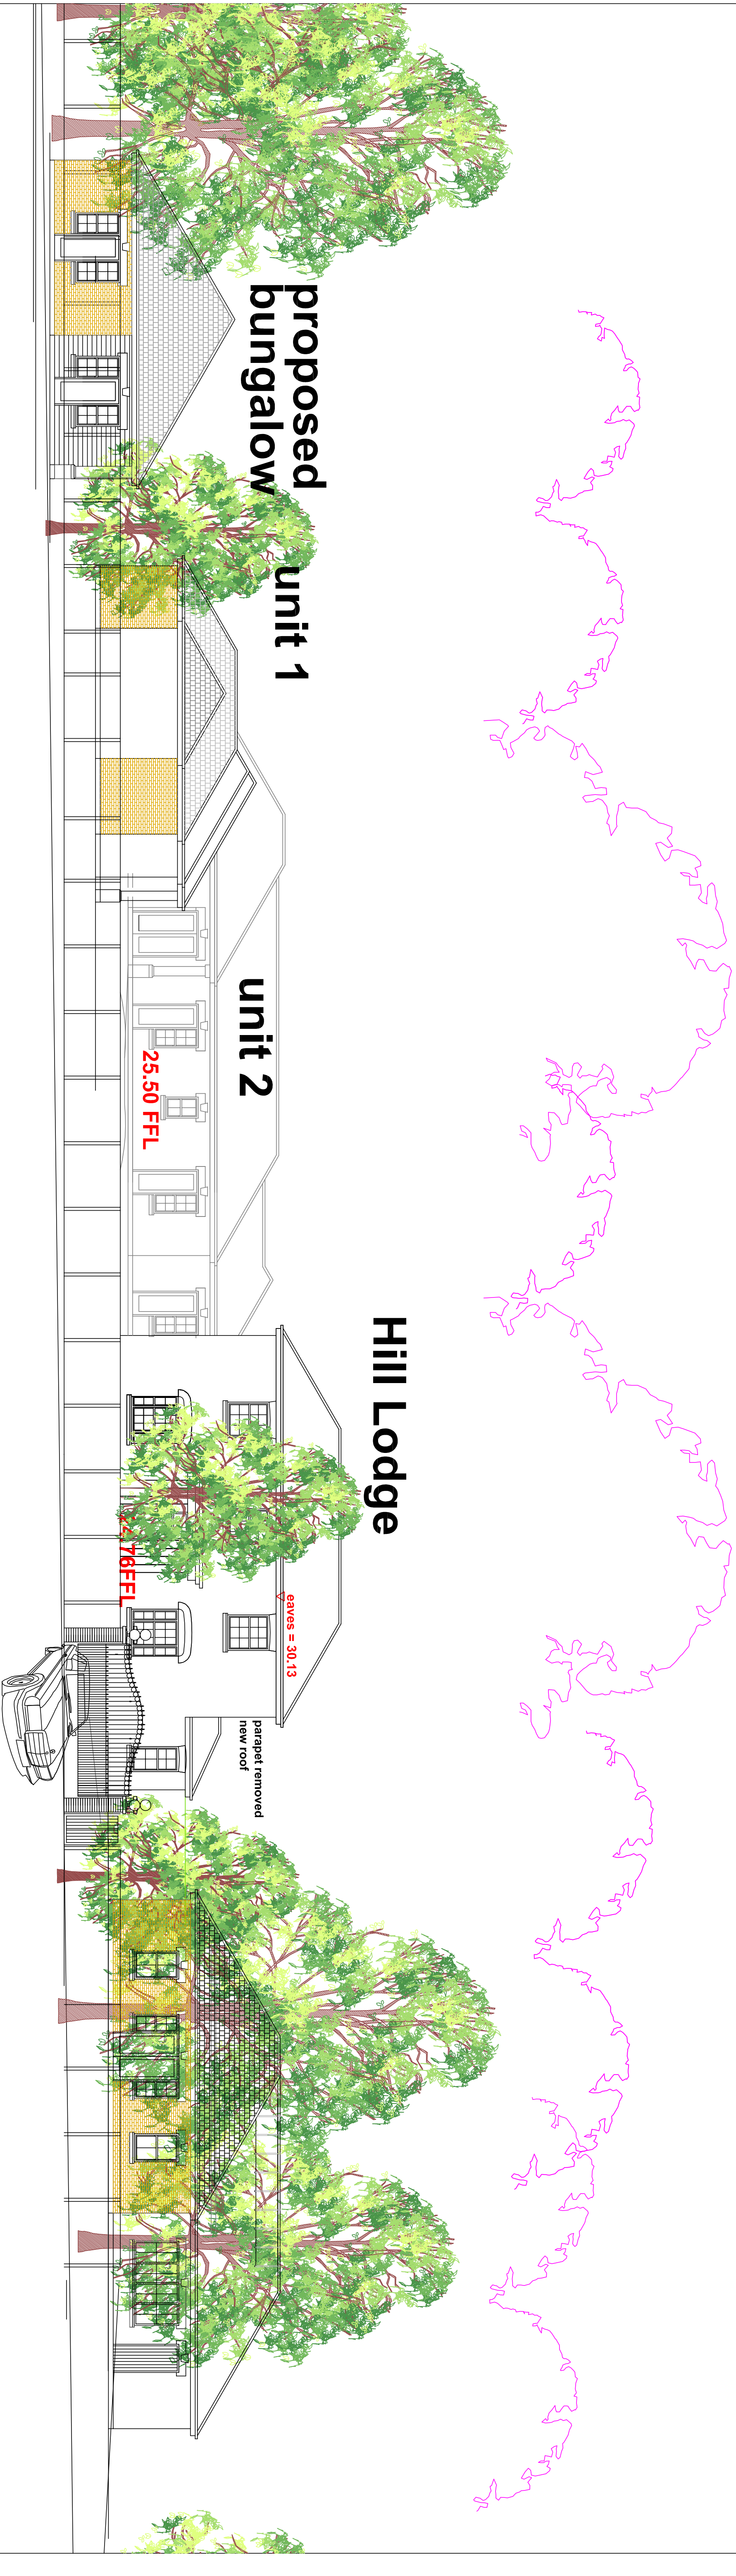
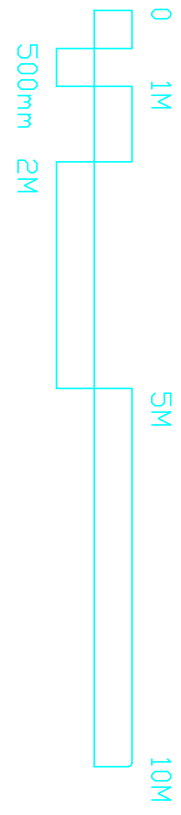
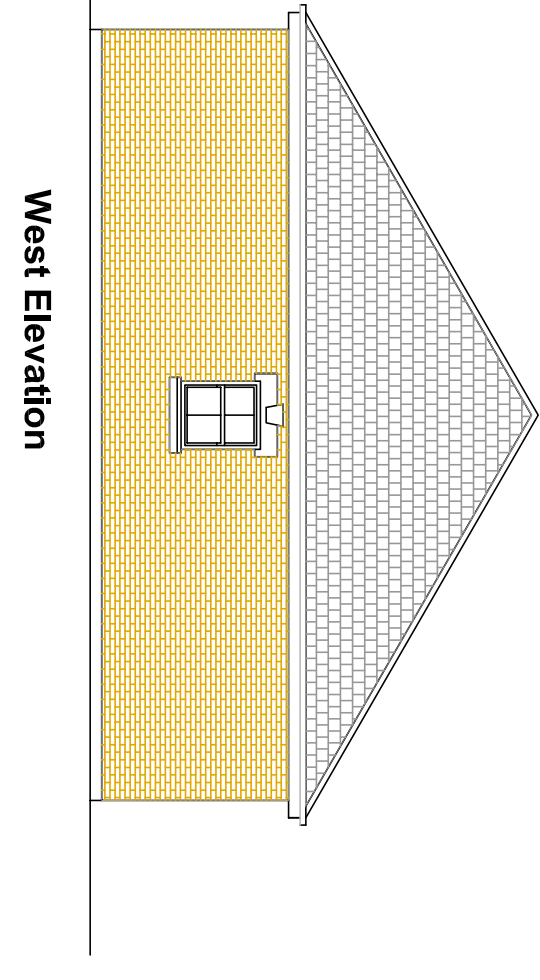
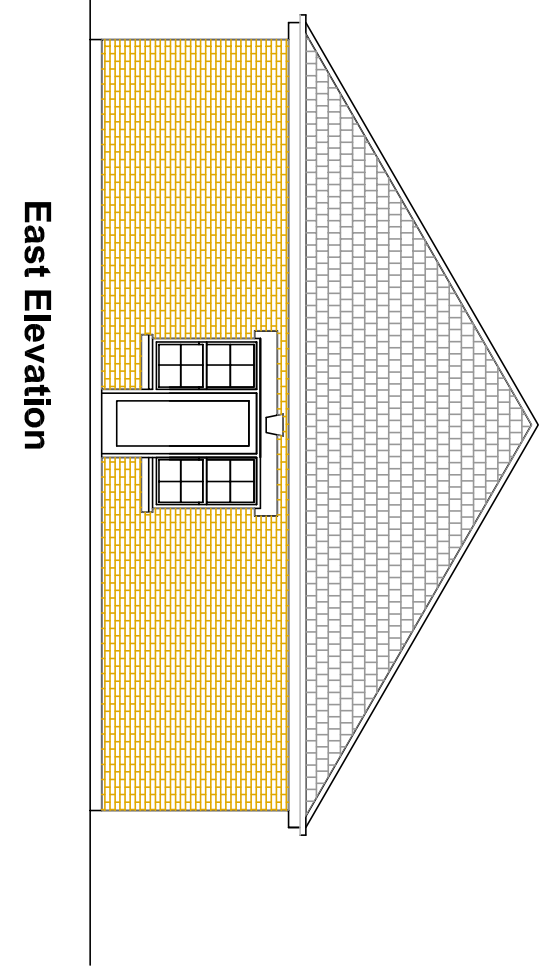
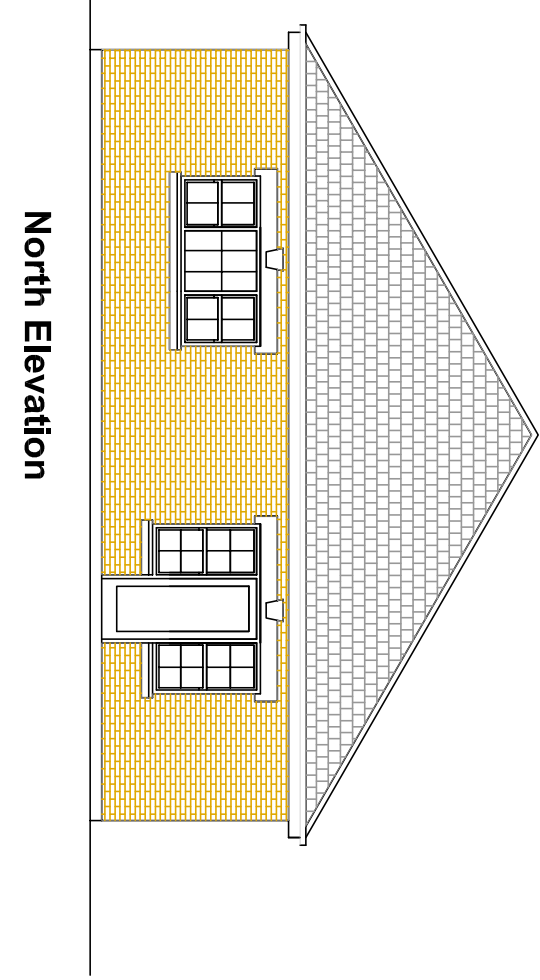


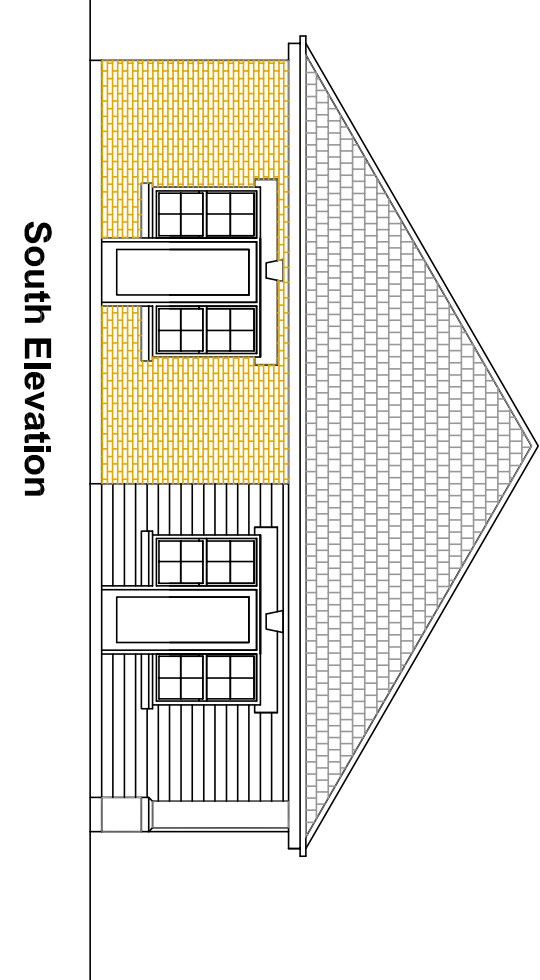

SOUTH ELEVATION
AS PROPOSED

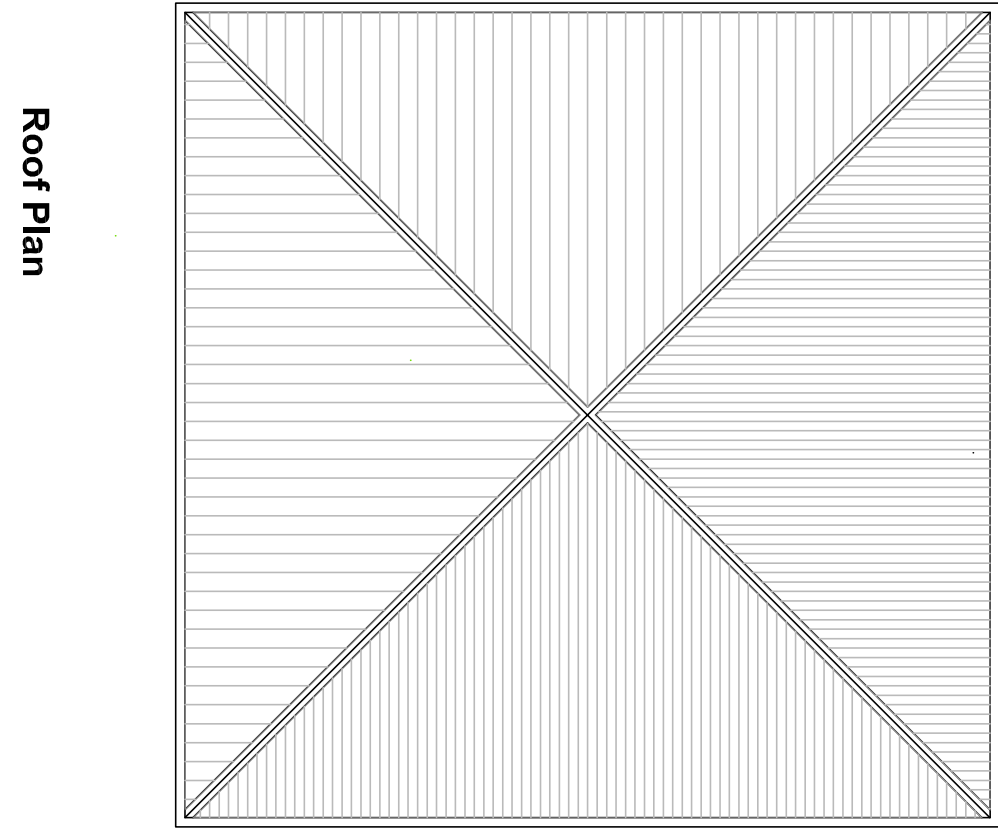

SCALE	TITLE	PETER GALLOWAY ARCHITECT
1/100	Proposed Additional Lodge	
DATE	DETAIL	
Mar. 2017	42, Bedhampton Hill - Havant	
AUTHOR	DRAWING No	HAVANT, HAMPSHIRE PO9 1BA
PG	17/301/PO2	TEL 02392 483153
		MDR 07808 483362
		E-MAIL peter@gpa architects.co.uk

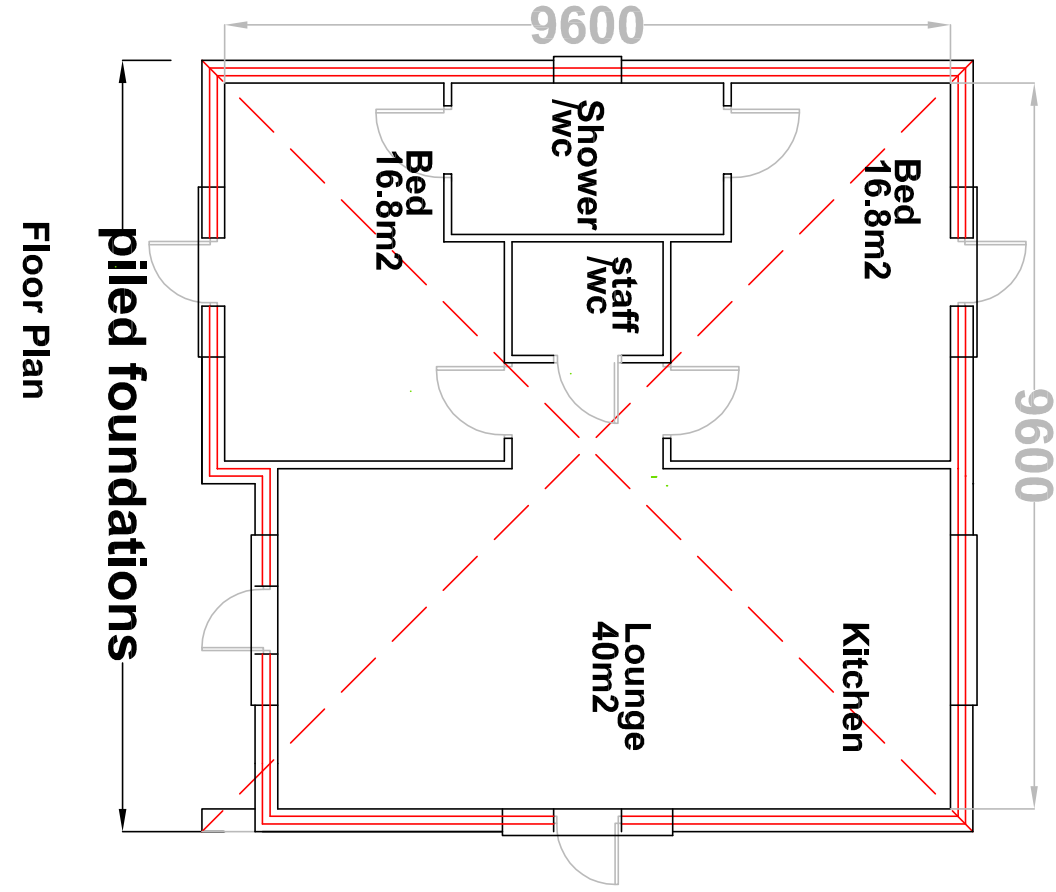