




9 Wensley Gardens - Emsworth Existing & Proposed

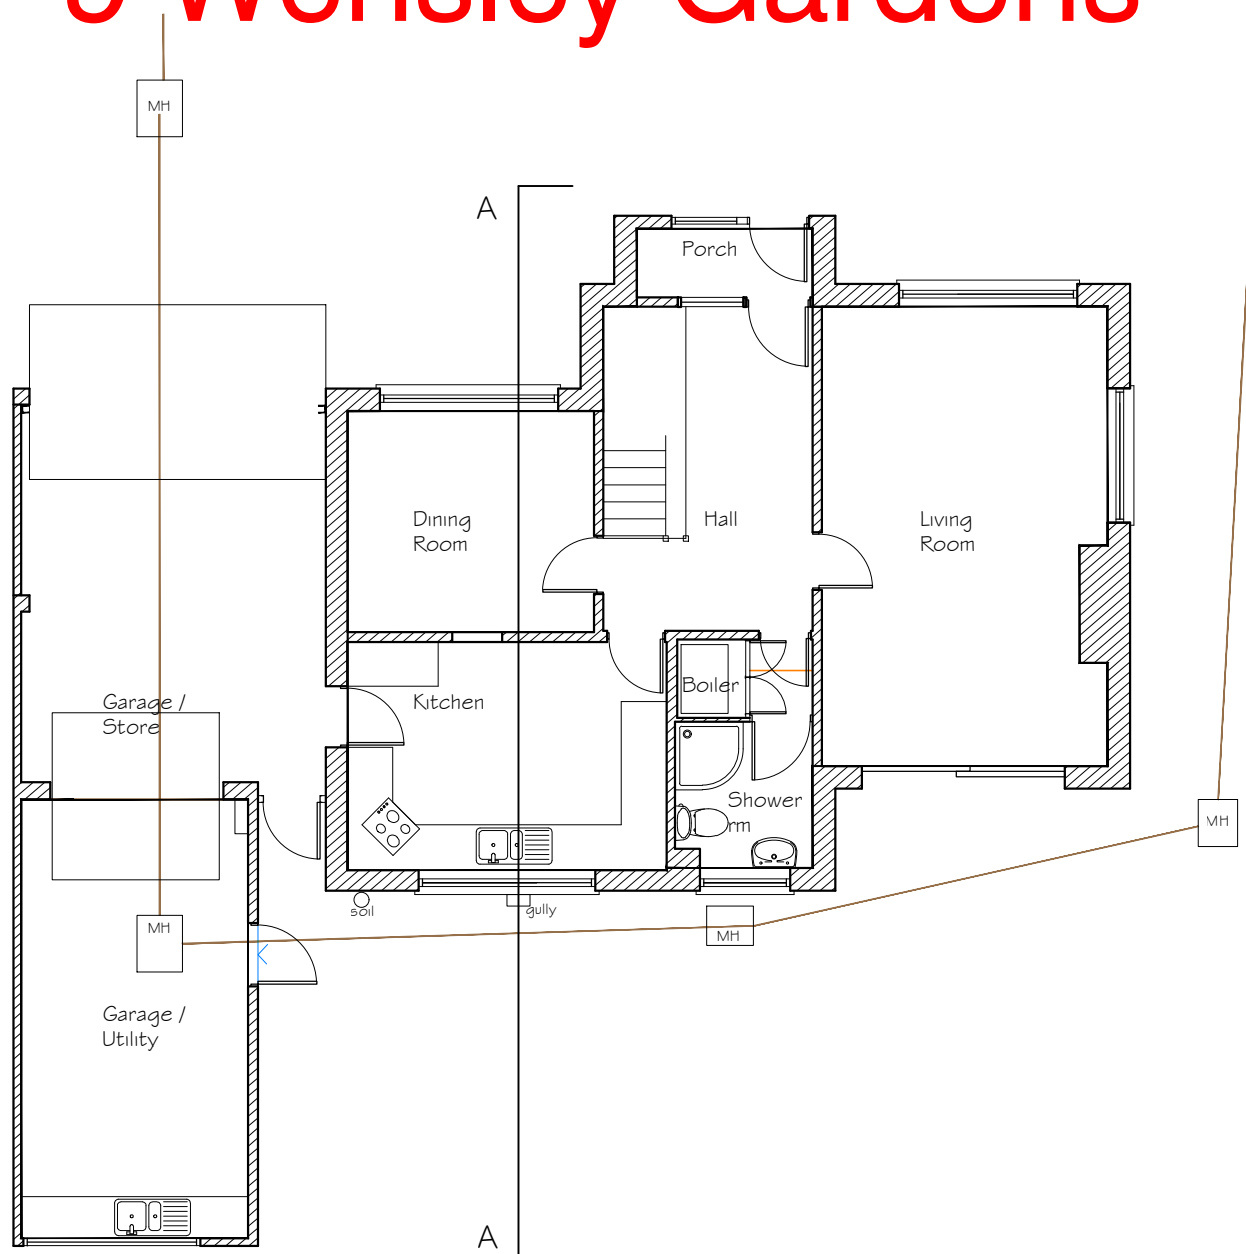


Existing Ground Floor Plan at 1:100

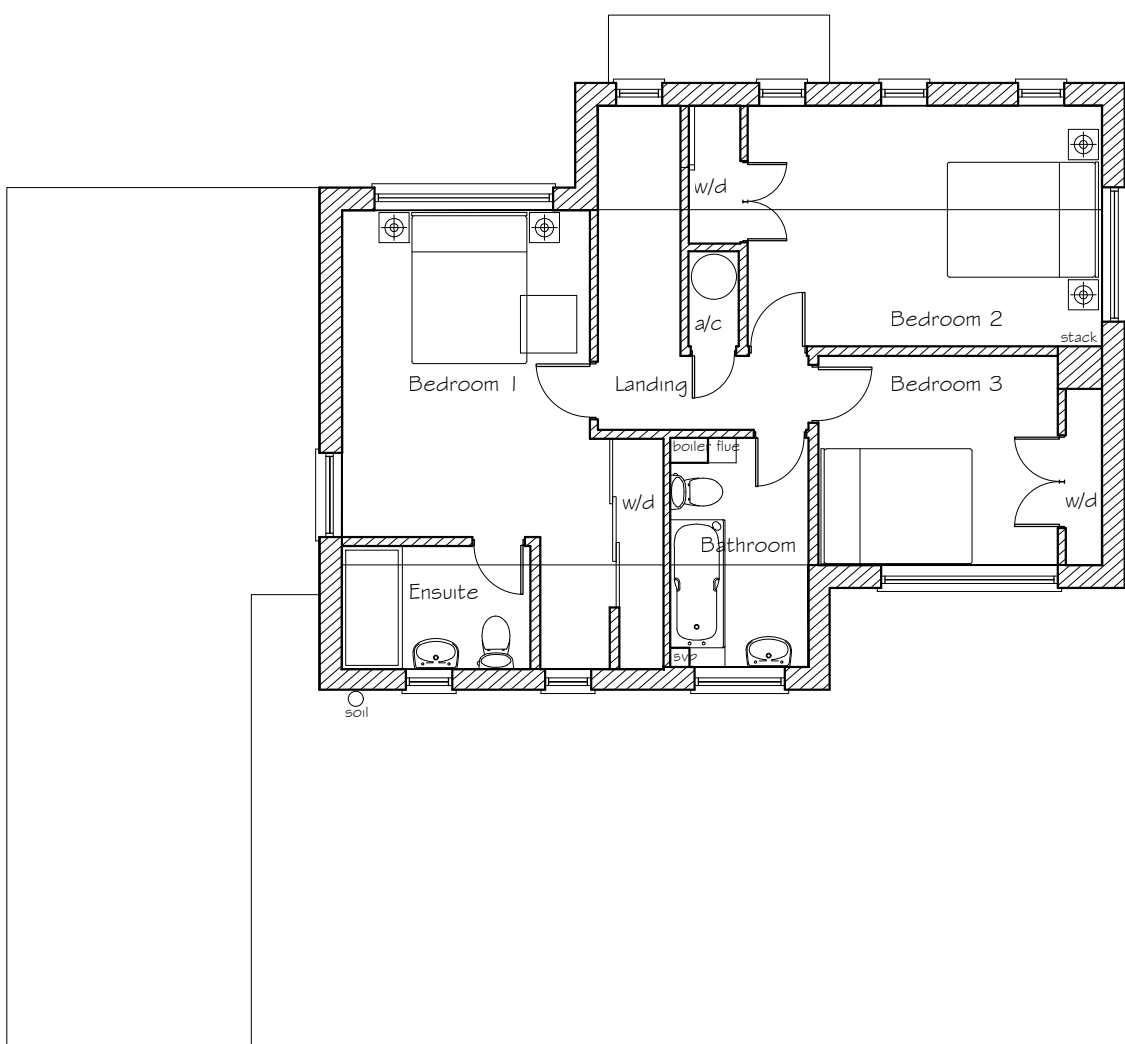

Existing First Floor Plan at 1:100

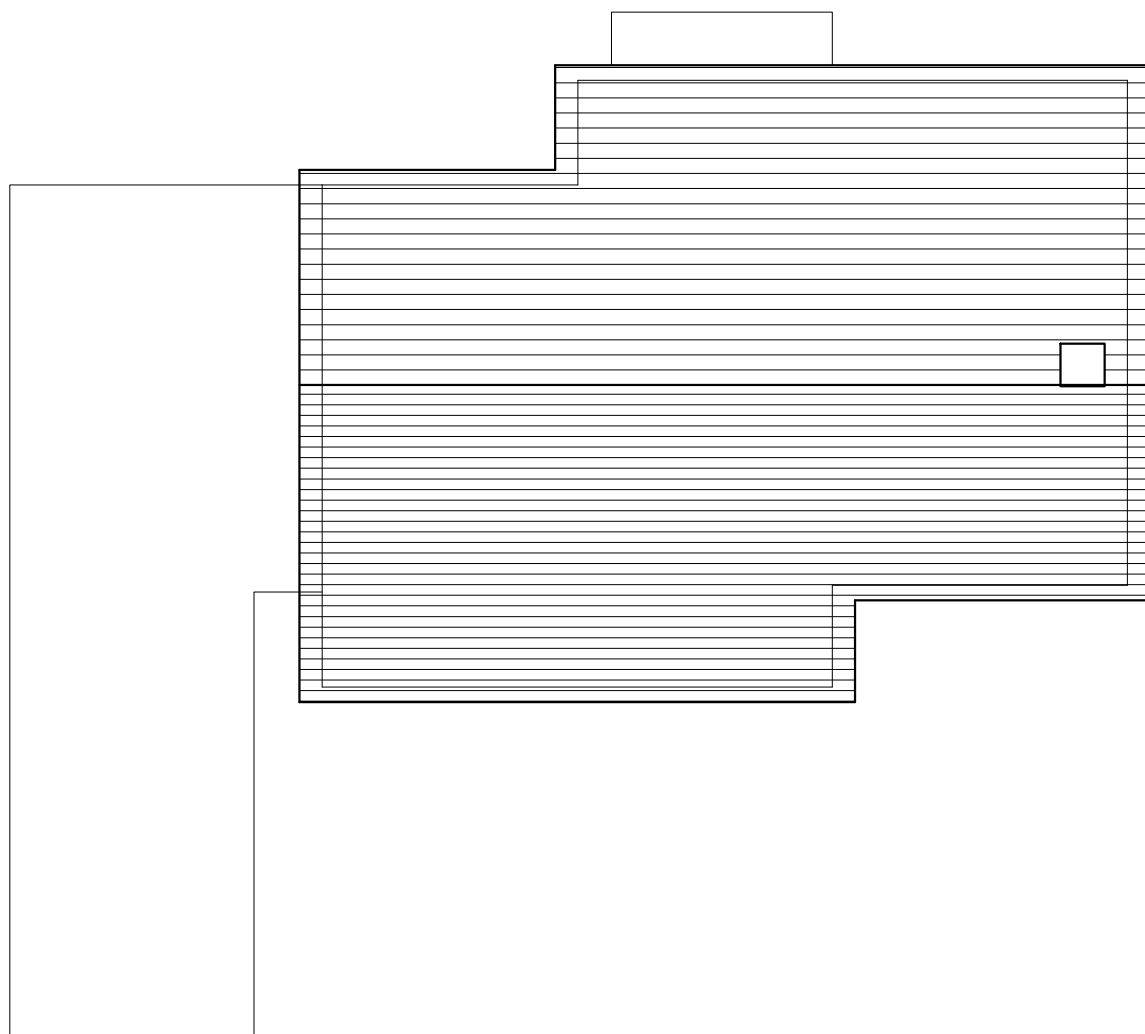


Existing Roof Plan at 1:100

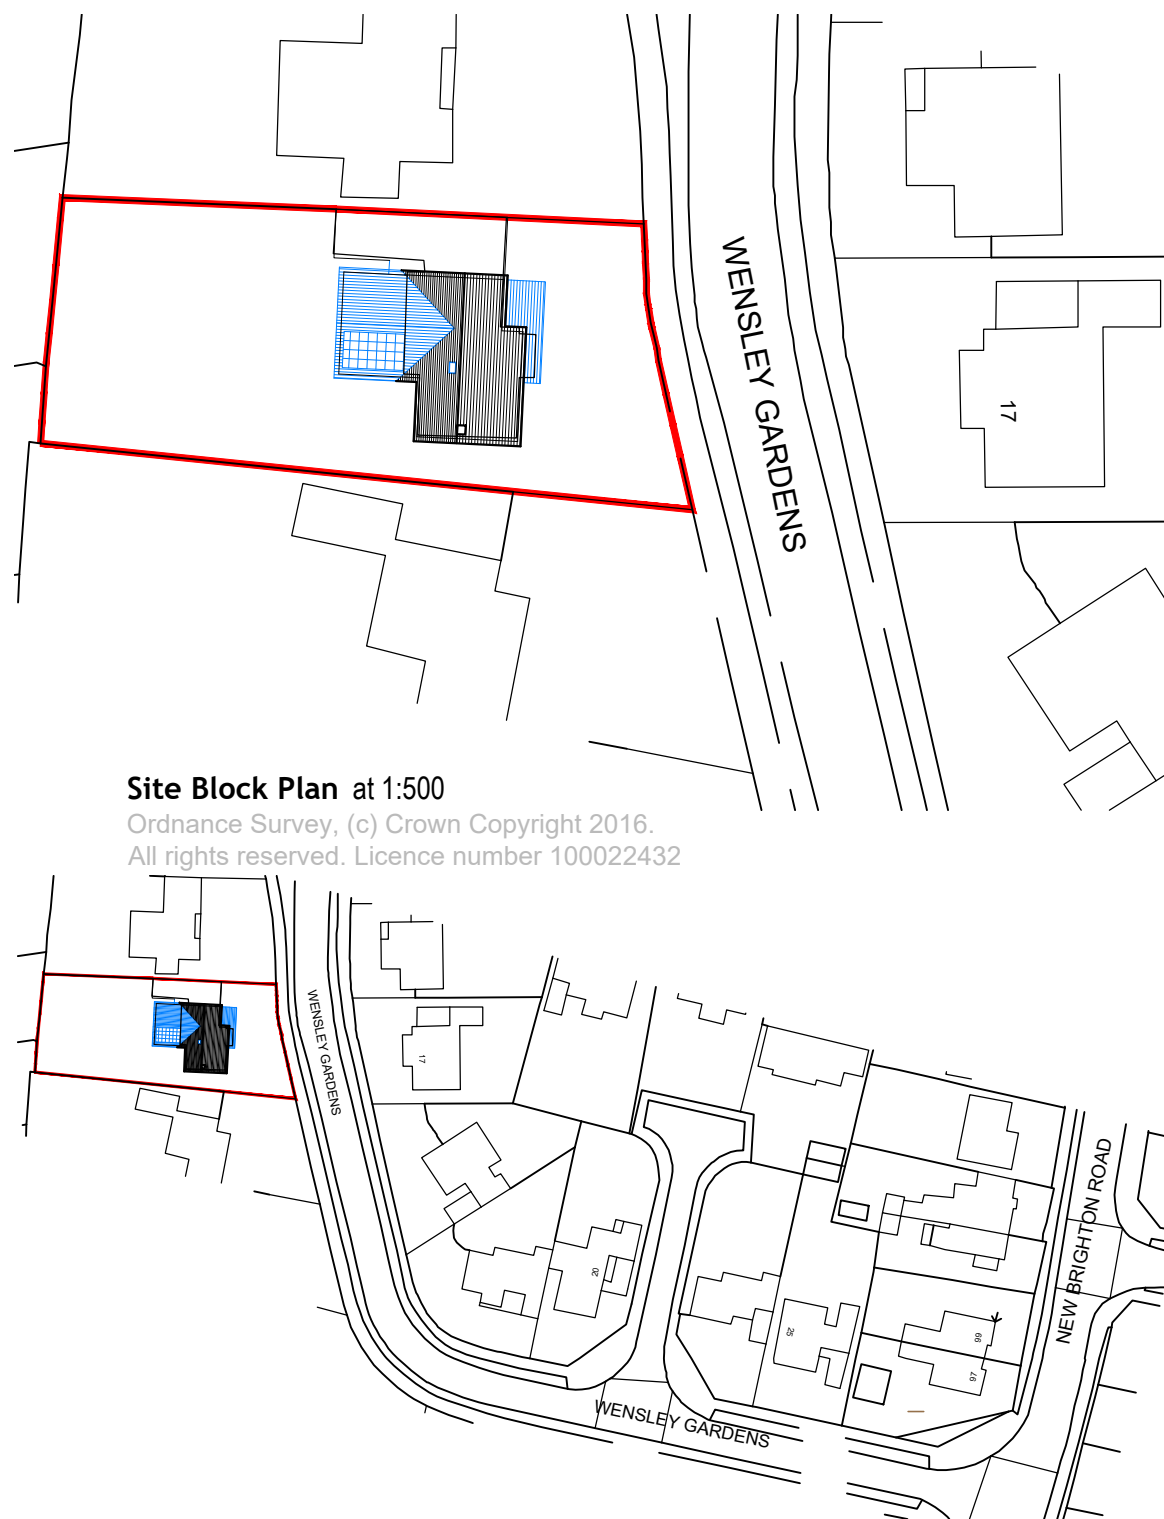

Site Block Plan at 1:500
Ordnance Survey, (c) Crown Copyright 2016.
All rights reserved. Licence number 100022432

Site Location Plan at 1:1250
Ordnance Survey, (c) Crown Copyright 2016.
All rights reserved. Licence number 100022432

NOTES:
Dimensions to be checked on site before commencing work. Any discrepancies shall be reported to the architect immediately.
Do not scale from these drawings except for planning purposes.
Use figured dimensions only.
Where applicable this drawing is to be read in conjunction with other consultants' drawings.
All drawings to be read in conjunction with specification and all other drawings including structural engineer and mechanical and electrical drawings / specification

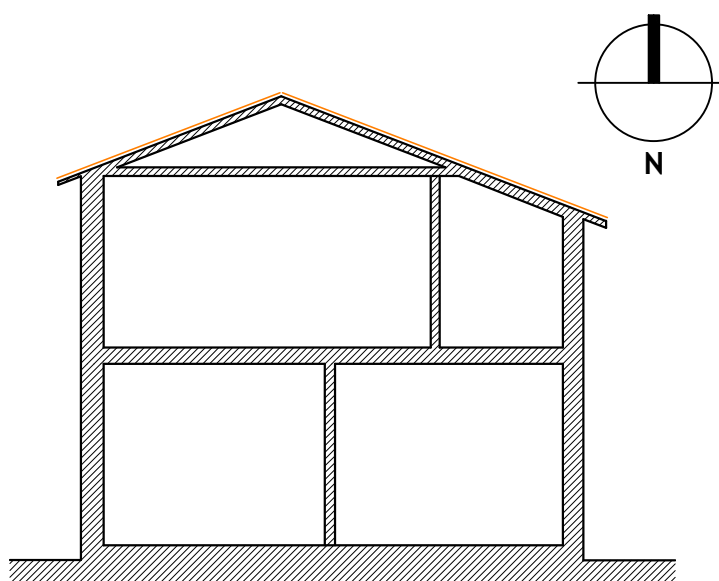

Existing Section A-A at 1:100



Existing South/Side Elevation at 1:100




Existing North/Side Elevation at 1:100




Existing East/Front Elevation at 1:100




Existing West/Rear Elevation at 1:100

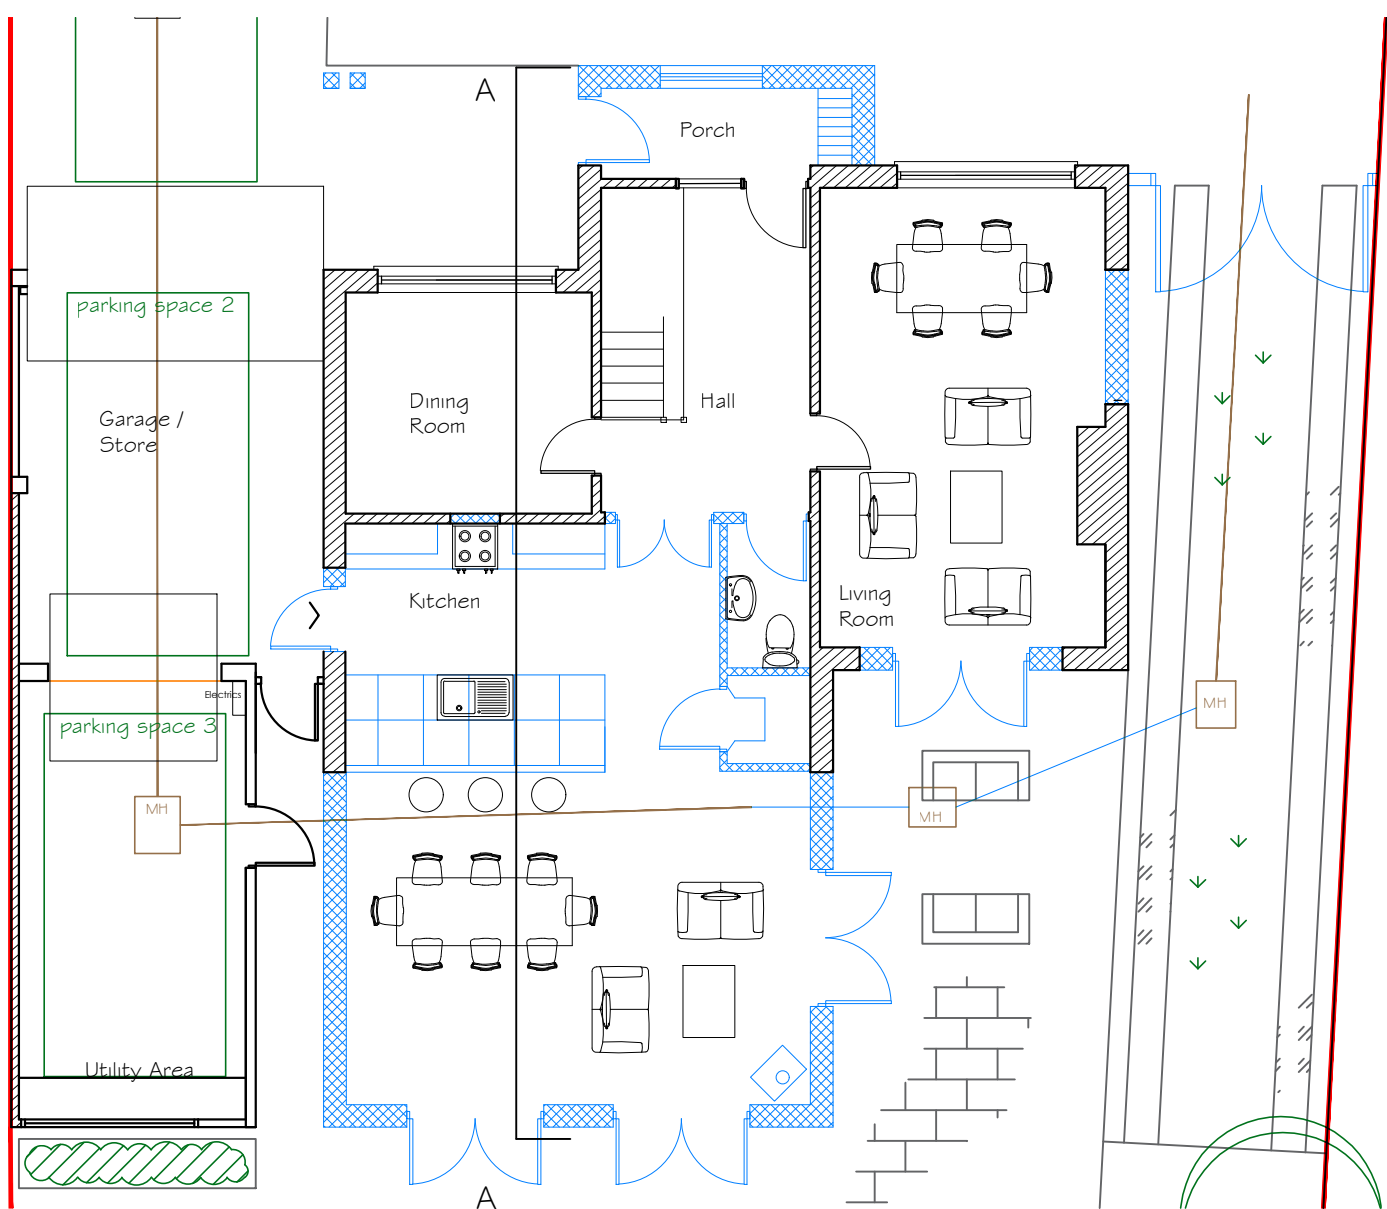


Proposed Ground Floor Plan at 1:100

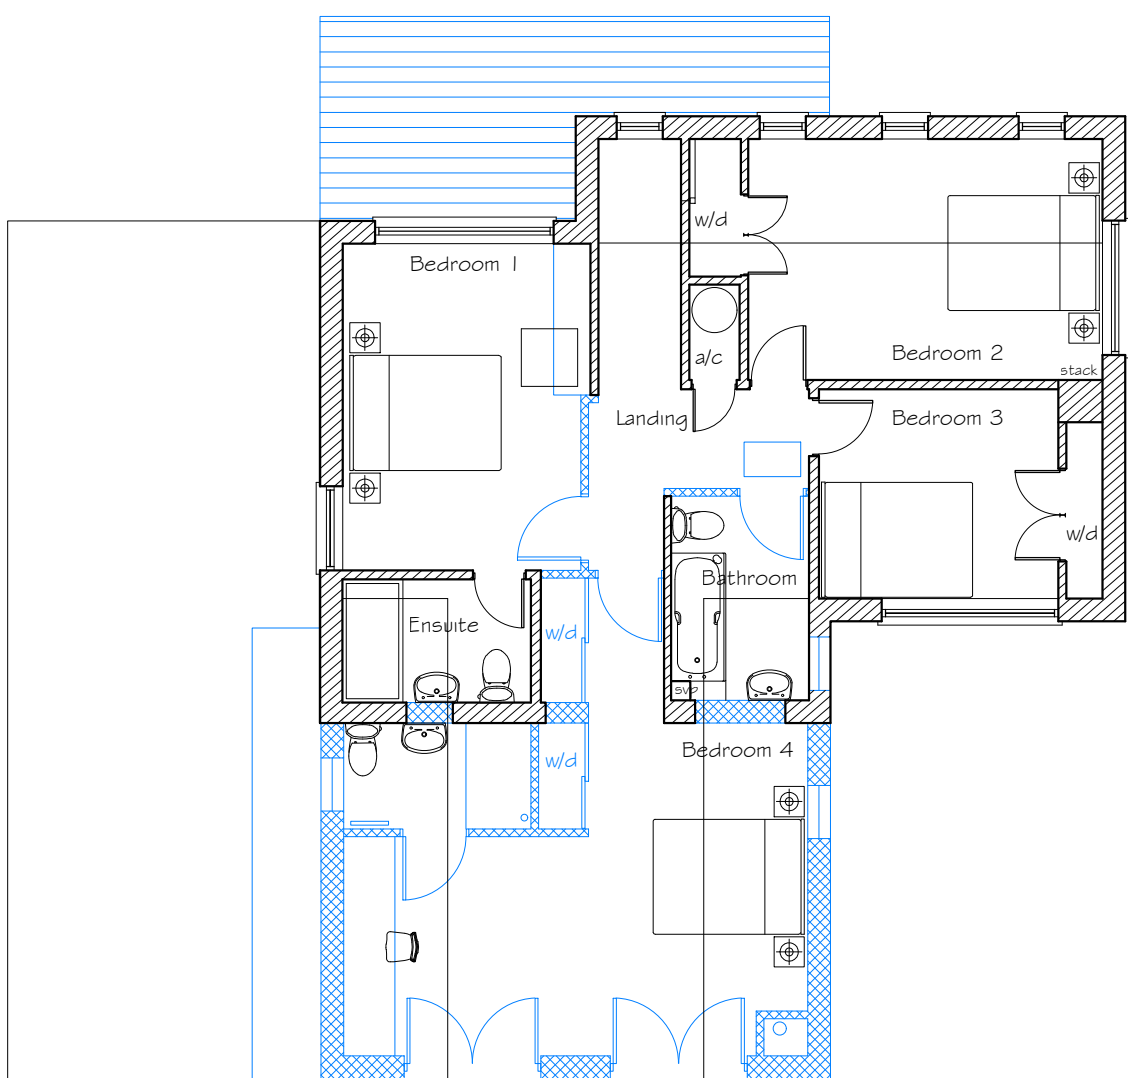

Proposed First Floor Plan at 1:100

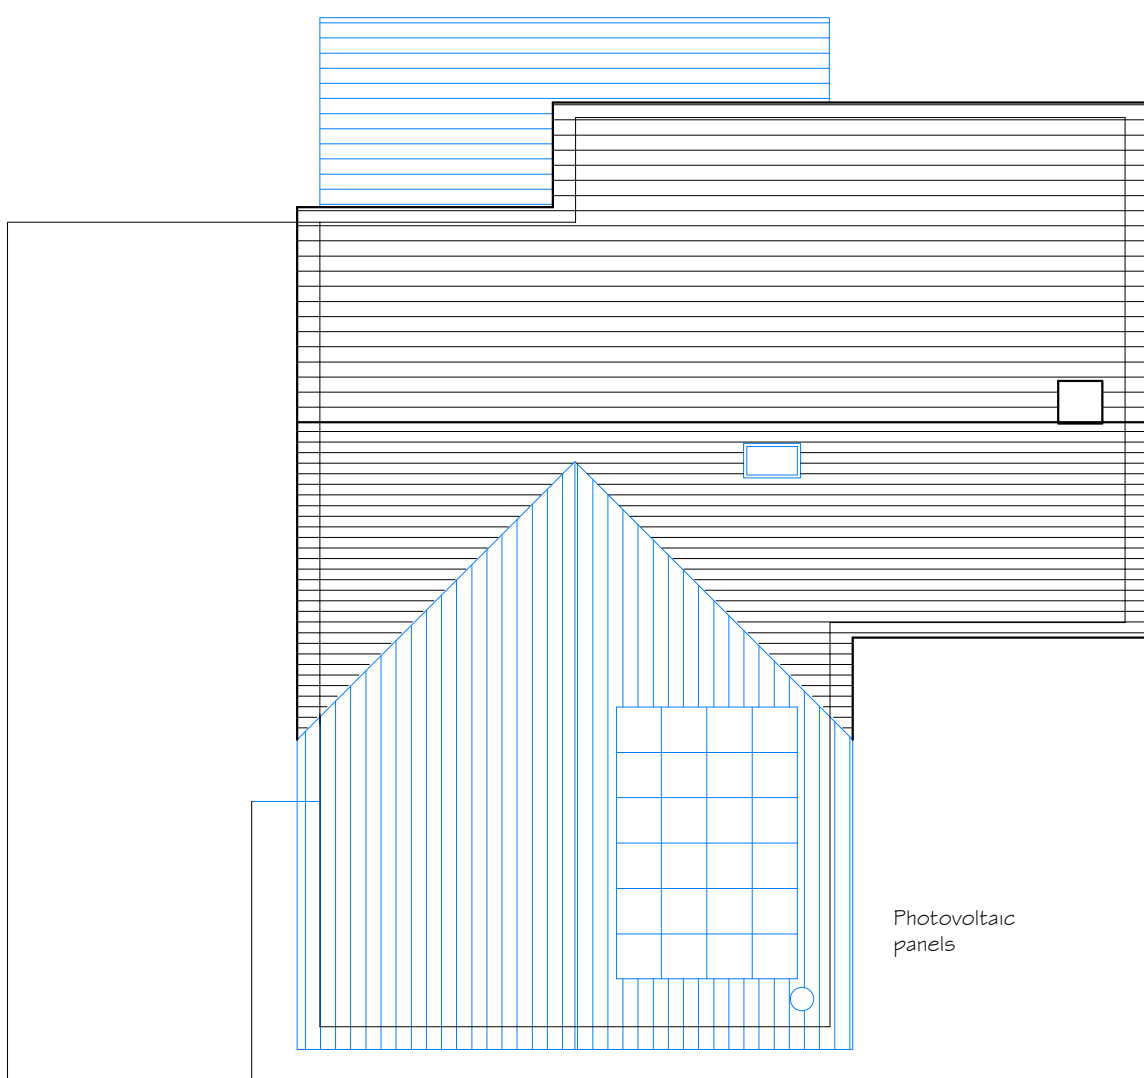


Proposed Roof Plan at 1:100

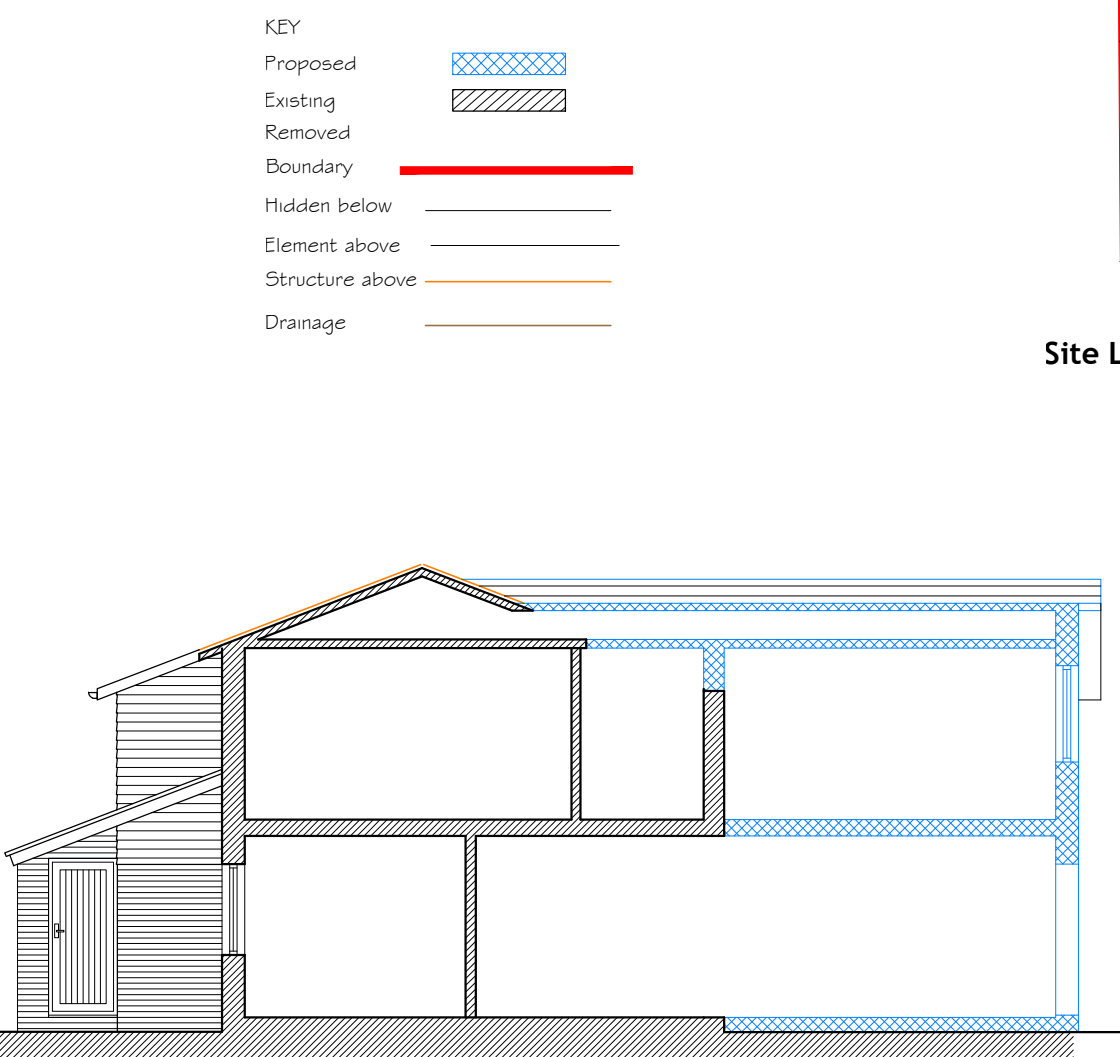


Proposed Section A-A at 1:100




Proposed South/Side Elevation at 1:100

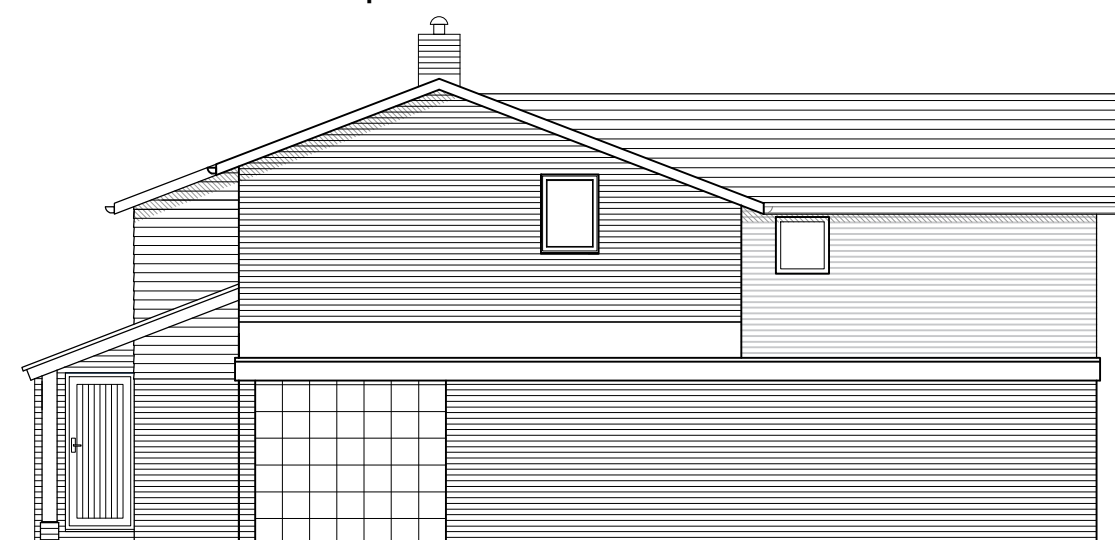


Proposed North/Side Elevation at 1:100

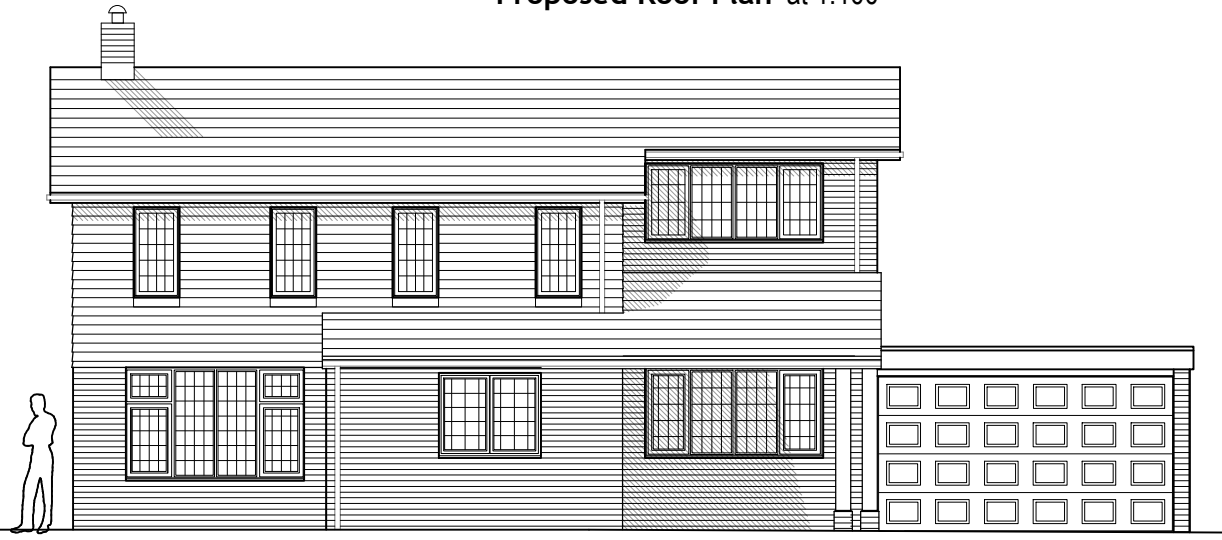

Proposed East/Front Elevation at 1:100

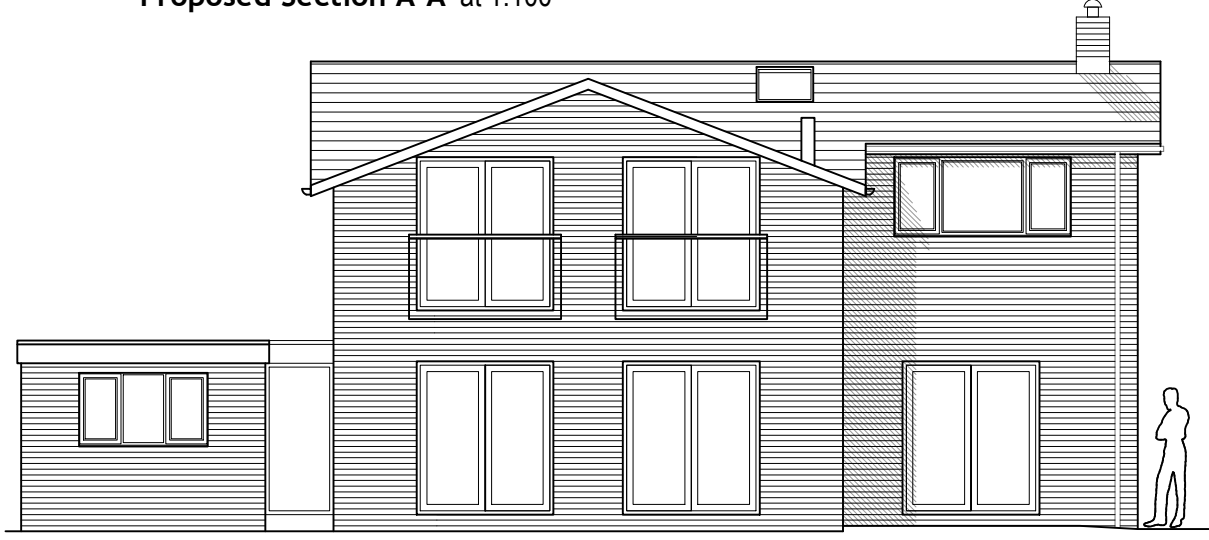

Proposed West/Rear Elevation at 1:100

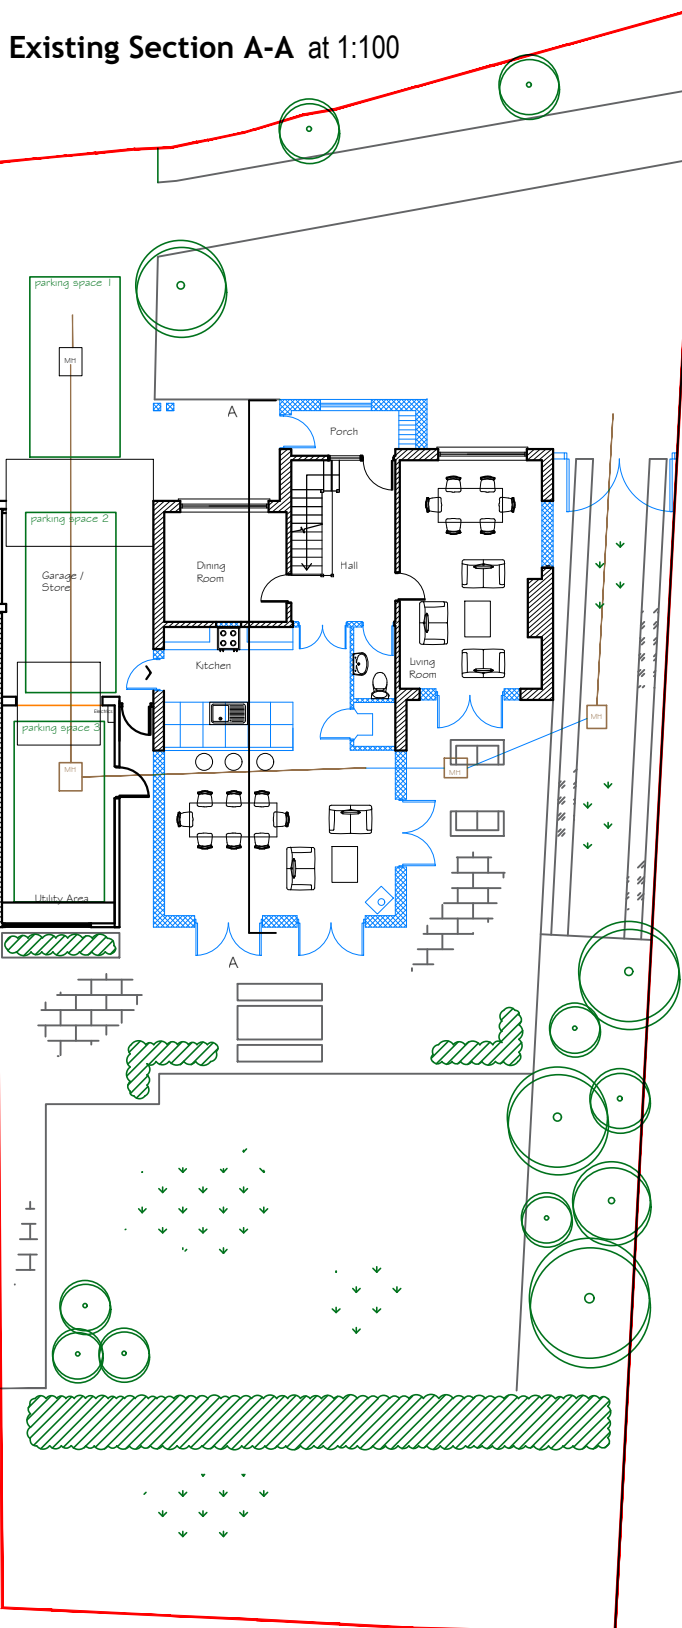

Site Landscaping at 1:200

KEY
Proposed
Existing
Removed
Boundary
Hidden below
Element above
Structure above
Drainage

REV	DATE	AMENDMENT	DRAWN
-----	------	-----------	-------

hd architects
Helyer Davies Architects Ltd
1 The Old Flour Mill,
Emsworth, PO10 7BT
01243 370 715
www.hdarchitects.co.uk mail@hdarchitects.co.uk

CLIENT
Luke and Miggi South

PROJECT
9 Wensley Gardens
Emsworth
Hampshire
PO10 7RA

DRAWING
Existing & Proposed Plans
Existing & Proposed Elevations
Block Plan
Location Plan

SCALE
1:100 @ A1
1:100 @ A1
1:500 @ A1
1:1250 @ A1

DATE April 2017
DRAWN KJL / NW
DRAWING NUMBER 17-063_01
REVISION E