


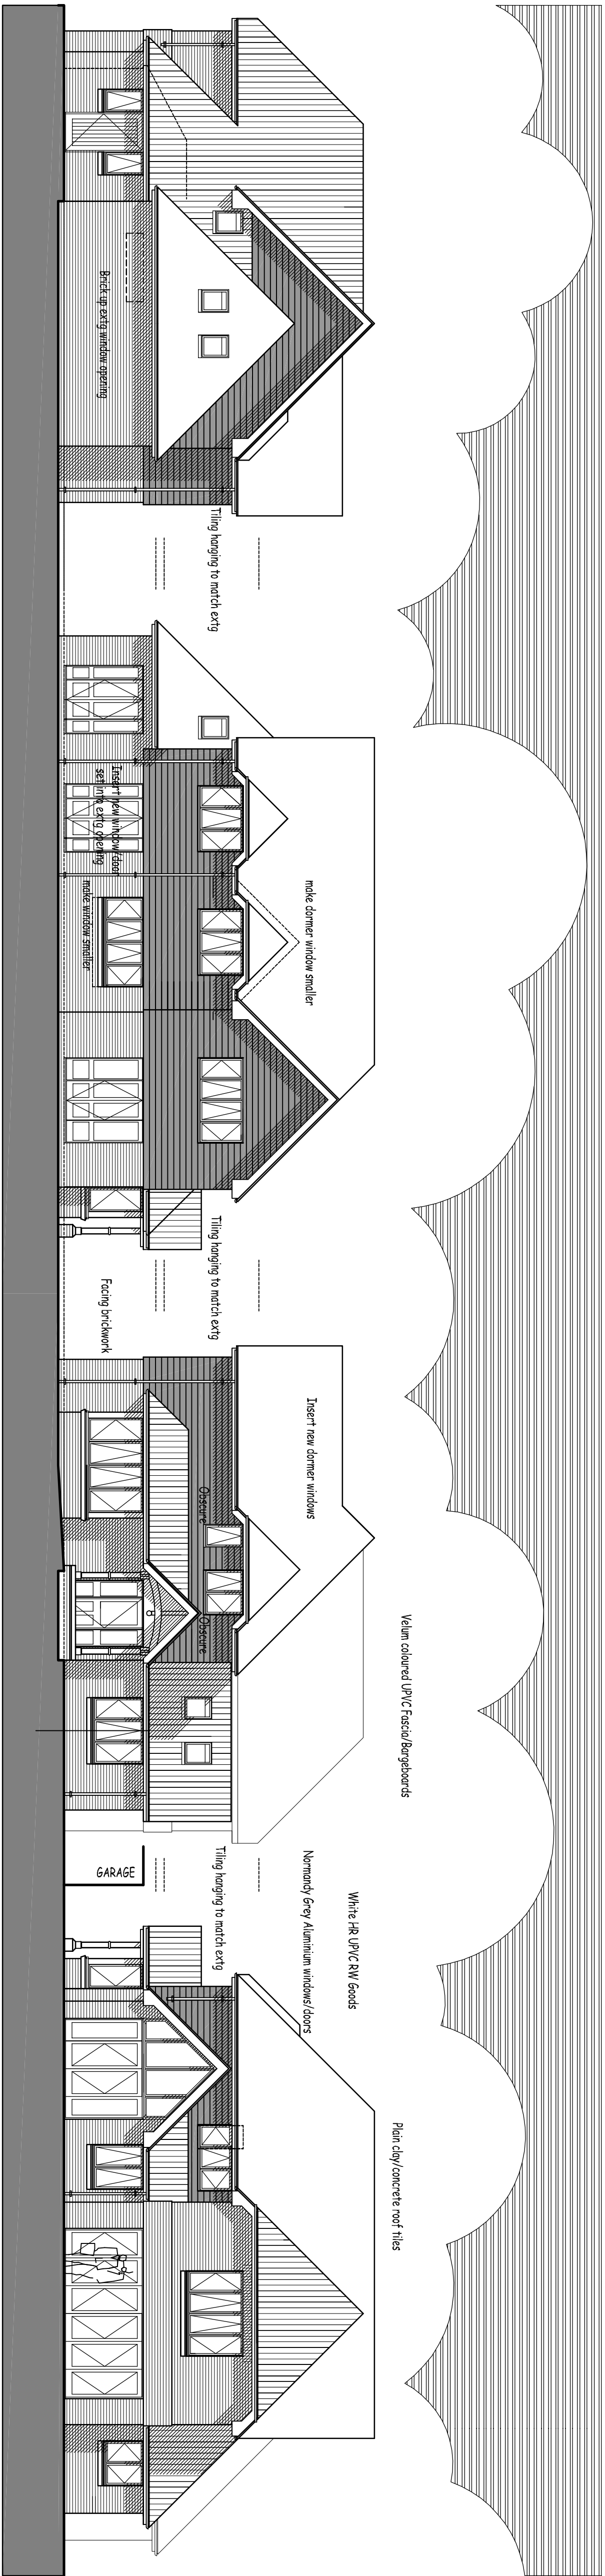

NORTH Elevation

WEST Elevation

SOUTH Elevation

EAST Elevation

0 1M

Scale 1:50

1M

GROUND FLOOR PLAN

Ceiling 260
Head 2090
Cill 0

0 1M



Scale 1:50

10M


Waterlooville, Havant, Hampshire.

Wallis Road

PROPOSED TURNING HEAD

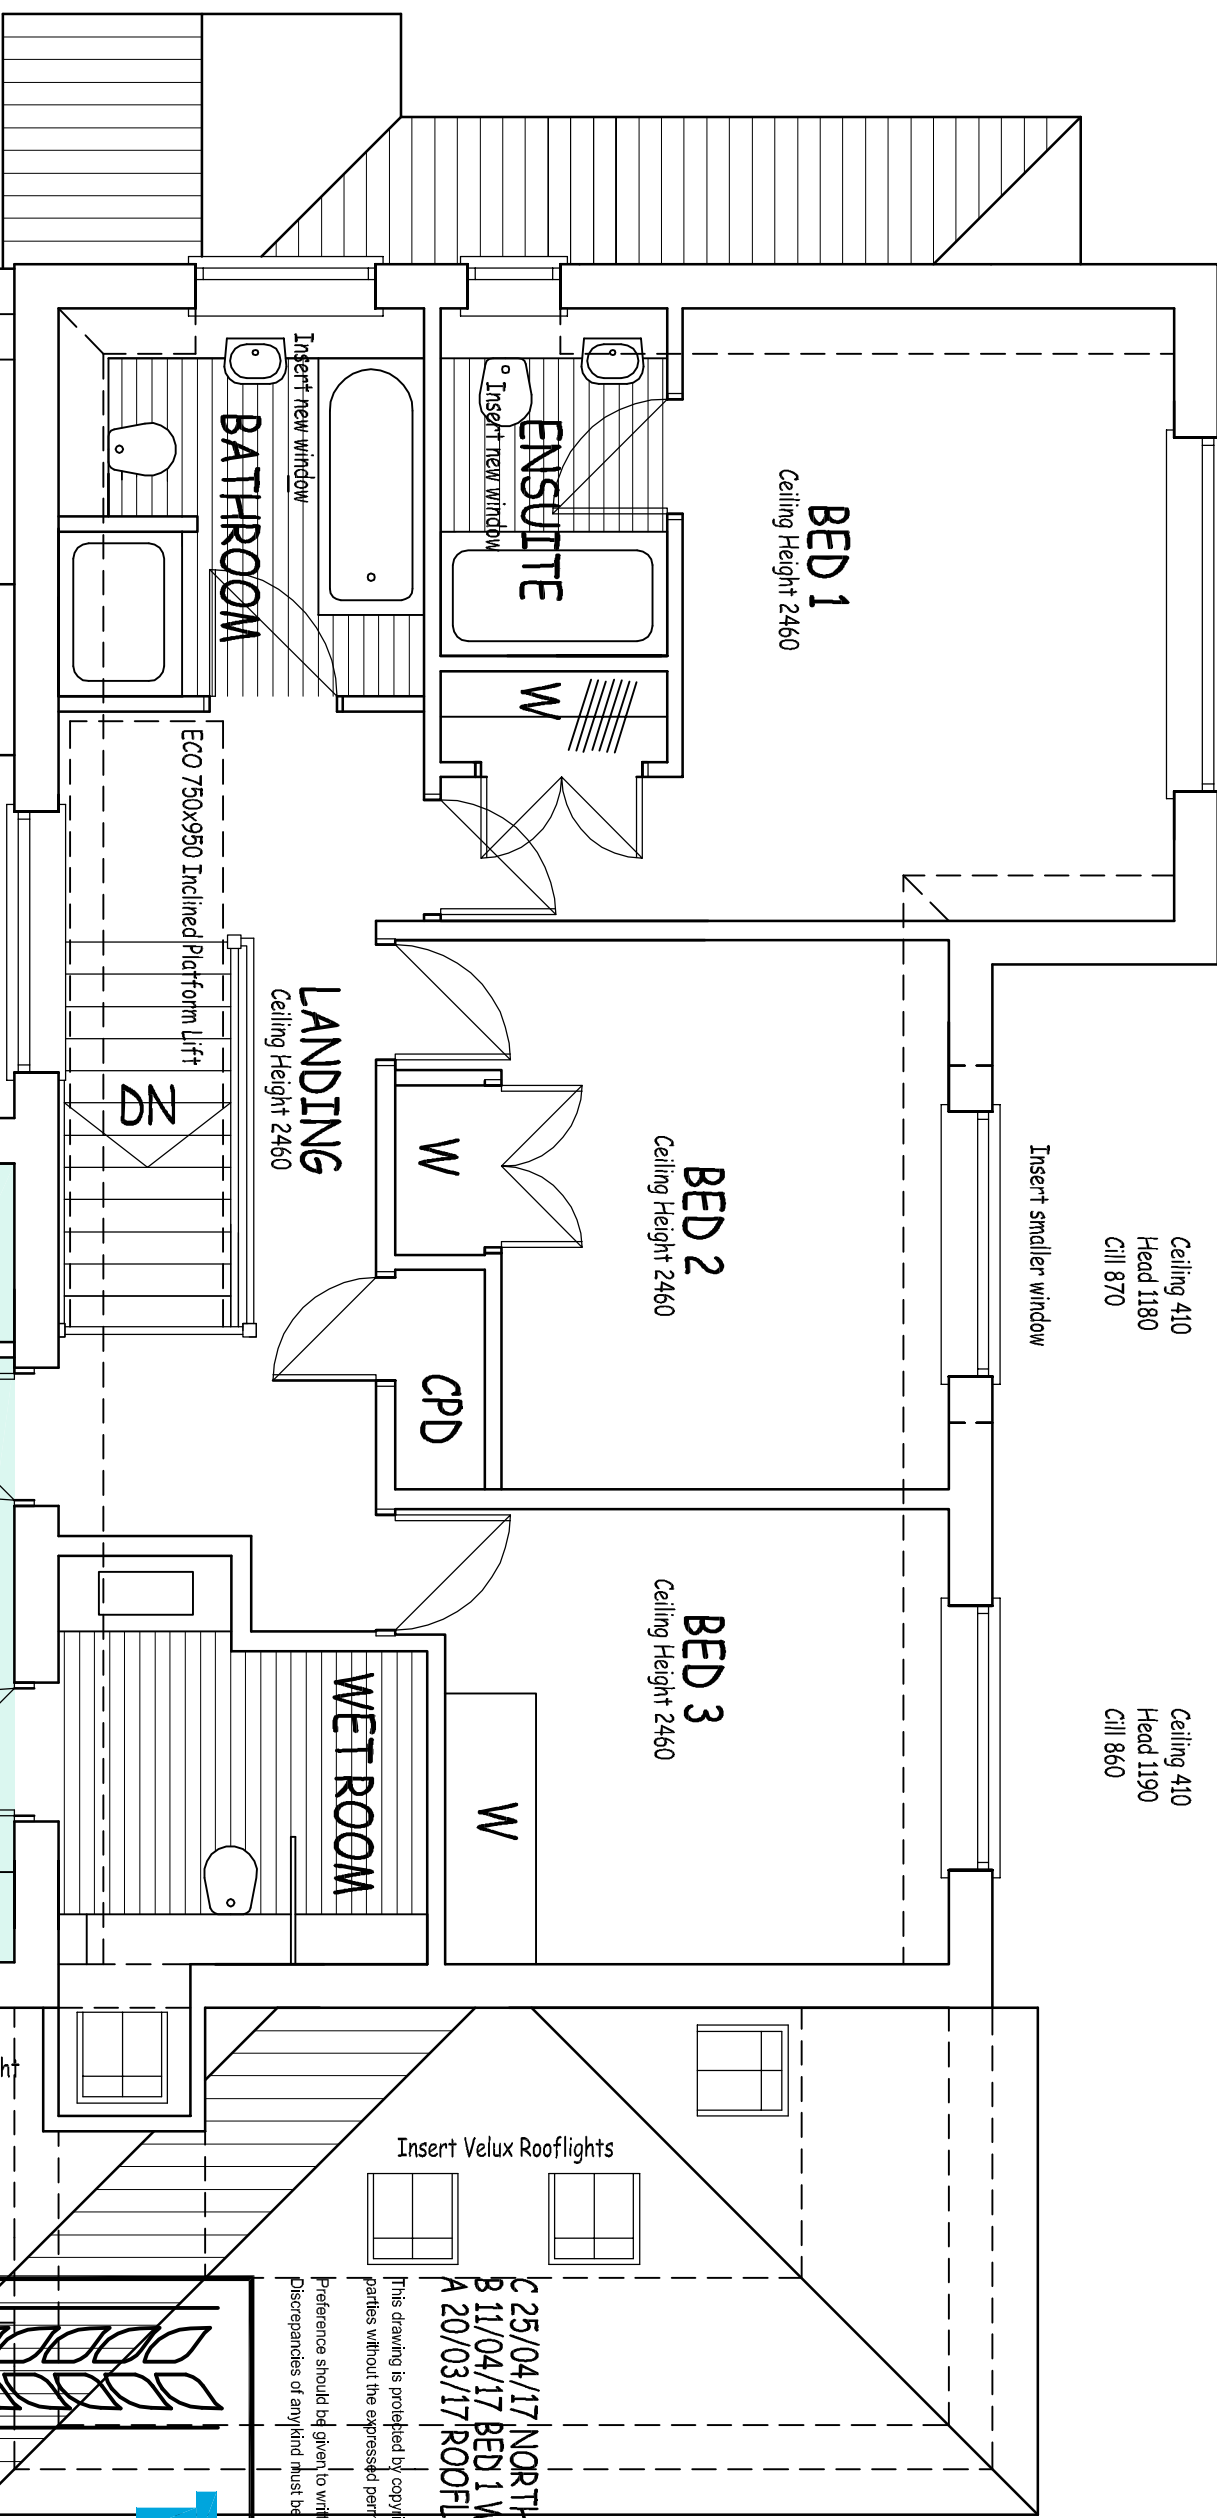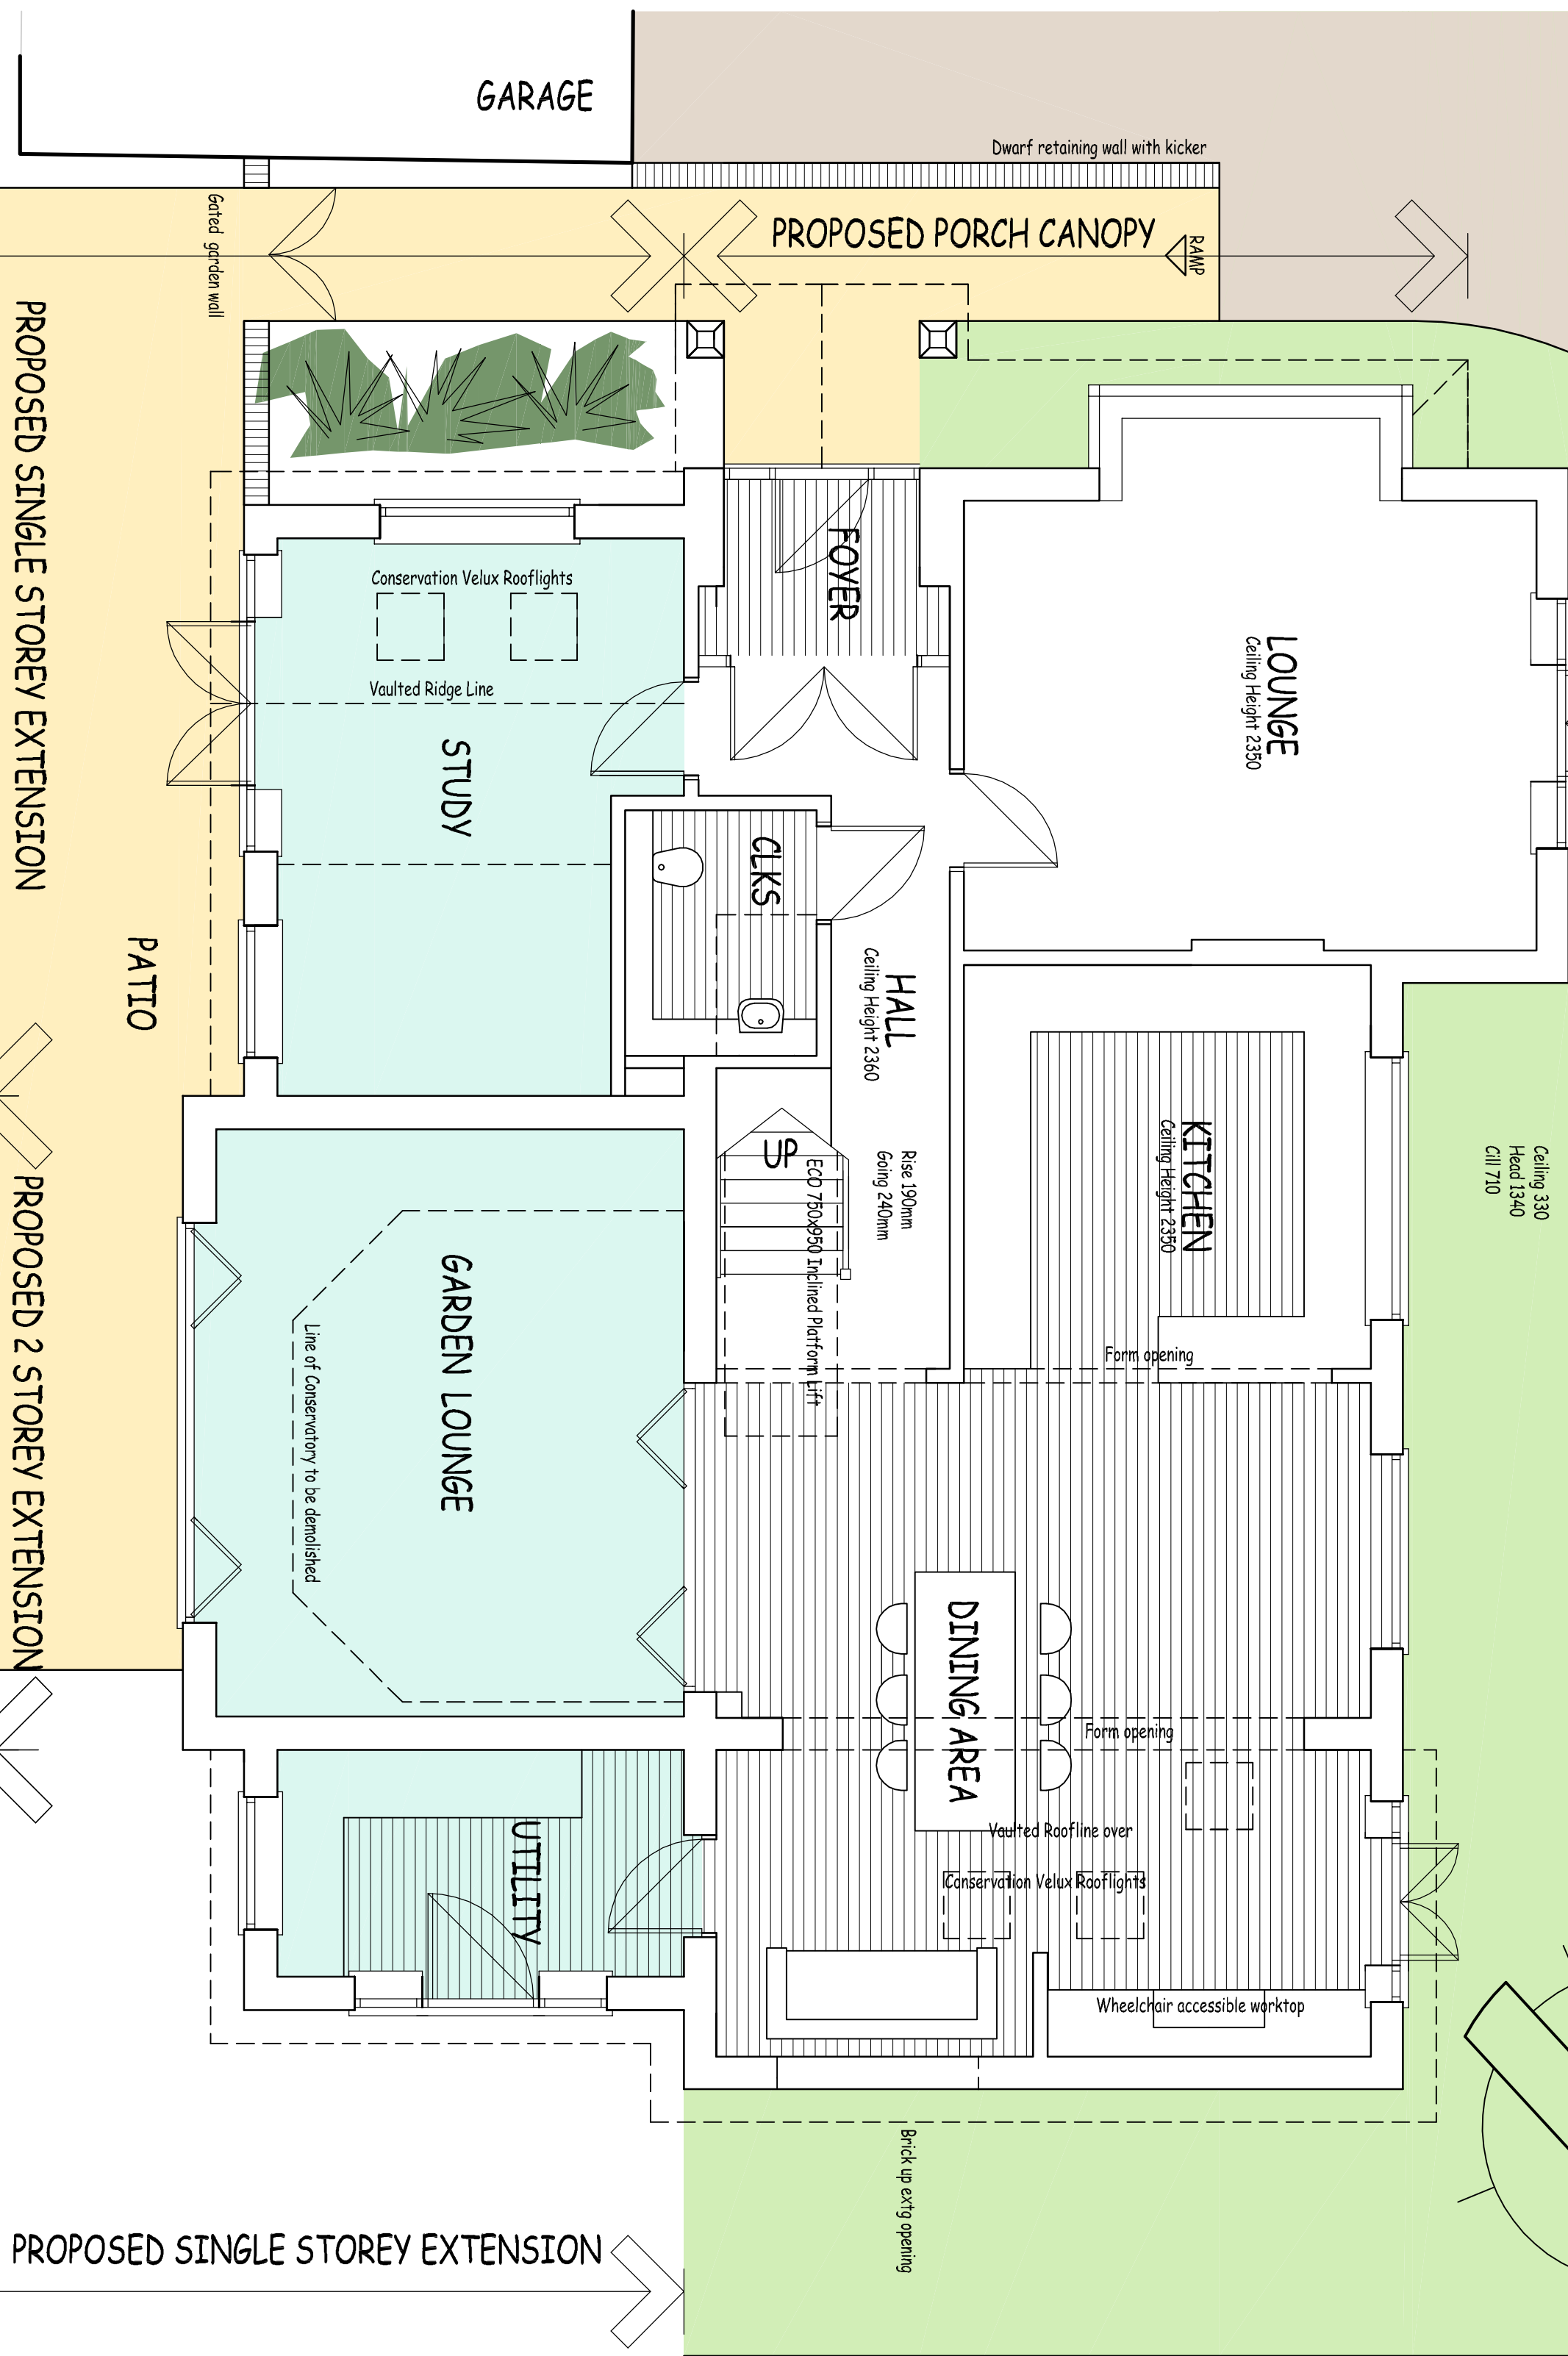

FIRST FLOOR PLAN

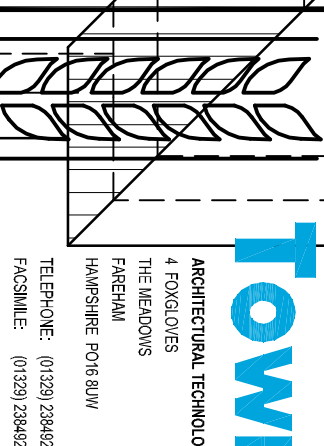

ARCHITECTURAL TECHNOLOGIES
PLANNING CONSULTANTS
THE ARCHITECTS
HAYWARD, PO Box 100
TELEPHONE: 01703 29482
FACSIMILE: 01703 29482

PLANNING DRAWING
32 Wallis Road
Waterlooville
Havant, Hampshire
client
Mr & Mrs. M. Davidson

DATE: 17/13/04 15:00 1:11250

DRAWN: P. T. MCAT

CHECKED:

DATE: 17/13/04

17/13/04

REVISION
A B C D E F G H I J K L M N O P Q R S T U V W X Y Z