



HAVANT BOROUGH
COUNCIL

- 3 JUN 2016

RECEIVED

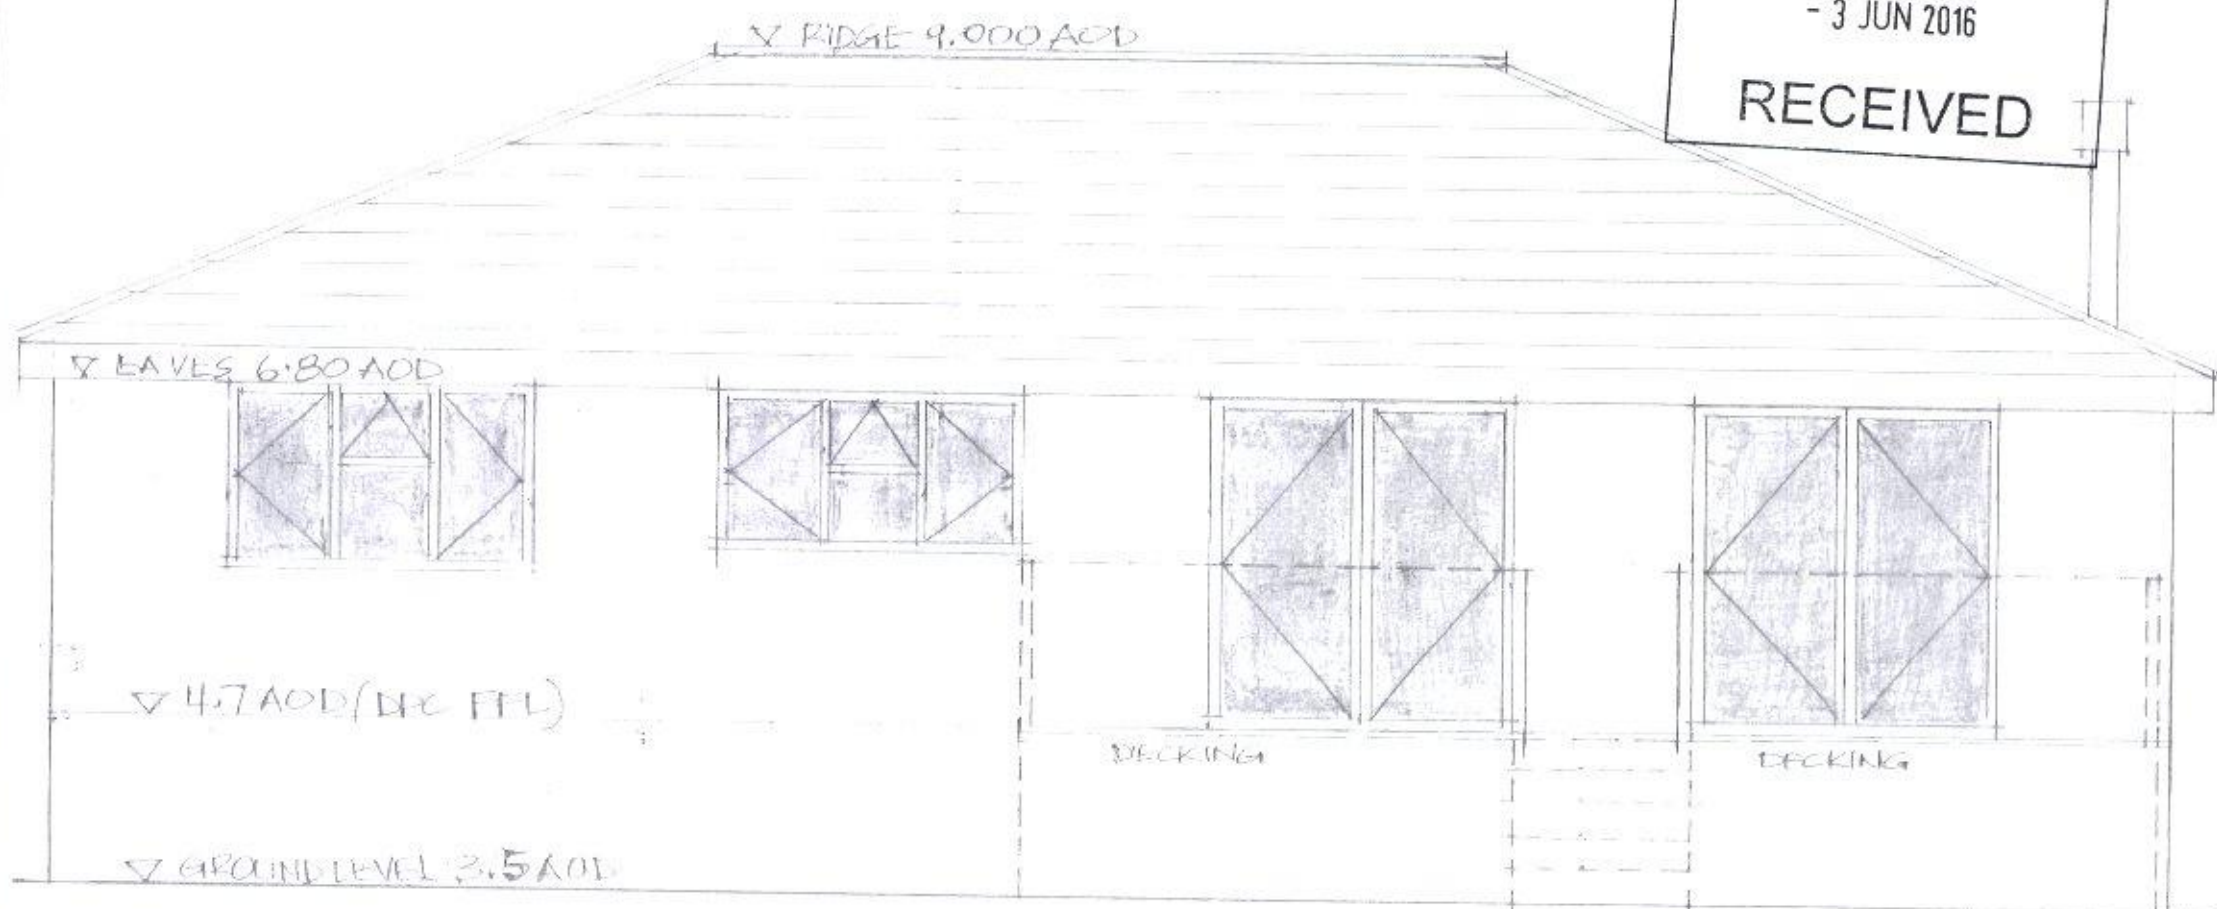

NORTH ELEVATION

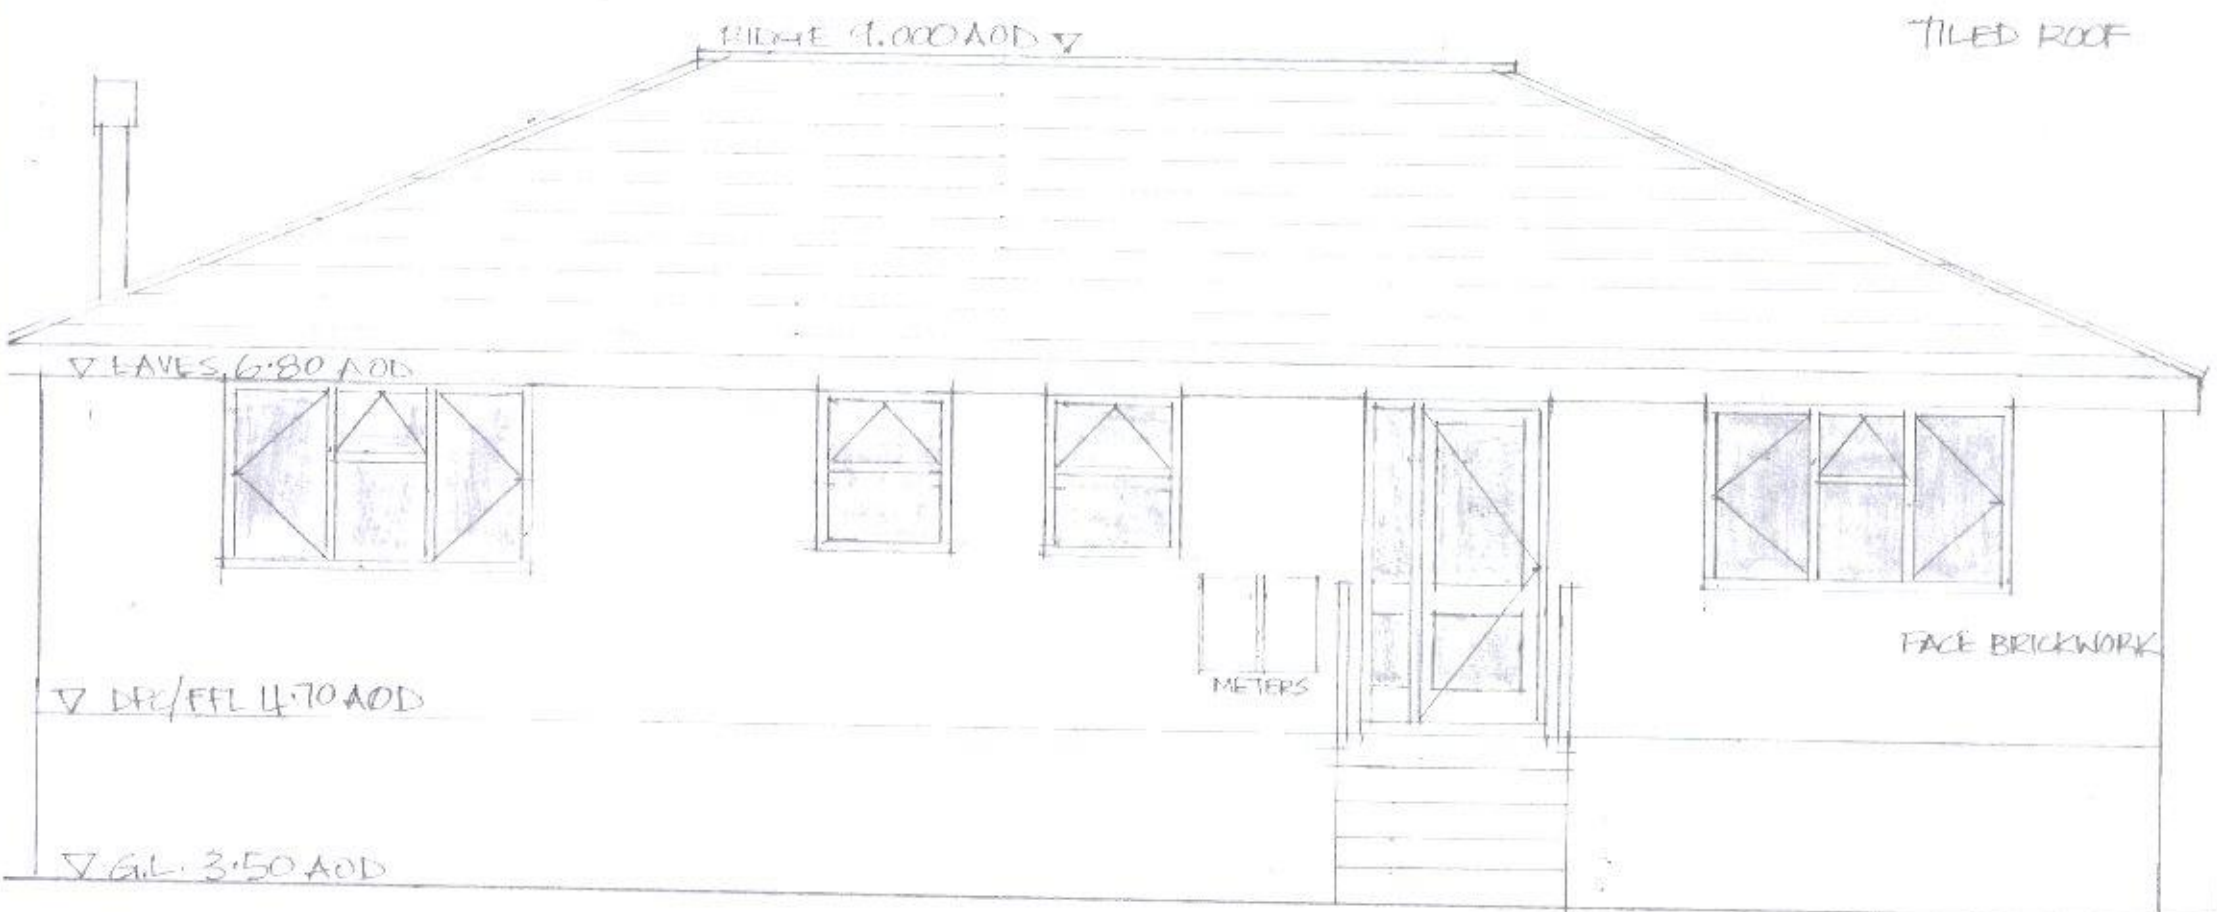

SOUTH ELEVATION



WEST ELEVATION



EAST ELEVATION

REVISION A MAY 2016: TOPOGRAPHIC SURVEY
LEVELS ADDED

67 SOUTHWOOD ROAD HAYLING ISLAND
HAMPSHIRE PO11 9PT
PROPOSED SINGLE STOREY DWELLING
DRAWING NUMBER PJ/PD11 REV A
SCALES 1:50 AND 1:100 DATE JAN 2016