


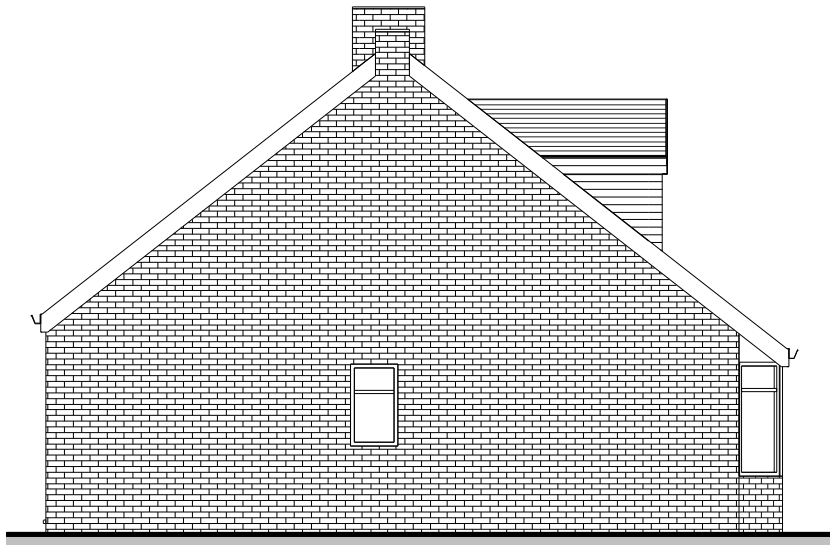


**Existing North Elevation**

1 : 100



**Existing West Elevation**

1 : 100

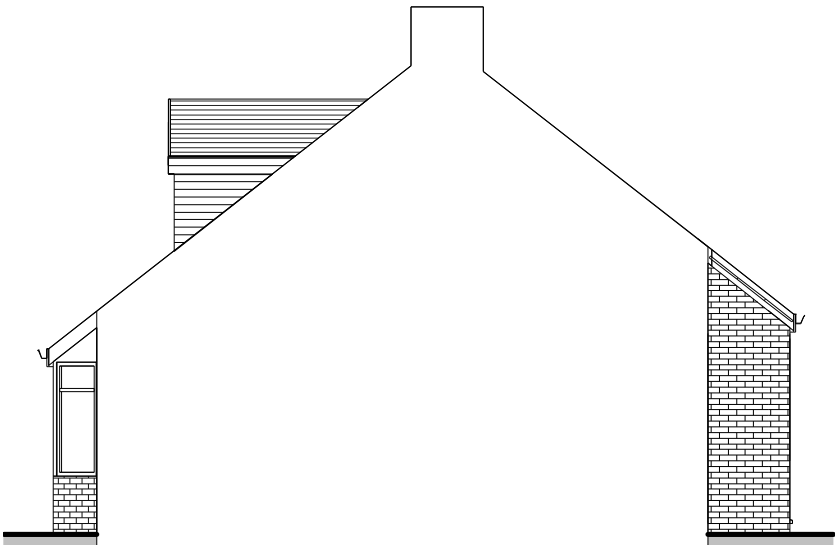

**Existing East Elevation**

1 : 100



**Proposed North Elevation**

1 : 100


Volumetrics

Dormer  
 $4.105 \times 1.231 \times 1.633 / 2 = 4.126 \text{ m}^2$

Dormer Roof  
 $4.105 \times 1.176 \times 1.633 / 2 = 3.942 \text{ m}^2$


**Total 8.068 m2**

Materials to  
 match existing

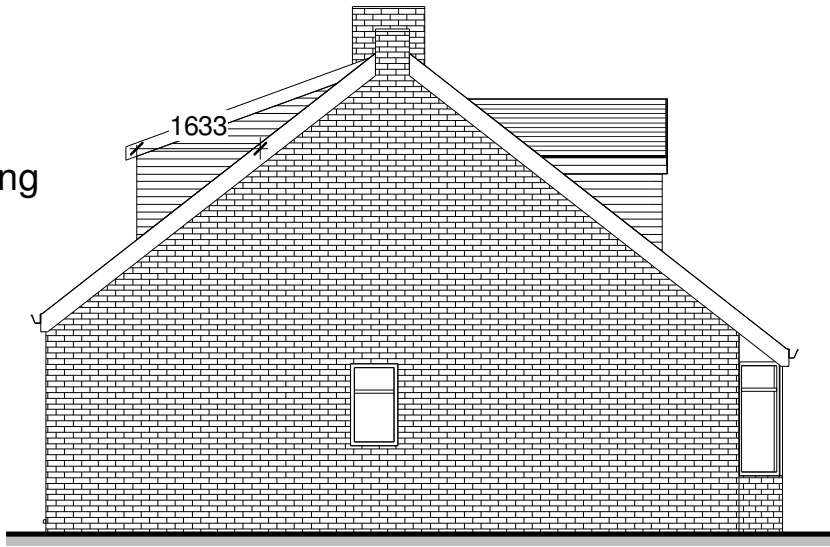



**Proposed West Elevation**

1 : 100

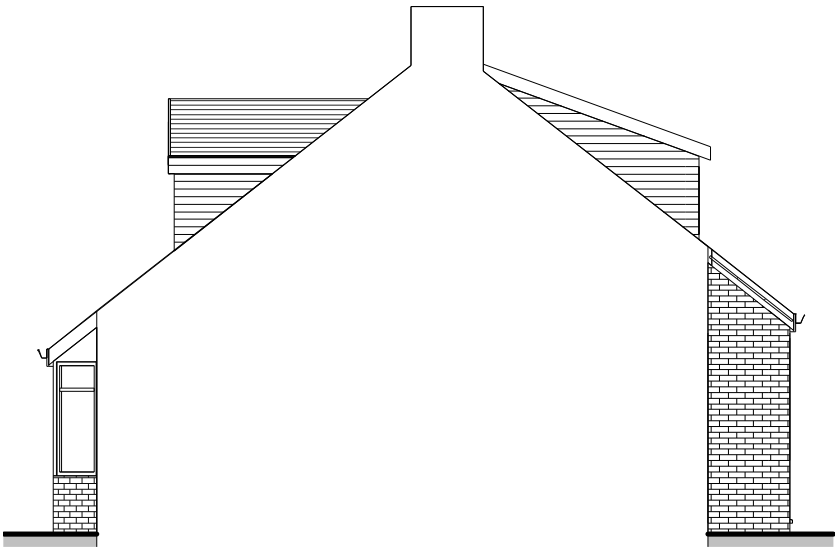

**Proposed East Elevation**

1 : 100

  

[www.yourhomeplans.co.uk](http://www.yourhomeplans.co.uk)



**Tel: 0800 6127 664 Your Home Plans**

These drawings are for approval purposes. Materials and products should not be ordered based on scaling from drawings as errors may occur along existing building lines. All measurements and supporting elements are to be checked on site. Refer to Your Home Plans if any differences are found.

Mr & Mrs Johnson  
 1 Park Farm Road  
 Purbrook  
 Waterlooville  
 PO7 5HN

**Elevations**

|                |                 |
|----------------|-----------------|
| Project number | 1PAR-17         |
| Date           | 24th April 2017 |
| Drawn by       | JG              |
| Checked by     | Checker         |

|               |
|---------------|
| <b>A101</b>   |
| Scale 1 : 100 |