




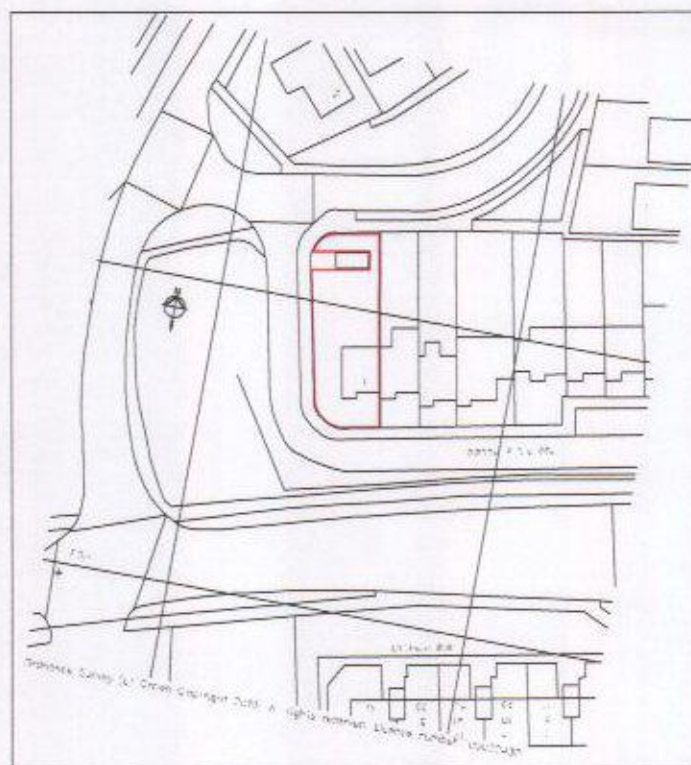


Location Plan
1 : 1250

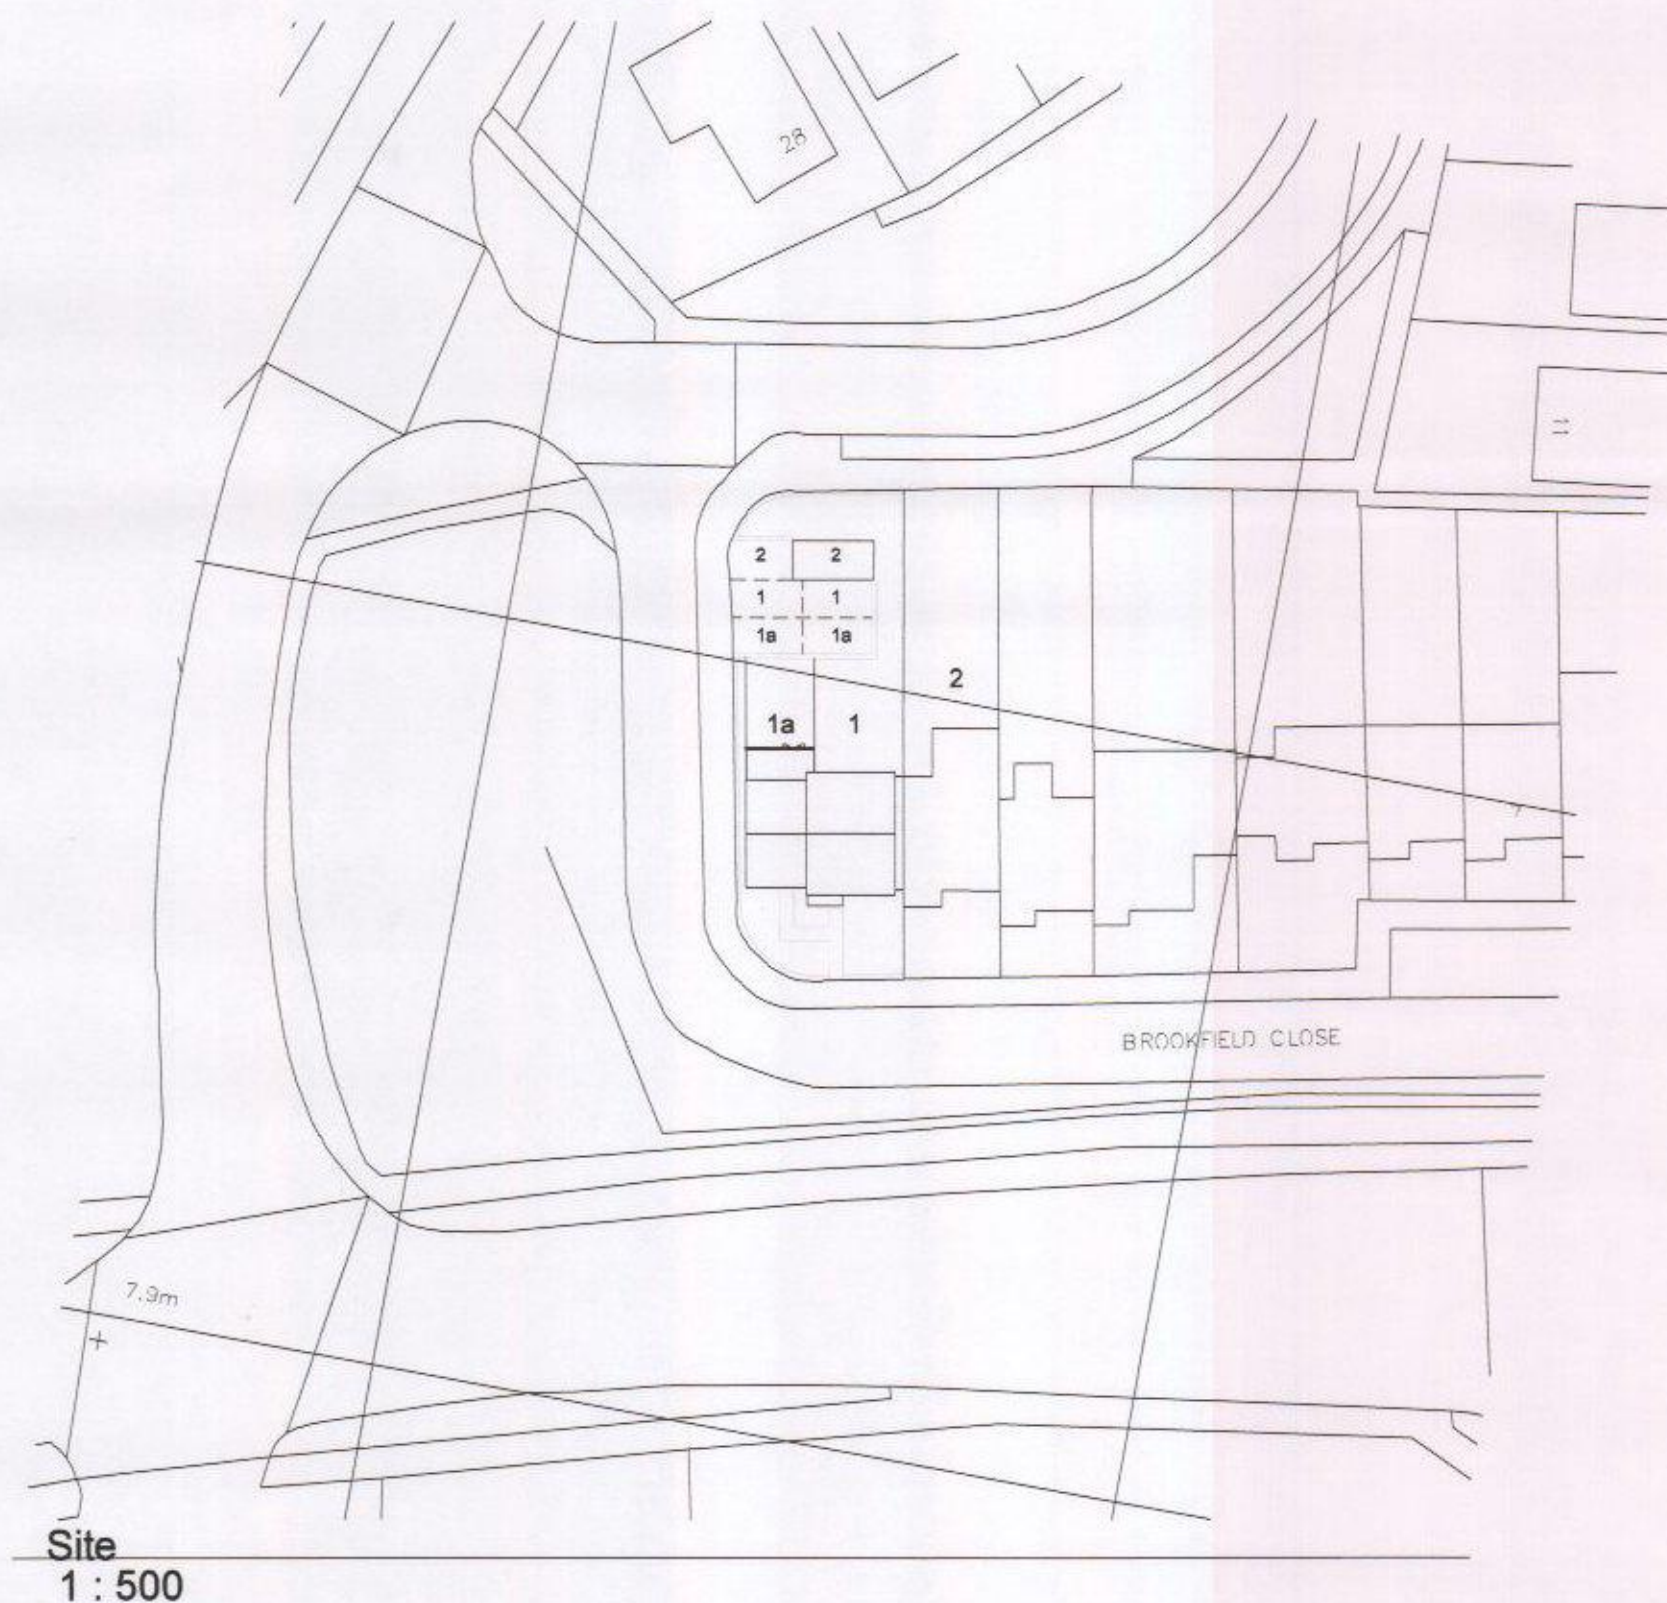


Site
1 : 500

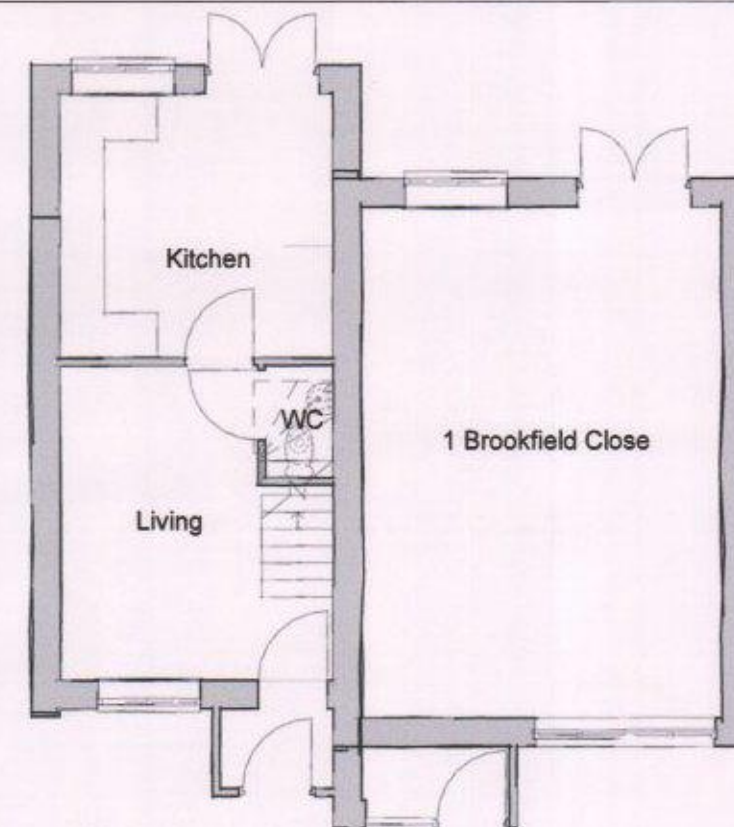


Level 00-Ground Floor
1 : 100

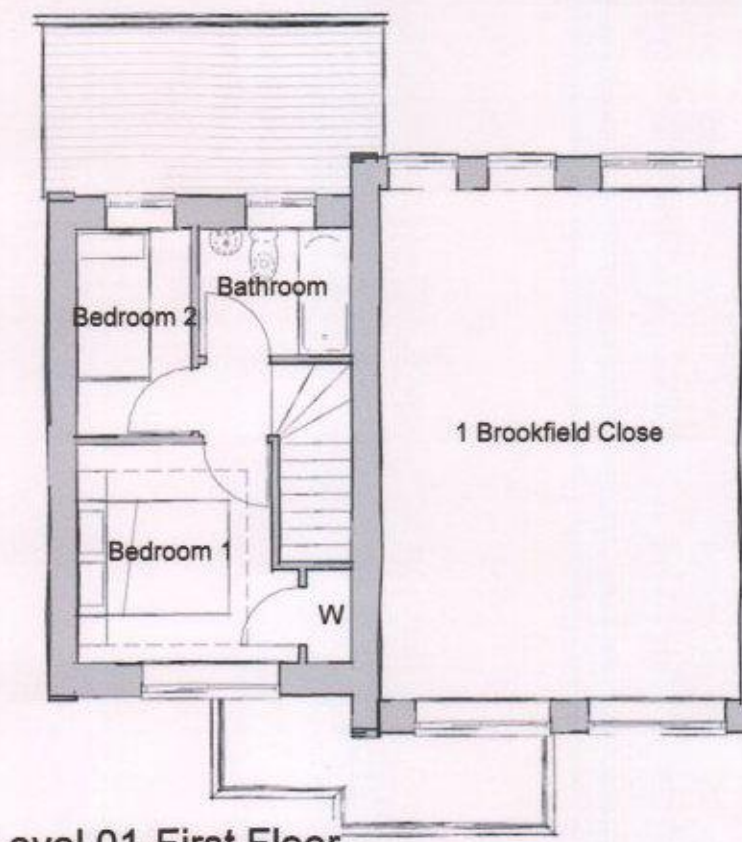


Level 01-First Floor
1 : 100

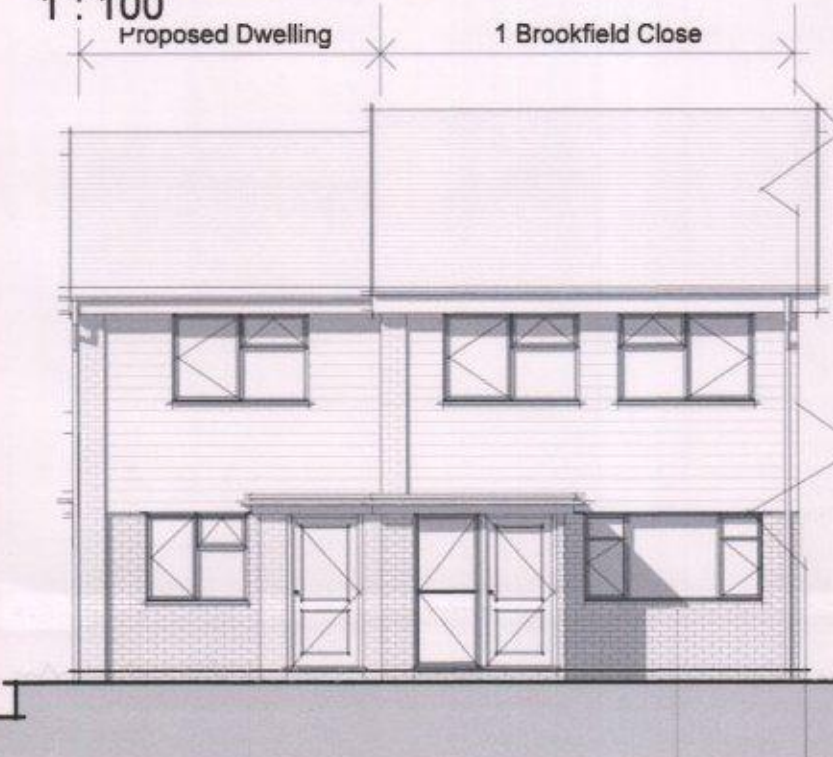


Front Elevation
1 : 100

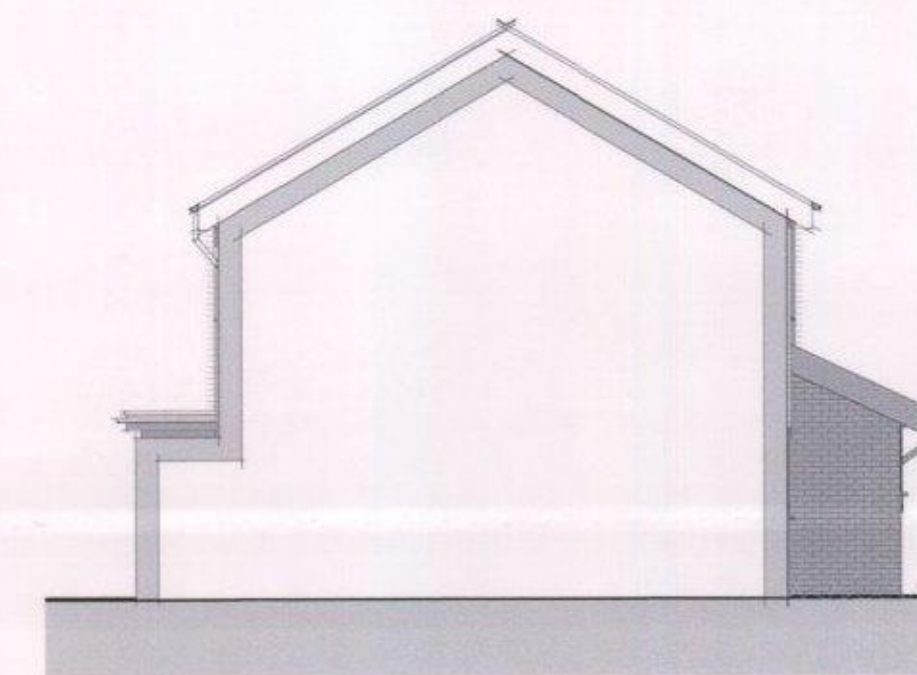

Side Elevation A
1 : 100

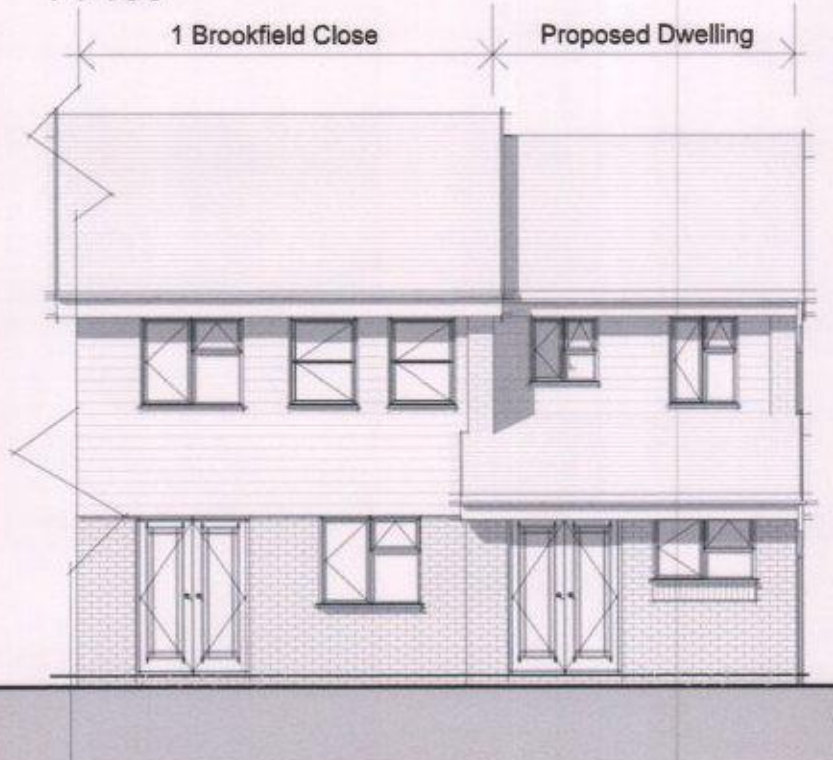

Rear Elevation
1 : 100

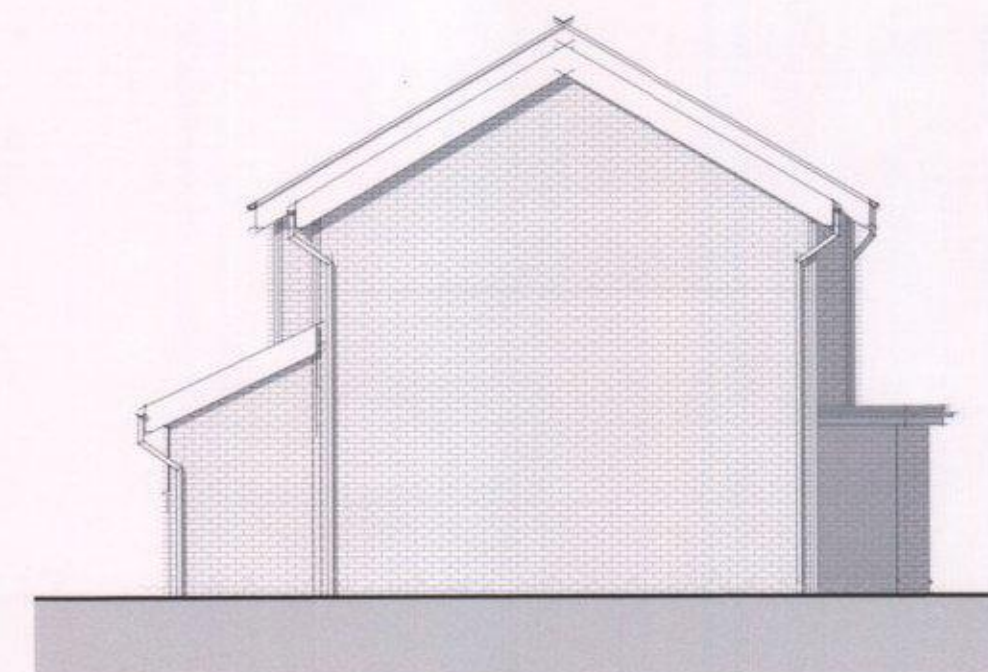

Side Elevation B
1 : 100



Area Schedule		
Name	Level	Area
Area	Level 00-Ground Floor	30.1 m ²
Area	Level 01-First Floor	20.9 m ²
		51.0 m ²

CLIENT Mr & Mrs Matthews

TITLE 1 Brookfield Close, Havant

Location Plan, Site Plan, Floor
Plans & Elevations

Drawing No.: 16.01. 02

HAVANT BOROUGH
COUNCIL
- 1 JUL 2016
RECEIVED

A Parking annotation added

Rev Date Description Drawn PM
REVISIONS

Planning

Scale: As indicated @A2
Date: © May'16
Drawn by: LB
Checked by: HJE

A B C D E F G H
J K L M N P Q R
S T U V W X Y Z