



Property
Boundry

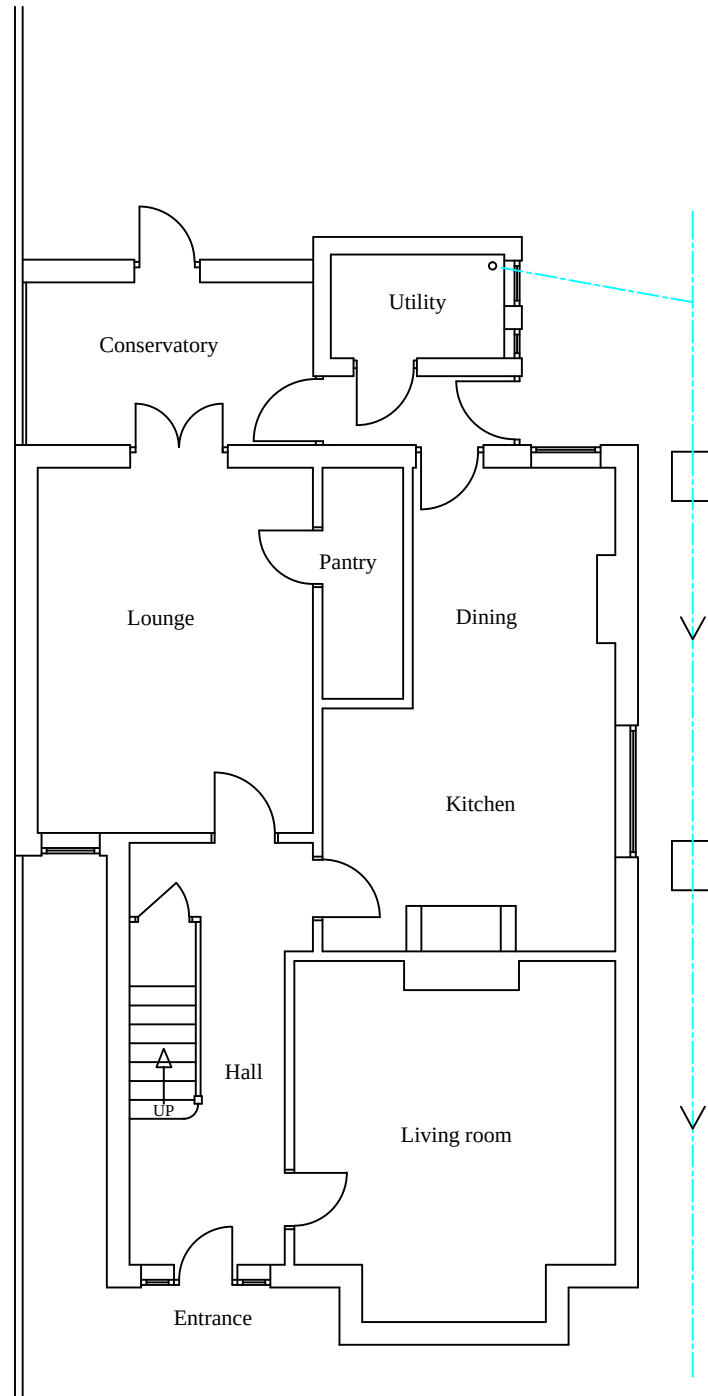

Property
Boundry

Property
Boundry

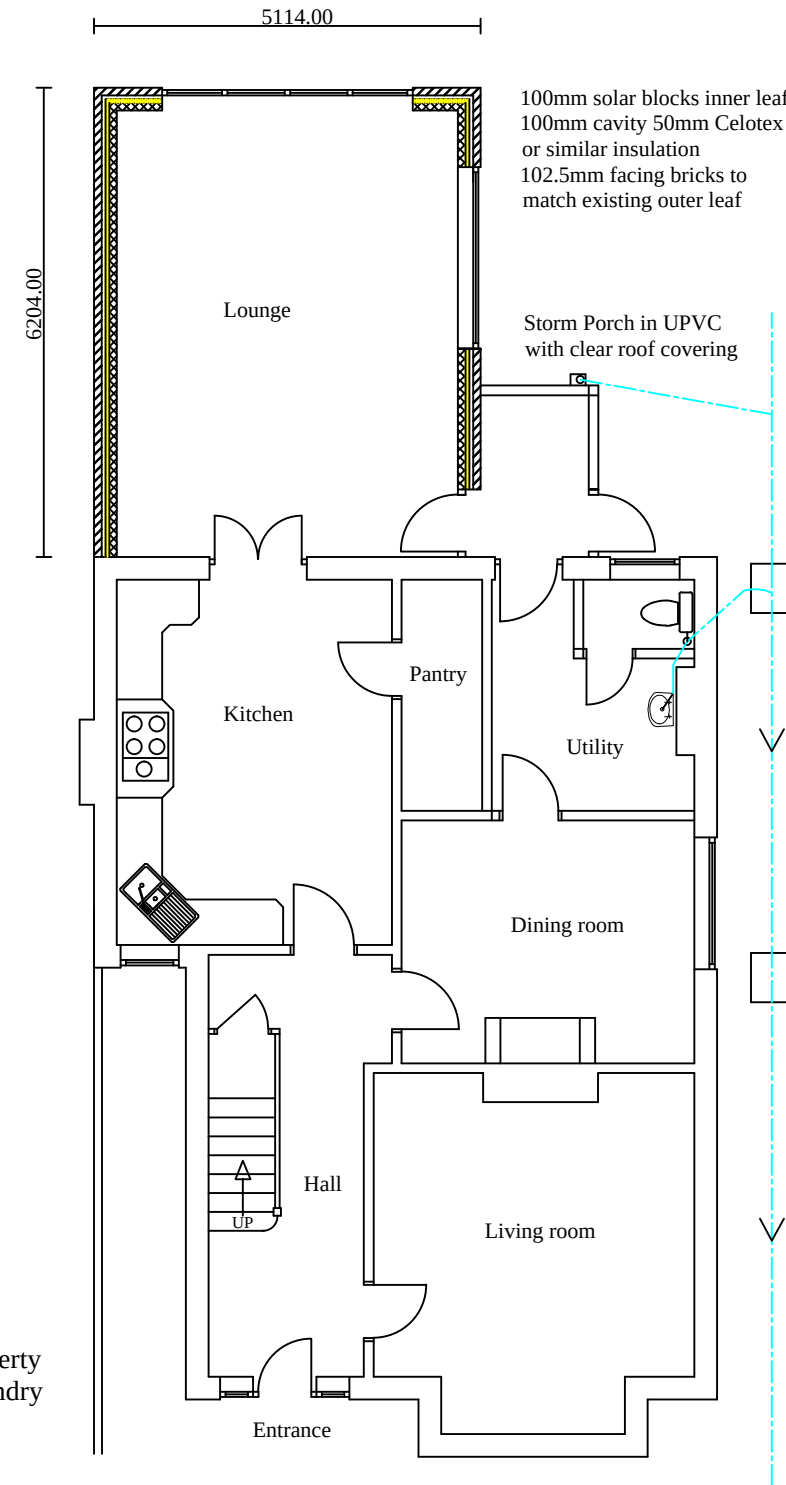

Property
Boundry

Proposed Ground Floor Plan

Aldwick Construction & Design

Cawley Gate, 17 Cawley Road, Chichester, PO19 1XB
Tel : 01243 779181, Mobile: 07970727506, Fax: 01243 779181
Email: farhadaarabi@hotmail.co.uk

Farhad Aarabi

PROJECT

Proposed single storey rear extension, storm porch and alterations
46 Westbourne Avenue, Emsworth, Hampshire, PO10 7QU

TITLE

Existing and Proposed ground Floor Plans

CLIENT

Mr & Mrs Morley

SCALE

1: 100

DATE

29/07/2017

DRAWING NO.

904-01

rev.

0 1m 2m 3m 4m 5m 6m 7m 8m 9m 10m