




Datum level on corner post 450 mm above the existing level
New floor level to be the same as this point

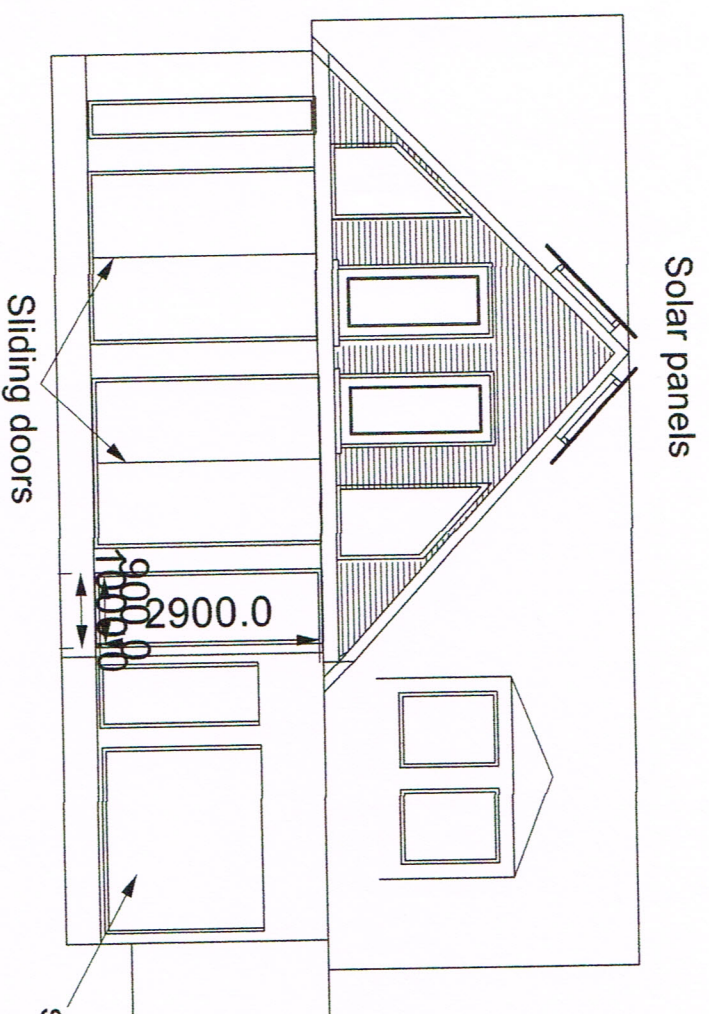

North and South Elevations

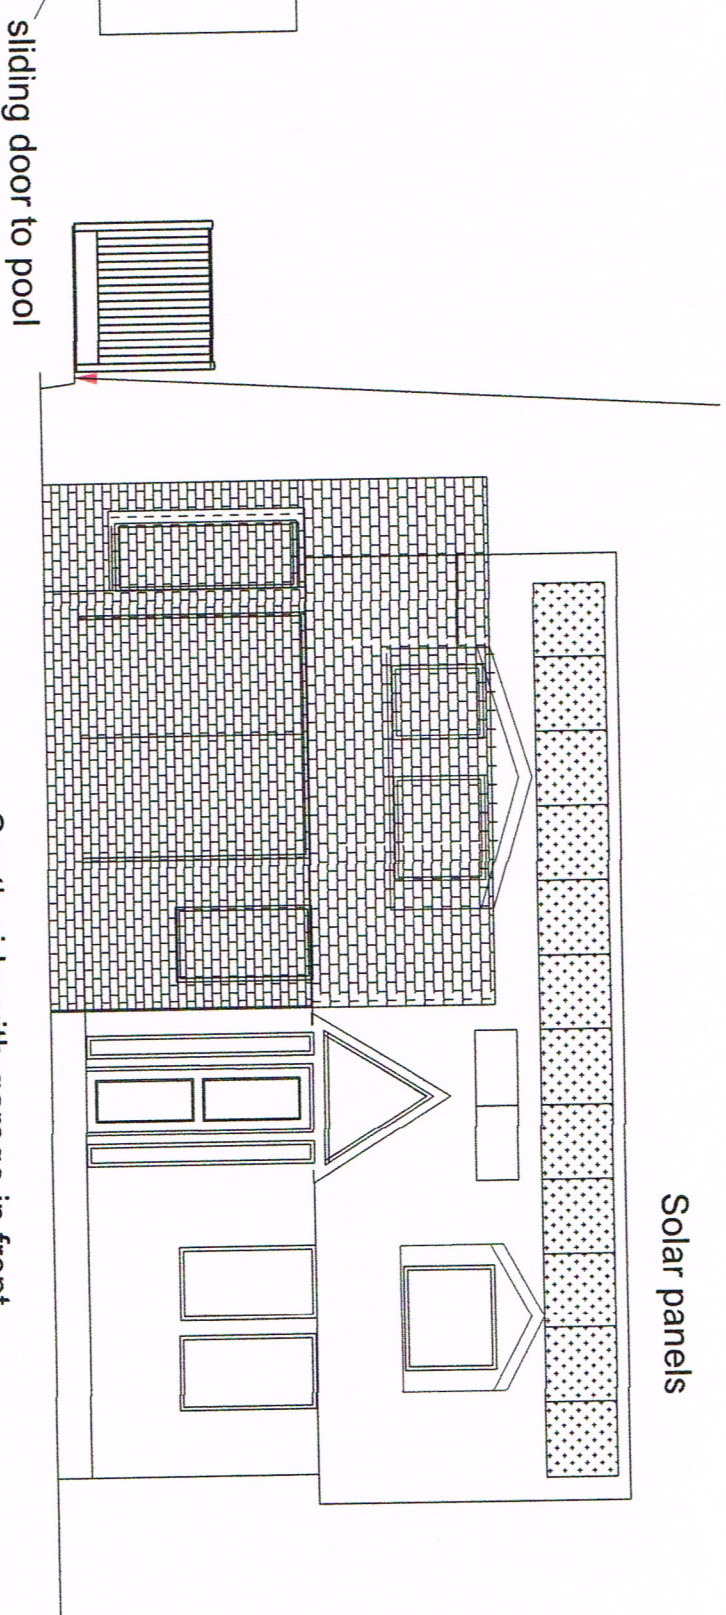

Updated to show datum point

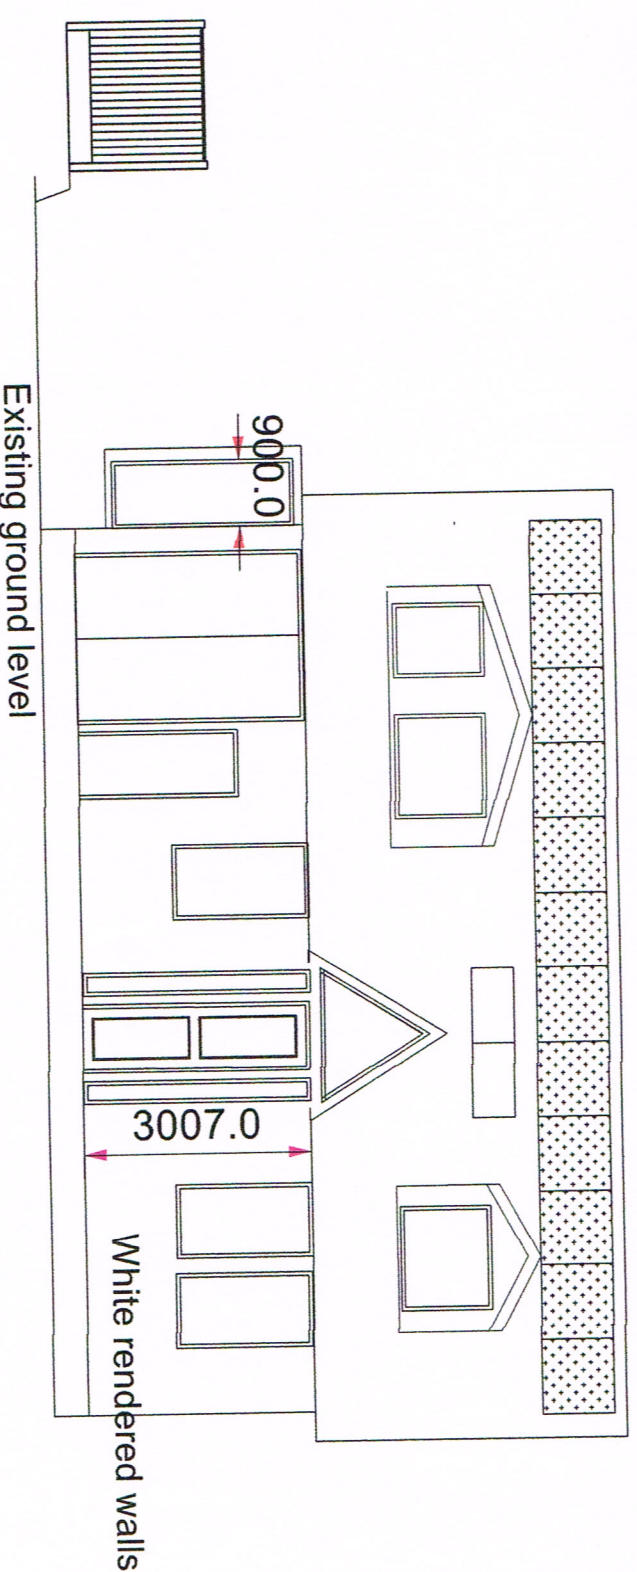

South Side

Peter Milburn
Peter Hewlins Designs
128 Duke Road
London
W4 2DF
Mobile: 07973 814 108

Email: phewlins@aol.com

HEWLINS HOUSE

Scale 1:100
on A3

Site: Plot 1 next to the Retreat
Croft Lane
Hayling Island

Drawing No HHNESE3

