



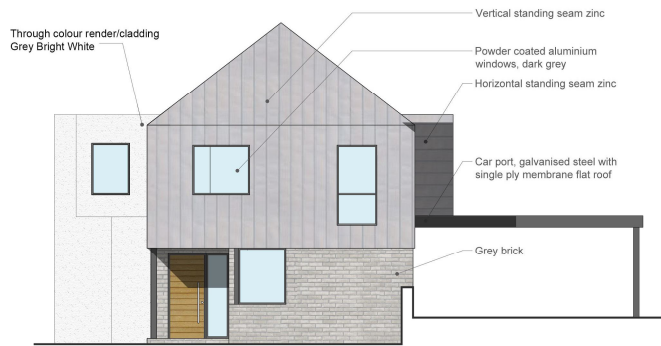

North elevation - Dwelling 1  
Scale 1:100

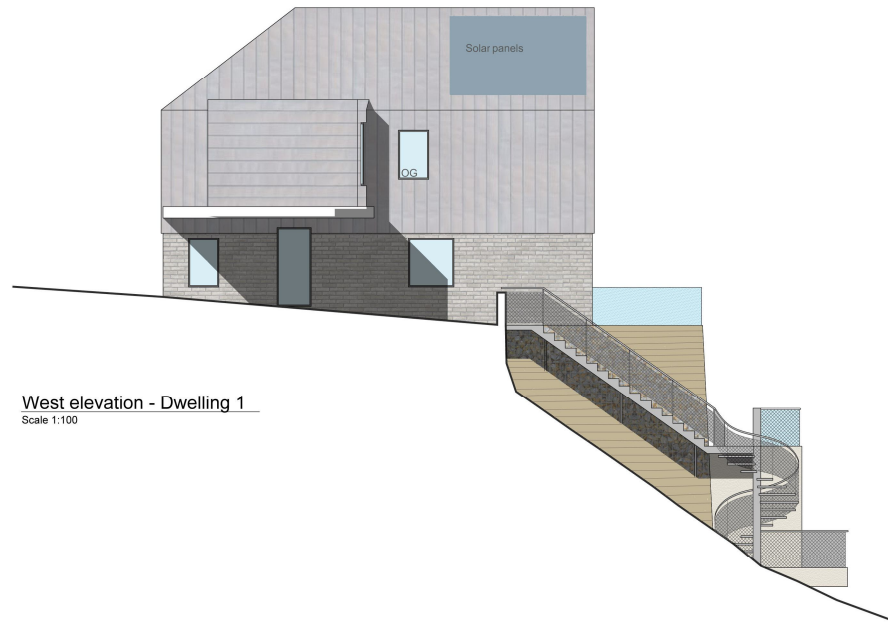

West elevation - Dwelling 1  
Scale 1:100



South elevation - Dwelling 1  
Scale 1:100



East elevation - Dwelling 1  
Scale 1:100

CLIENT: Portsdown Hill Ltd  
PROJECT: Residential Development  
DRAWING TITLE: Elevations Dwelling 1

DRAWN BY: NH  
DATE: Apr 14  
DRAWING NO: PO53 - 2.11C



randell design group  
more than architecture  
the studio, 2 blackboy lane fishbourne PO18 8BE +44(0)1243 214204  
mail@randelldesigngroup.com www.randelldesigngroup.com

NOTES:  
This drawing is copyright and shall not be reproduced nor used for any other purpose without the written permission of the architects. This drawing must be read in conjunction with all other related drawings and documentation.

© more than architecture

