


This drawing may be scaled with reference to the scale bar for PLANNING application purposes only. Do not scale for any other purpose, use only annotated dimensions. All dimensions are to be checked by parties using the drawing, and any errors or omissions are to be reported to James Potter Associates Ltd.

Rev	Date	Note	Author	Checked
-	dd/mm/yy	Note	XXX	XXX

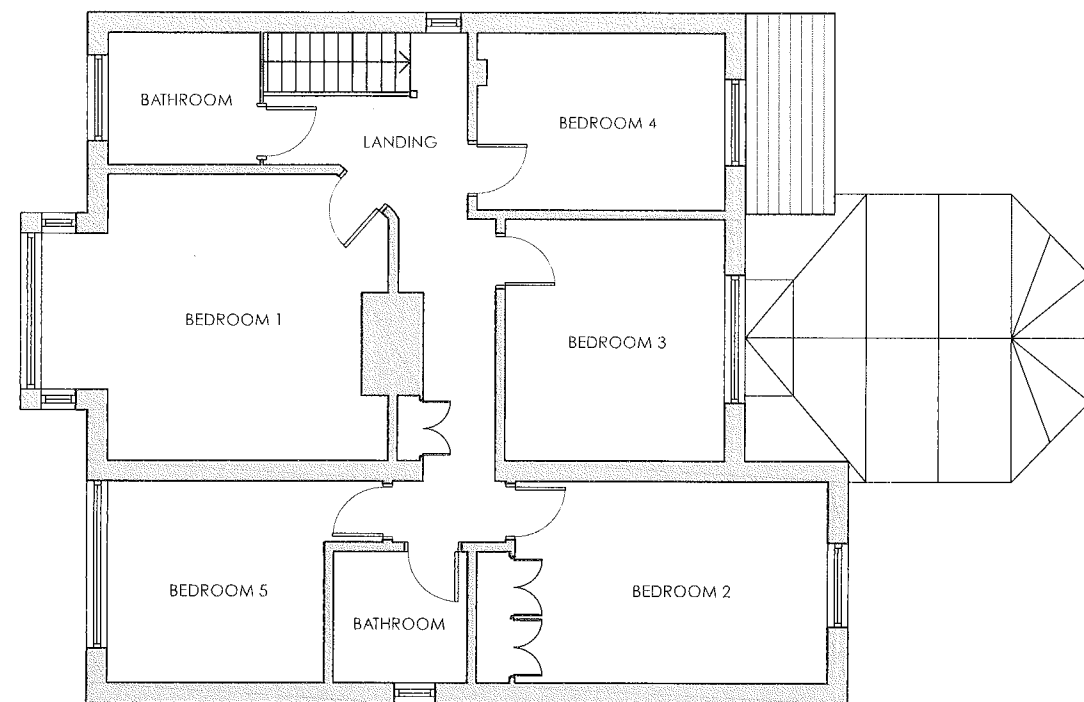


EXISTING FIRST FLOOR PLAN




PROPOSED FIRST FLOOR PLAN

KEY

Existing walls / partitions

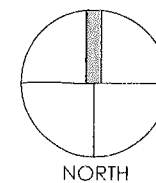

SCALE 1:100

 

HAVANT BOROUGH COUNCIL
DEVELOPMENT CONTROL
21 APR 2017
RECEIVED

Project	REAR EXTENSION & HOME ALTERATIONS 6 CONNAUGHT ROAD HAVANT PO9 2RJ					Drawing	FIRST FLOOR PLANS		Job-Dwg Number	17016-PL-003		Rev.	-
	Client	MR & MRS LYNTON-EVANS					 JAMES POTTER ASSOCIATES	www.jpa.design JPA - PORTSMOUTH Suite 2, Winter Works, Rear of 119 Winter Road, Southsea, Portsmouth, PO4 8DS T: +44(0)2393 871 000					
Status	PLANNING												
Scale	1:100		Sheet Size		A3								
Author	RH	Checked	JP	Date	27/03/17								