



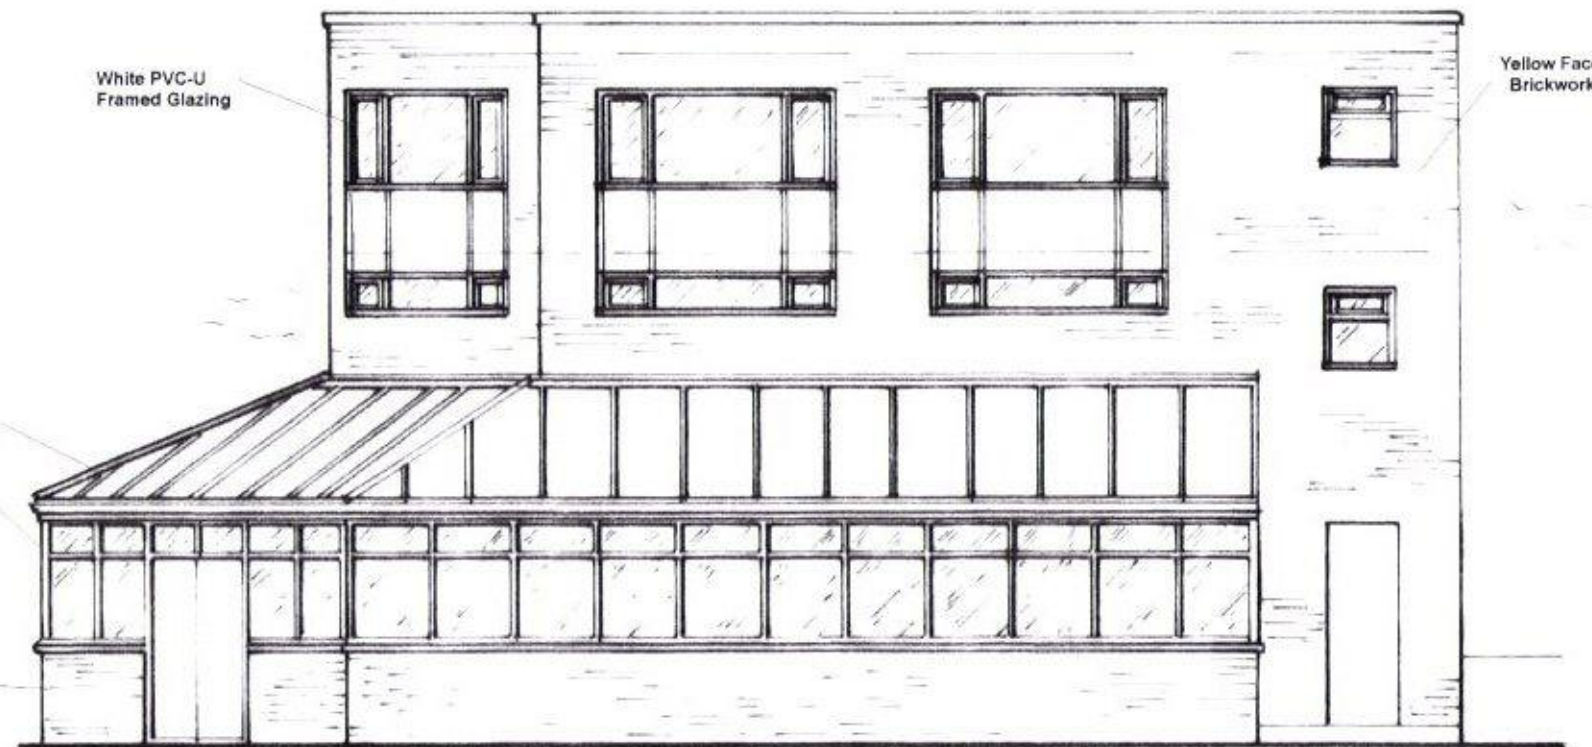

North Elevation

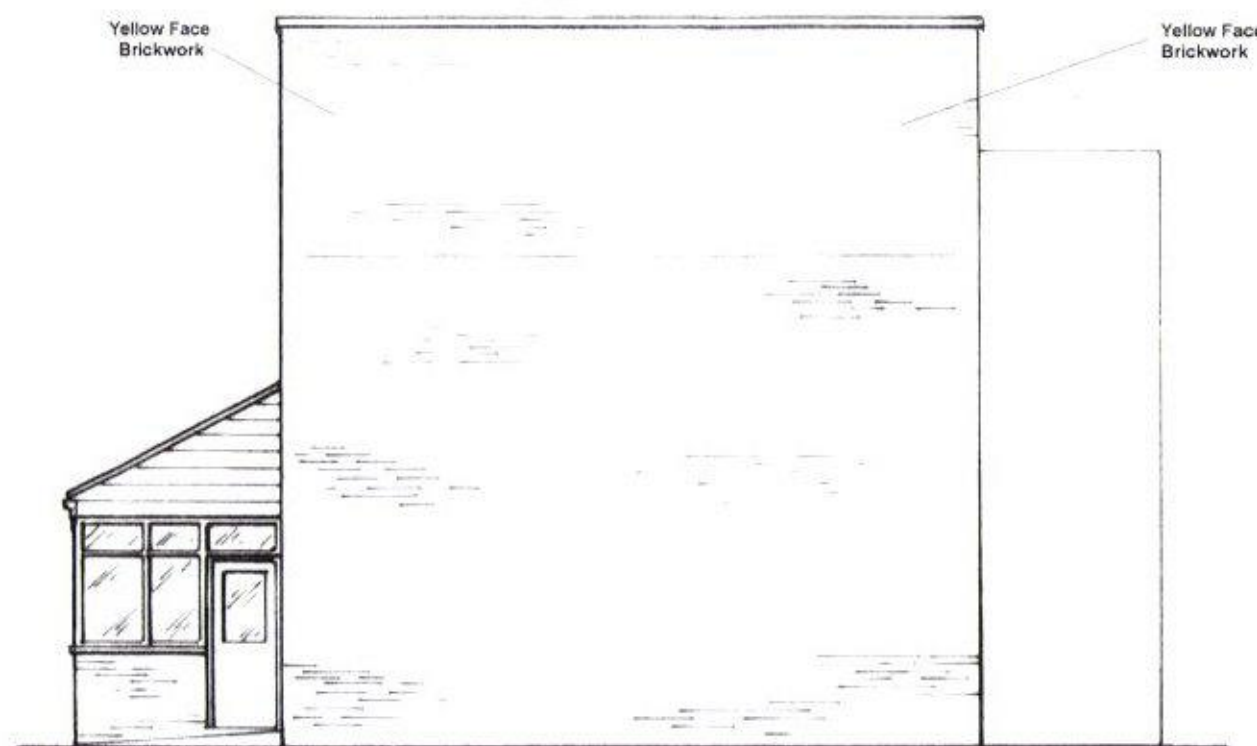


West Elevation



South Elevation



East Elevation

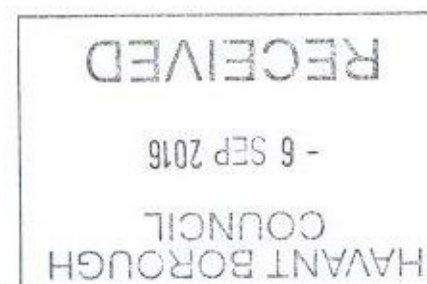

Client:	MR & MRS. C/O AGENT	Date:	MAY 2015
Project:	CONVERSION OF THE FIRST AND SECOND FLOORS OF 12 CREEK ROAD HAYLING ISLAND, PO21 9RD	Scale:	1:100@A3 unless stated
Drawing:	EXISTING ELEVATIONS	Drawing No:	1185-03
Eastern Square (Project Management) Ltd, The Colchester Centre, Hawkins Road Hythe Quay, Colchester, Essex, CO1 8JX Tel: 0206 266988 www.easternsquare.net			