
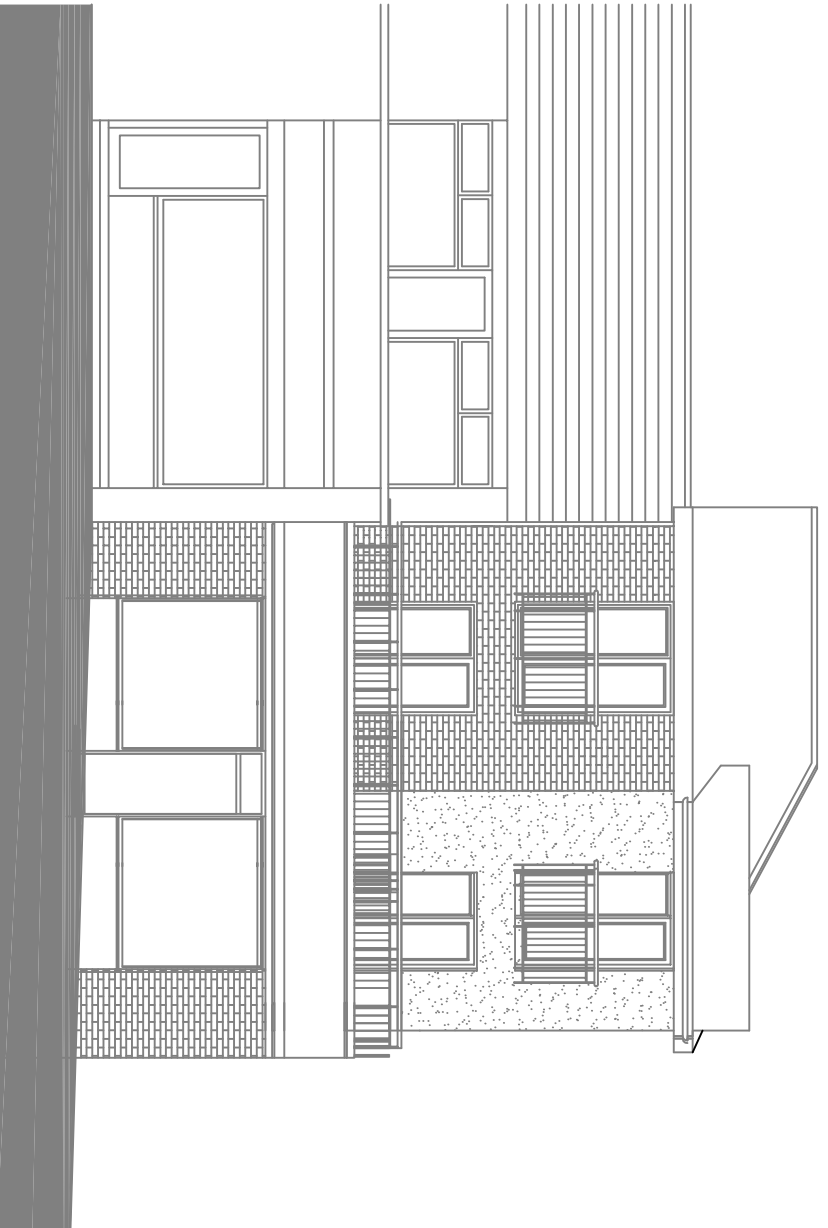





Existing Elevations

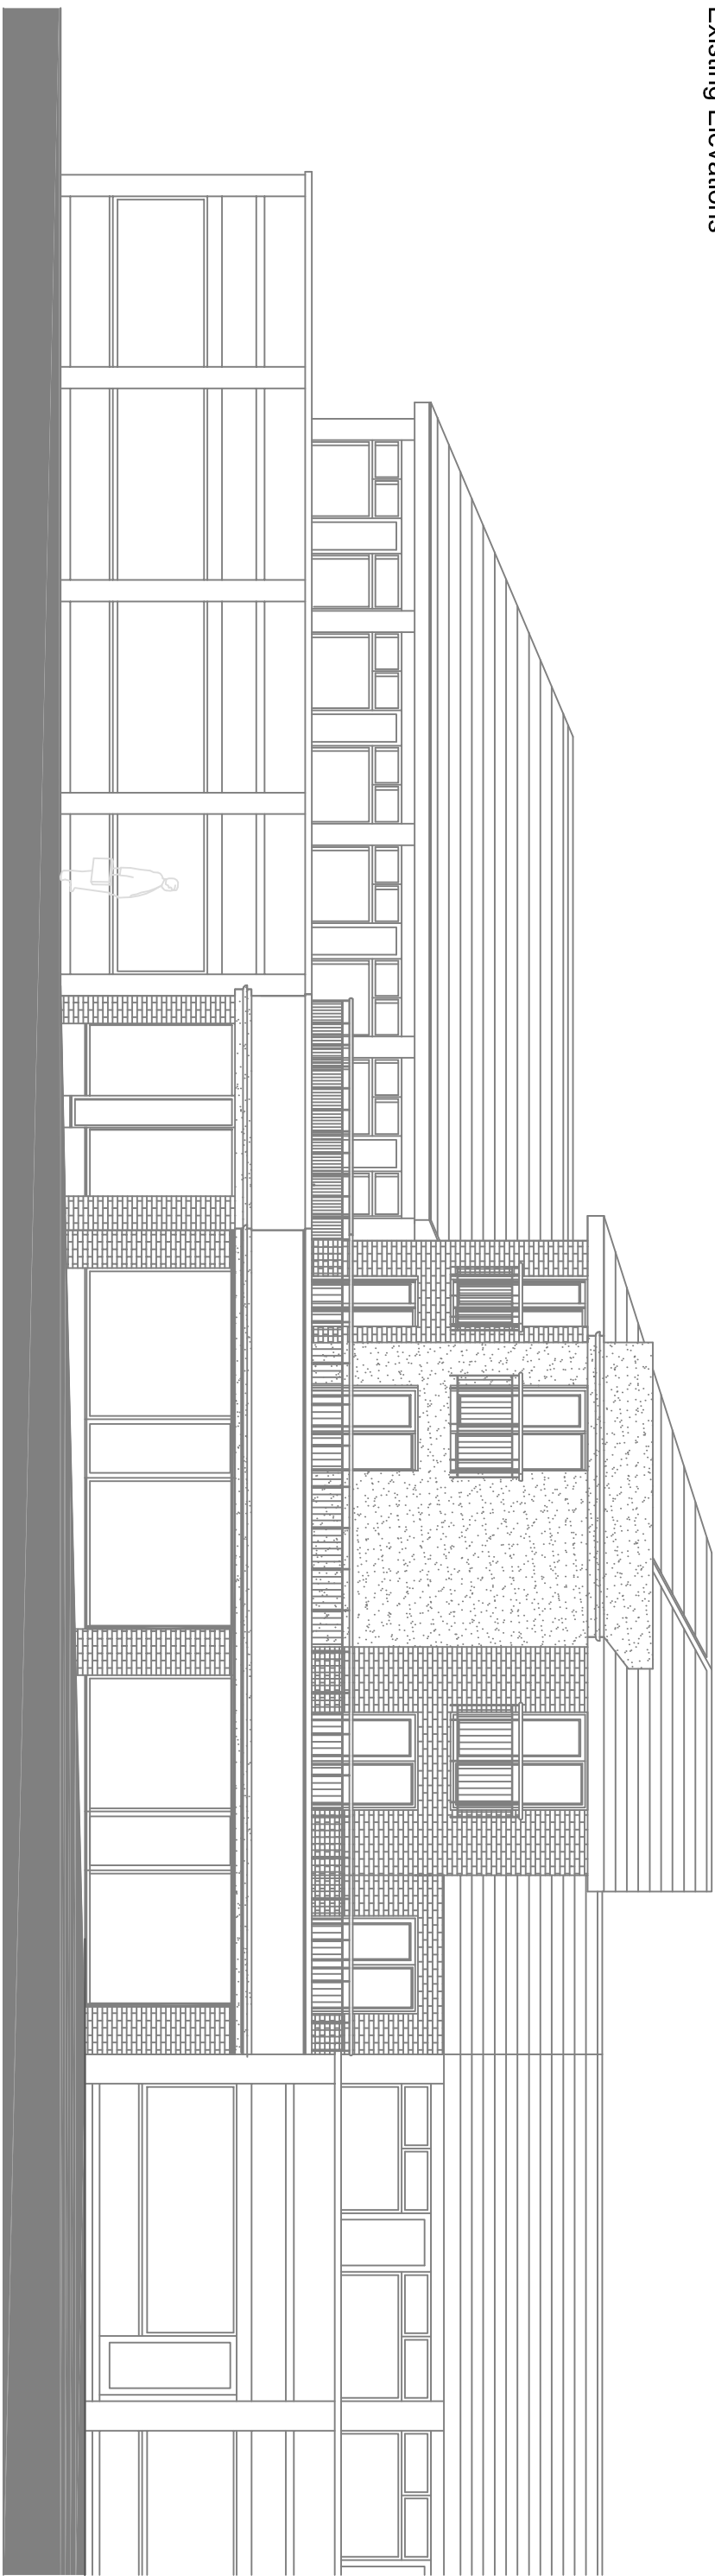


MATERIALS

- 1 Smooth render
- 2 UPVC double glazed windows
- 3 Matching brickwork



Proposed Elevations

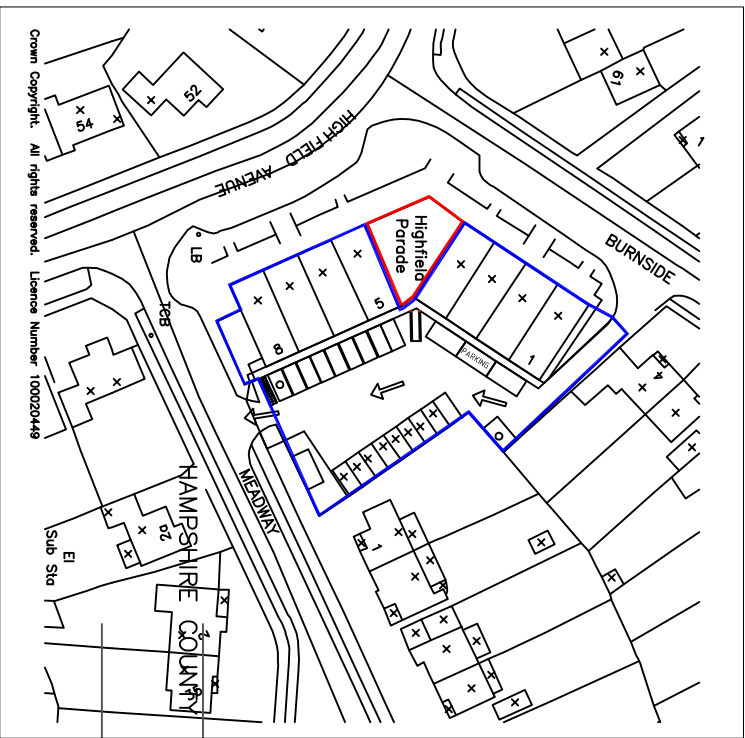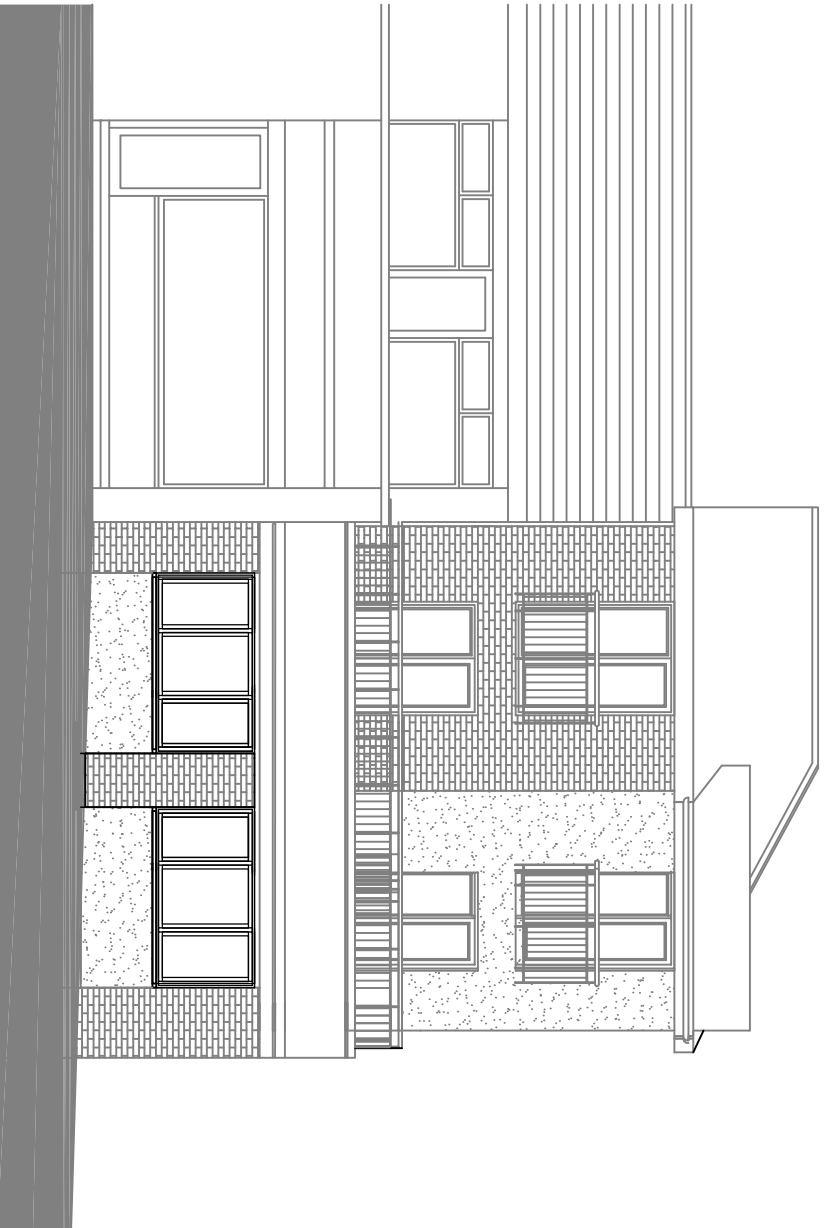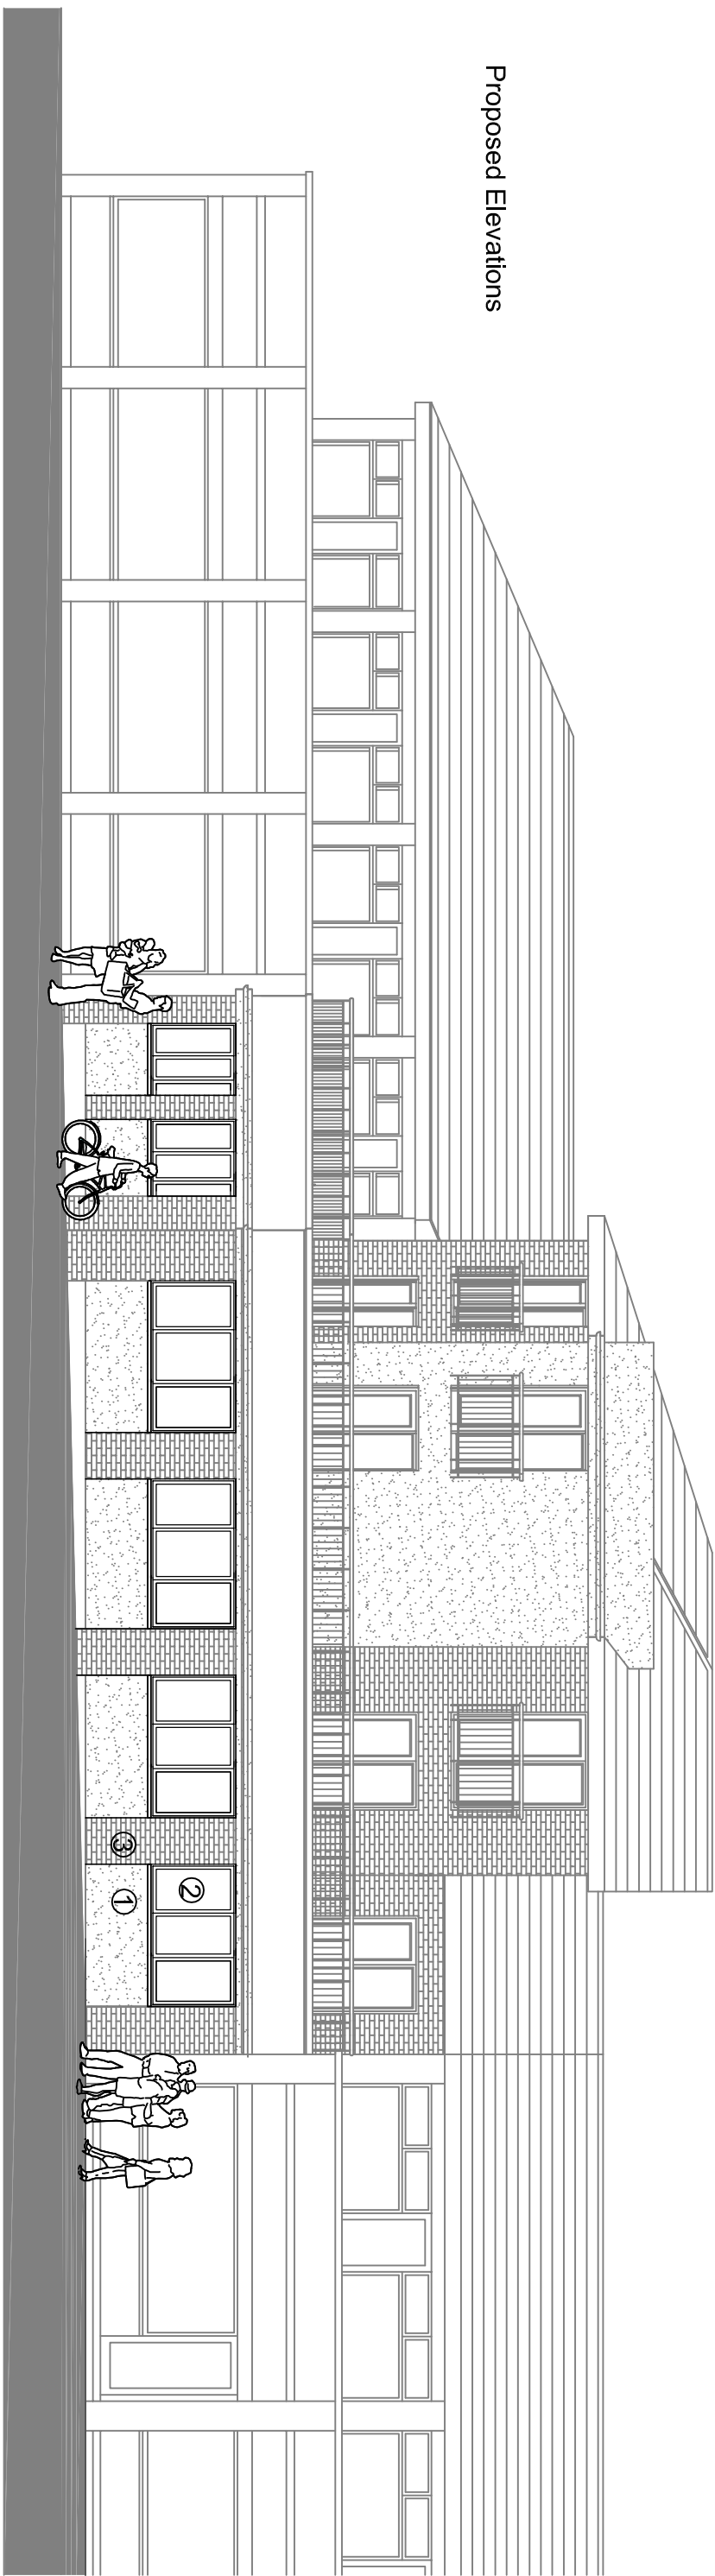

Proposed Plans

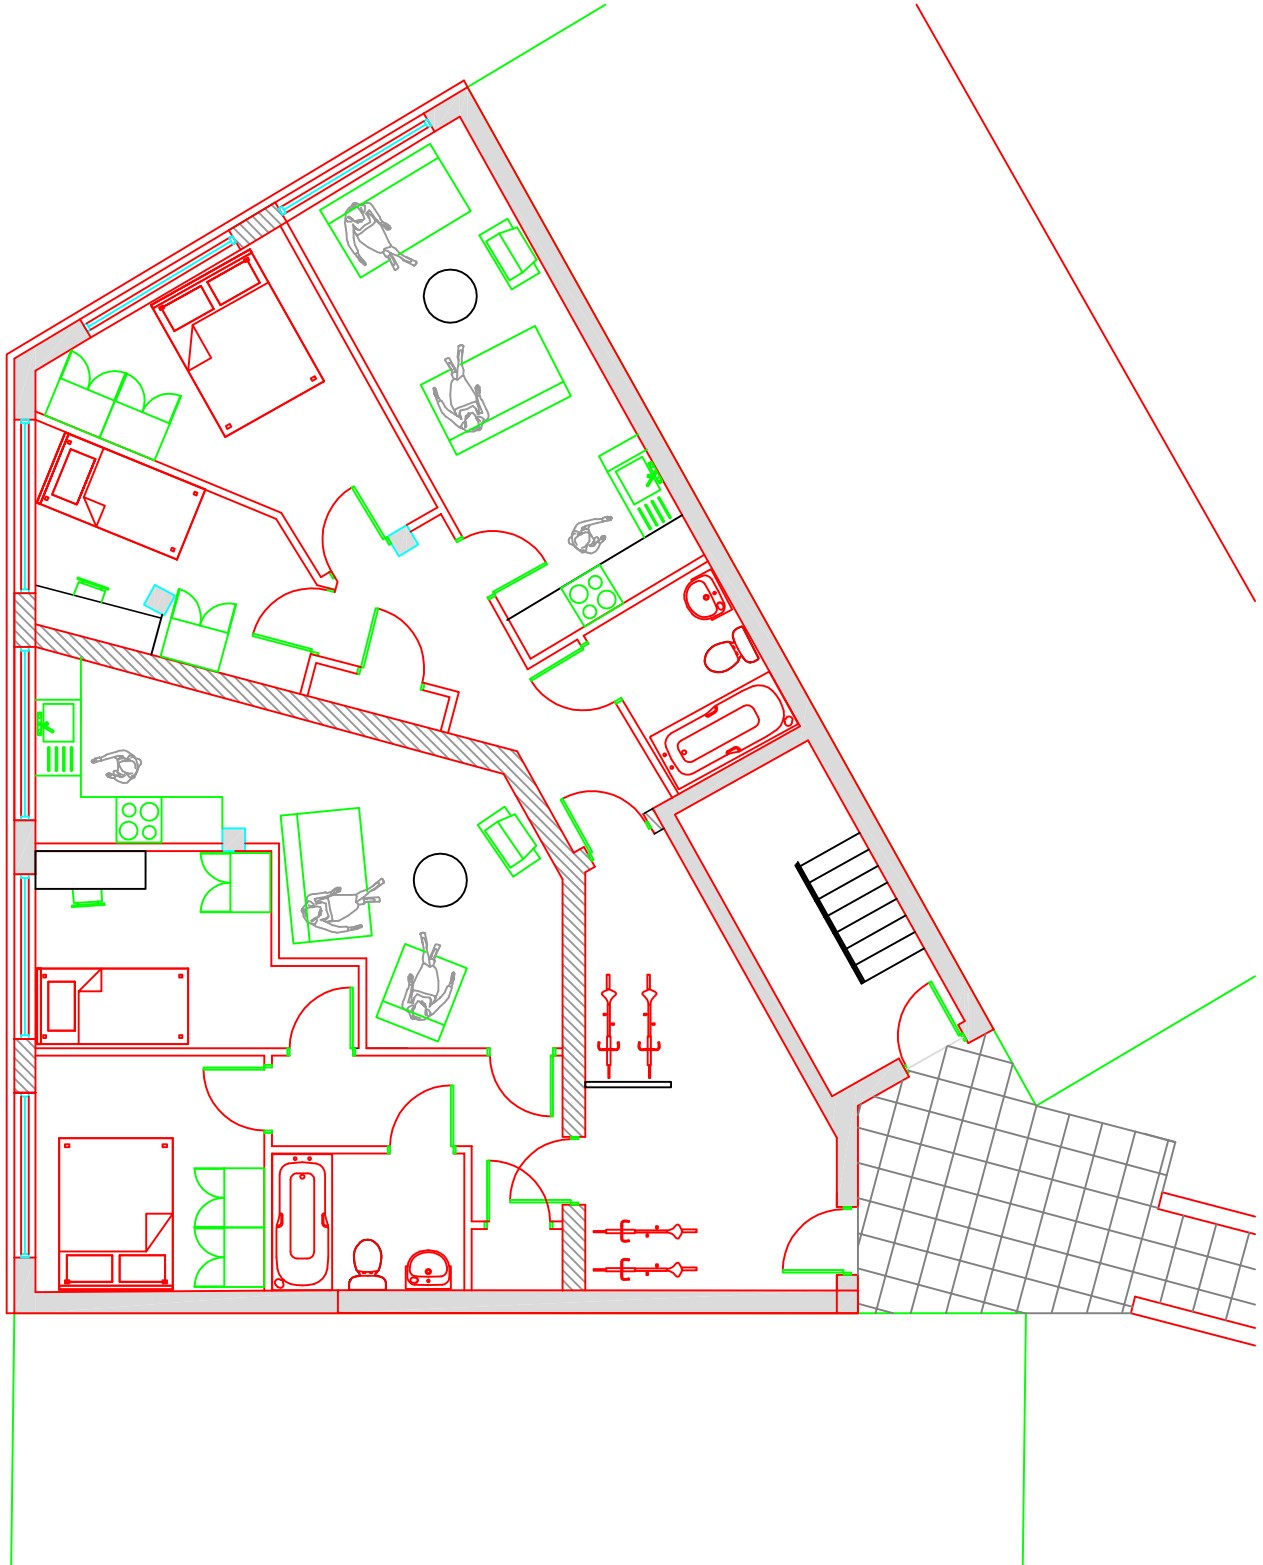

Existing Plans

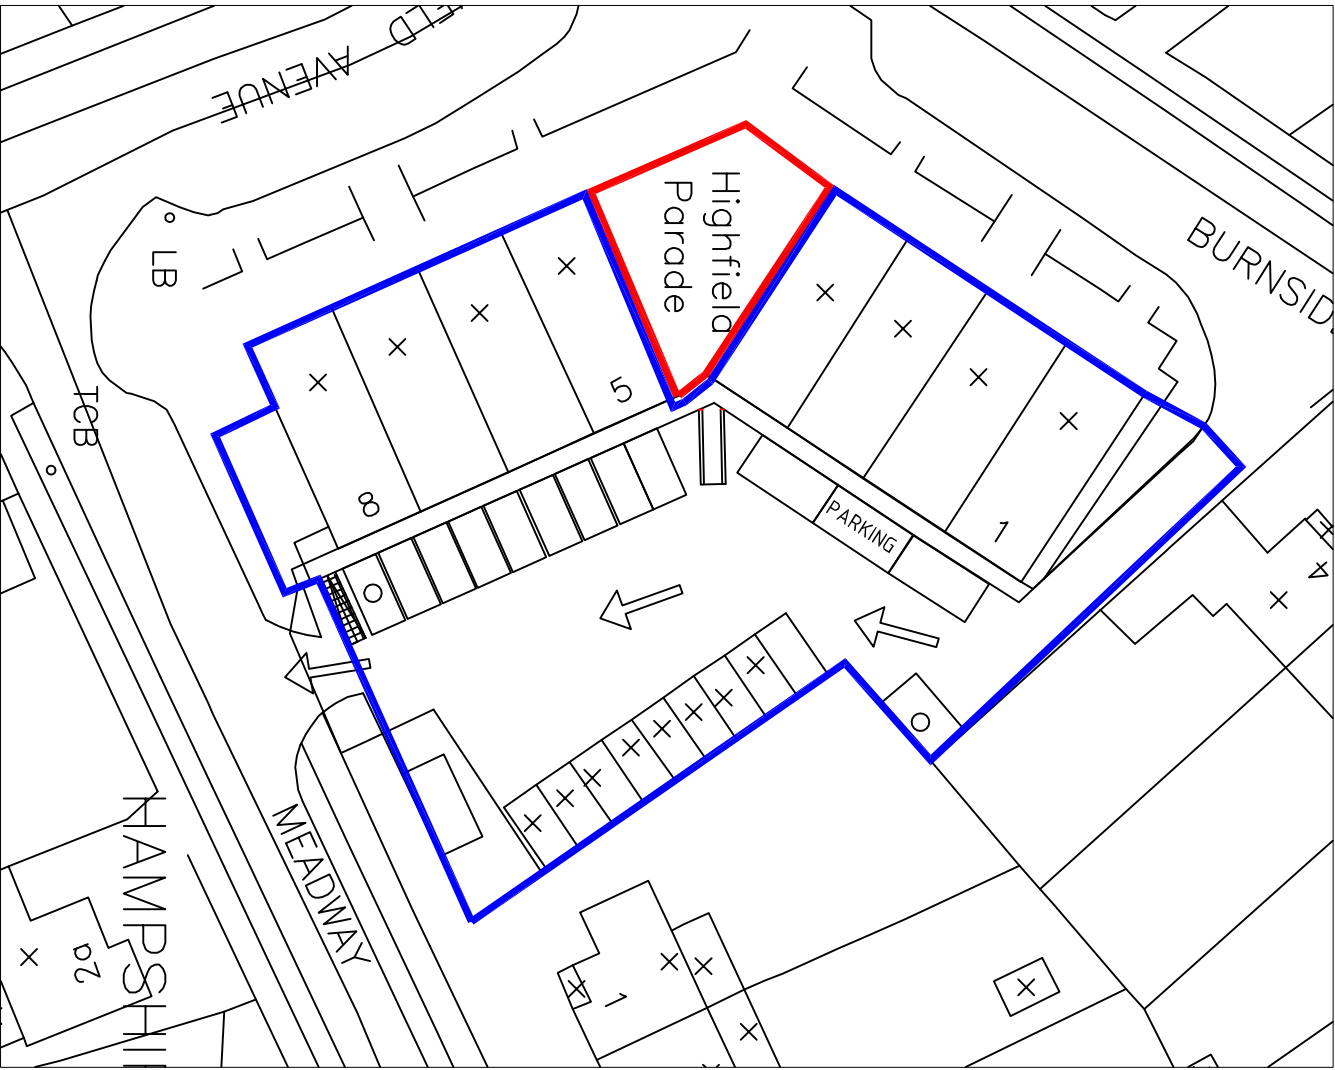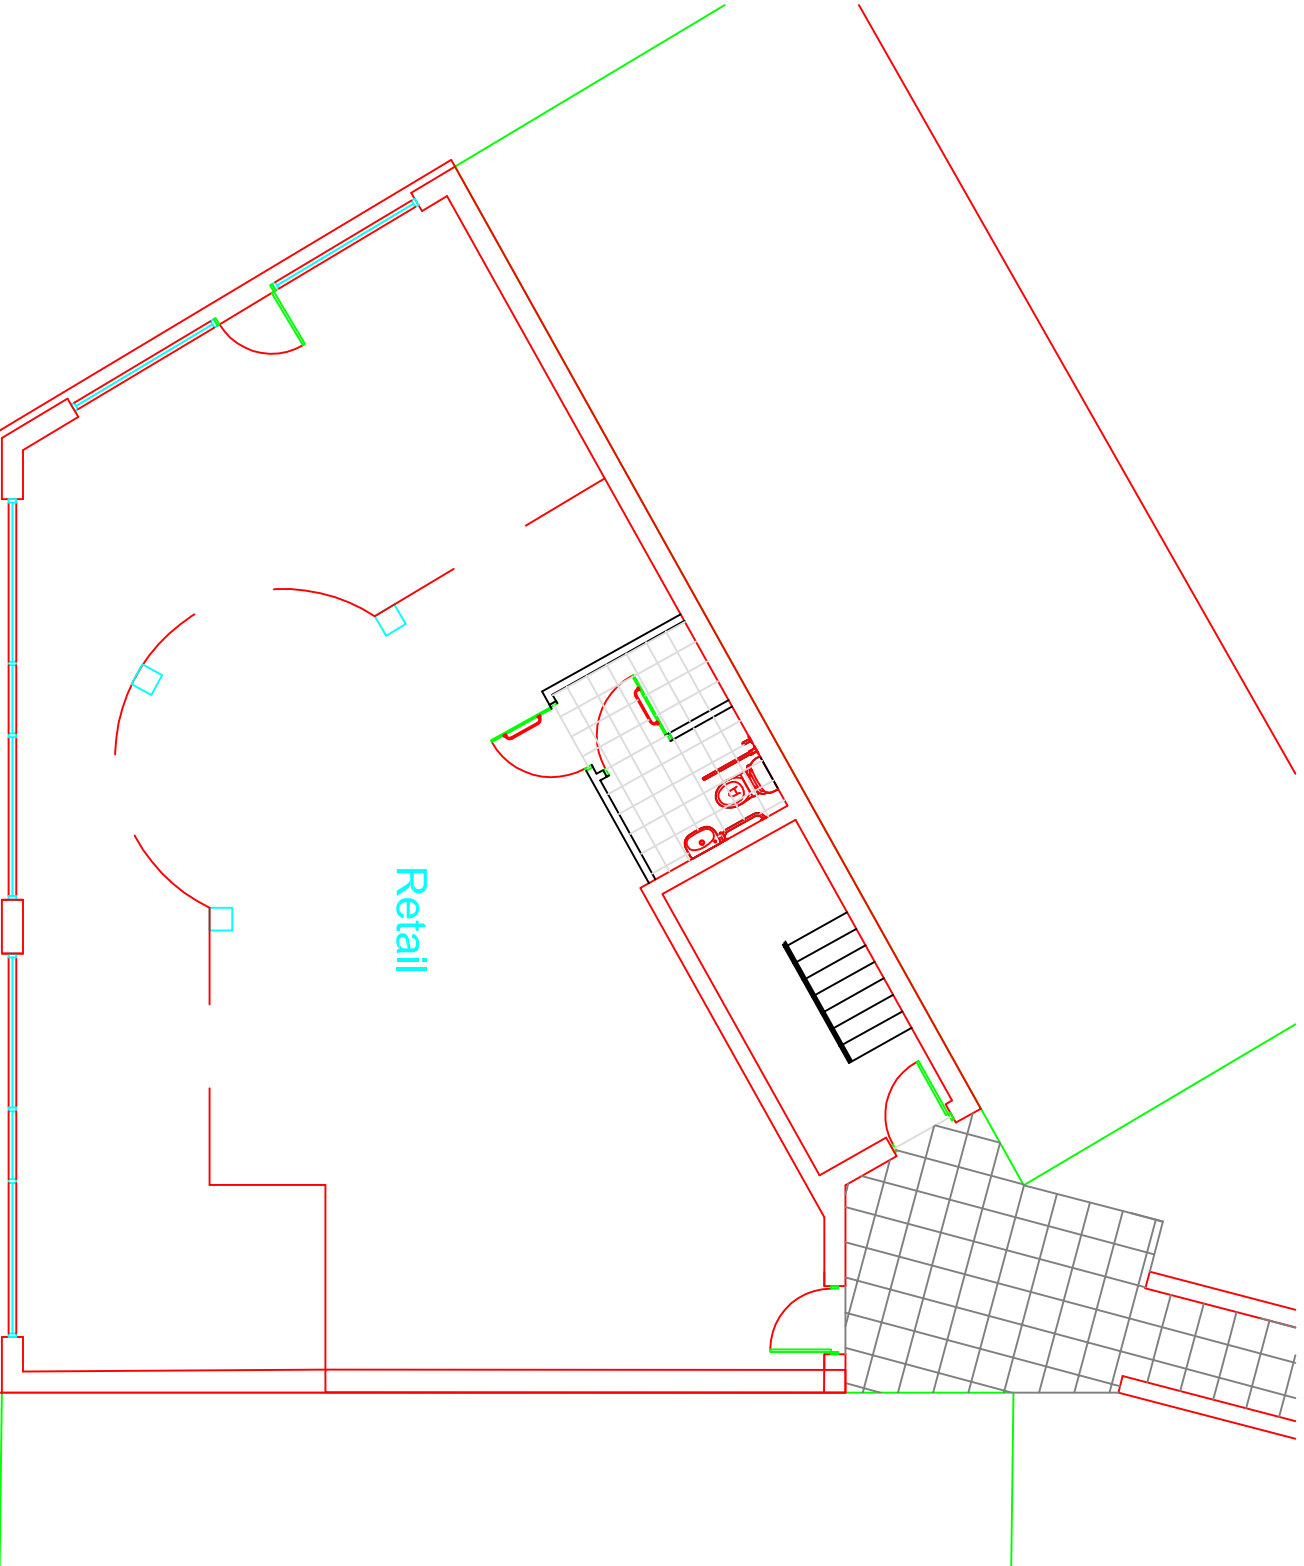

01	North west elevation and	Jan 17	CSE
Revision	Description	Date	Drawn

Project :
Highfield Parade
Watnoolville

Drawing Title :

Proposed Plans

Chris Flint Associates Ltd

CHARTERED SURVEYORS - PROJECT MANAGERS
DEVELOPMENT CONSULTANTS

Drawn By	Date	SHEET SIZE	Approved By	Date
CF	01/11/16	A1		

Drawn By	Date	Revision	Scale
CFA	FULL	01	1:100

PLANNING

2 Emerald Close Watnoolville, Plans PO7 RAZ
Tel: 023 92 43484 Fax: 023 92 35854
Email: chris@flintassociates.co.uk