




Site section F-F - scale - 1:100 @ A1 / 1:200 @ A3

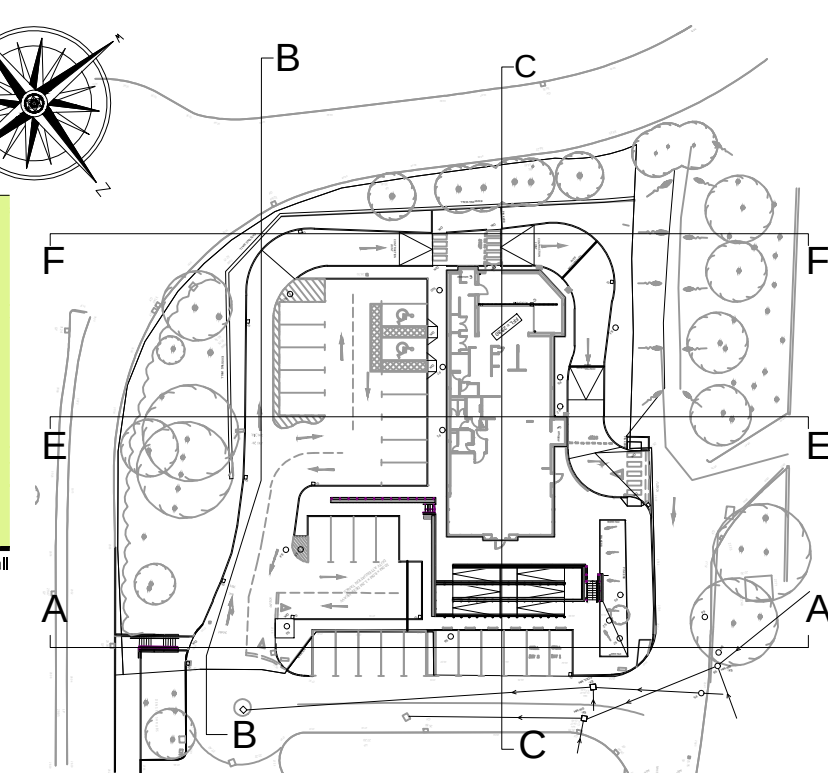


ALL DIMENSIONS TO BE CHECKED ON SITE.
DO NOT SCALE FROM THIS DRAWING EXCEPT FOR THE PURPOSES OF LOCAL AUTHORITY PLANNING

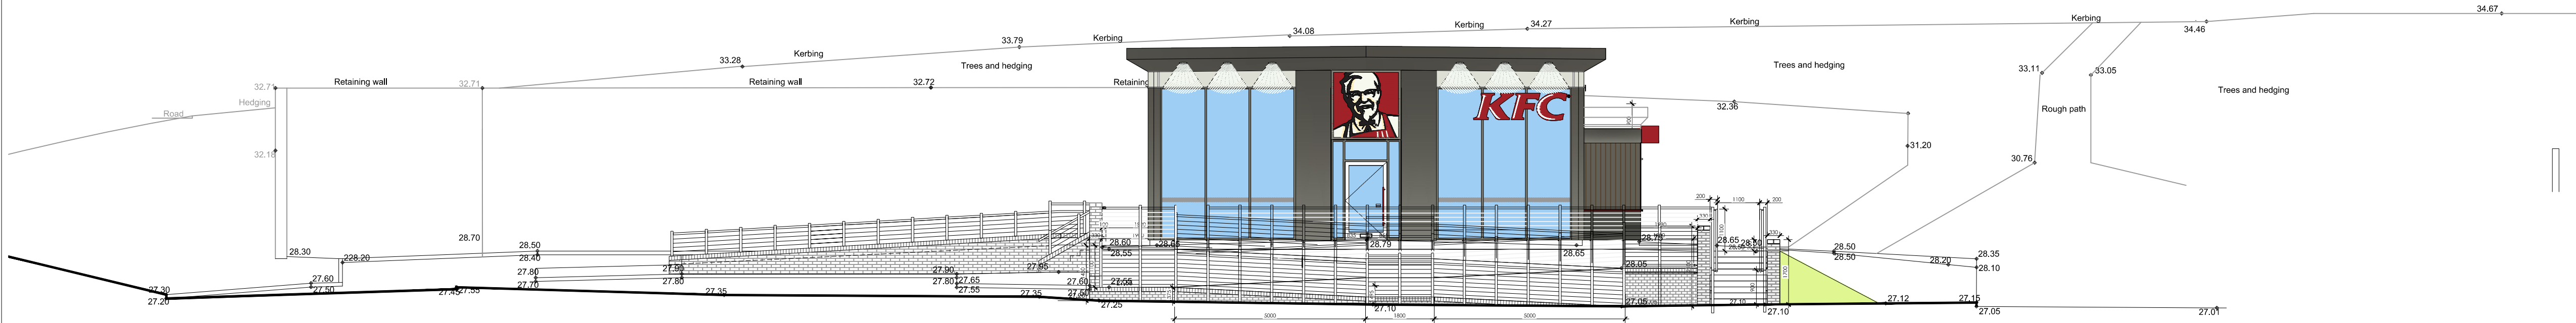


Site section A-A - scale - 1:100 @ A1 / 1:200 @ A3

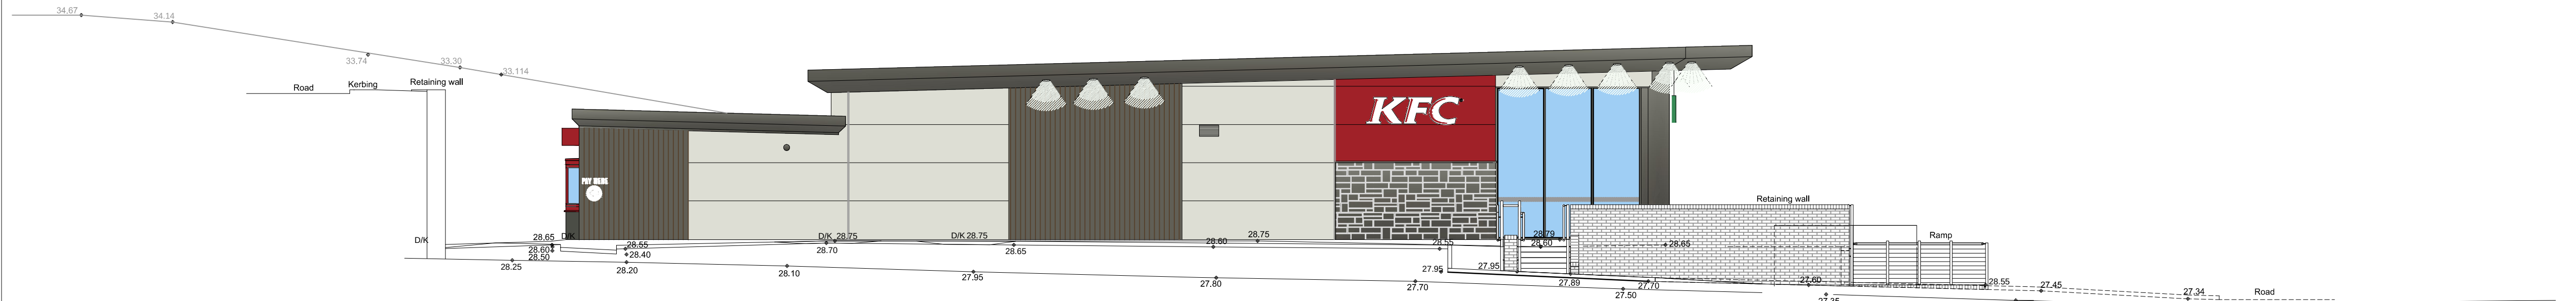

Site section B-B - scale - 1:100 @ A1 / 1:200 @ A3

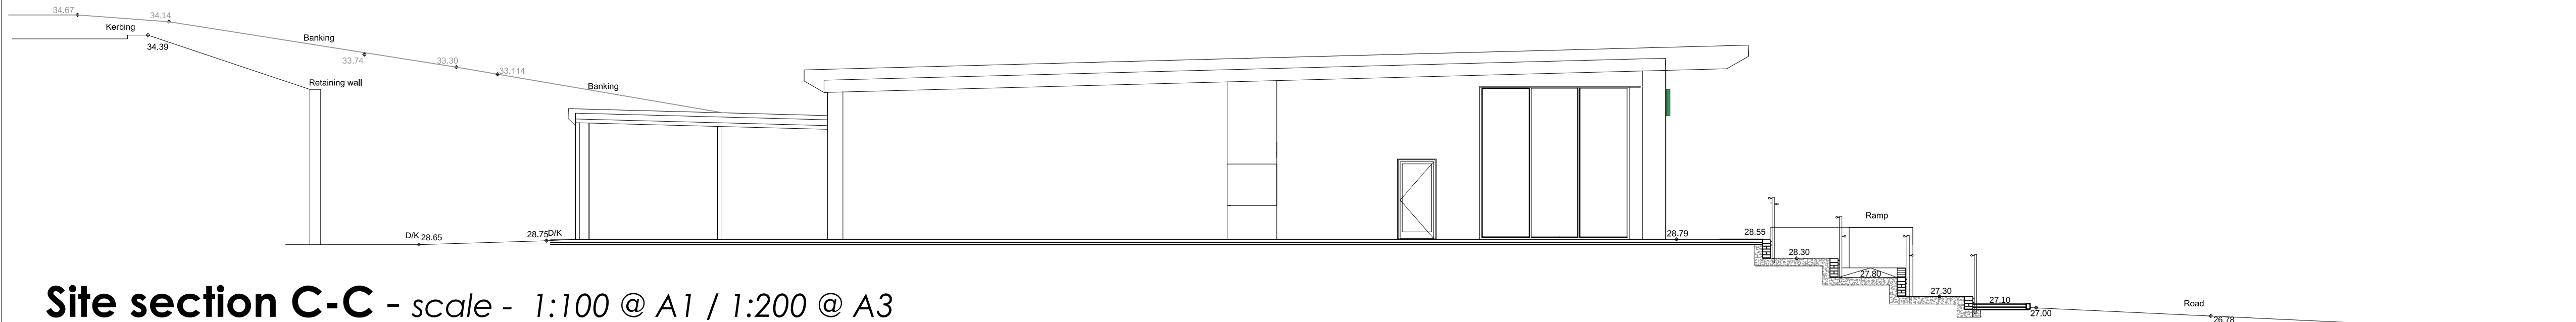

Site section C-C - scale - 1:100 @ A1 / 1:200 @ A3

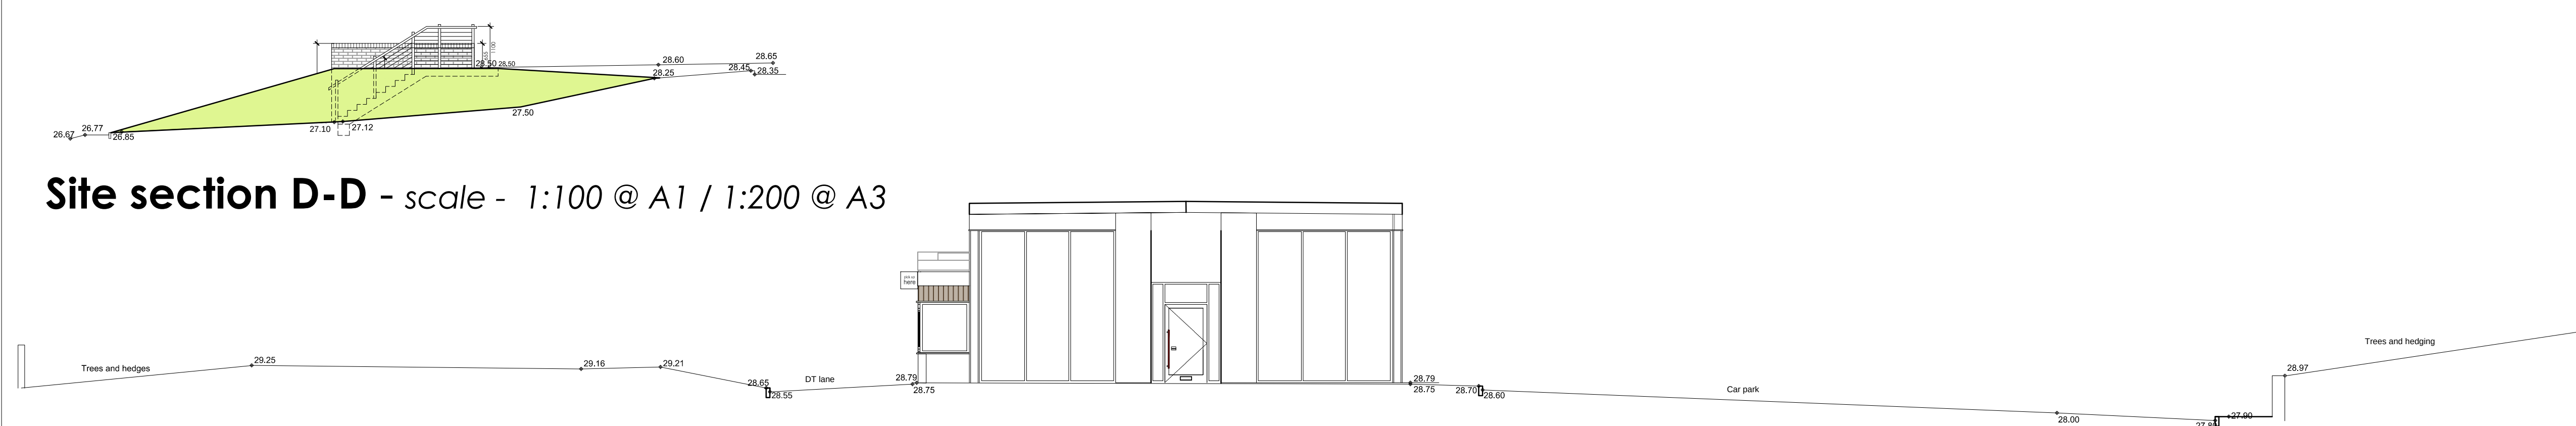


Site section D-D - scale - 1:100 @ A1 / 1:200 @ A3

Site section E-E - scale - 1:100 @ A1 / 1:200 @ A3

Site plan - NTS scale

PLANNING

B	15.05.17	Details updated following request from planner. Site sections increased to allow for context with existing site levels as requested by the planning officer(NS)
A	15.05.17	drawing updated to match B122 rev Q . DK next to access road to connect with access stair (ARS)
rev	date	description

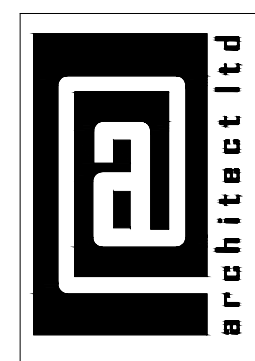

Suite 2,
Clocktower house,
Station Rd,
West Hamdon,
Essex.
CM13 3XL
tel.: 01708 477899
fax: 0709 223 4930
e: office@architect.ltd.uk
web: www.architect.ltd.uk



NEW BUILD.

store address
KFC BEDHAMPTON

Larchwood Avenue
P09 3QW

14-0062

drawing title
PROPOSED
Site sections & details stairs 1, 2

drawn by	checked	date
ARS		APRIL 2017
store no.	scale	
0000	1:100 @A1/ 1:50@A1	

drawing no.	revision
0000/2011/G130	B