


Rear


Side

Side

Front

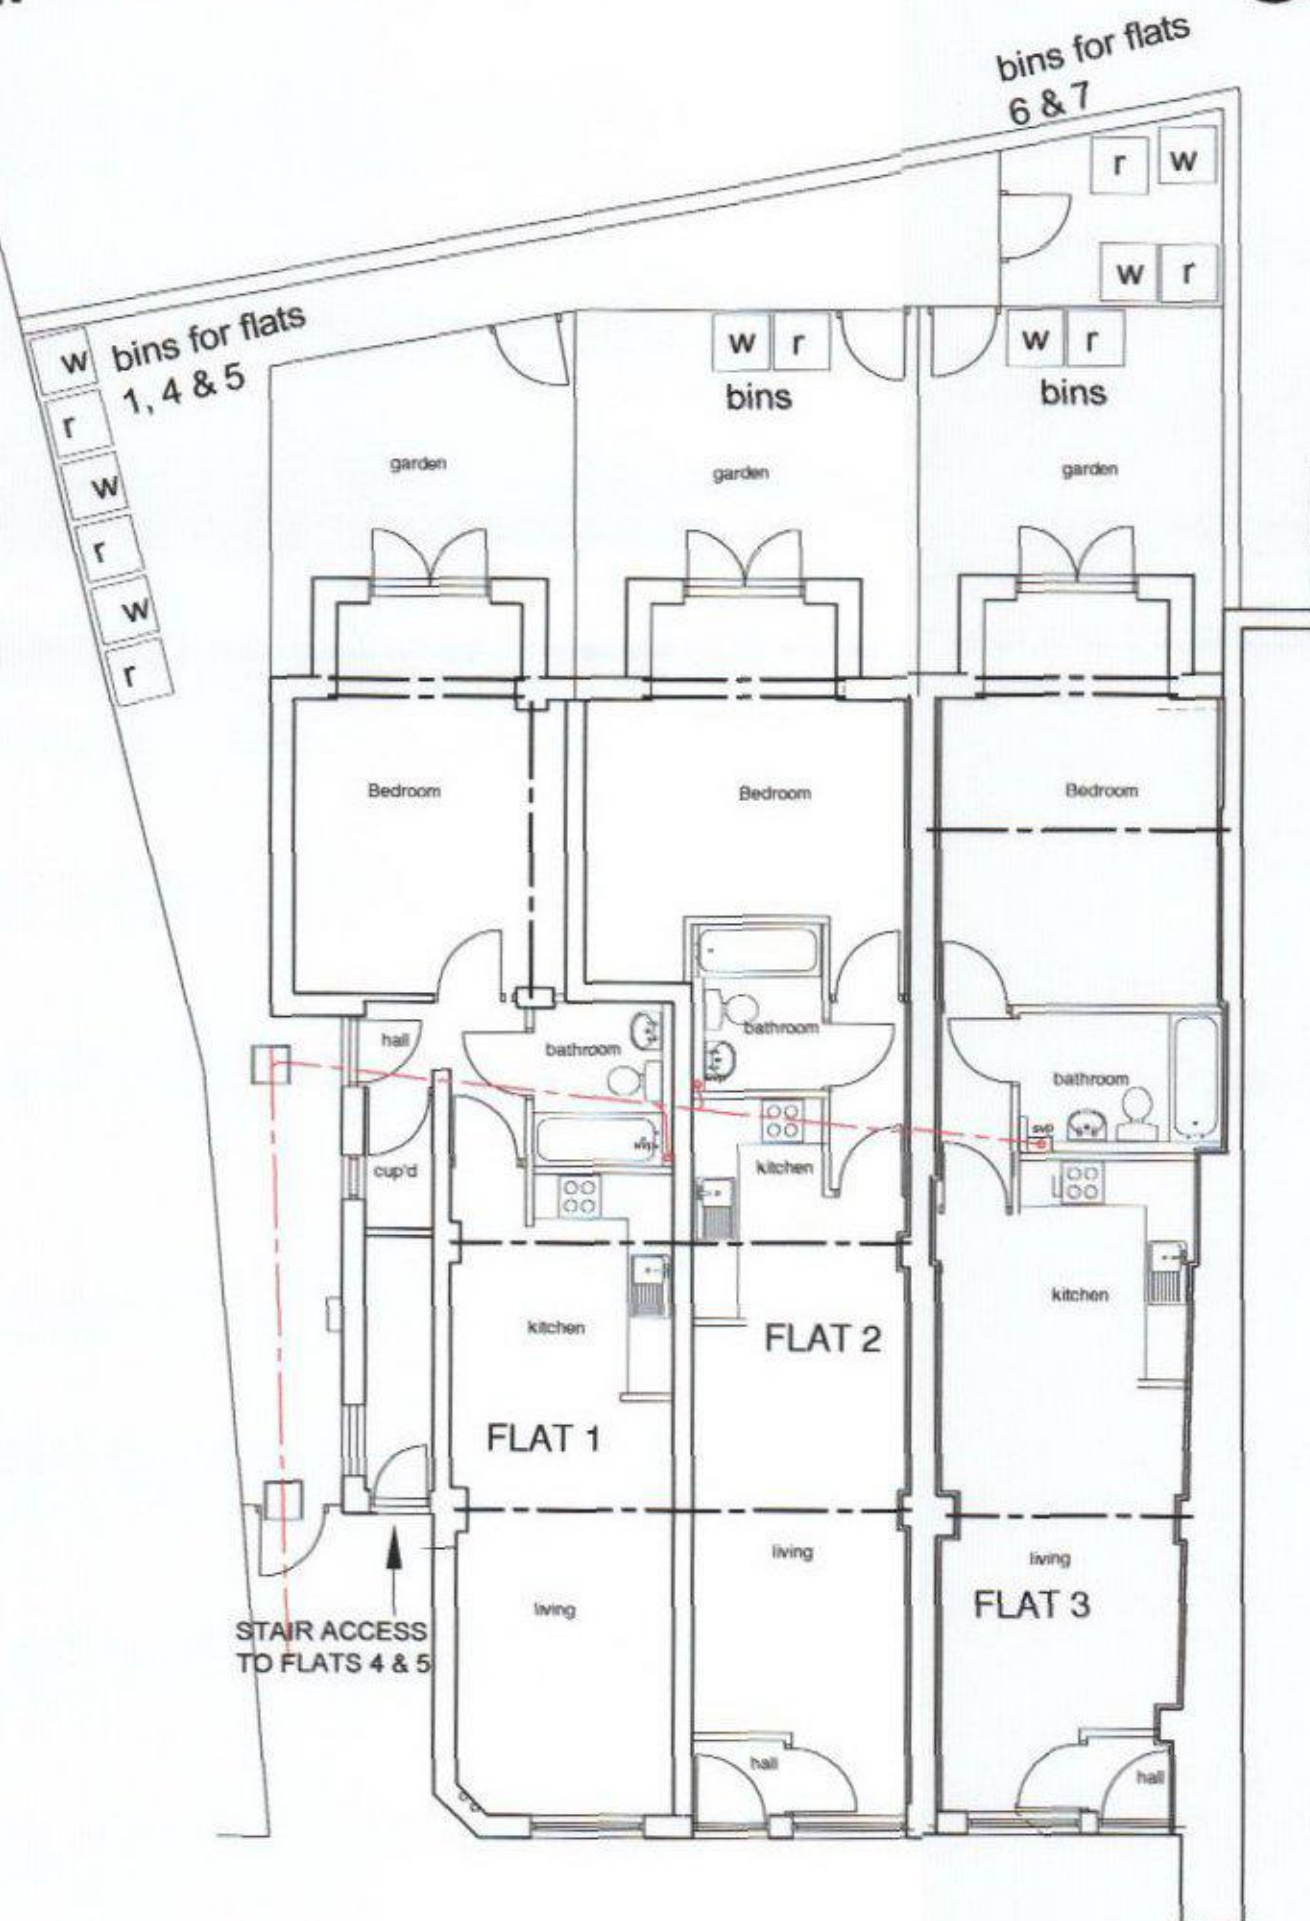

Ground Floor Plan

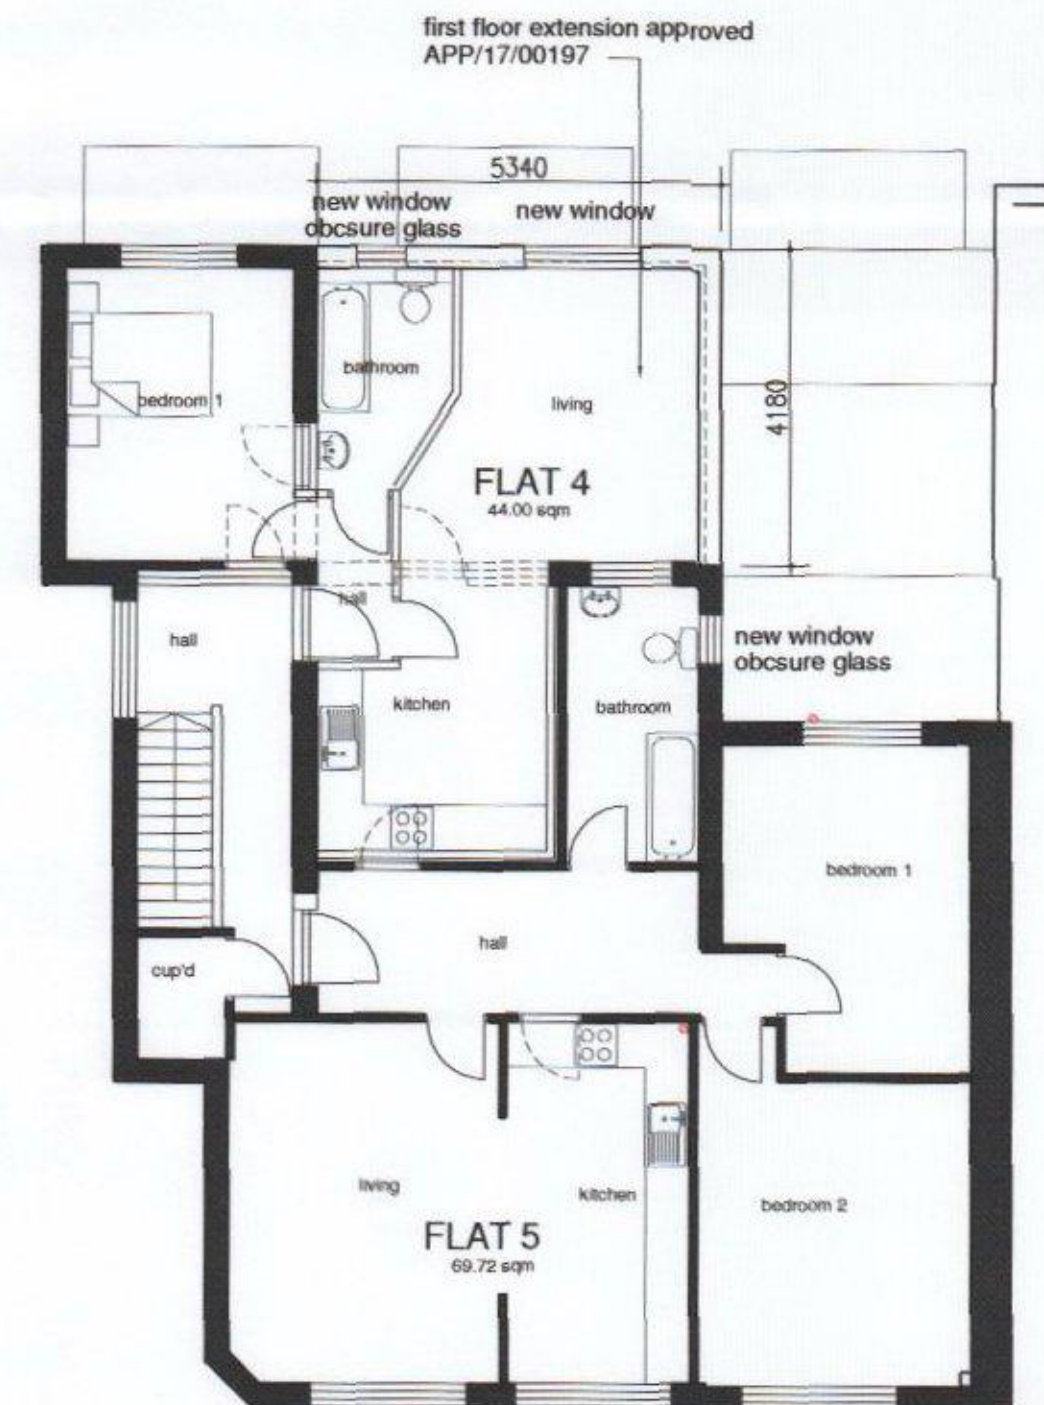

First Floor Plan

Rev	Description	Drawn / Date	Chk / Date
1	Original Issue		
2			
3			

This drawing is copyright and must not be disclosed to third parties without permission
Scaled dimensions are not to be used for construction

4 Queensgate
Queens Road
Fareham
Hampshire
PO16 0NW

Tel: 01329 288911
Fax: 01329 221913
E-mail: admin@m2architecture.com

PROJECT

Proposed Development at
10a & 12 East Street
Havant

CLIENT

East Pallant Developments

DRAWING TITLE


First Floor Plans
Existing

PROJECT NO.
16036

DRAWING NO.
405

m2
architecture
architectural technologist

HAVANT BOROUGH
COUNCIL
12 MAY 2017
RECEIVED
SCALE
1:100@A2

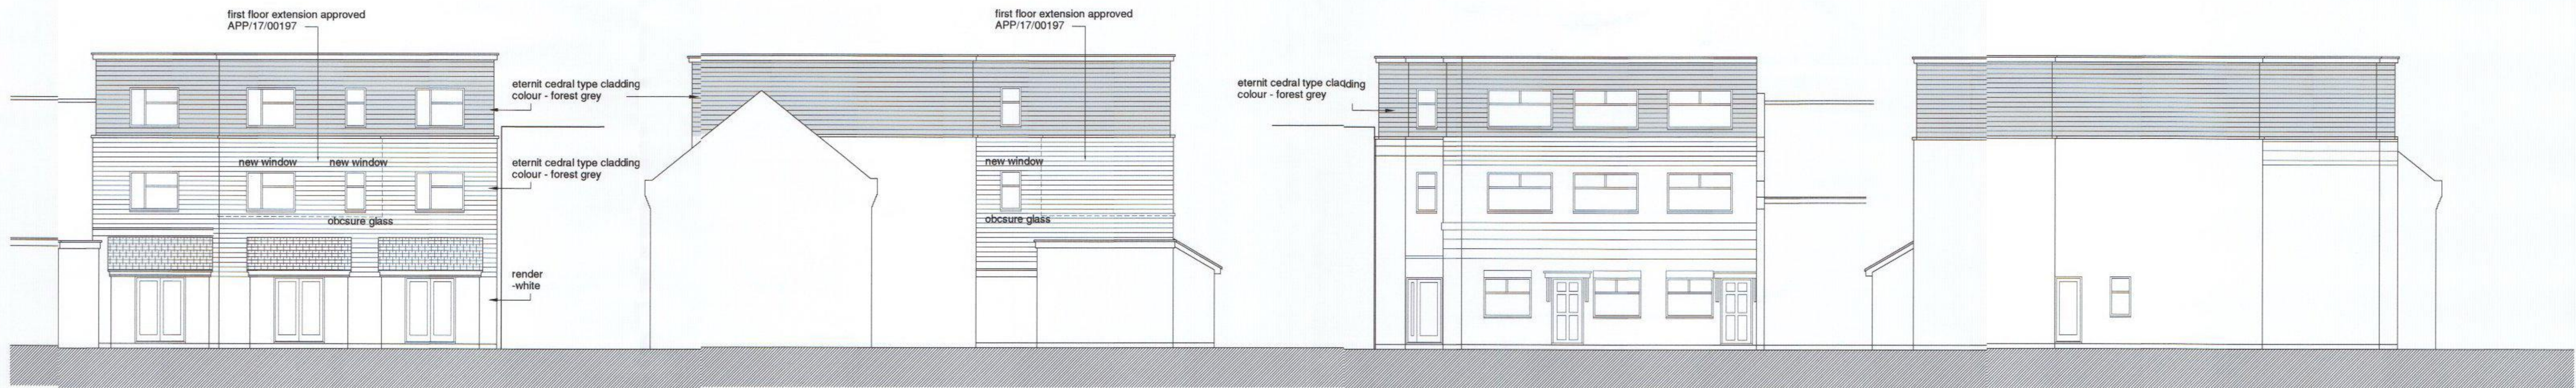


Rear


Side

Front


Side

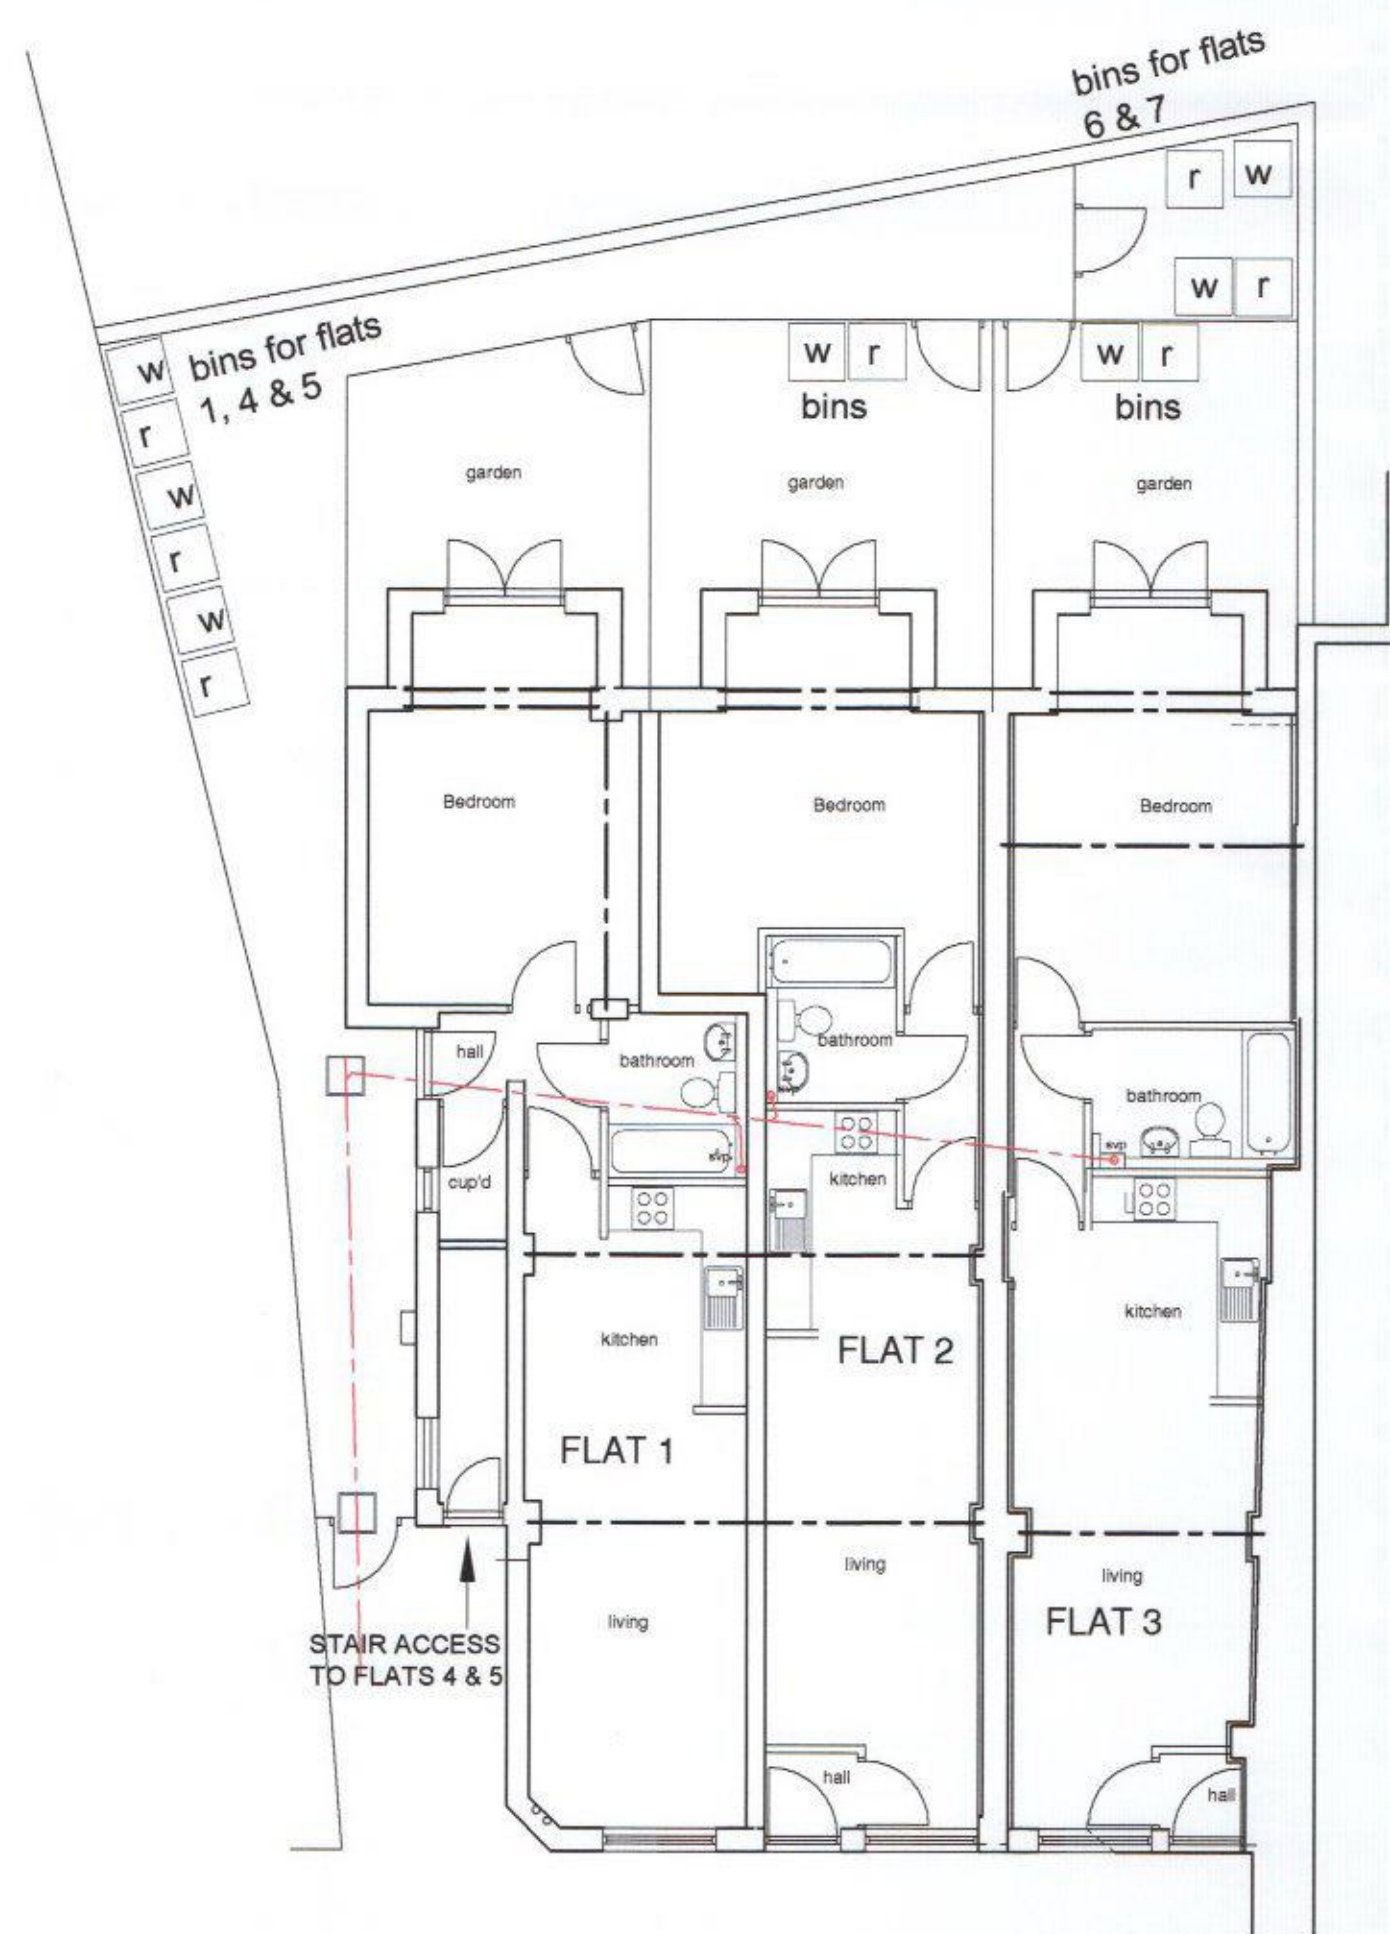


Ground Floor Plan

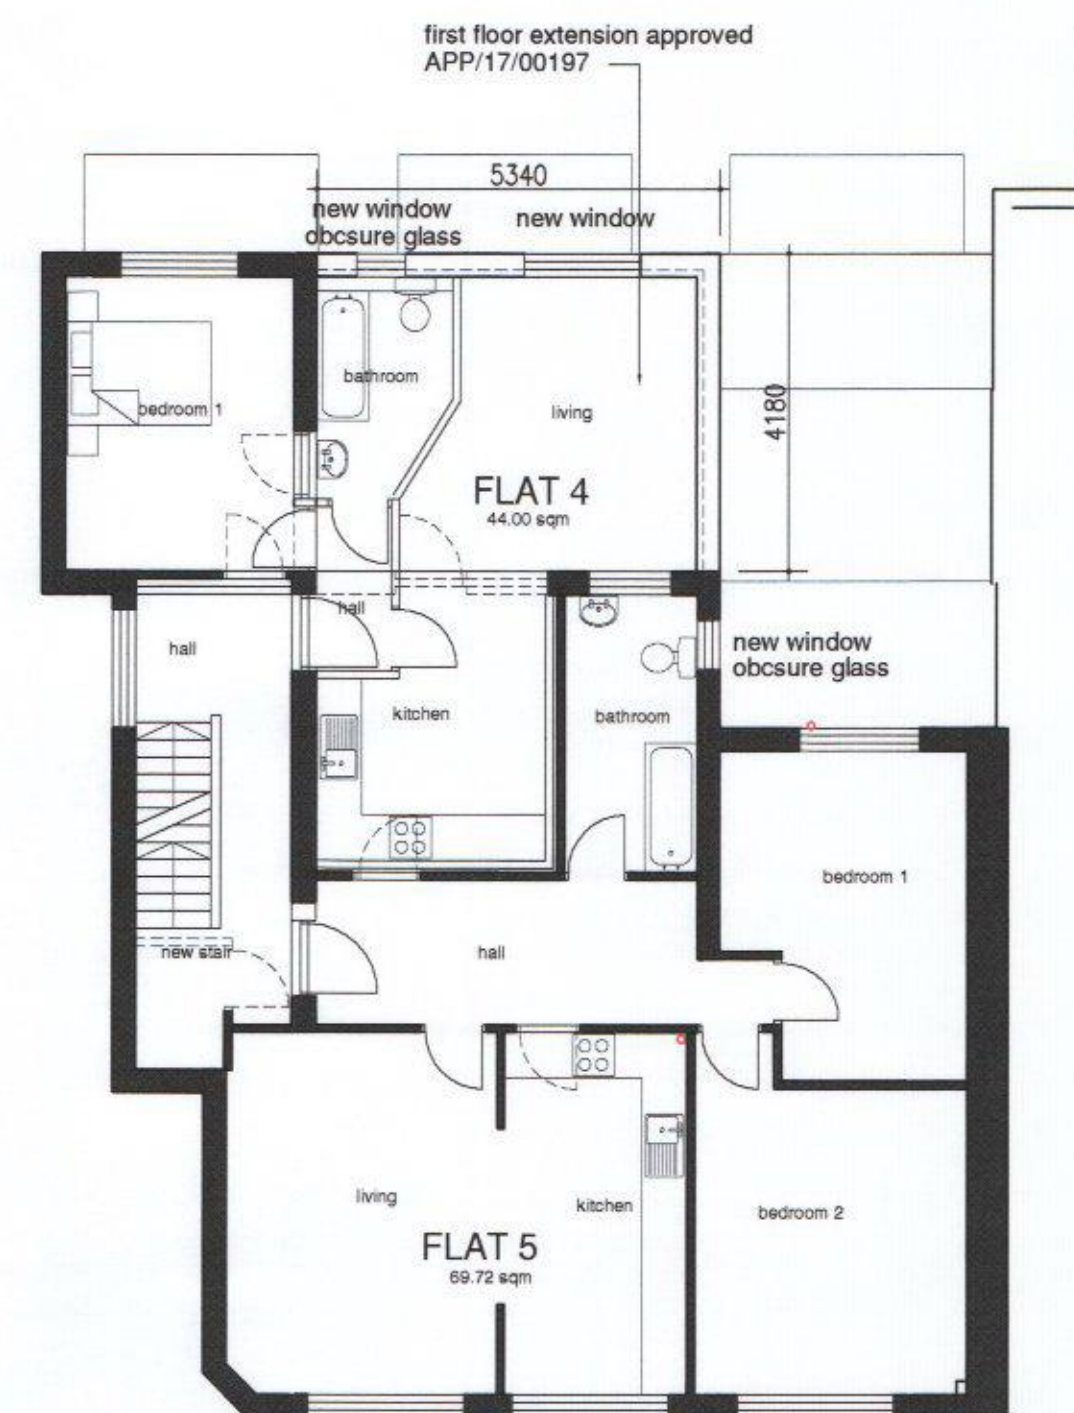

First Floor Plan

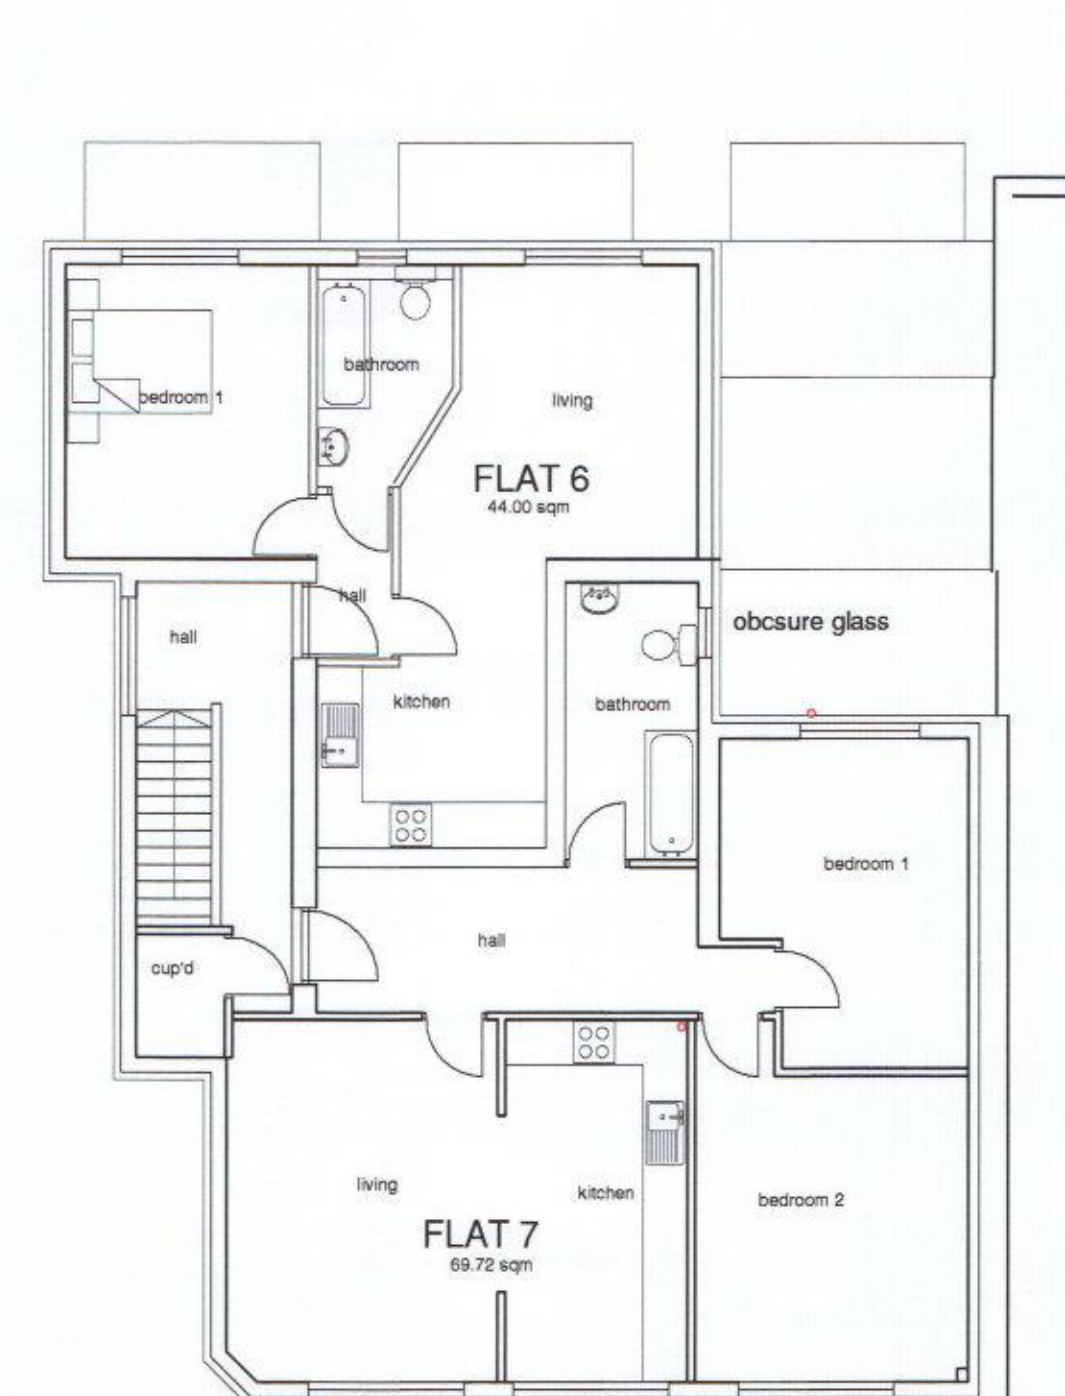

Second Floor Plan

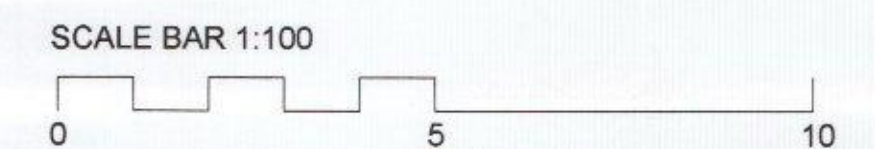

HAVANT BOROUGH COUNCIL 12 MAY 2017 RECEIVED			
Rev	Original Issue	Dwn / Date	Chk / Date
This drawing is copyright and must not be disclosed to third parties without permission Scaled dimensions are not to be used for construction			

4 Queensgate
Queens Road
Fareham
Hampshire
PO16 0NW

Tel: 01329 288911
Fax: 01329 221913
E-mail: admin@m2architecture.com

PROJECT

Proposed Development at
10a & 12 East Street
Havant

CLIENT

East Pallent Developments

DRAWING TITLE

Plans, Elevations
Proposed

PROJECT NO.	DRAWING NO.	REV.	SCALE
16036	404		1:100