



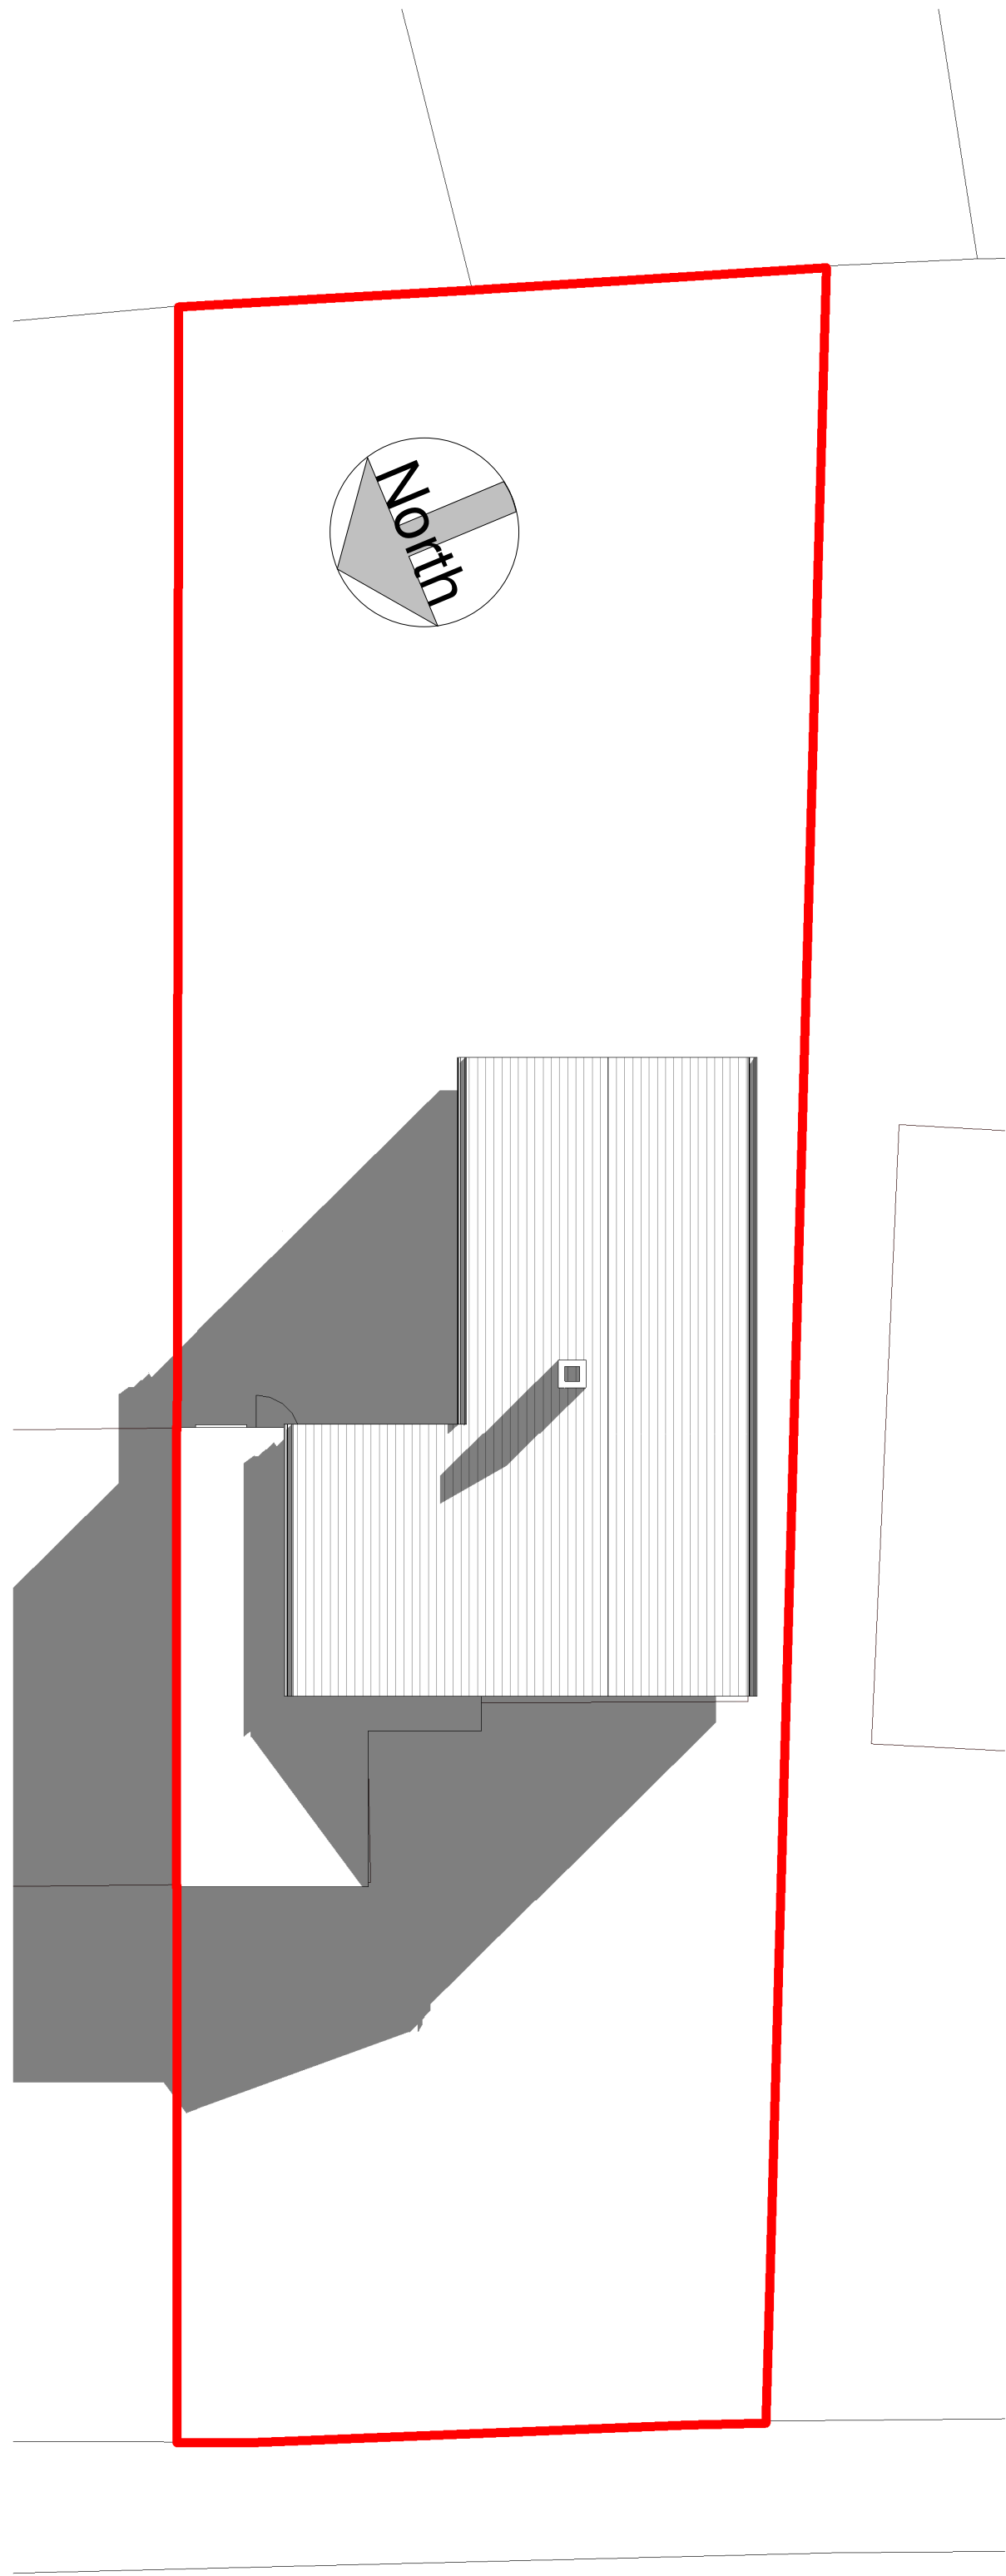

**1 Site Plan - Existing**  
1 : 100

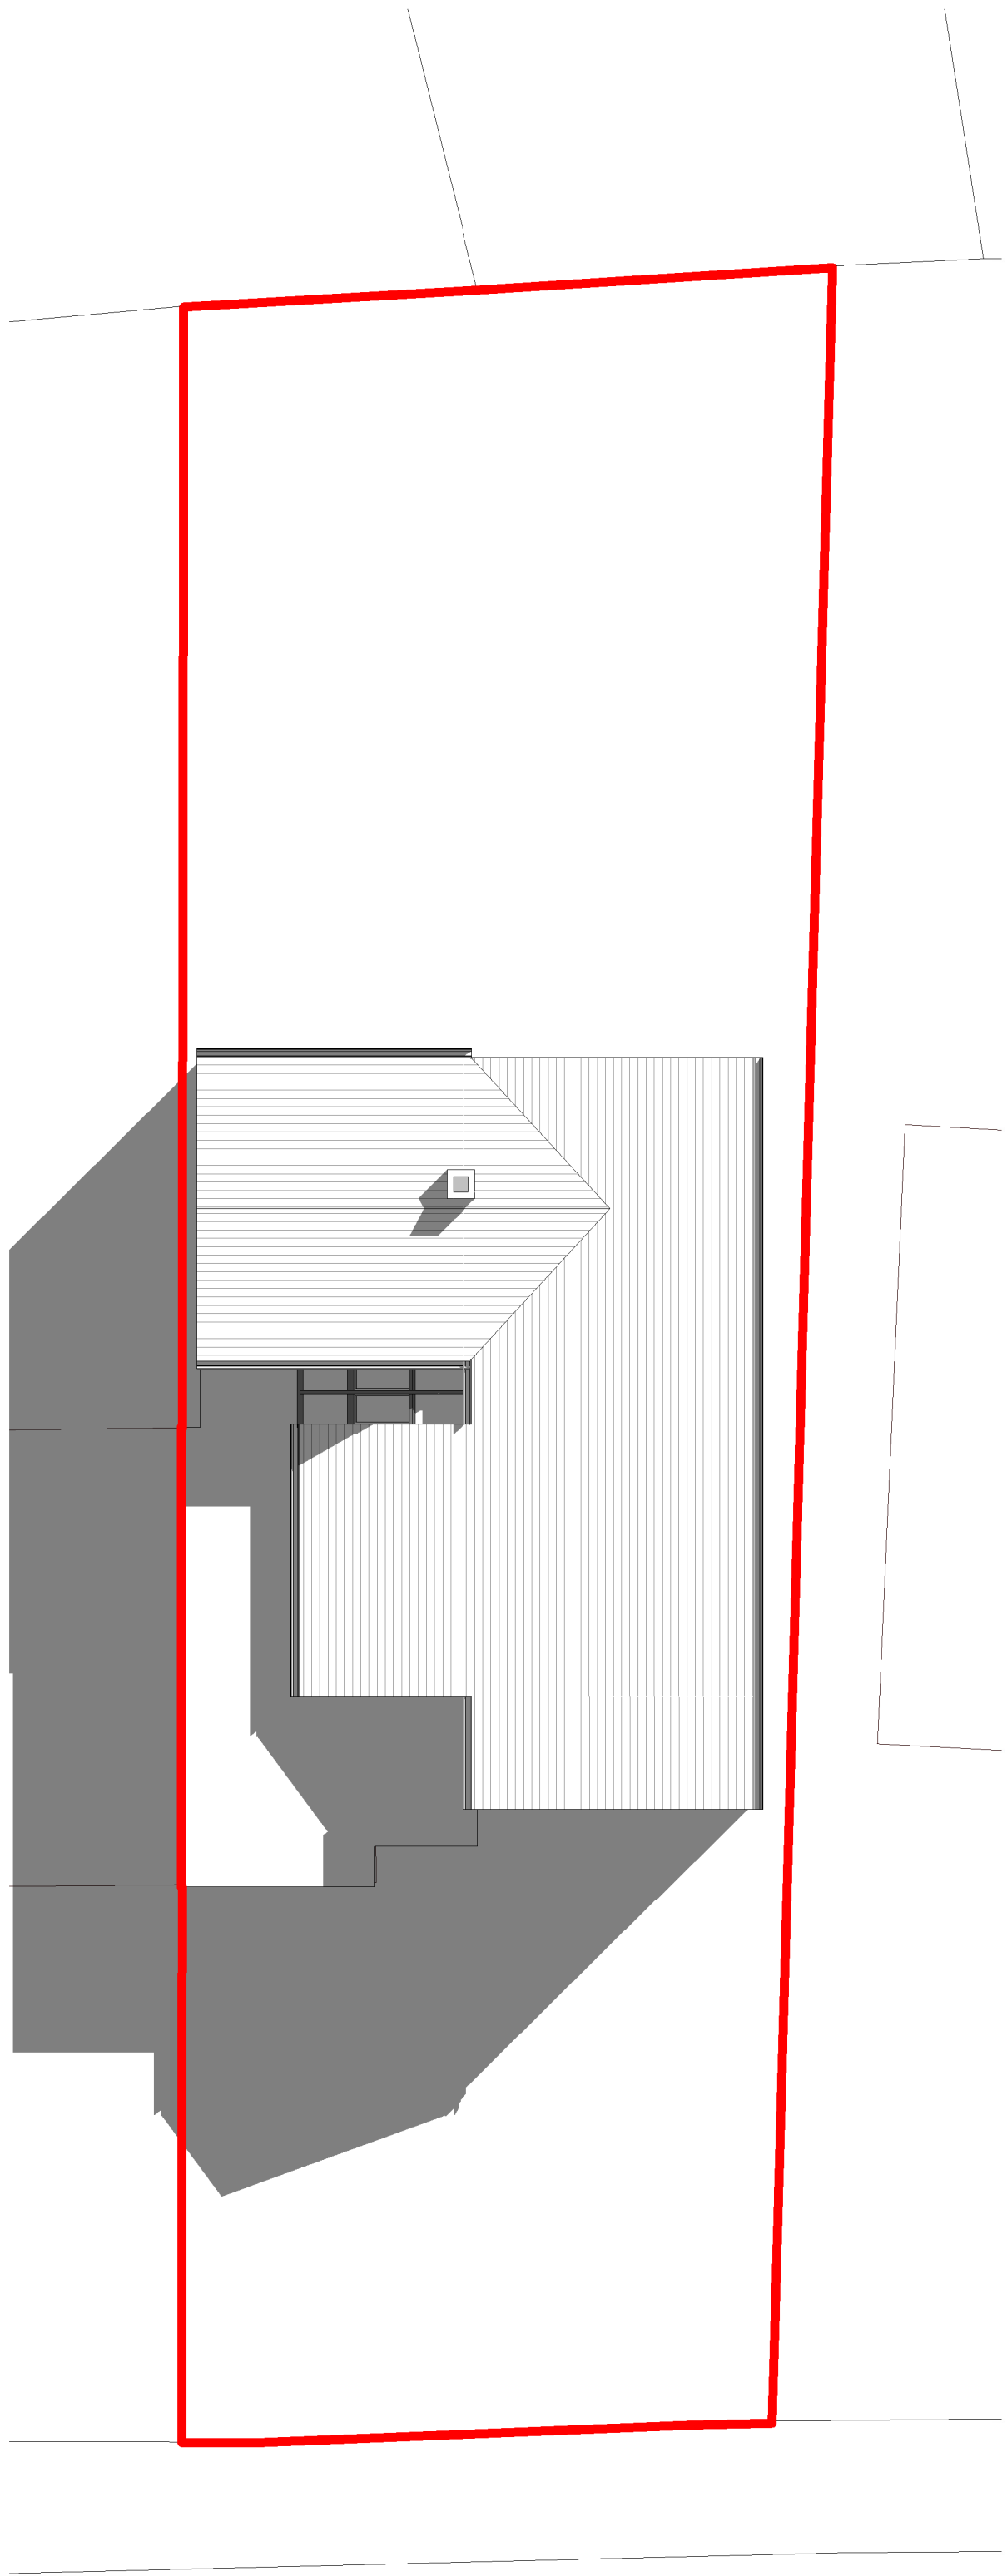

**2 Site Plan - Proposed**  
1 : 100



Front Elevation



Rear Elevation




Area for Proposed Extension



View along Galaxie Road

notes

Permission is granted to scale from this drawing for the purposes of Local Authority Planning Approval only. Please verify that the information is correctly printed to scale by checking the control bar below.

 


In all other circumstances DO NOT scale from this drawing, please contact this office for any additional information required. Contractors, Sub Contractors and Suppliers are to check all relevant dimensions and levels of site and building before commencing any shop drawings or building work.

This drawing is the copyright of CONCEPT 55 ©

This drawing must be read in conjunction with related CONCEPT 55 drawings as scheduled in the Drawing Register. This drawing must also be read in conjunction with the following consultants, specialists & sub - contractors drawings :

| drawing number | consultant name | revision |
|----------------|-----------------|----------|
|----------------|-----------------|----------|

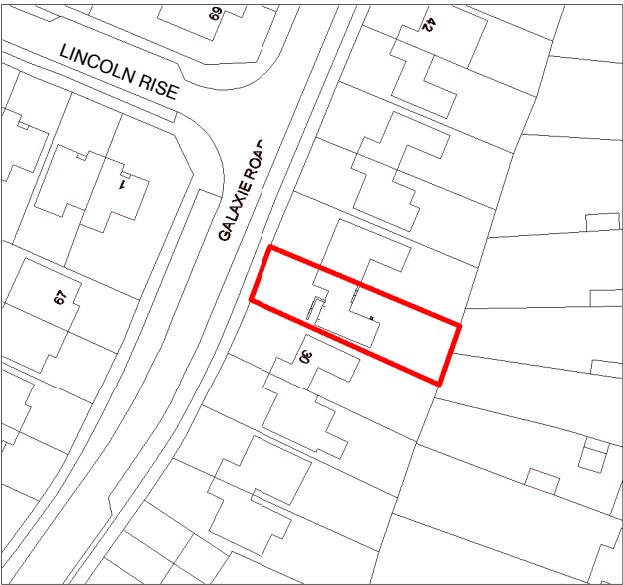

ight 2017. All rights reserved. Licence number 100022432

**3 Location Plan**  
1 : 1250

| Rev D1    | Issued for Planning | 15/03/2017 | SC     | JC     |
|-----------|---------------------|------------|--------|--------|
| revisions | author              | date       | author | author |

**Concept 55**  
Architectural Consultancy

55 Cedar Grove  
Portsmouth  
PO3 6HH

m | 075 2353 0822  
e | info@concept-55.co.uk  
www.concept-55.co.uk

project  
**32 Galaxie Road**  
**Waterlooville**  
**PO8 9AR**

drawing  
**Site & Location Plan**

| scale            | date    | author     | author     |
|------------------|---------|------------|------------|
| As indicated@ A1 | 02/2017 | QA level a | QA level b |

| job no | drawing no | rev |
|--------|------------|-----|
|--------|------------|-----|

**1510** **1.005** **D1**

Revision Codes : P=Preliminary D=Design Stage T=Tender Issue C=Construction