




NOTES:
Dimensions to be checked on site before commencing work. Any discrepancies shall be reported to the architect immediately.
Do not scale from these drawings except for planning purposes. Use figured dimensions only.
Where applicable this drawing is to be read in conjunction with other consultants' drawings.

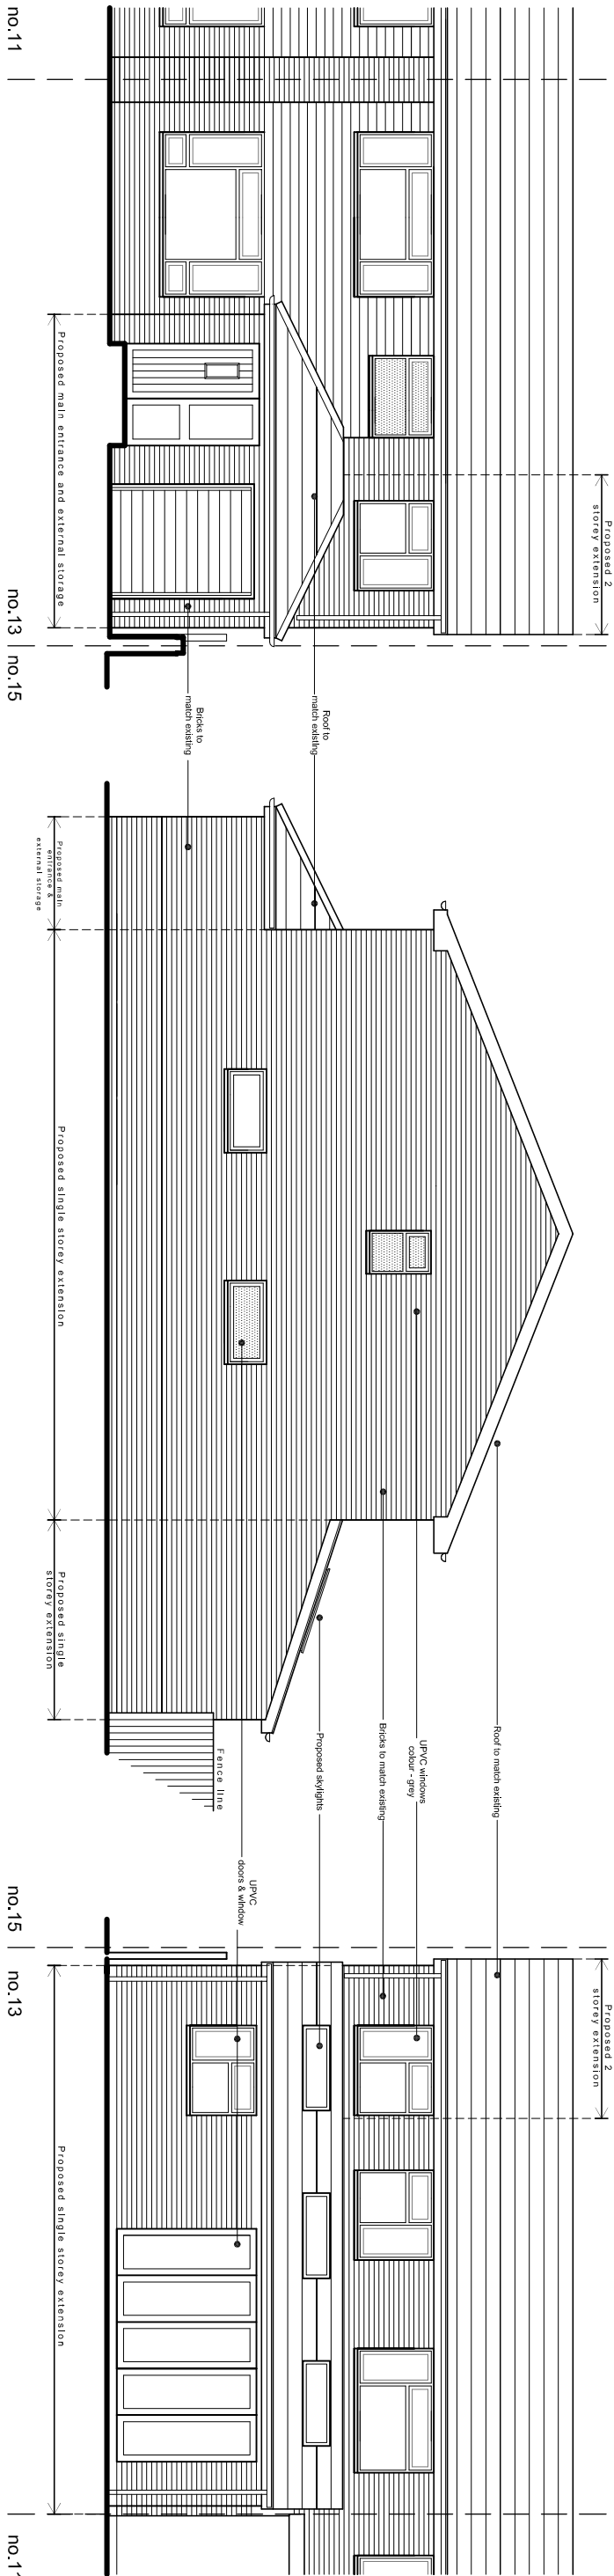

Front (east) elevation

Side (north) elevation

Rear (west) elevation

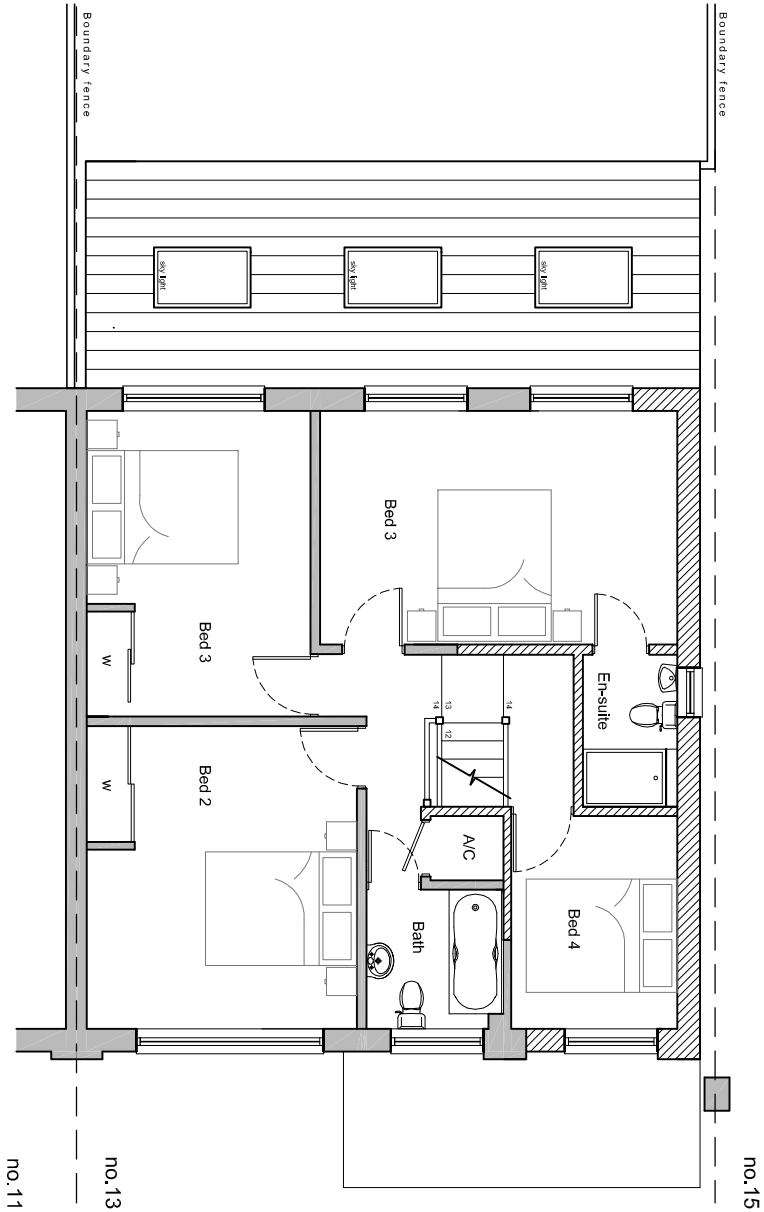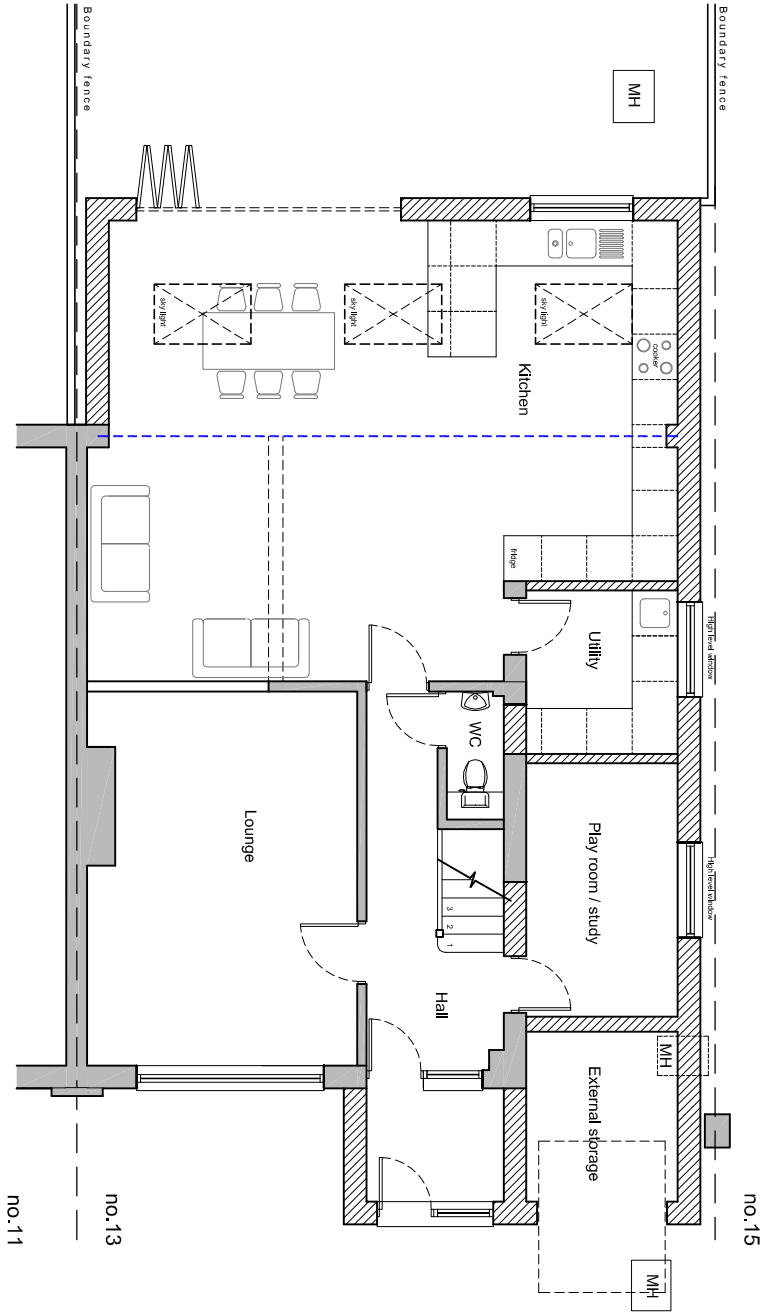

Ground floor plan

JIMMY BESSANT ARCHITECTURE
TEL: 01243 373620 M: 07769904282
E: jimmy@jb-architecture.co.uk
Web: www.jb-architecture.co.uk

For
MR & MRS WHITE

Project
**PROPOSED SIDE & REAR EXTENSION
13 ERNEST CLOSE
EMSWORTH
PO10 7NW**

Title
**PROPOSED FLOOR PLANS
& ELEVATIONS**

Date	Drawn	Scale	Checked
MAY 2017	JB	1:100 @ A3	-
Job Number	Drawing Number	Revision	
PL125.17	49		