


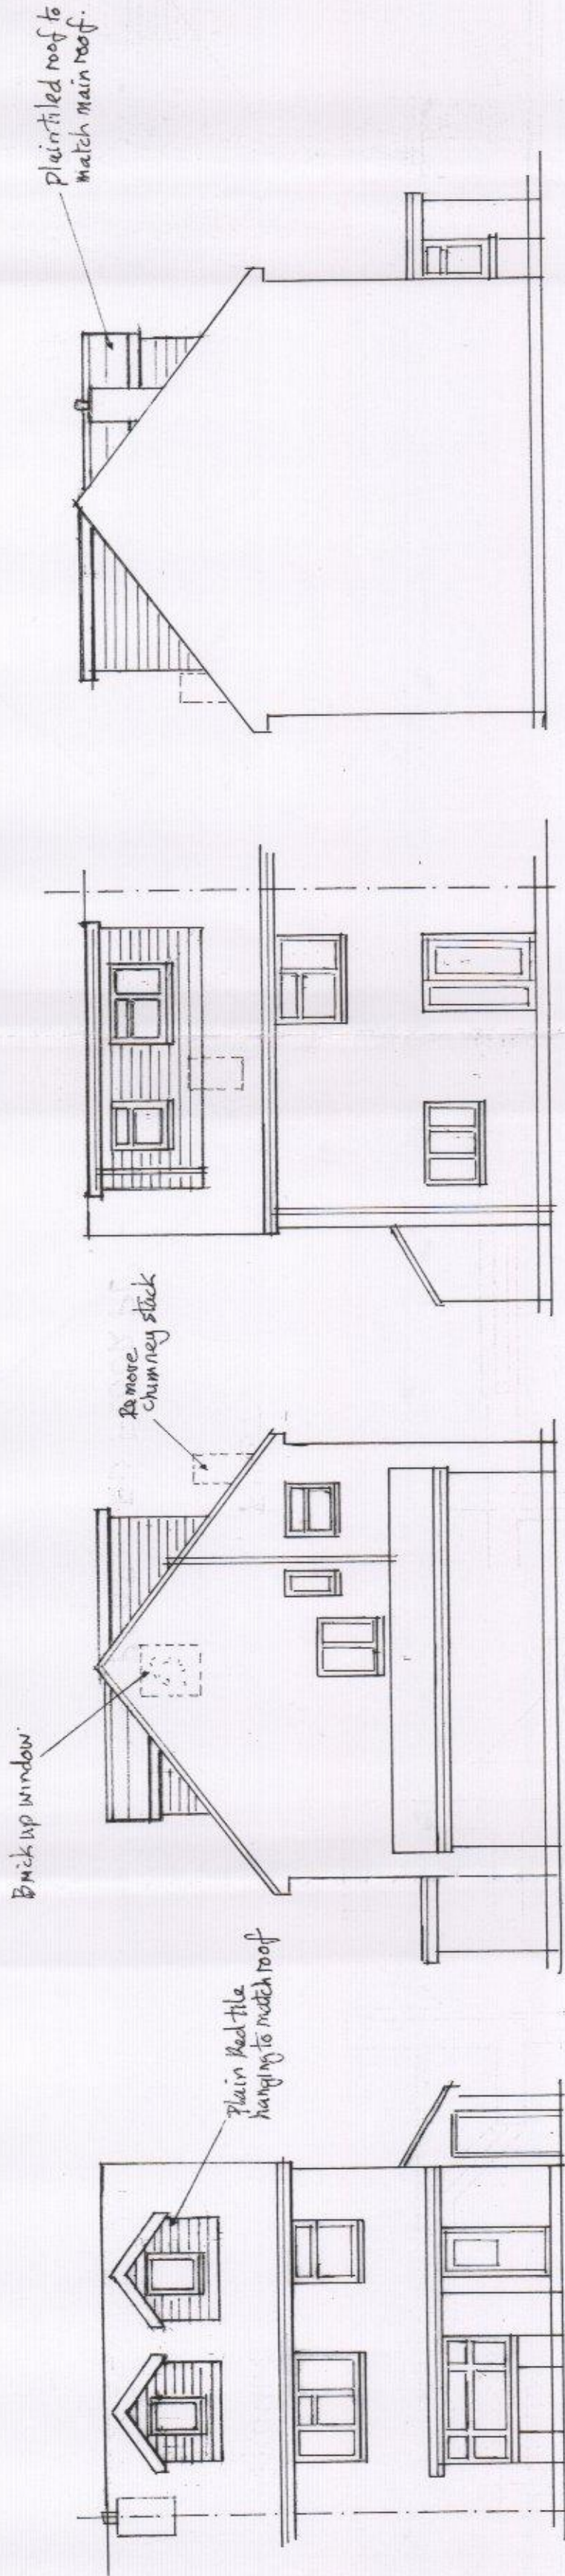


SIDE (WEST)

REAR (NORTH)

SIDE (EAST)

FRONT (SOUTH)

PROPOSED ELEVATIONS SCALE 1:100@A2

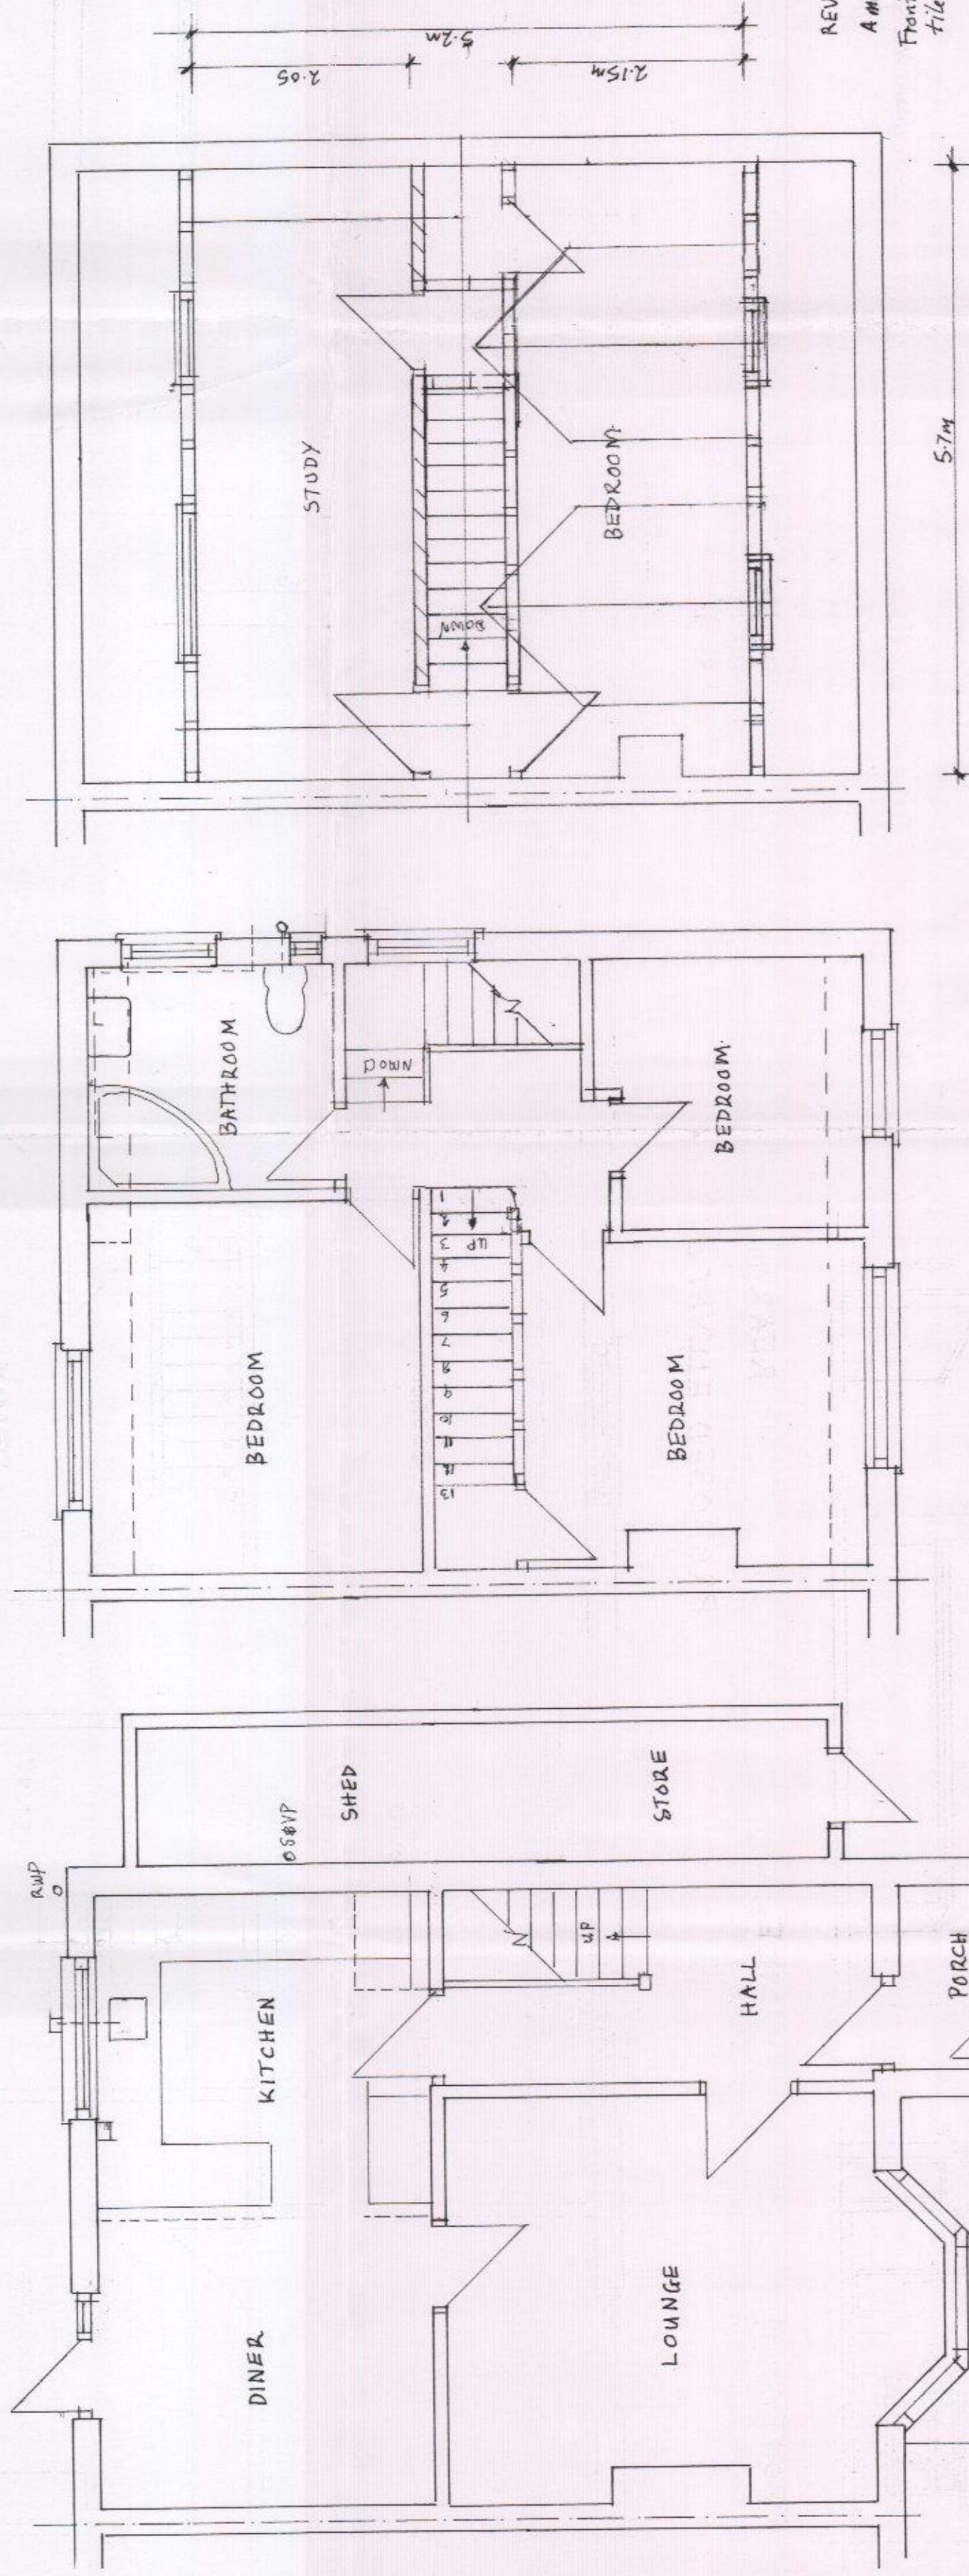

SECOND

FIRST

GROUND

PROPOSED FLOOR PLANS SCALE 1:50@A2

HAVANT BOROUGH
COUNCIL
14 MAR 2016
RECEIVED

REV: 2

Amended 09/03/2016

Front dormer changed to two separate gabled tiled roof dormers.

Title: PROPOSED LOFT ROOM
UPGRADE WITH DORMERS
(Proposed Plans & Elevations)

Address: 35 BRAMDEAN DRIVE
LEE PARK
HAVANT HANTS PO9 4RR

Client: TIM GREEN

Tele: 07757797203

Scale: 1:50 & 1:100 Date: 07/02/2016