


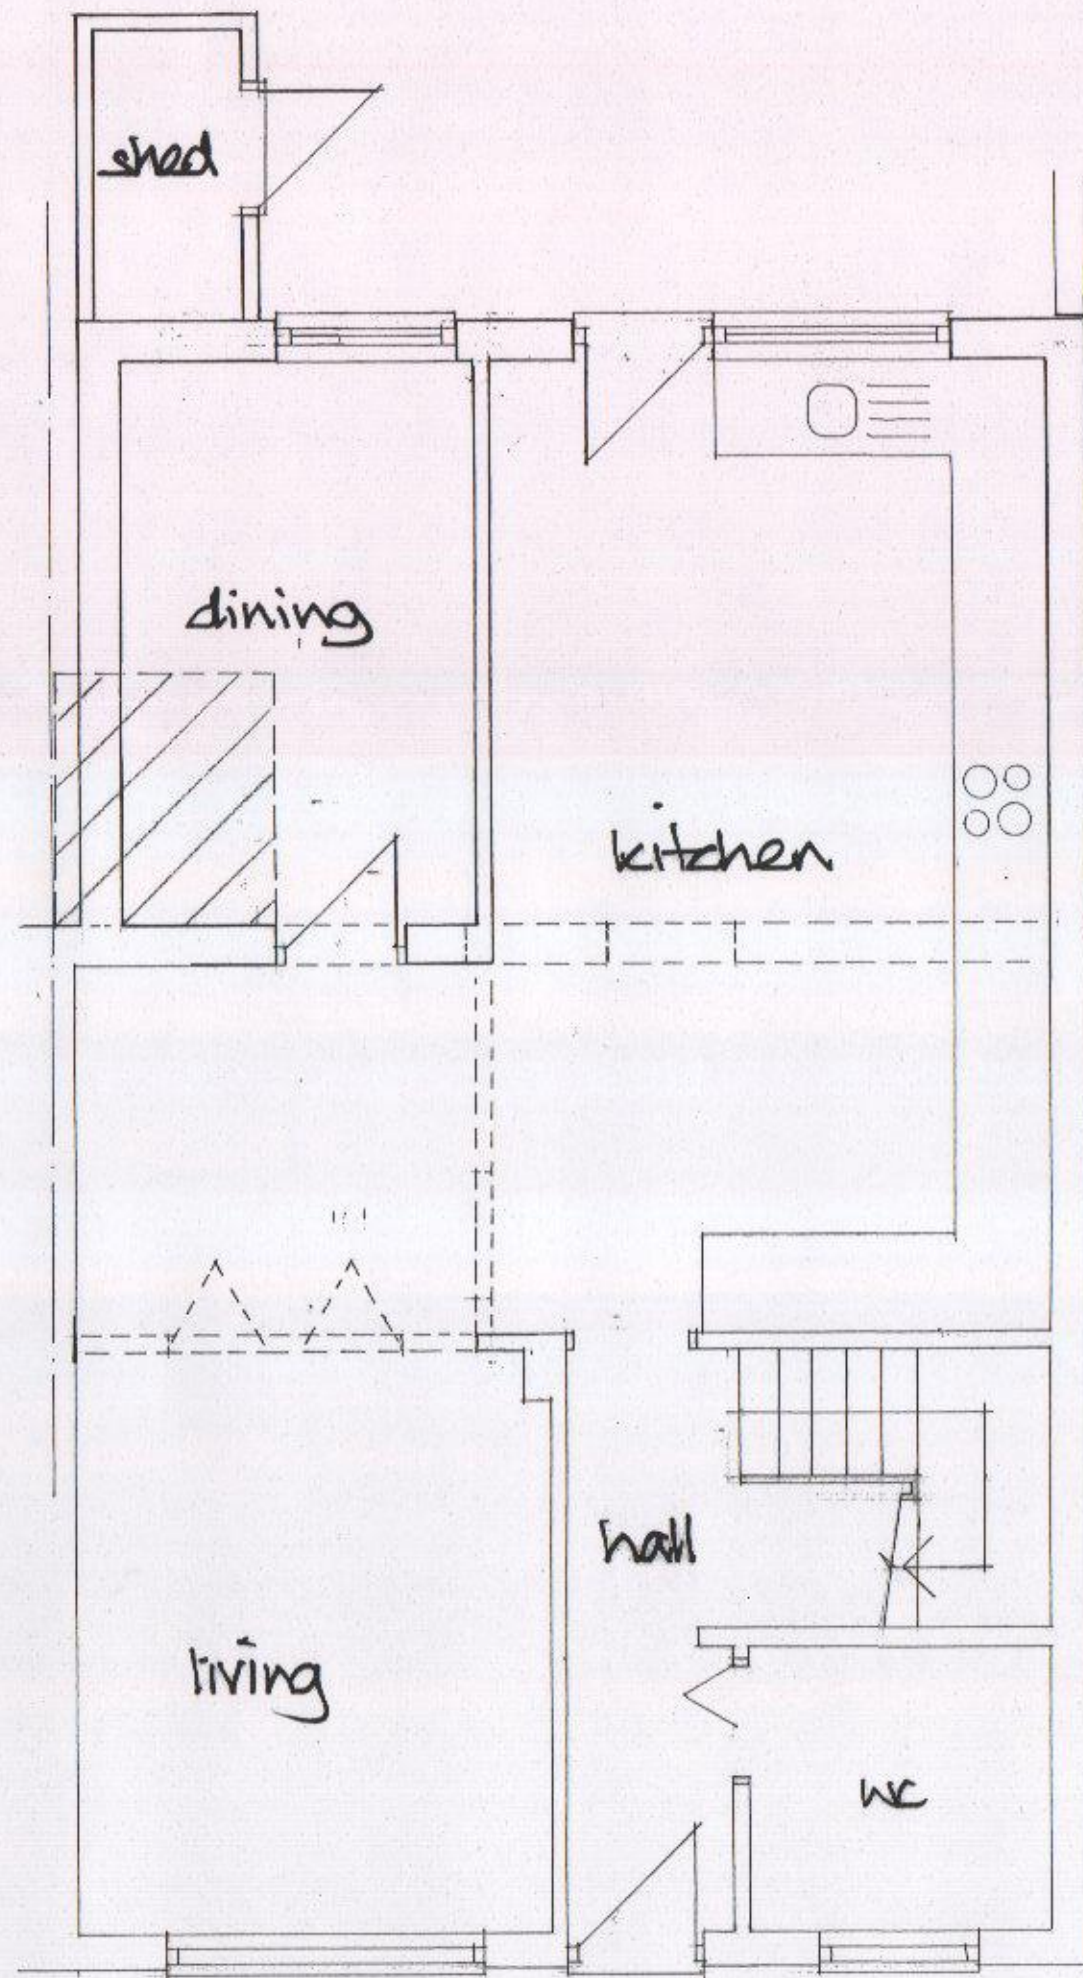


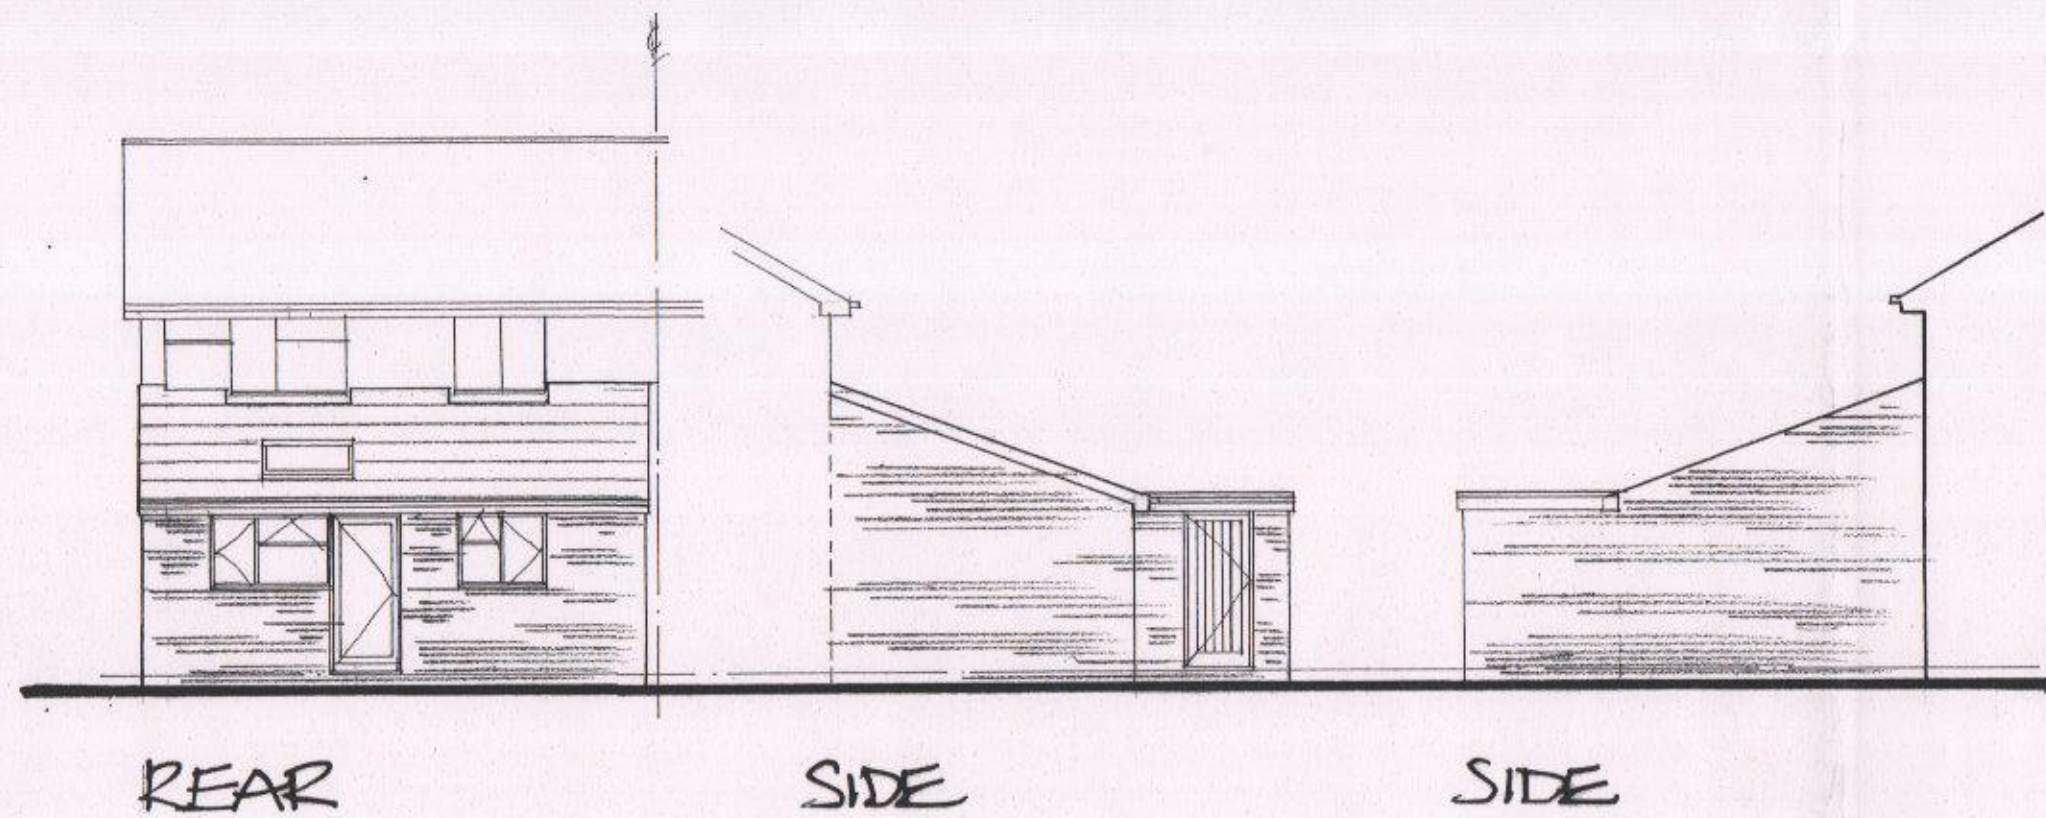

GROUND FLOOR

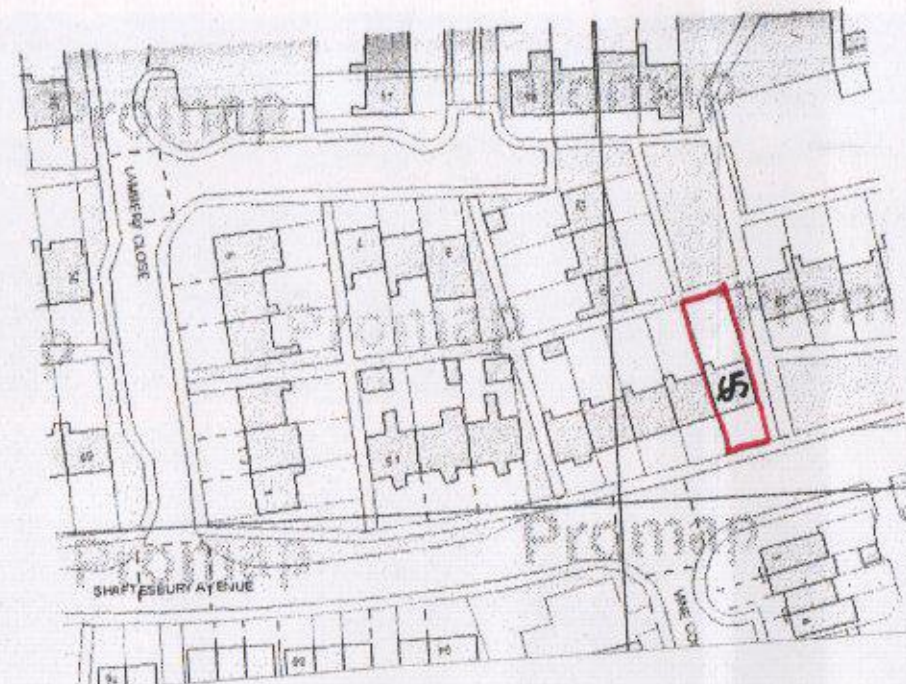

LOCATION PLAN
Scale 1:1250 OS GR 10006326

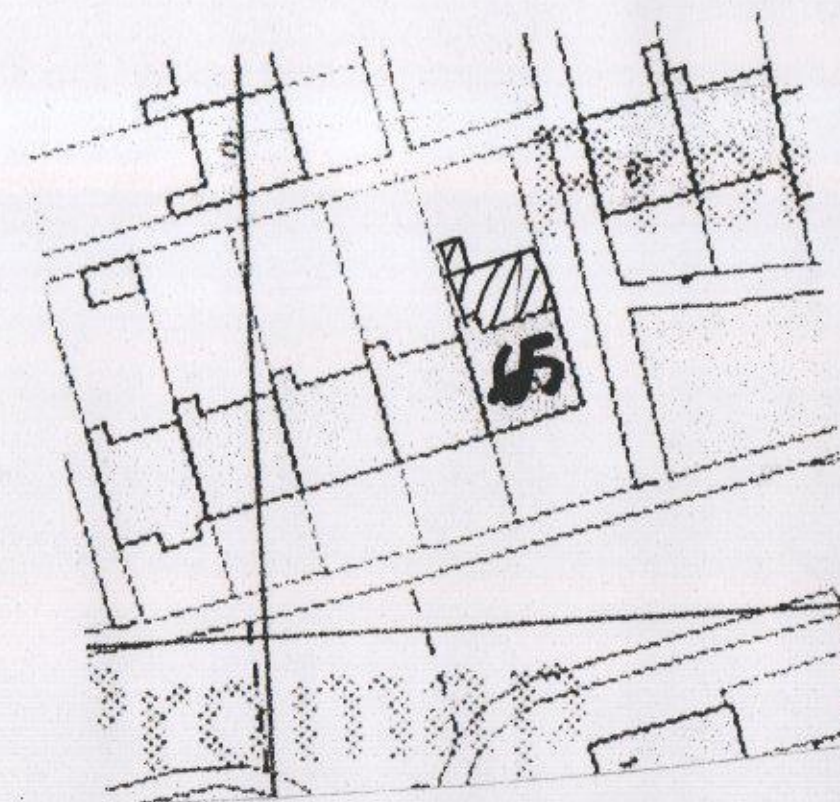

SITE PLAN
Scale 1:500

WAVANT BOROUGH
COUNCIL

17 FEB 2016

RECEIVED

DEREK TREAGUS ASSOCIATES ARCHITECTURAL SERVICES No3-The Townhouse, 20 Nelson Road, Southsea, Hampshire PO5 2AS Tel: 07956 624094 Email: derek.treagus@ntlworld.com	
Project	REAR EXTENSION TO 65 SHAFESBURY AVENUE, WATERLOO VILLAGE.
Client	Mr Pallipatt
Subject	Planning Drawing
Date: Feb 2016	Scale: 1:50, 1:100 @ A2
Rev:	Drg. No. 16/485/01
- Copyright reserved. - All dimensions are to be site confirmed and should not be scaled unless for Planning purposes. - Verify all queries with the office.	