
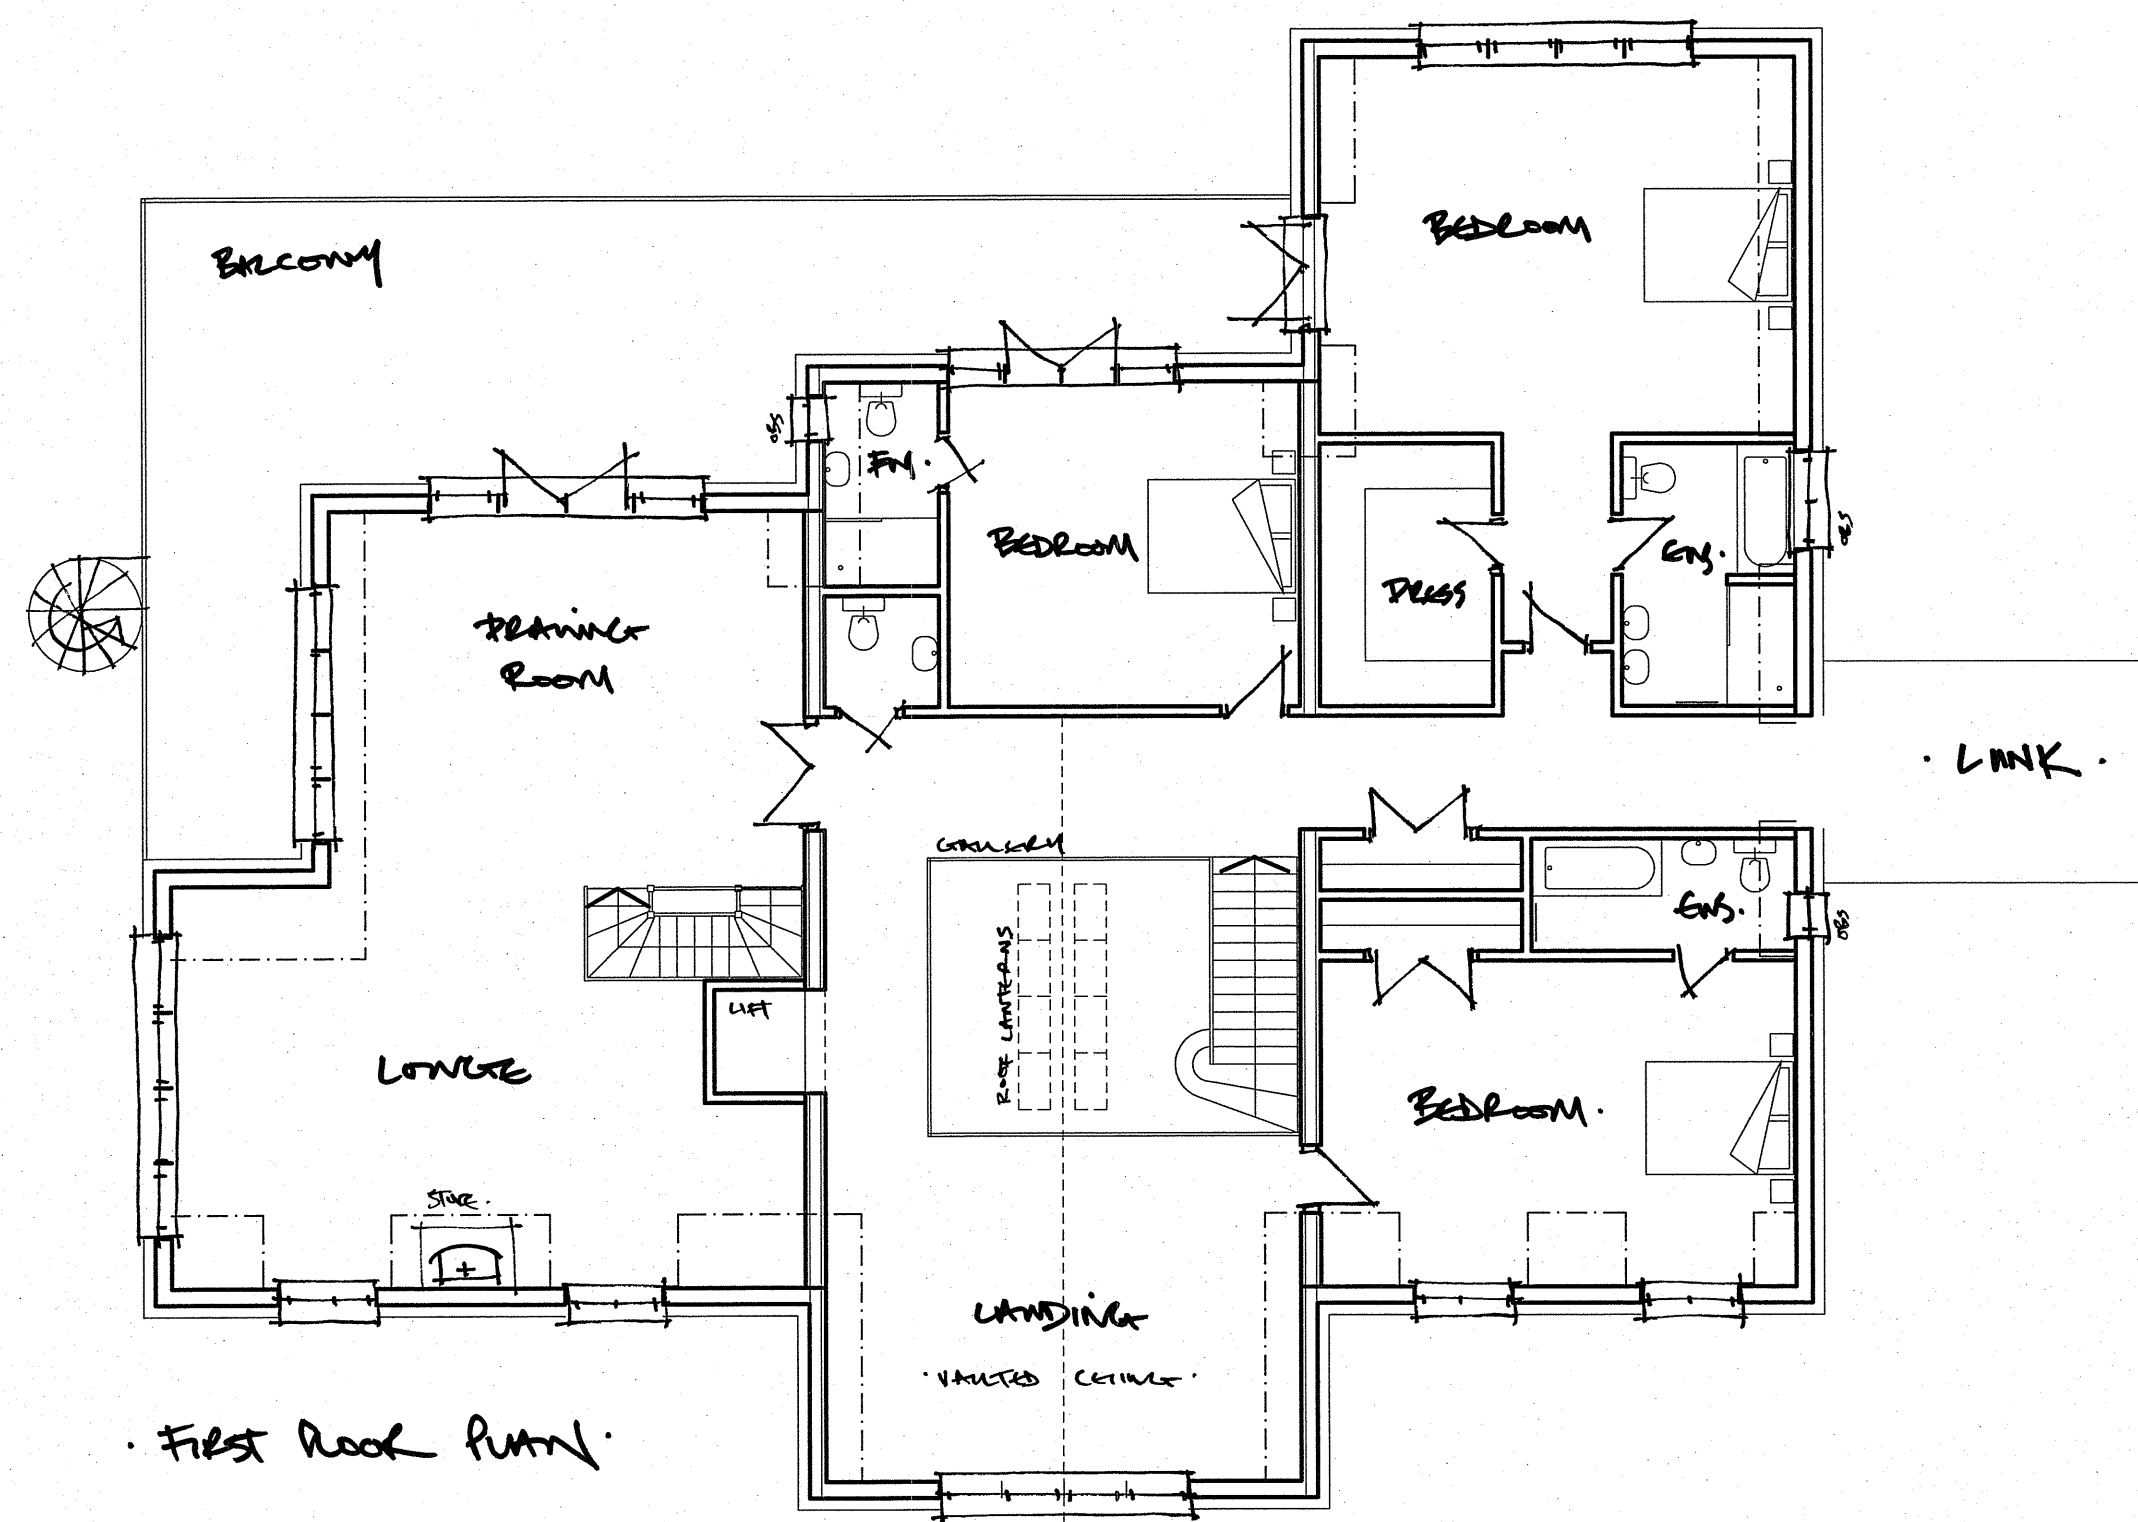


© COPYRIGHT IN THIS DRAWING AND WORK EXECUTED IS AND REMAINS THE PROPERTY OF SCANDIA-HUS LIMITED AND OR ITS SUBSIDIARIES IN ACCORDANCE WITH THE PROVISIONS OF THE COPYRIGHT ACT. PERMISSION TO PRODUCE COPIES OR MODIFIED DRAWINGS IN WHOLE OR IN PART FOR ANY PURPOSE SHOULD BE OBTAINED FROM SCANDIA-HUS LIMITED & ANY SUCH REPRODUCTIONS SHOULD INCLUDE THIS & THE FOREGOING STATEMENT

[illegible]

• First Rock Punt

 

scandiahus

SCANDIA-HUS BUSINESS PARK,
FELCOURT ROAD, FELCOURT, EAST GRINSTEAD,
WEST SUSSEX. RH19 2LP : TEL 01342 838060

FOR
MR. BUTLER & MS. KEEPING

SITE
THE SHALLOWS
WOOD GASTON LANE
HAYLING ISLAND, HAMP.

TITLE

PROPOSED
FIRST FLOOR PLAN

C/No.	O/No.	SCALE
216540		1/100 @ A2 SHEET SIZE
DRAWN		DRAWING NUMBER
JW		X02
DATE		
2/17		REV