

IJ Murray Associates

www.ijma.co.uk

These drawings are for planning and building regulation purposes only and are not for construction. All dimensions should be checked on site before work commences


These Drawings are the property of I J Murray Associates Ltd and should not be reproduced or used in any way without the permission of a Director of I J Murray Associates Ltd

These Drawings are the property of IJ Murray Associates Ltd and should not be reproduced or used in any way without the permission of a Director of I J Murray Associates Ltd

Andy James
93 Sea Front HI

Proposed Plans

Project number	Project Number
Date	Issue Date
Drawn by	Author
Checked by	Checker
A104 A V9.1	
Scale	As indicated

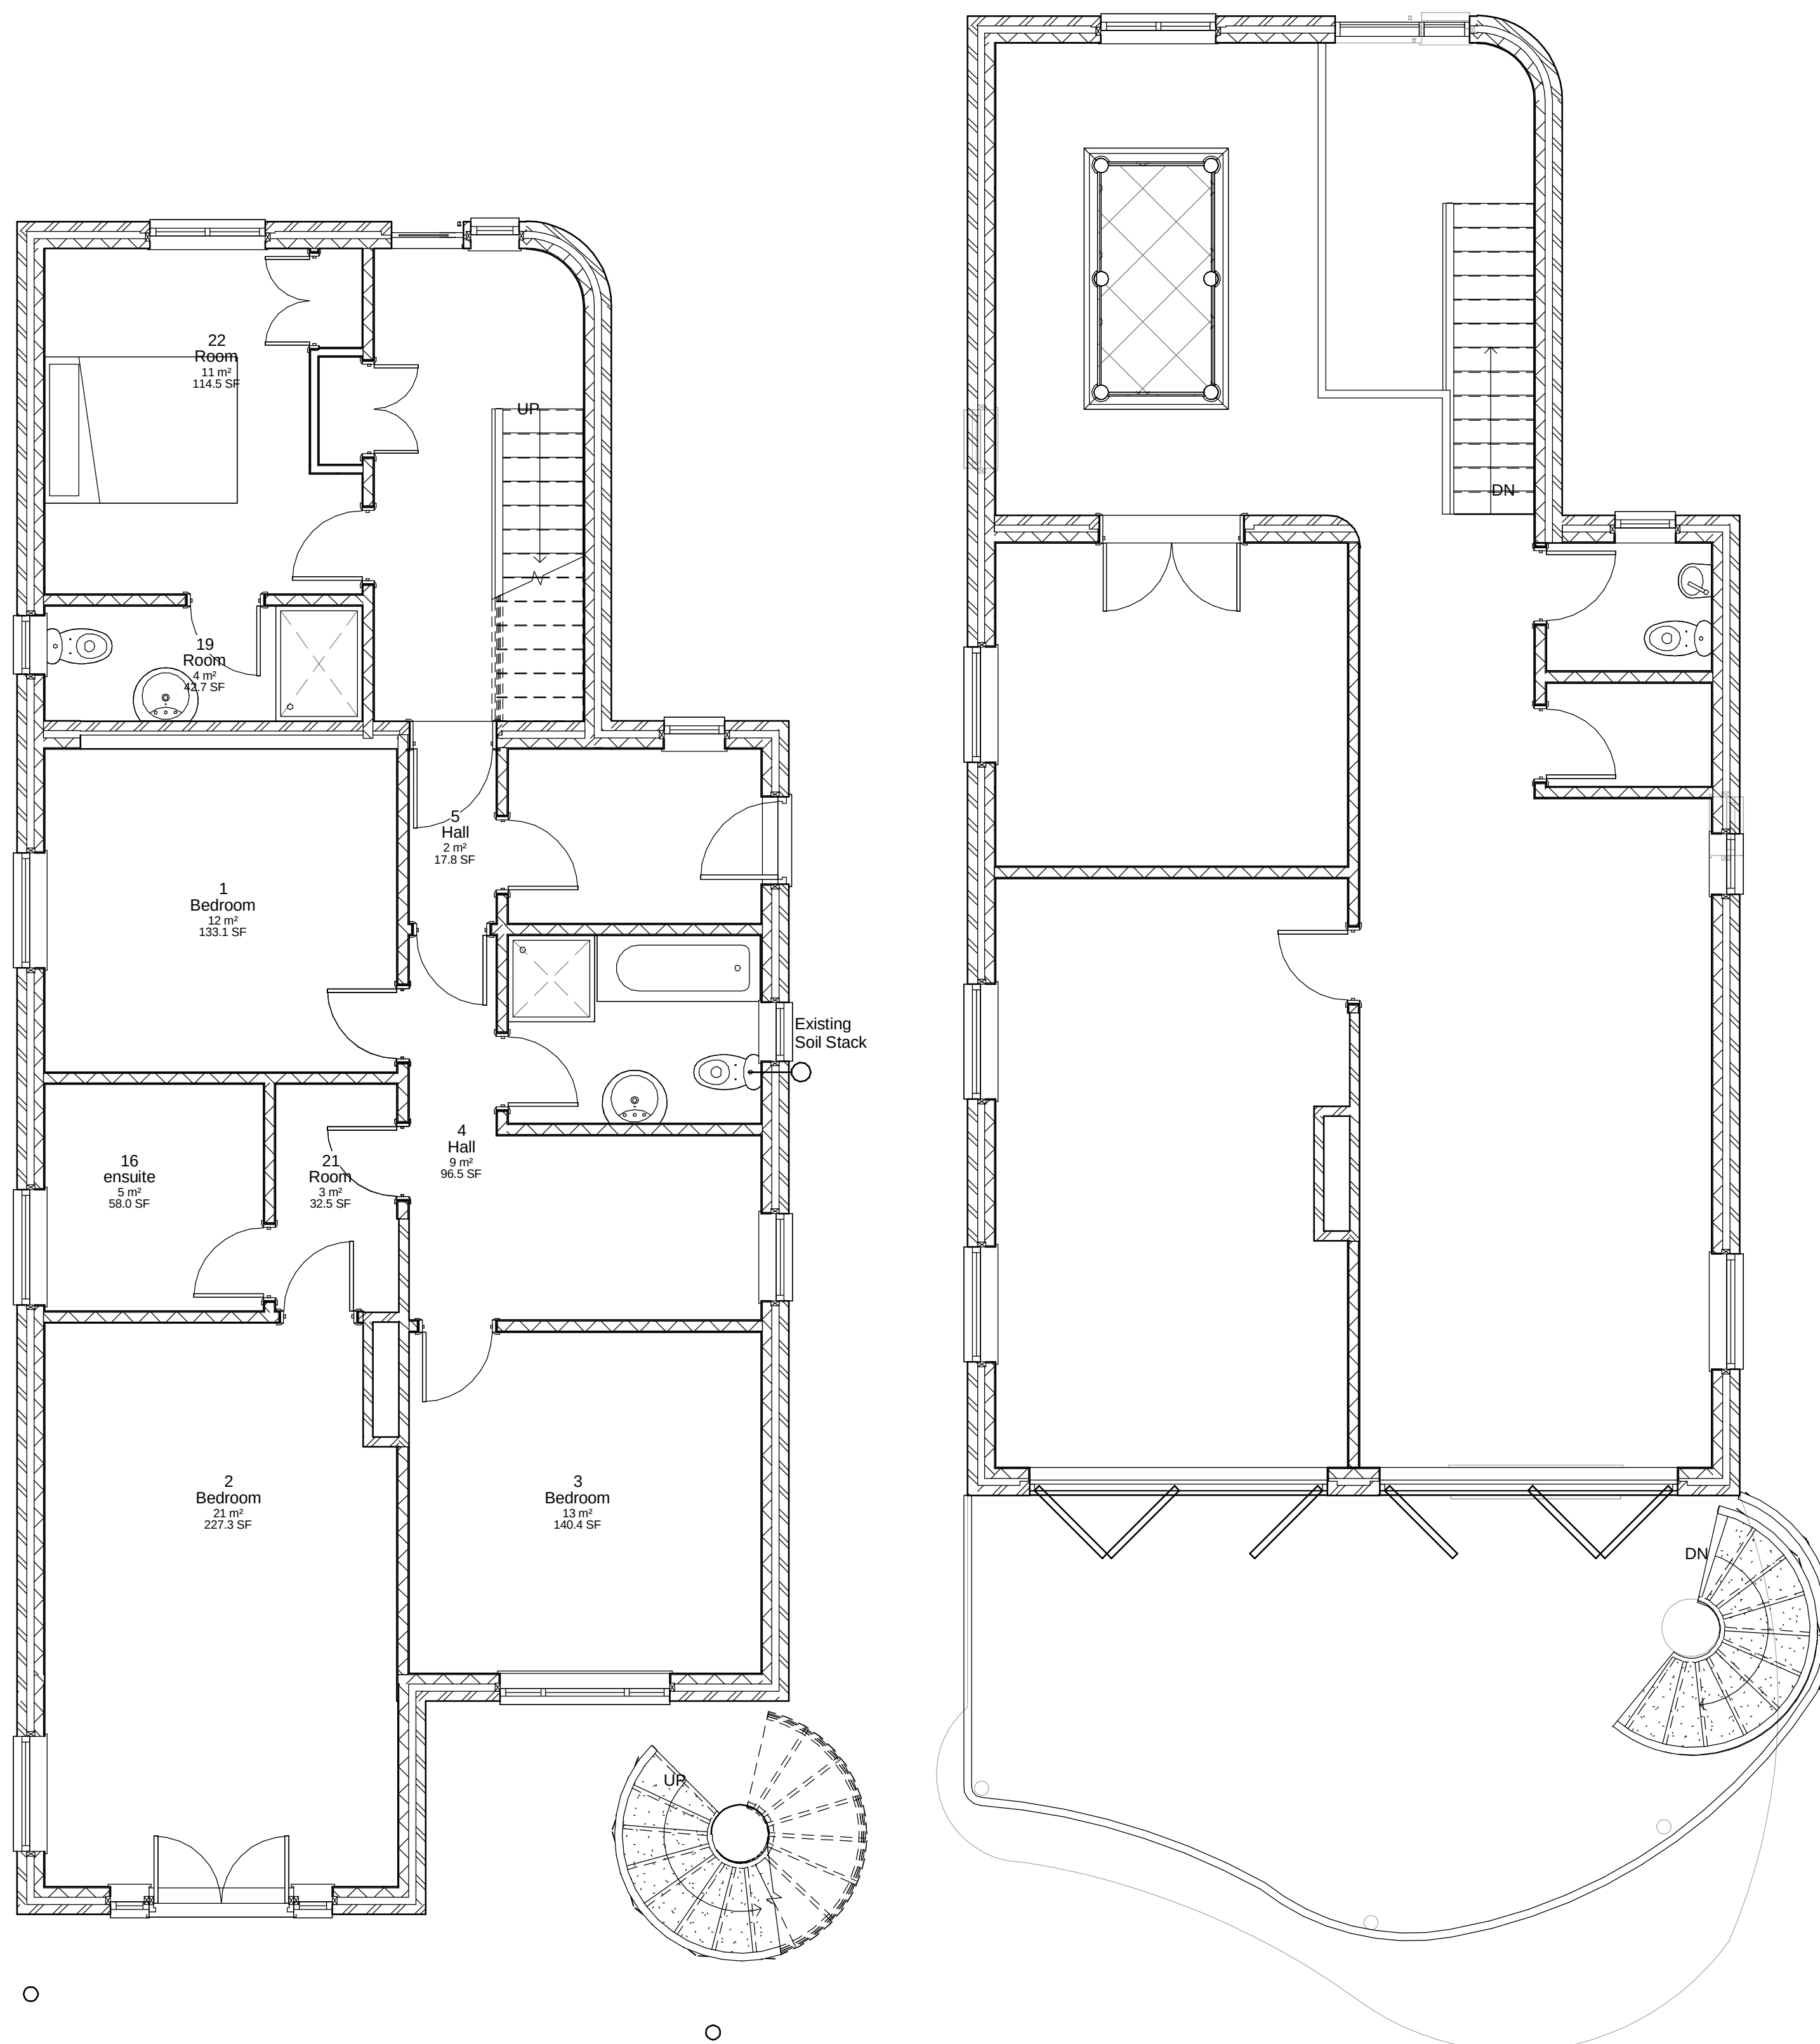

Ground Floor Plan ○

First Floor Plan

Floor Plans Scale 1:50 when Printed A1 with no Borders



Location Plan Scale 1:1000 at A1 with no Borders

This map was purchased from emapsite.com and is subject to the following © Crown copyright and database rights
16/12/15 Ordnance Survey 0100031673