




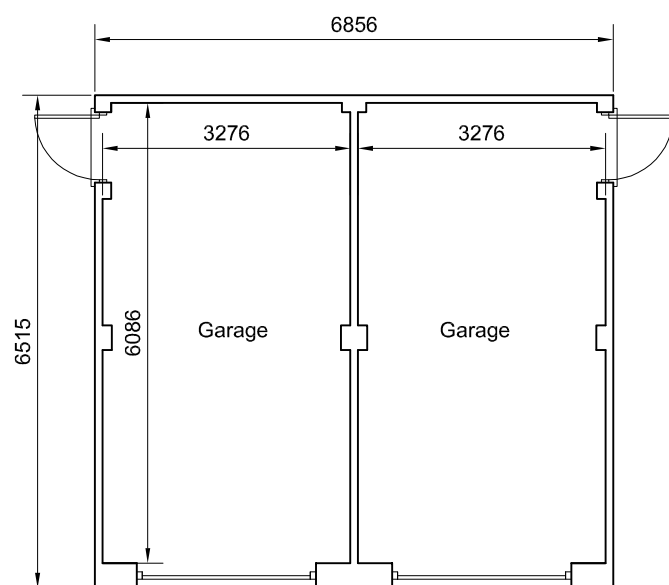


Ground Floor Plan
Plots 16 & 17, 84, 85, 118, 119

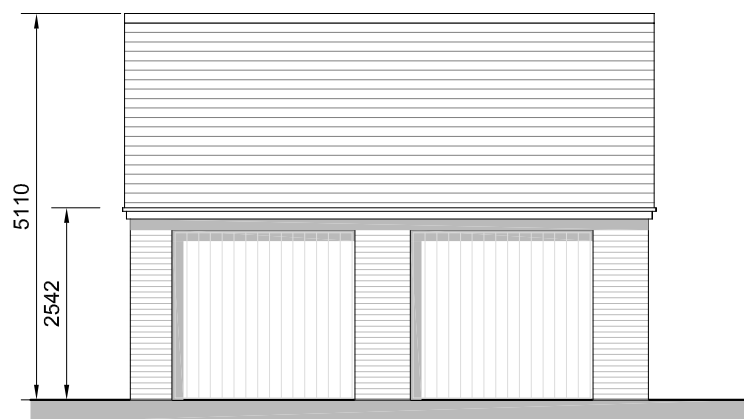


Front Elevation

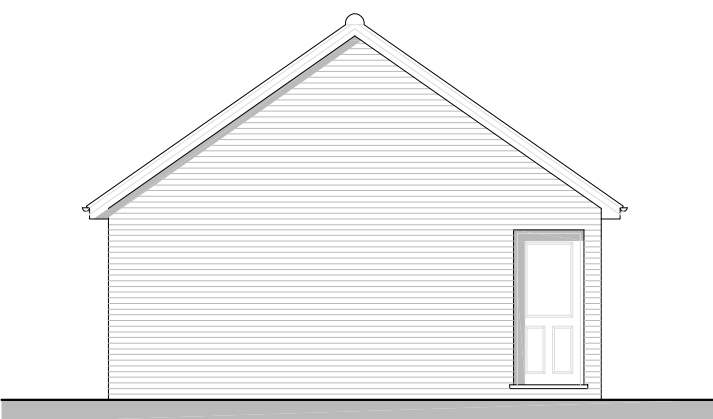


Side Elevation

 

Roof Plan

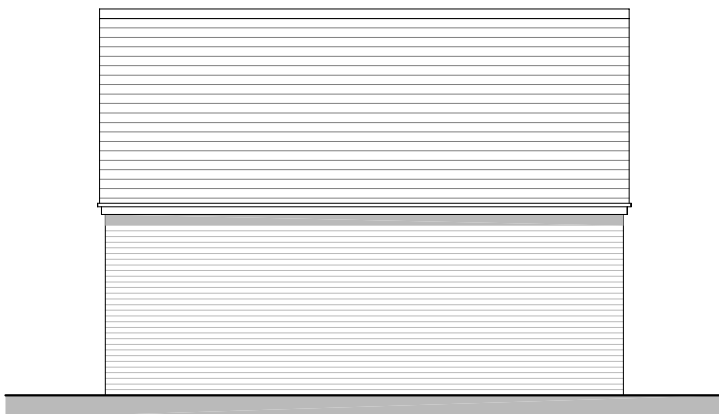

Rear Elevation

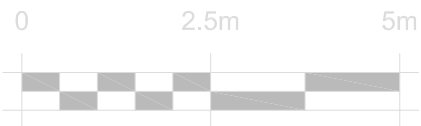

REV.	DATE	REVISIONS:	REV.	DATE	REVISIONS:
-	-	-	-	-	-

For Planning

© COPYRIGHT EXISTS ON THE DESIGNS AND INFORMATION SHOWN ON THIS DRAWING
This drawing may be scaled or cross referenced to the scale bar for planning application purposes only. Do not scale for any other purpose, use figured dimensions only. Subject to site survey and all necessary consents.
All dimensions to be checked by user and any discrepancies, errors or omissions to be reported to the Architect before work commences. This drawing is to be read in conjunction with all other relevant materials.

CLIENT: Bellway Homes Limited (Wessex)		PROJECT: Land West of Horndean Road Emsworth		Broadmeade House Farnham Business Park Weydon Lane Farnham, Surrey GU9 8QT Tel. 01252 267878 name.surname@osp architecture.com www.osparchitecture.com  O'KEEFE SCANLON LIMITED
SCALE: 1:100 (A3 ORIGINAL)		DRAWING: Ancillary Buildings Split Double Garage (eaved version)		
DRAWN: GJE/LV	16386	P171	-	
DATE: Dec 2016				