




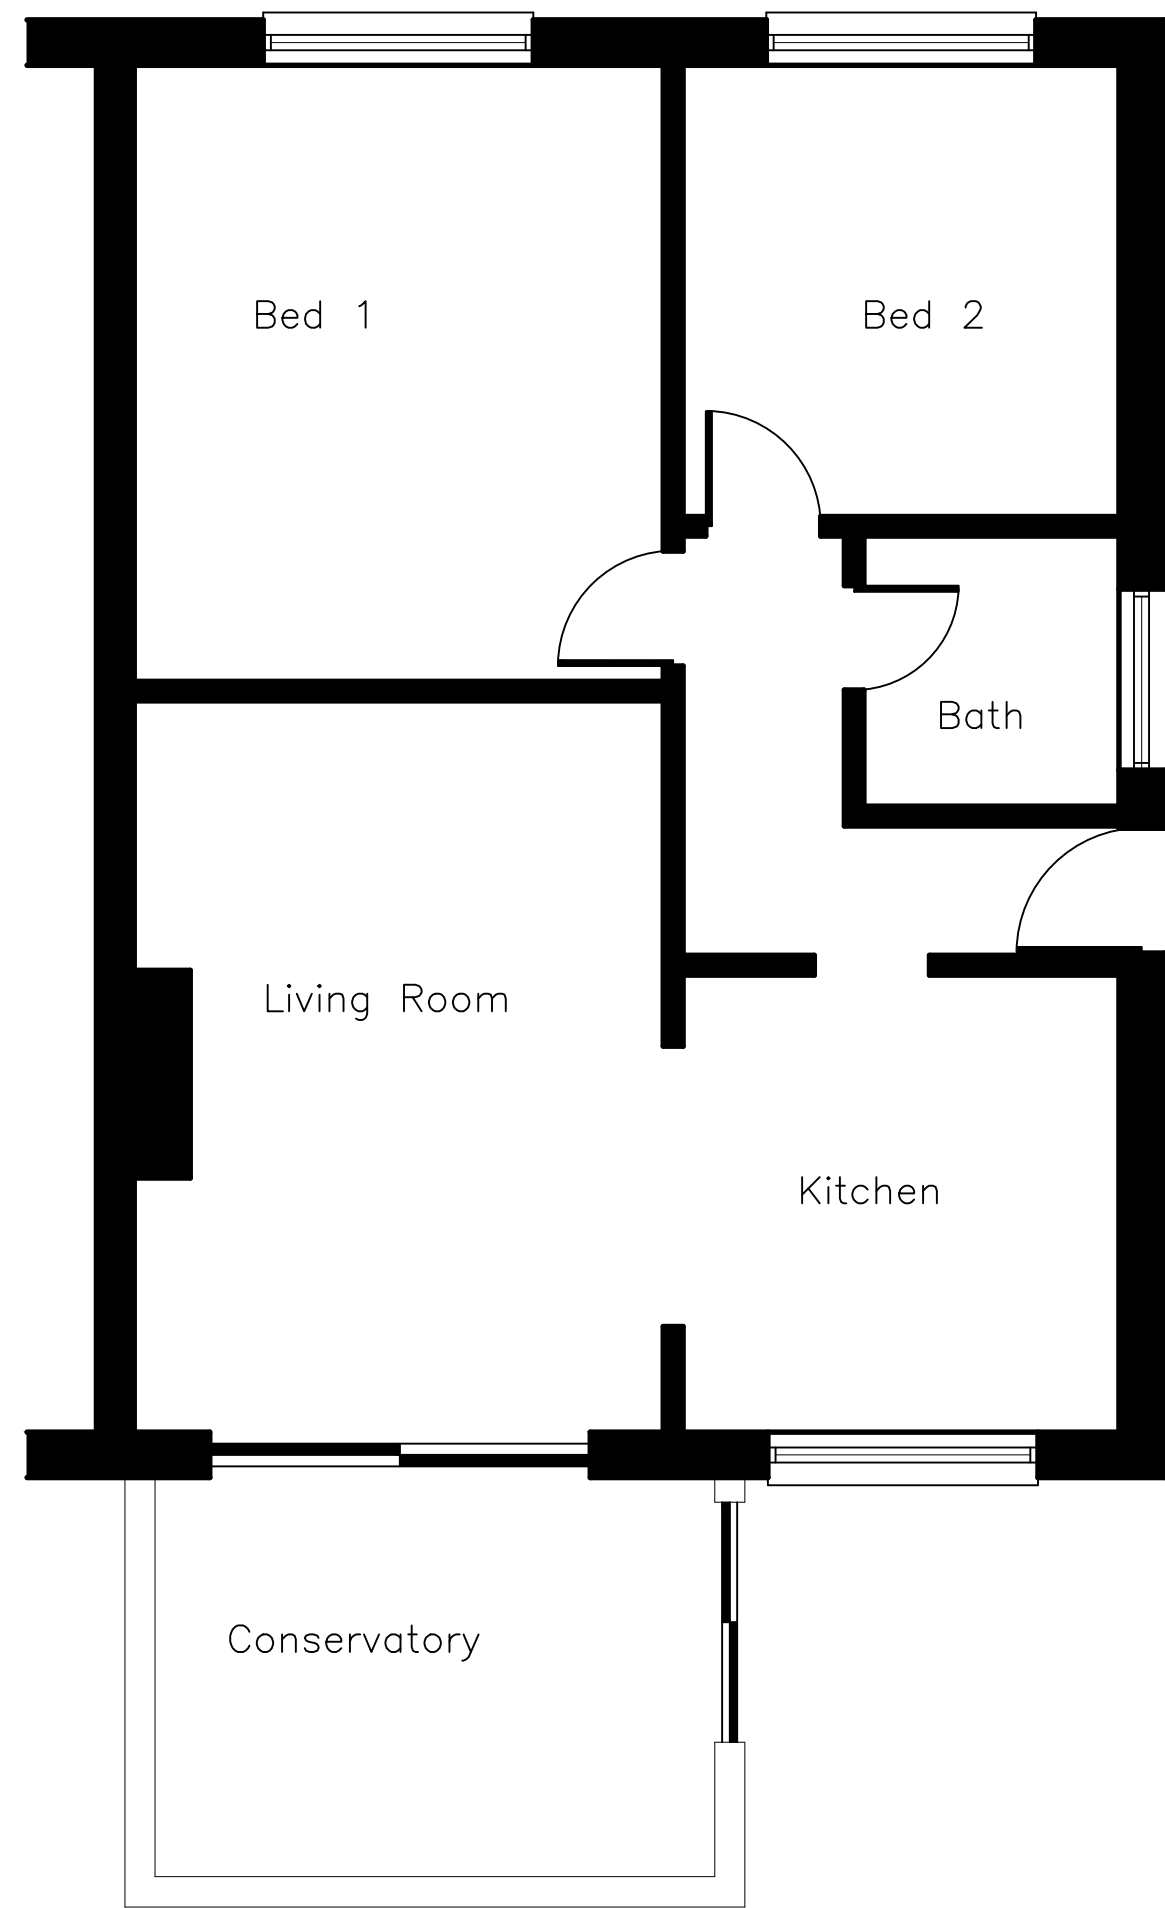


Ground Floor Plan As Existing

 


Scale Bar (1:100)

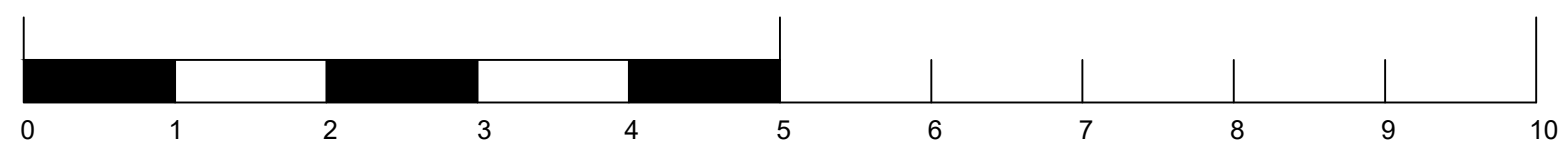


Scale Bar (1:50)

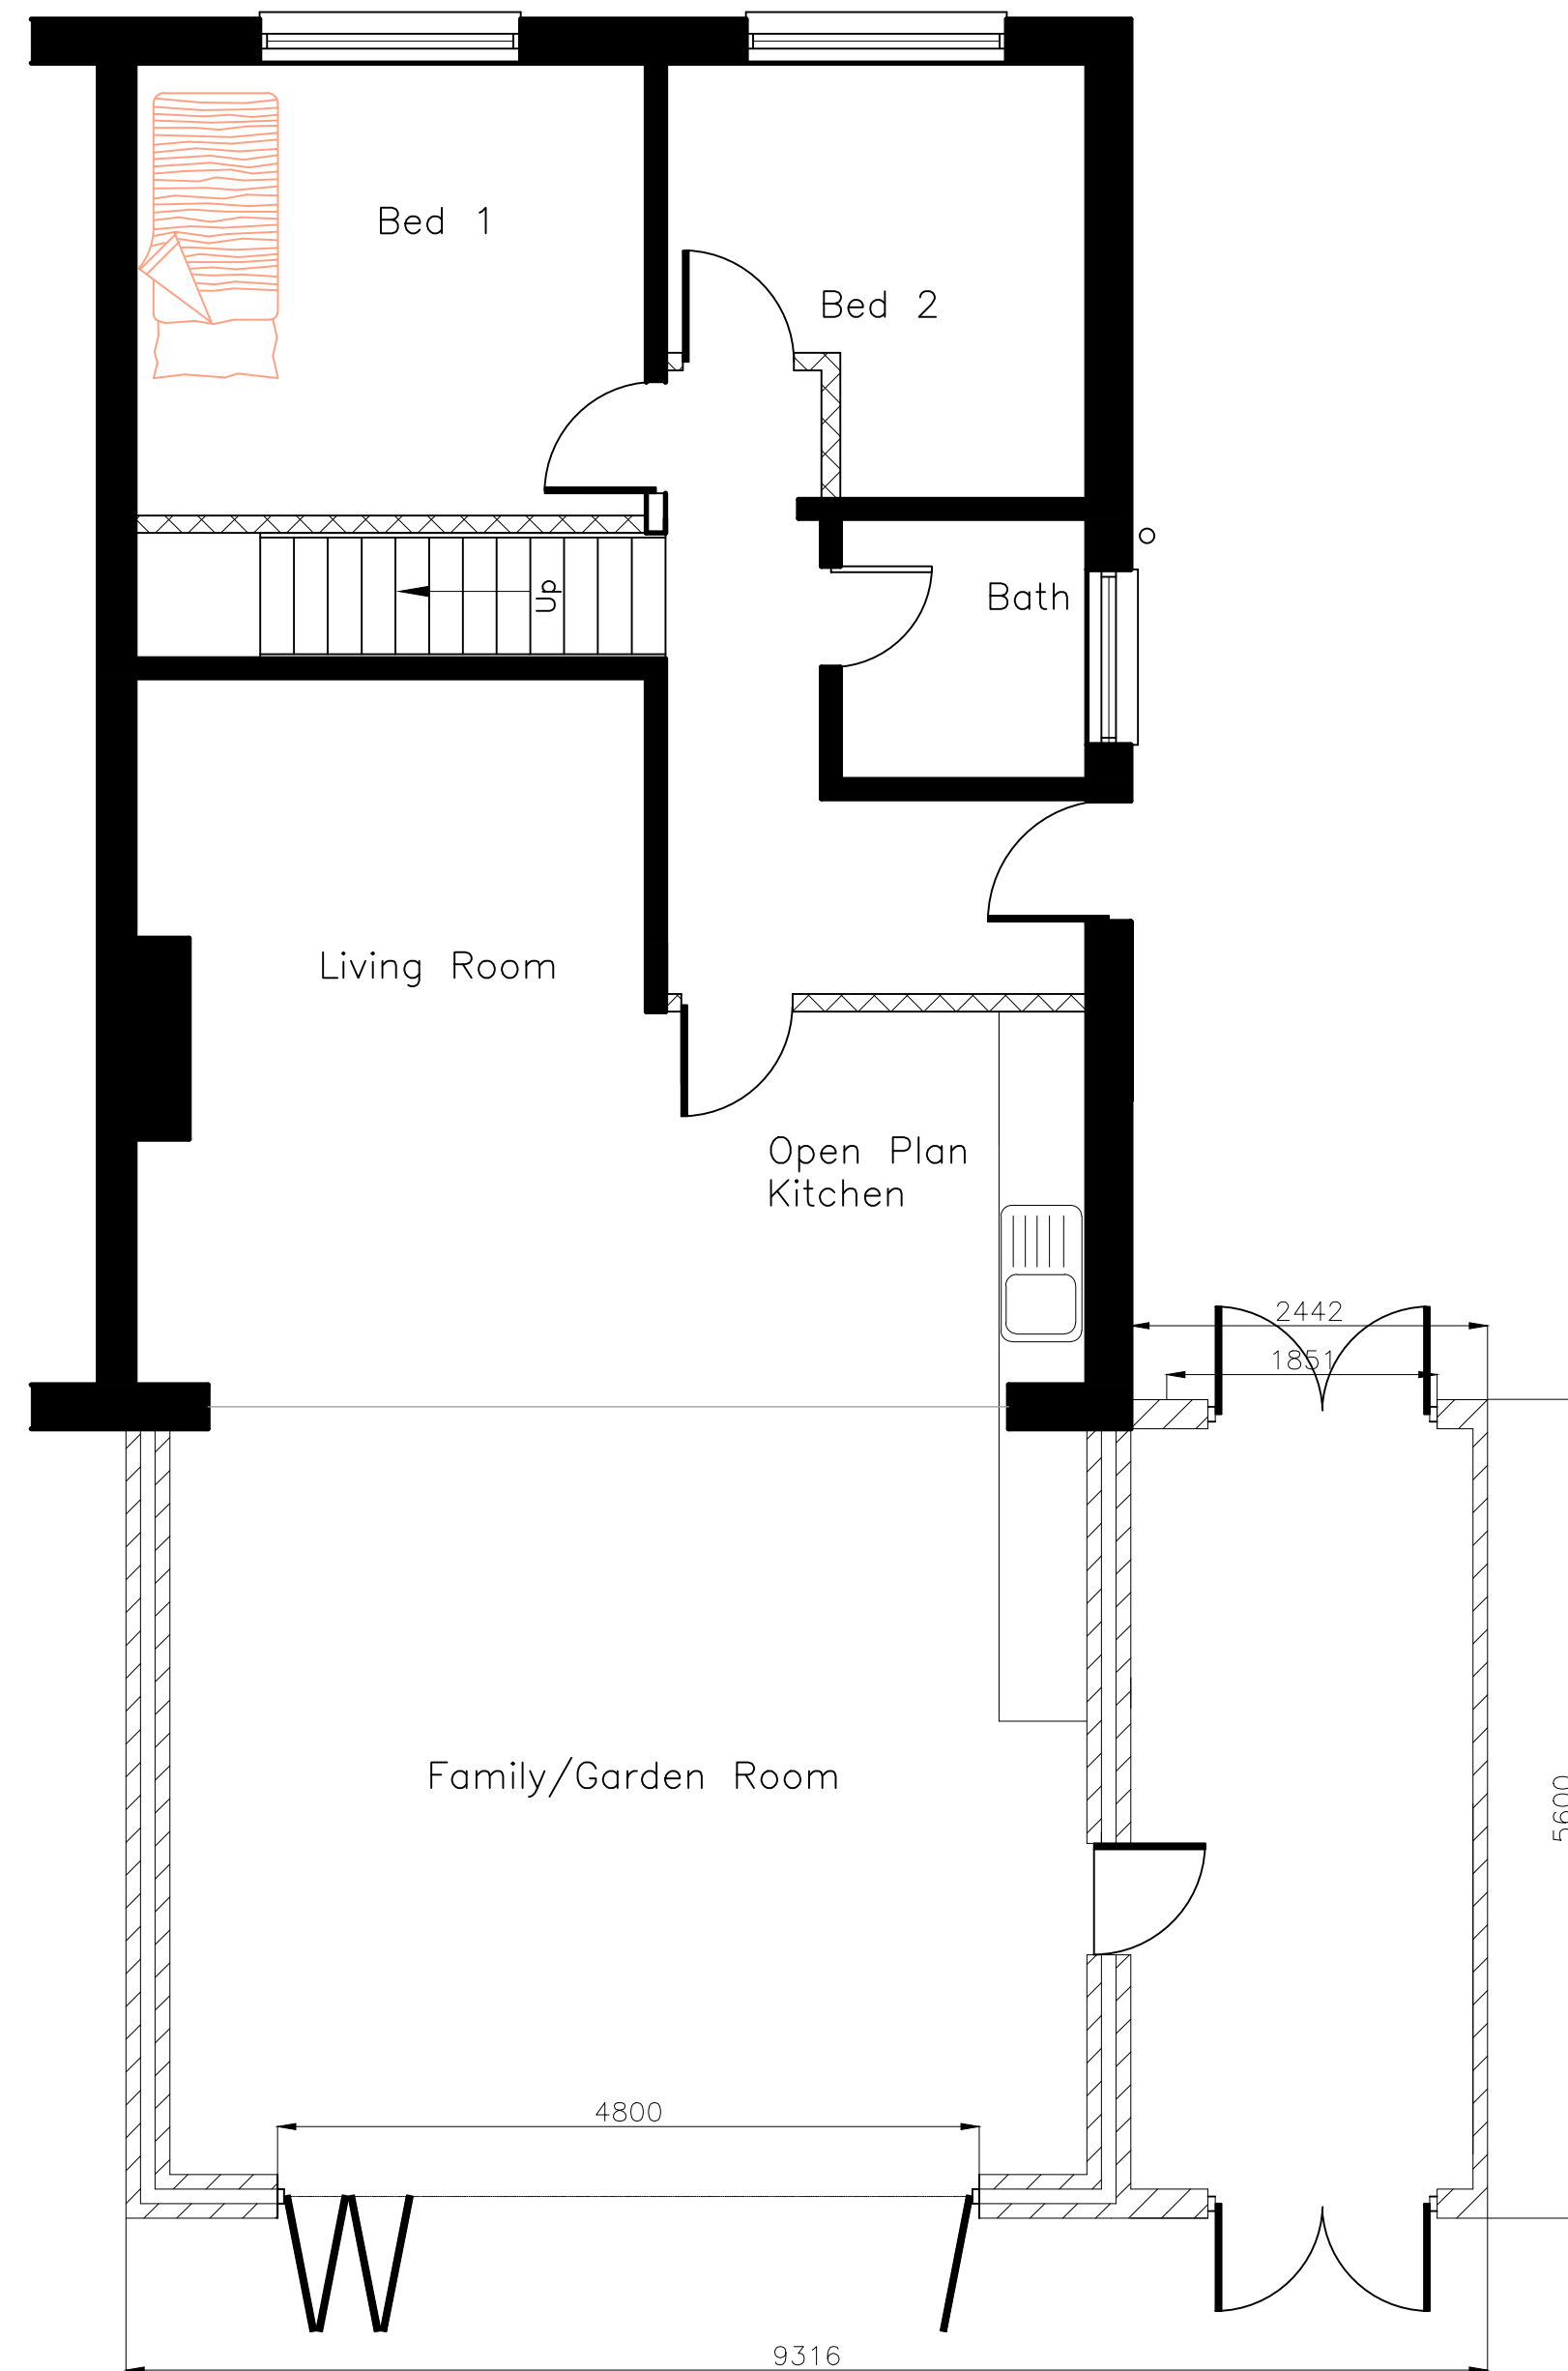


Ground Floor Plan As Proposed

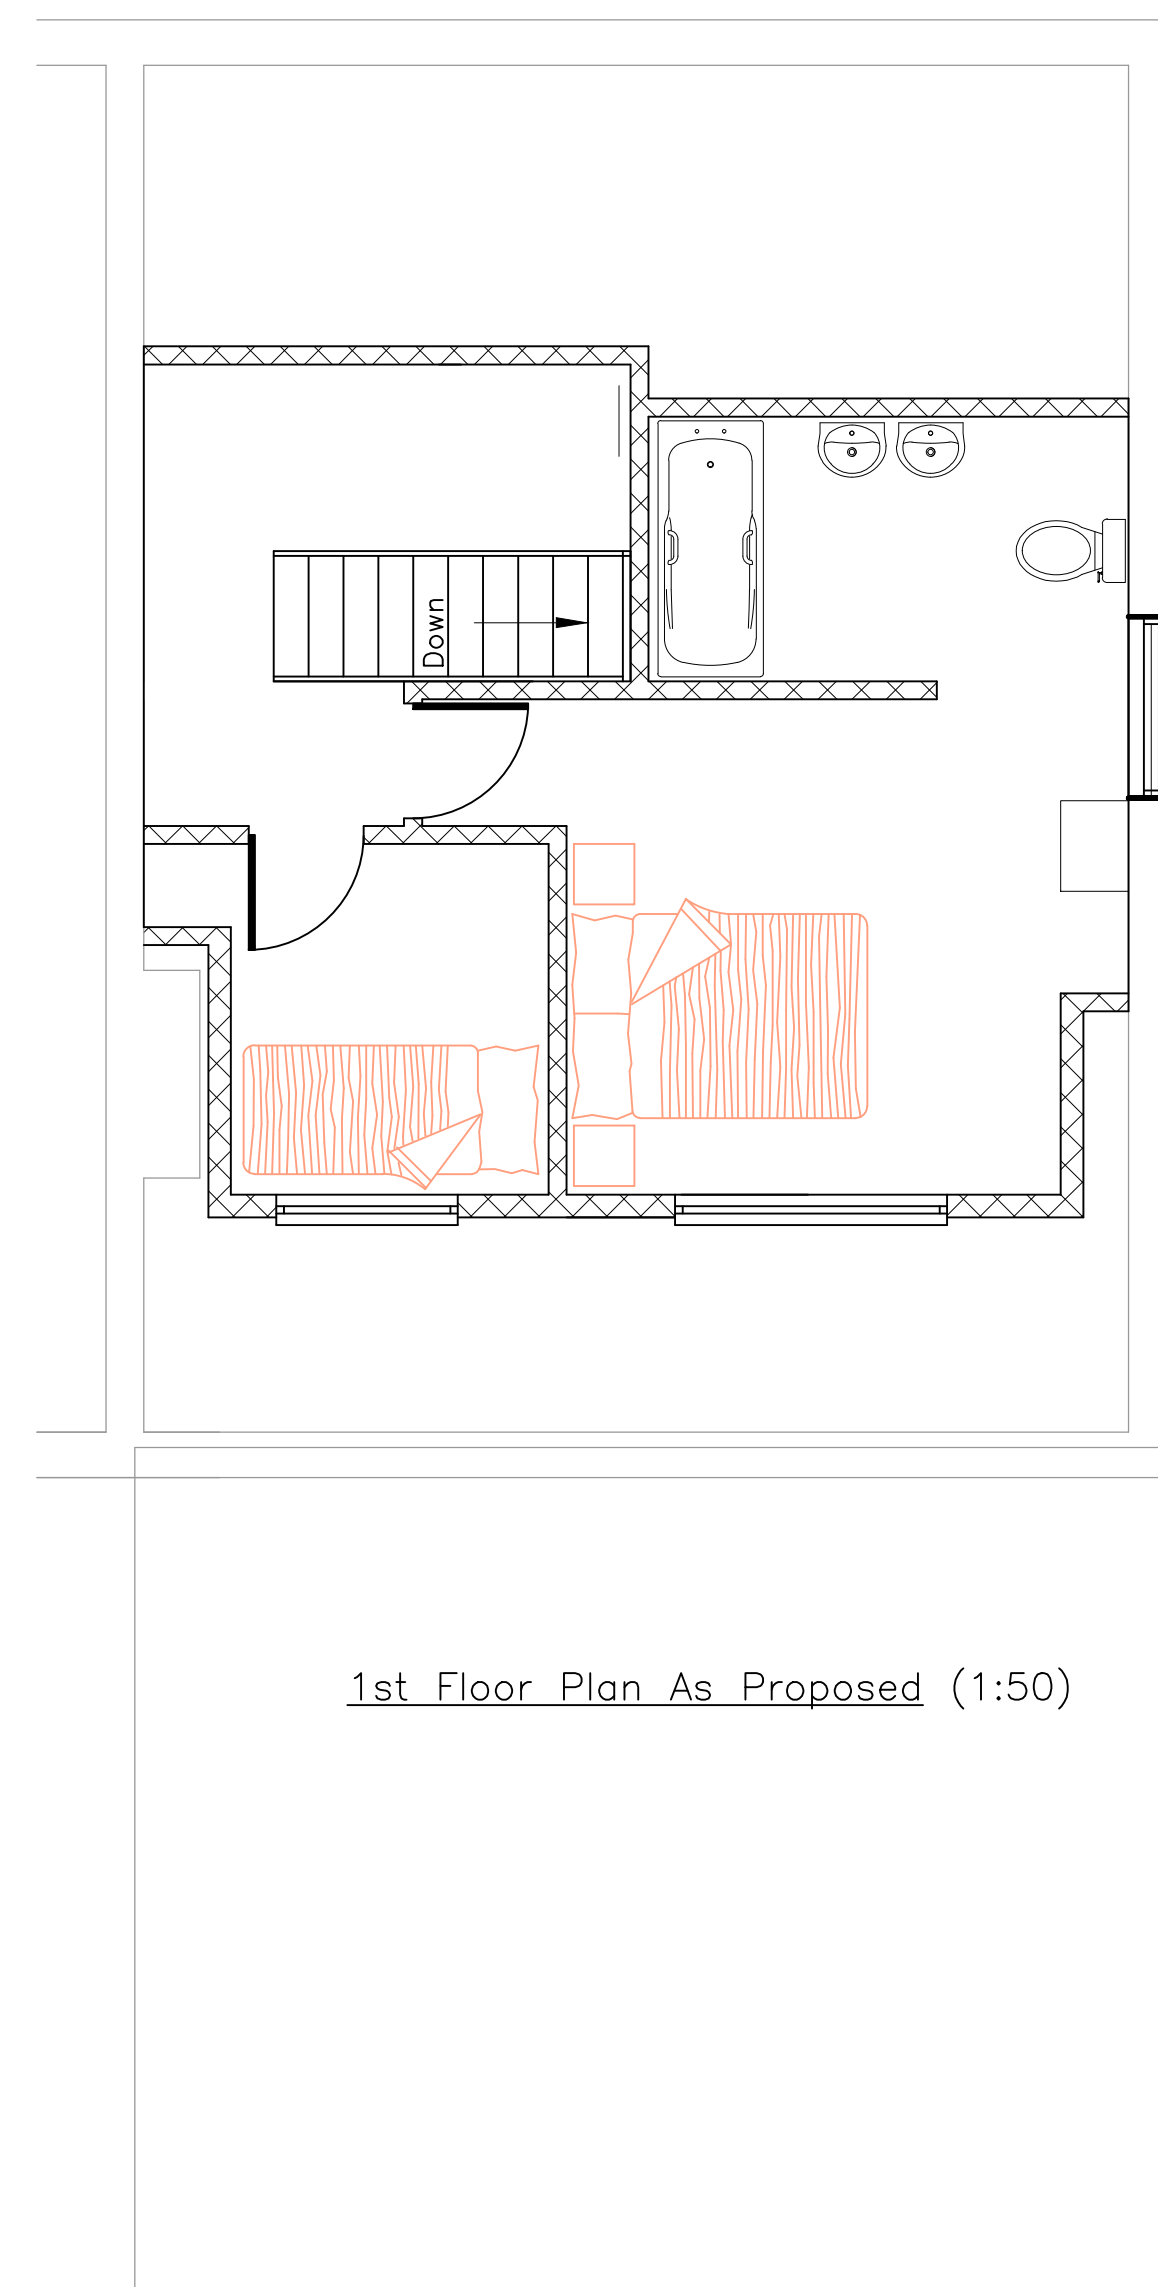

1st Floor Plan As Proposed (1:50)

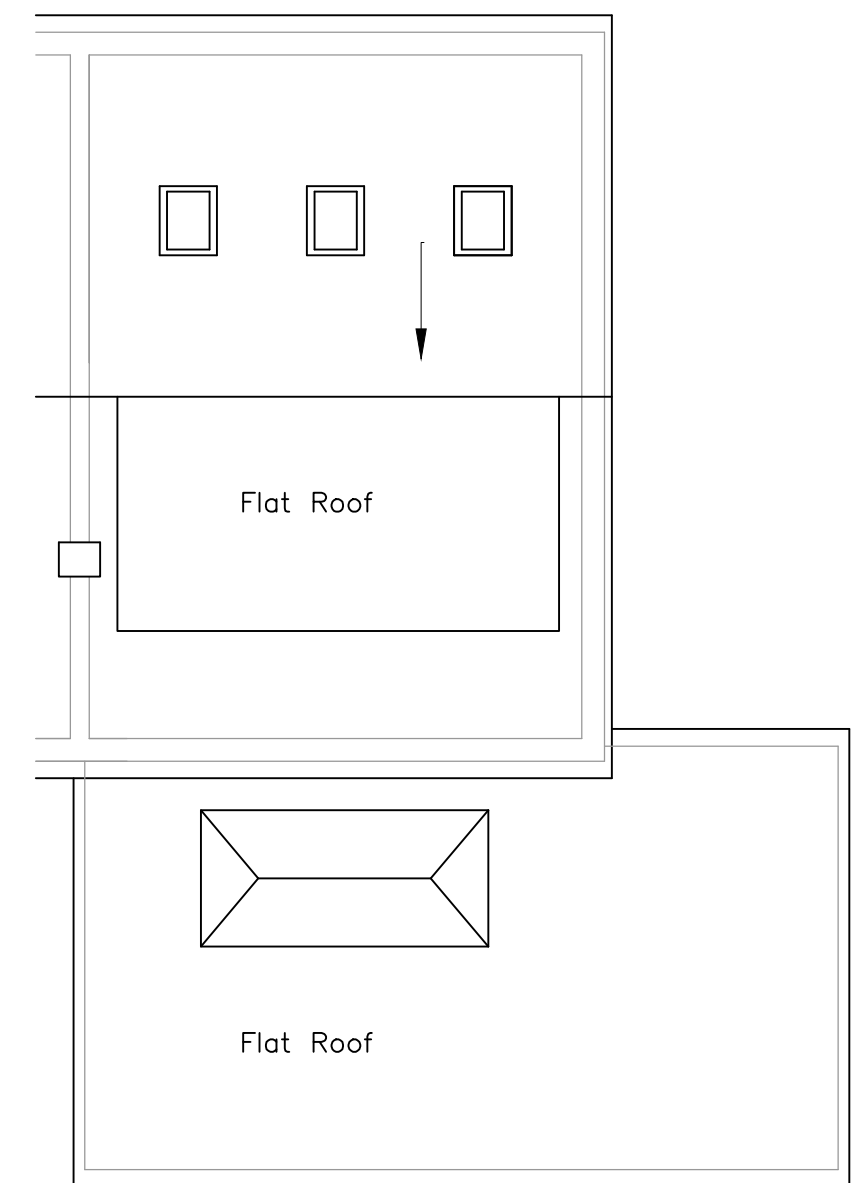

Roof Plan (1:100)

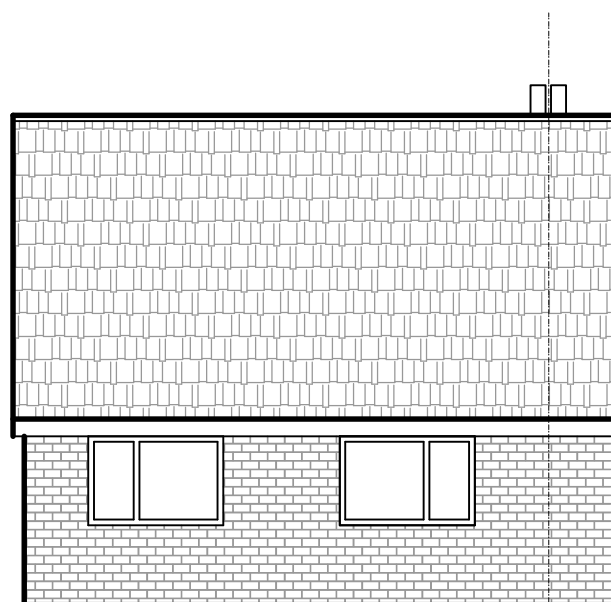


Front Elevation As Existing




Side Elevation As Existing



Rear Elevation As Existing

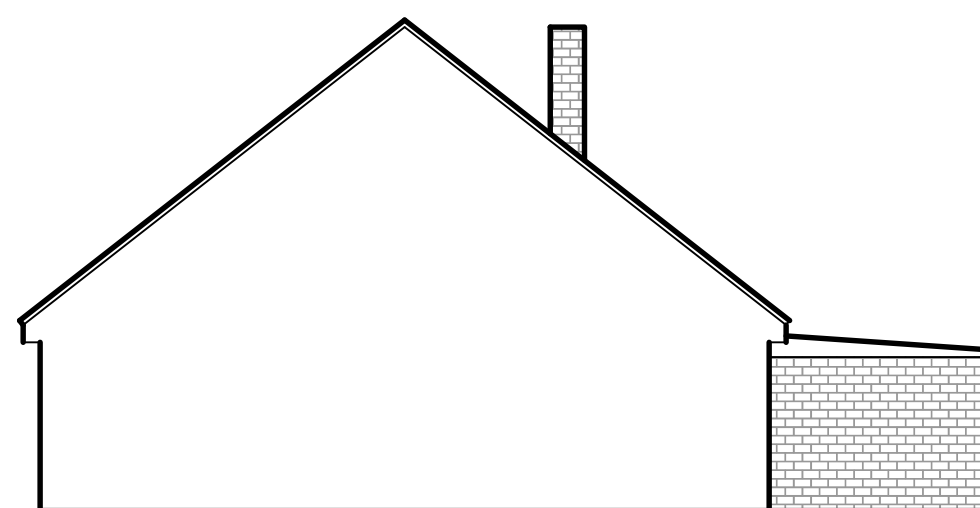


Side Elevation As Existing

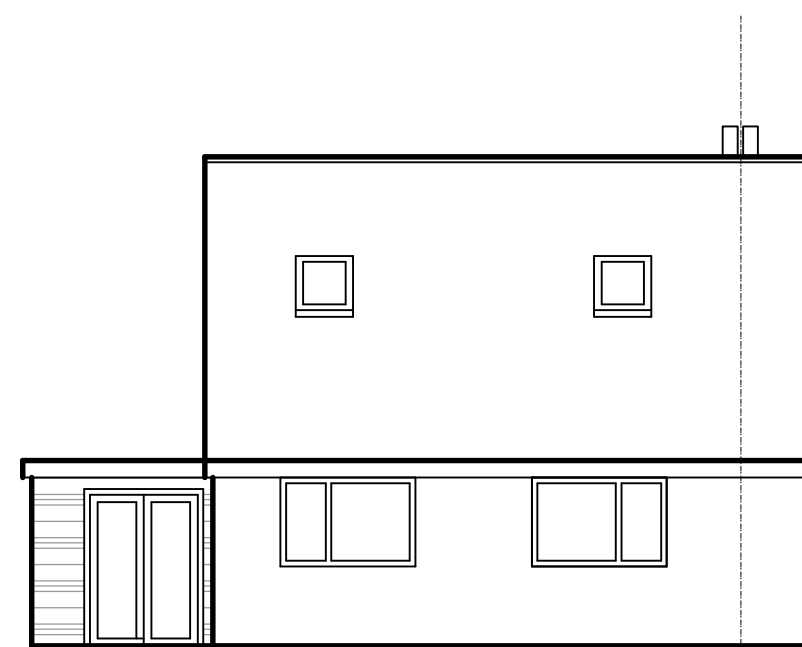


Front Elevation As Proposed



Side Elevation As Proposed

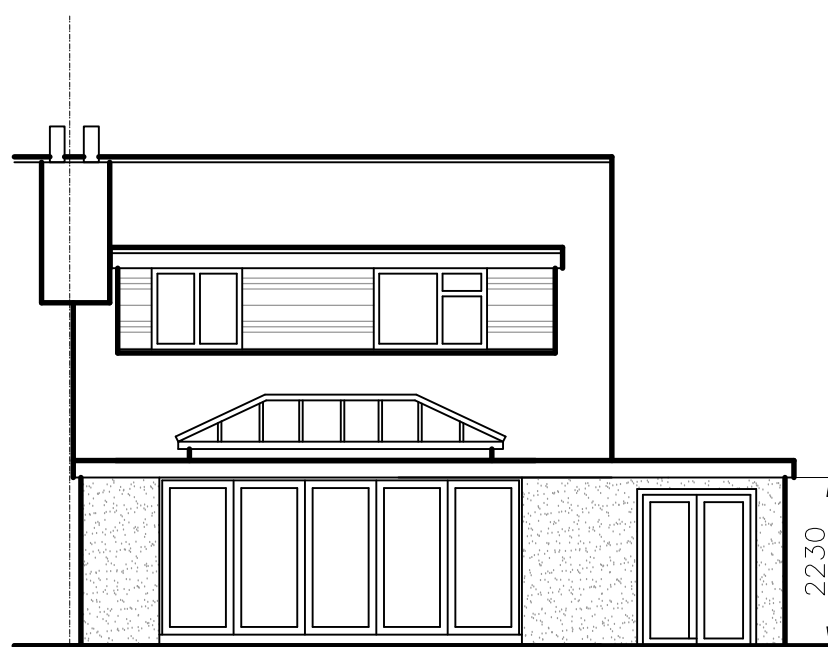

Rear Elevation As Proposed

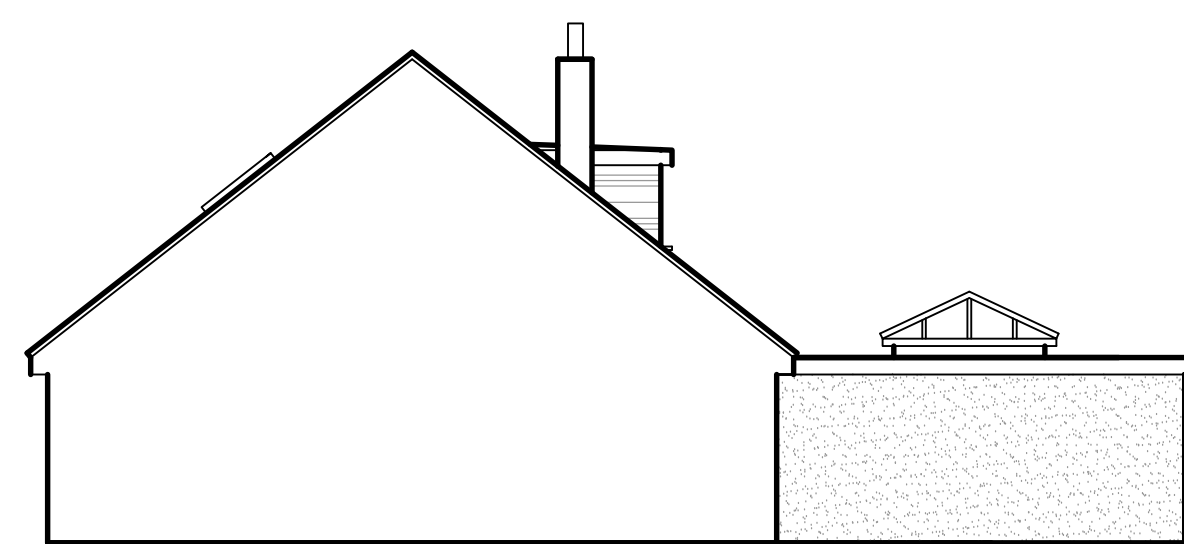

Side Elevation As Proposed (1:100)

 <div>WildCry Technical Services 1 Bealing Close Southampton SO16 3AW email: admin@wildcry.com Web: www.wildcry.com</div>			
SCHEME TITLE			
22 Haslar Crescent Waterlooville PO7 6DJ			
DRAWING TITLE			
Proposed Rear Extension & Garage			
CREATED MAH	DATE May 2017	CHECKED	APPROVED
DRAWING NUMBER Has010		PROJECT NO.	SCALE As Shown
		REVISION REV D	DWG. SHEET 1_OF_1