




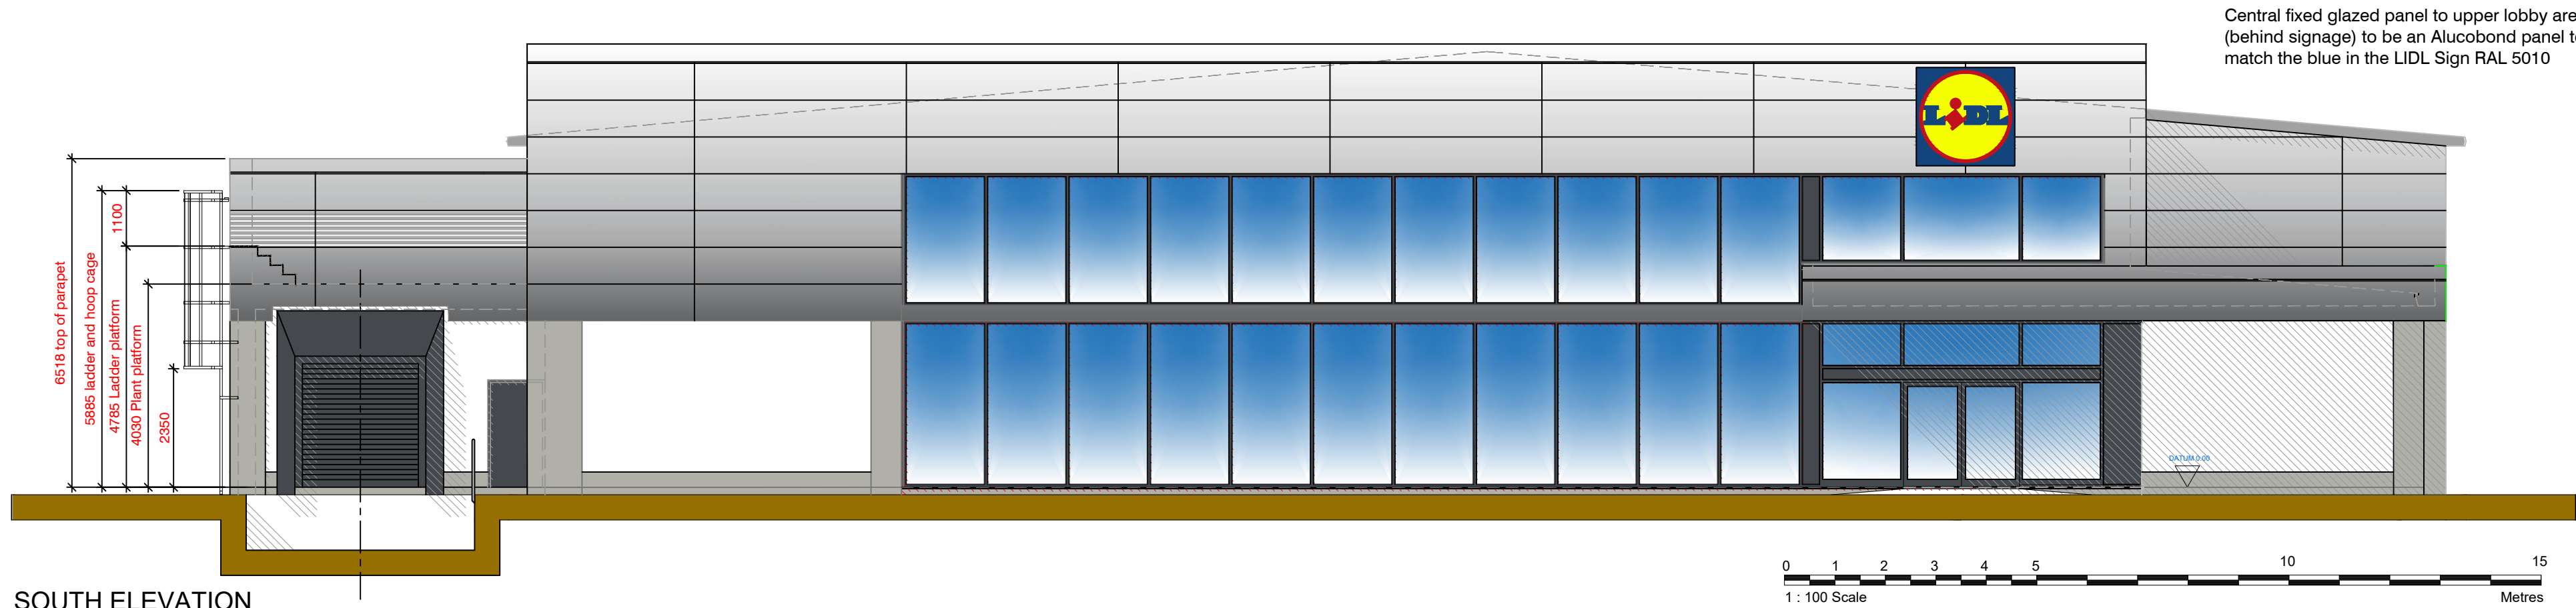


SOUTH ELEVATION

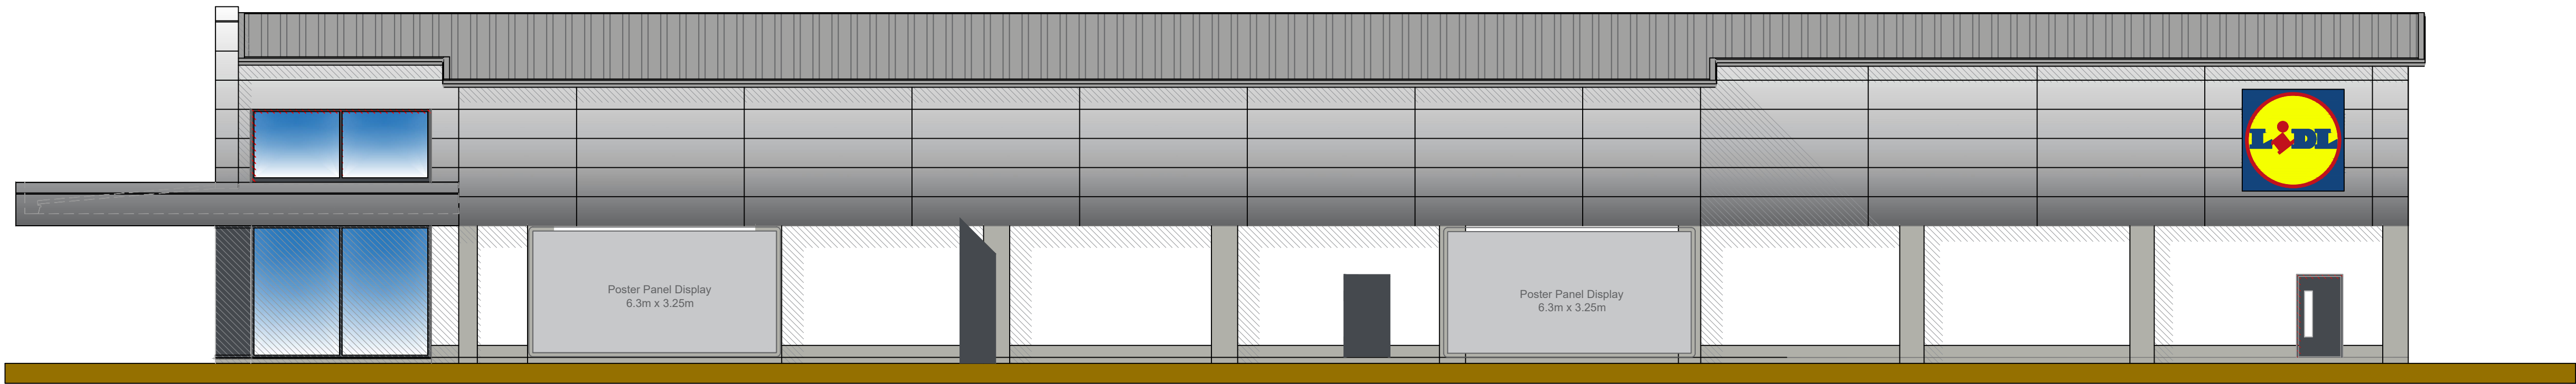

EAST ELEVATION

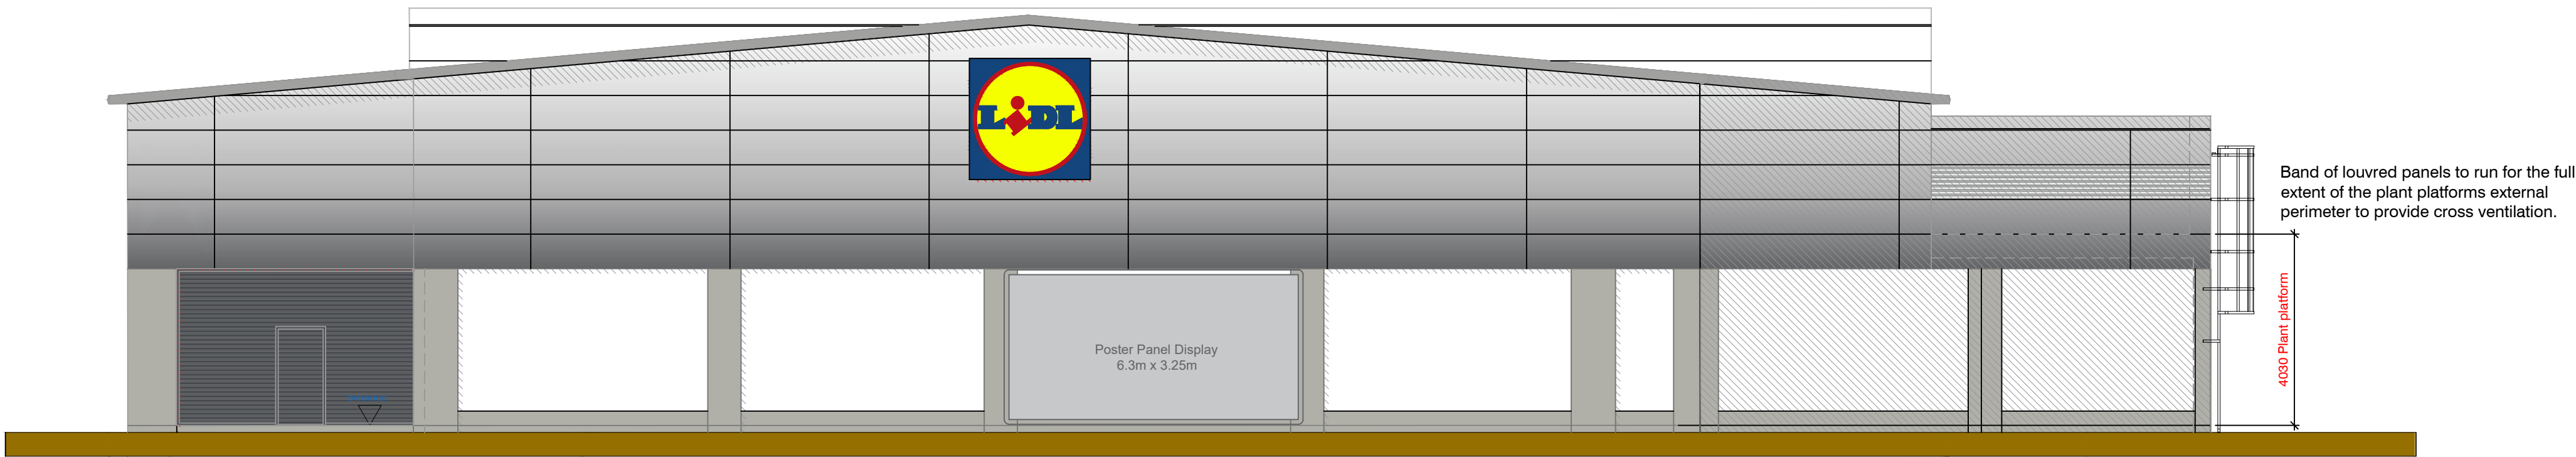

NORTH ELEVATION

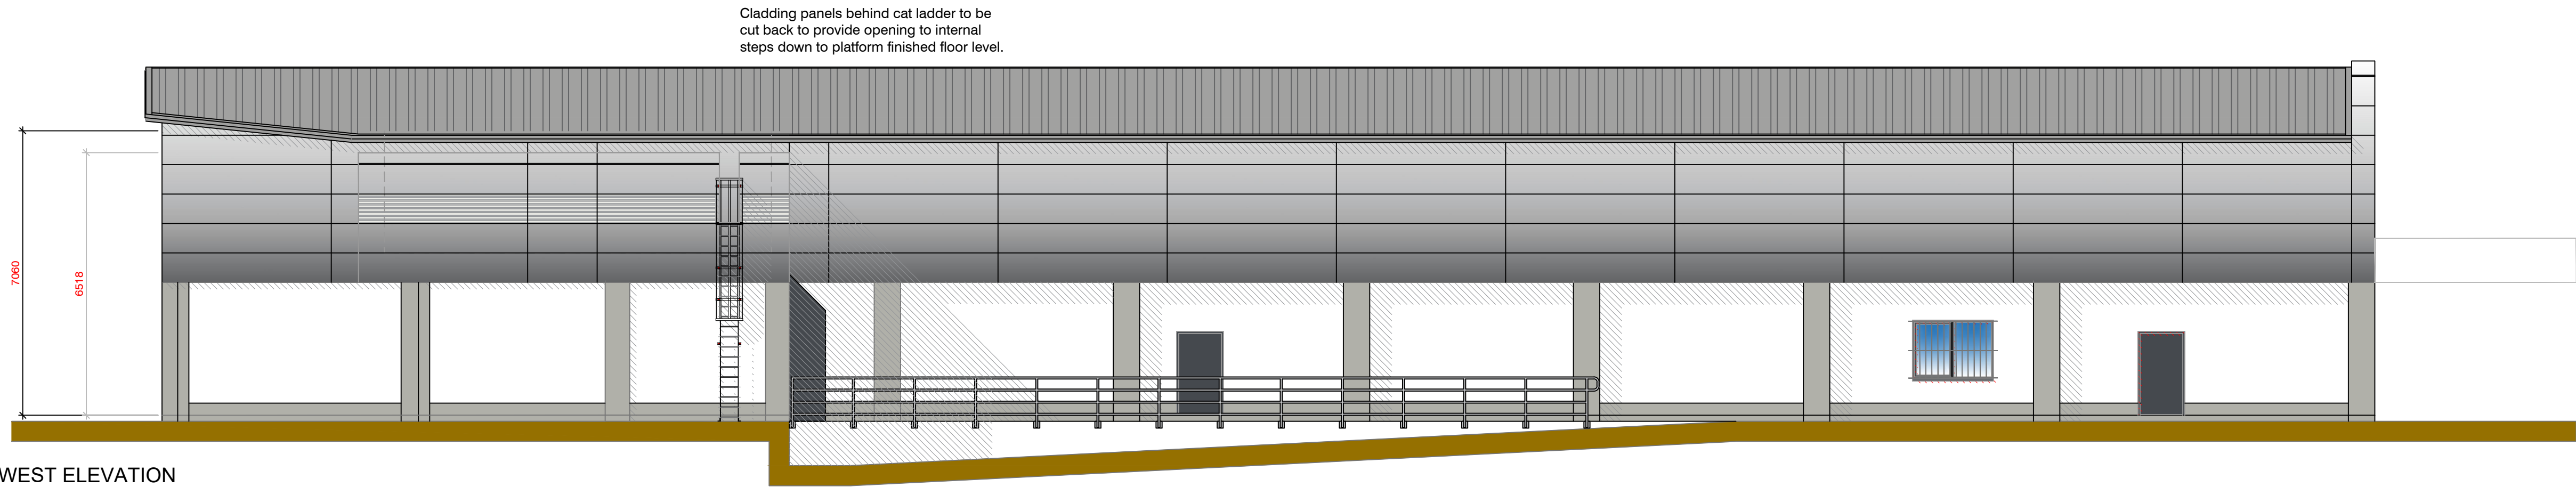

WEST ELEVATION

© 2017 RPS Group

Notes

1. This drawing has been prepared in accordance with the scope of RPS's appointment with its client and is subject to the terms and conditions of that appointment. RPS accepts no liability for any use of this document other than by its client and only for the purposes for which it was prepared and provided.
2. If received electronically it is the recipients responsibility to print to correct scale. Only written dimensions should be used.

Rev	Description	Date	Initial	Checked
A	Signage amendments	27-02-17	GG	CT



Park House, Greyfriars Road,
Cardiff, CF10 3AF
T: +44(0)2920 668662 E: rpsca@rpsgroup.com F: +44(0)2920 668622

Client LIDL UK

Project PROPOSED NEW LIDL STORE
ELETTRA PARK, WATERLOOVILE

Title STORE SIGNAGE ELEVATIONS

Status PLANNING Drawn By GG PM/Checked by NL

Job Ref JPW1054 Scale @ A1 1:100 Date Created FEB 2017

Drawing Number JPW1054-004 Rev A