



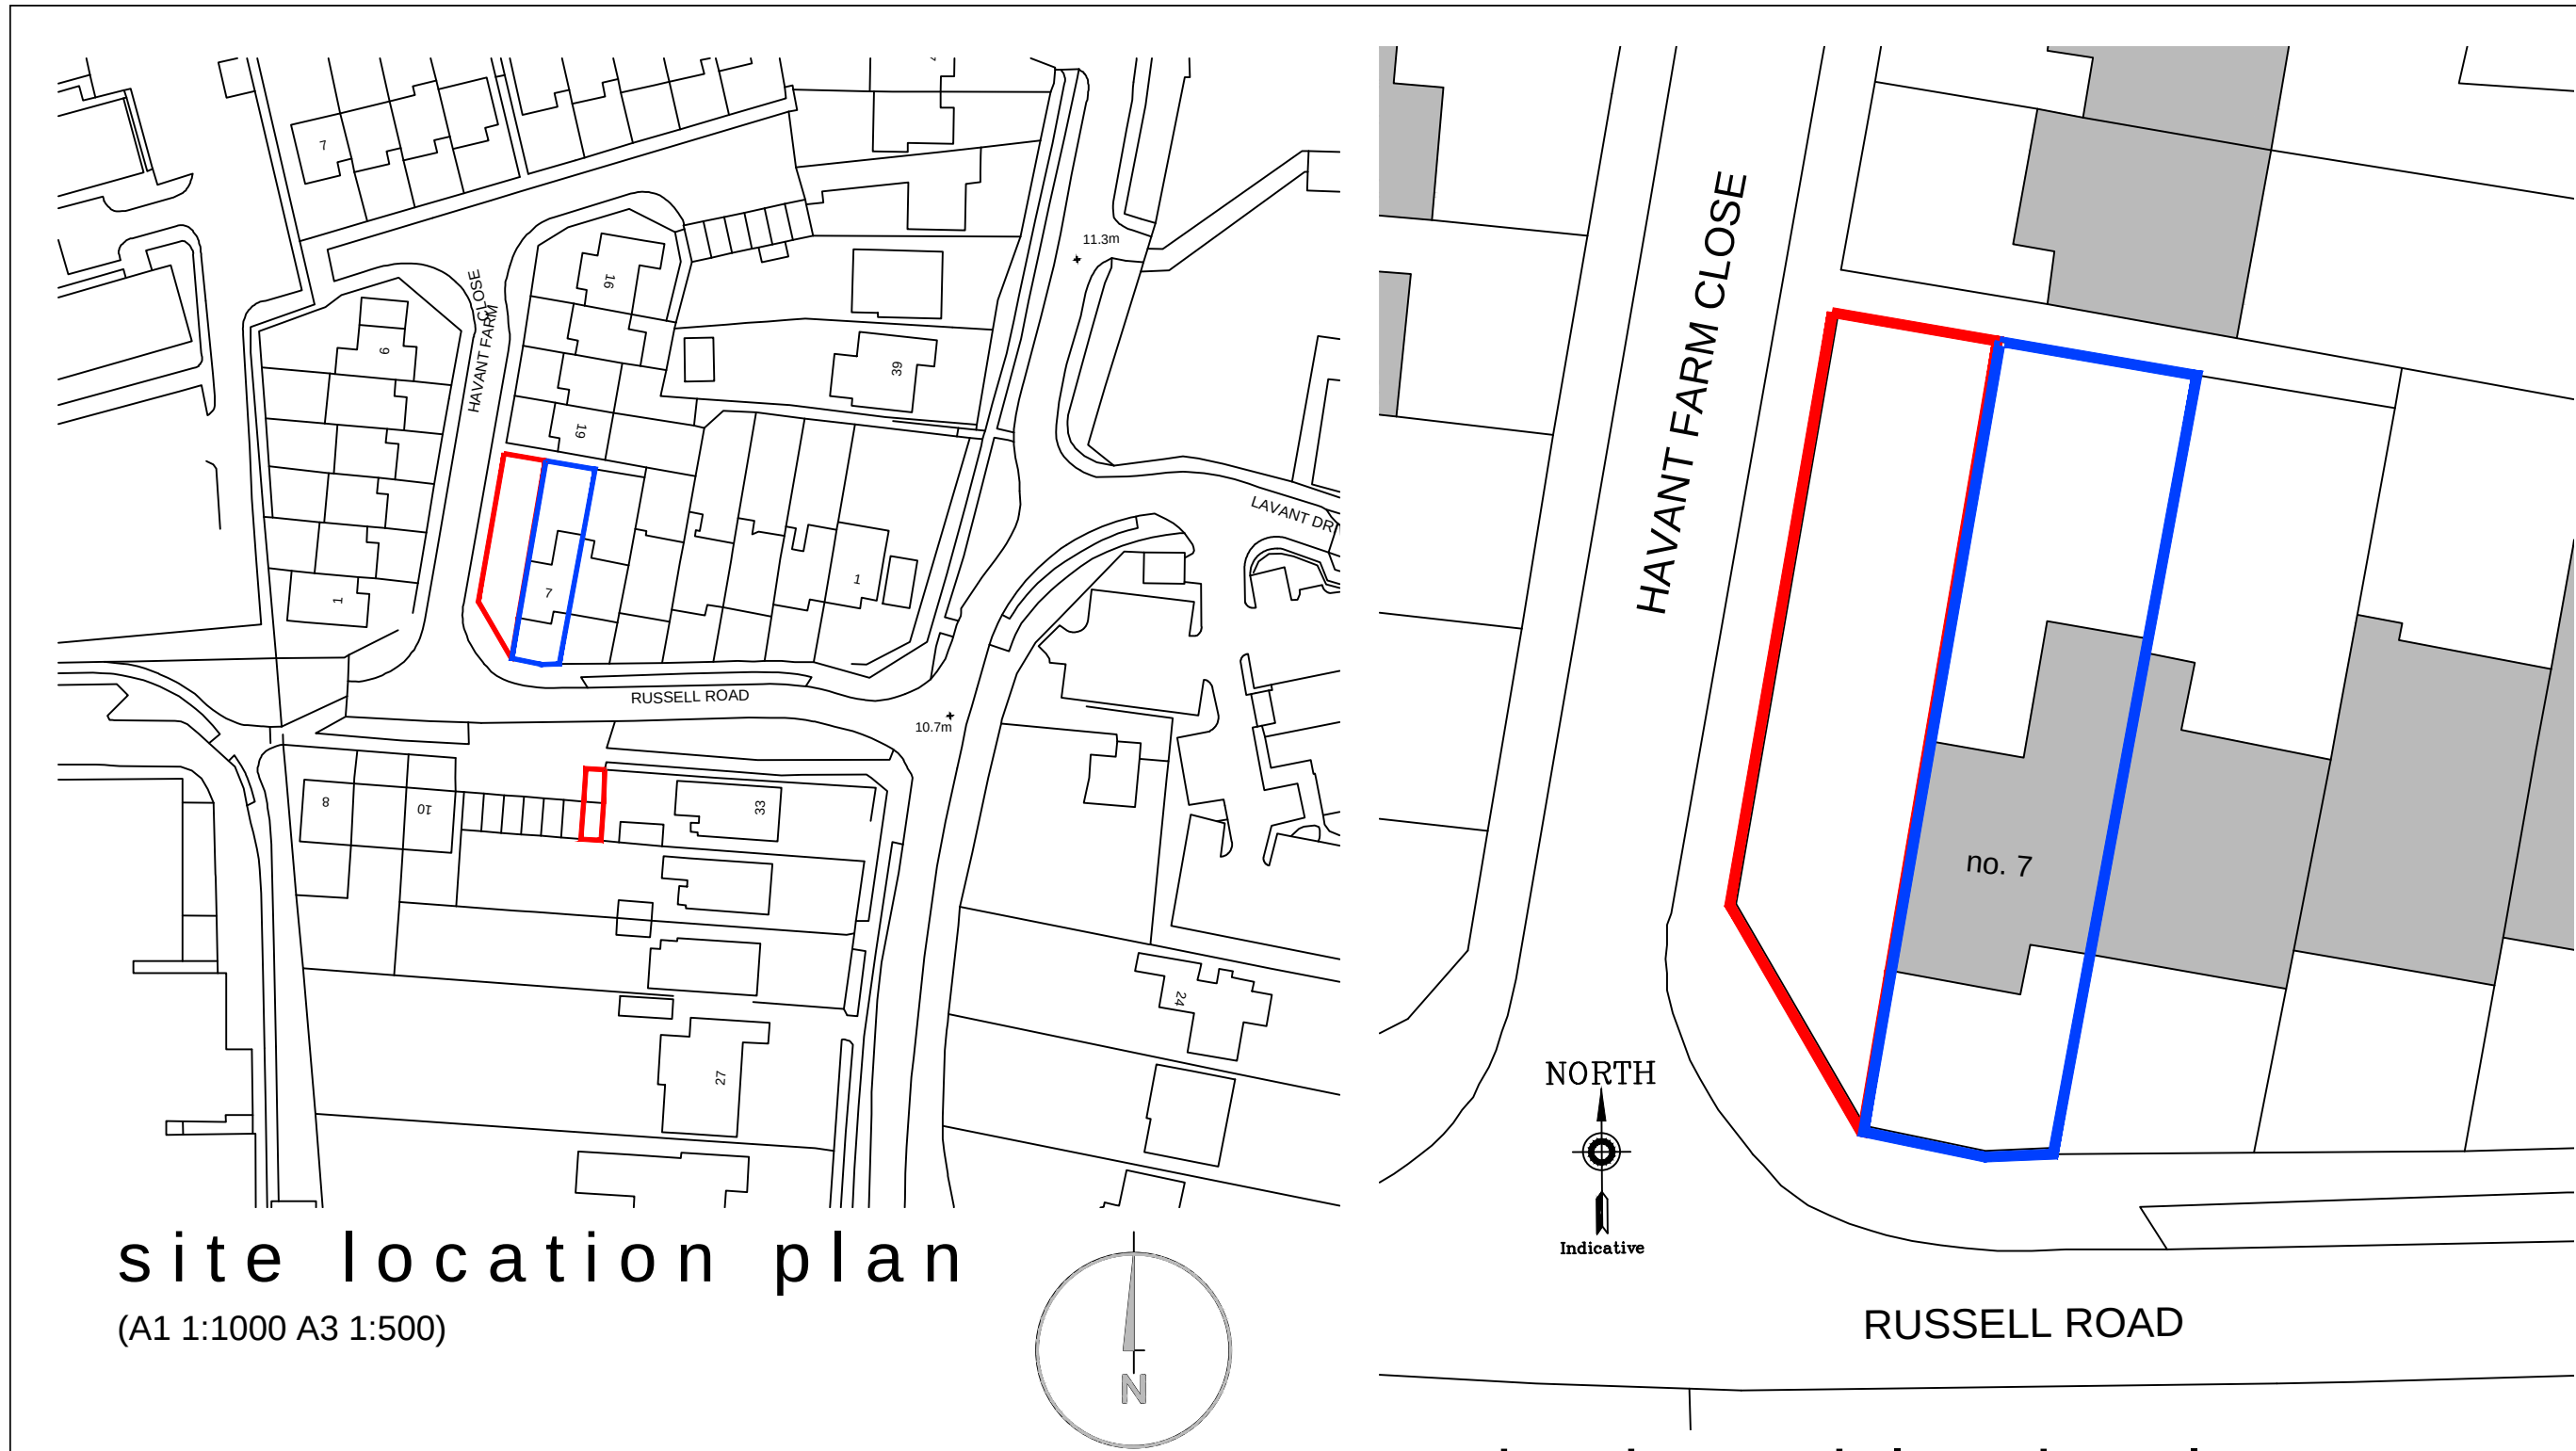

site location plan
(A1 1:1000 A3 1:500)

existing block plan
(A1 1:250 A3 1:500)

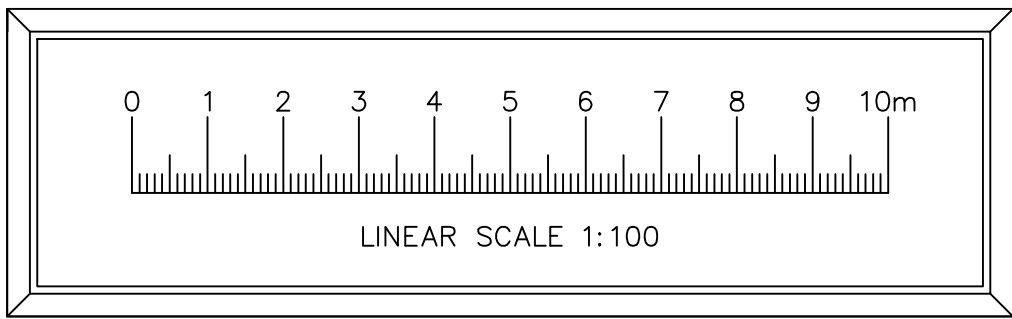


LINEAR SCALE 1:100

existing street (Russell Road) elevation
(A1 1:100 A3 1:200)




proposed street (Russell Road) elevation
(A1 1:100 A3 1:200)

existing street (Russell Road) elevation (A1 1:200 A3 1:400)

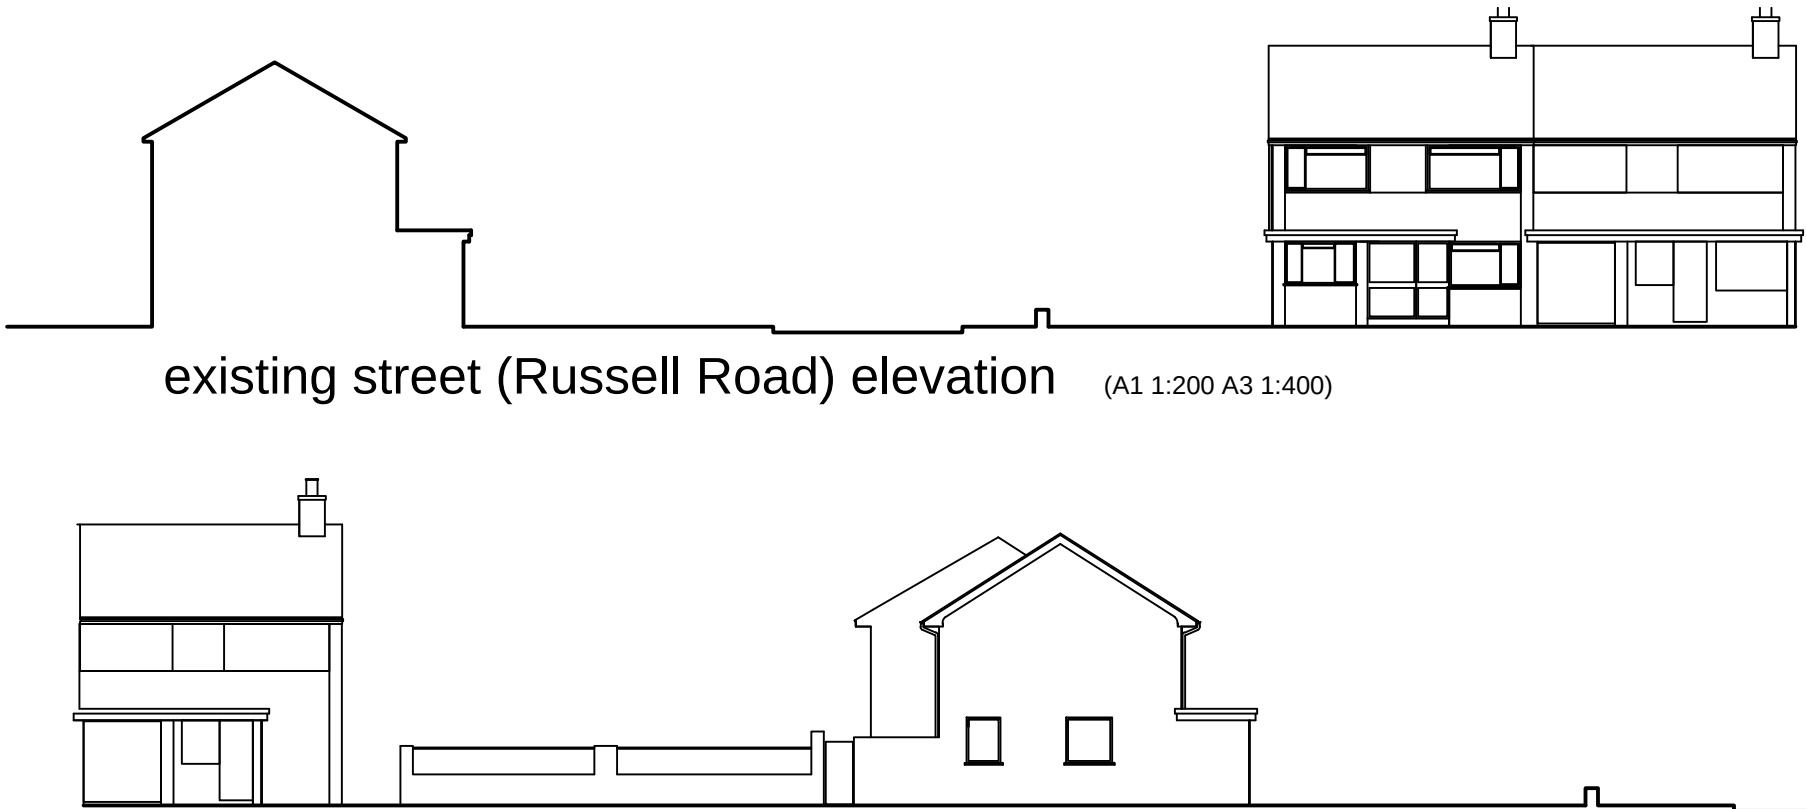

existing street (Havant Farm Close) elevation (A1 1:200 A3 1:400)

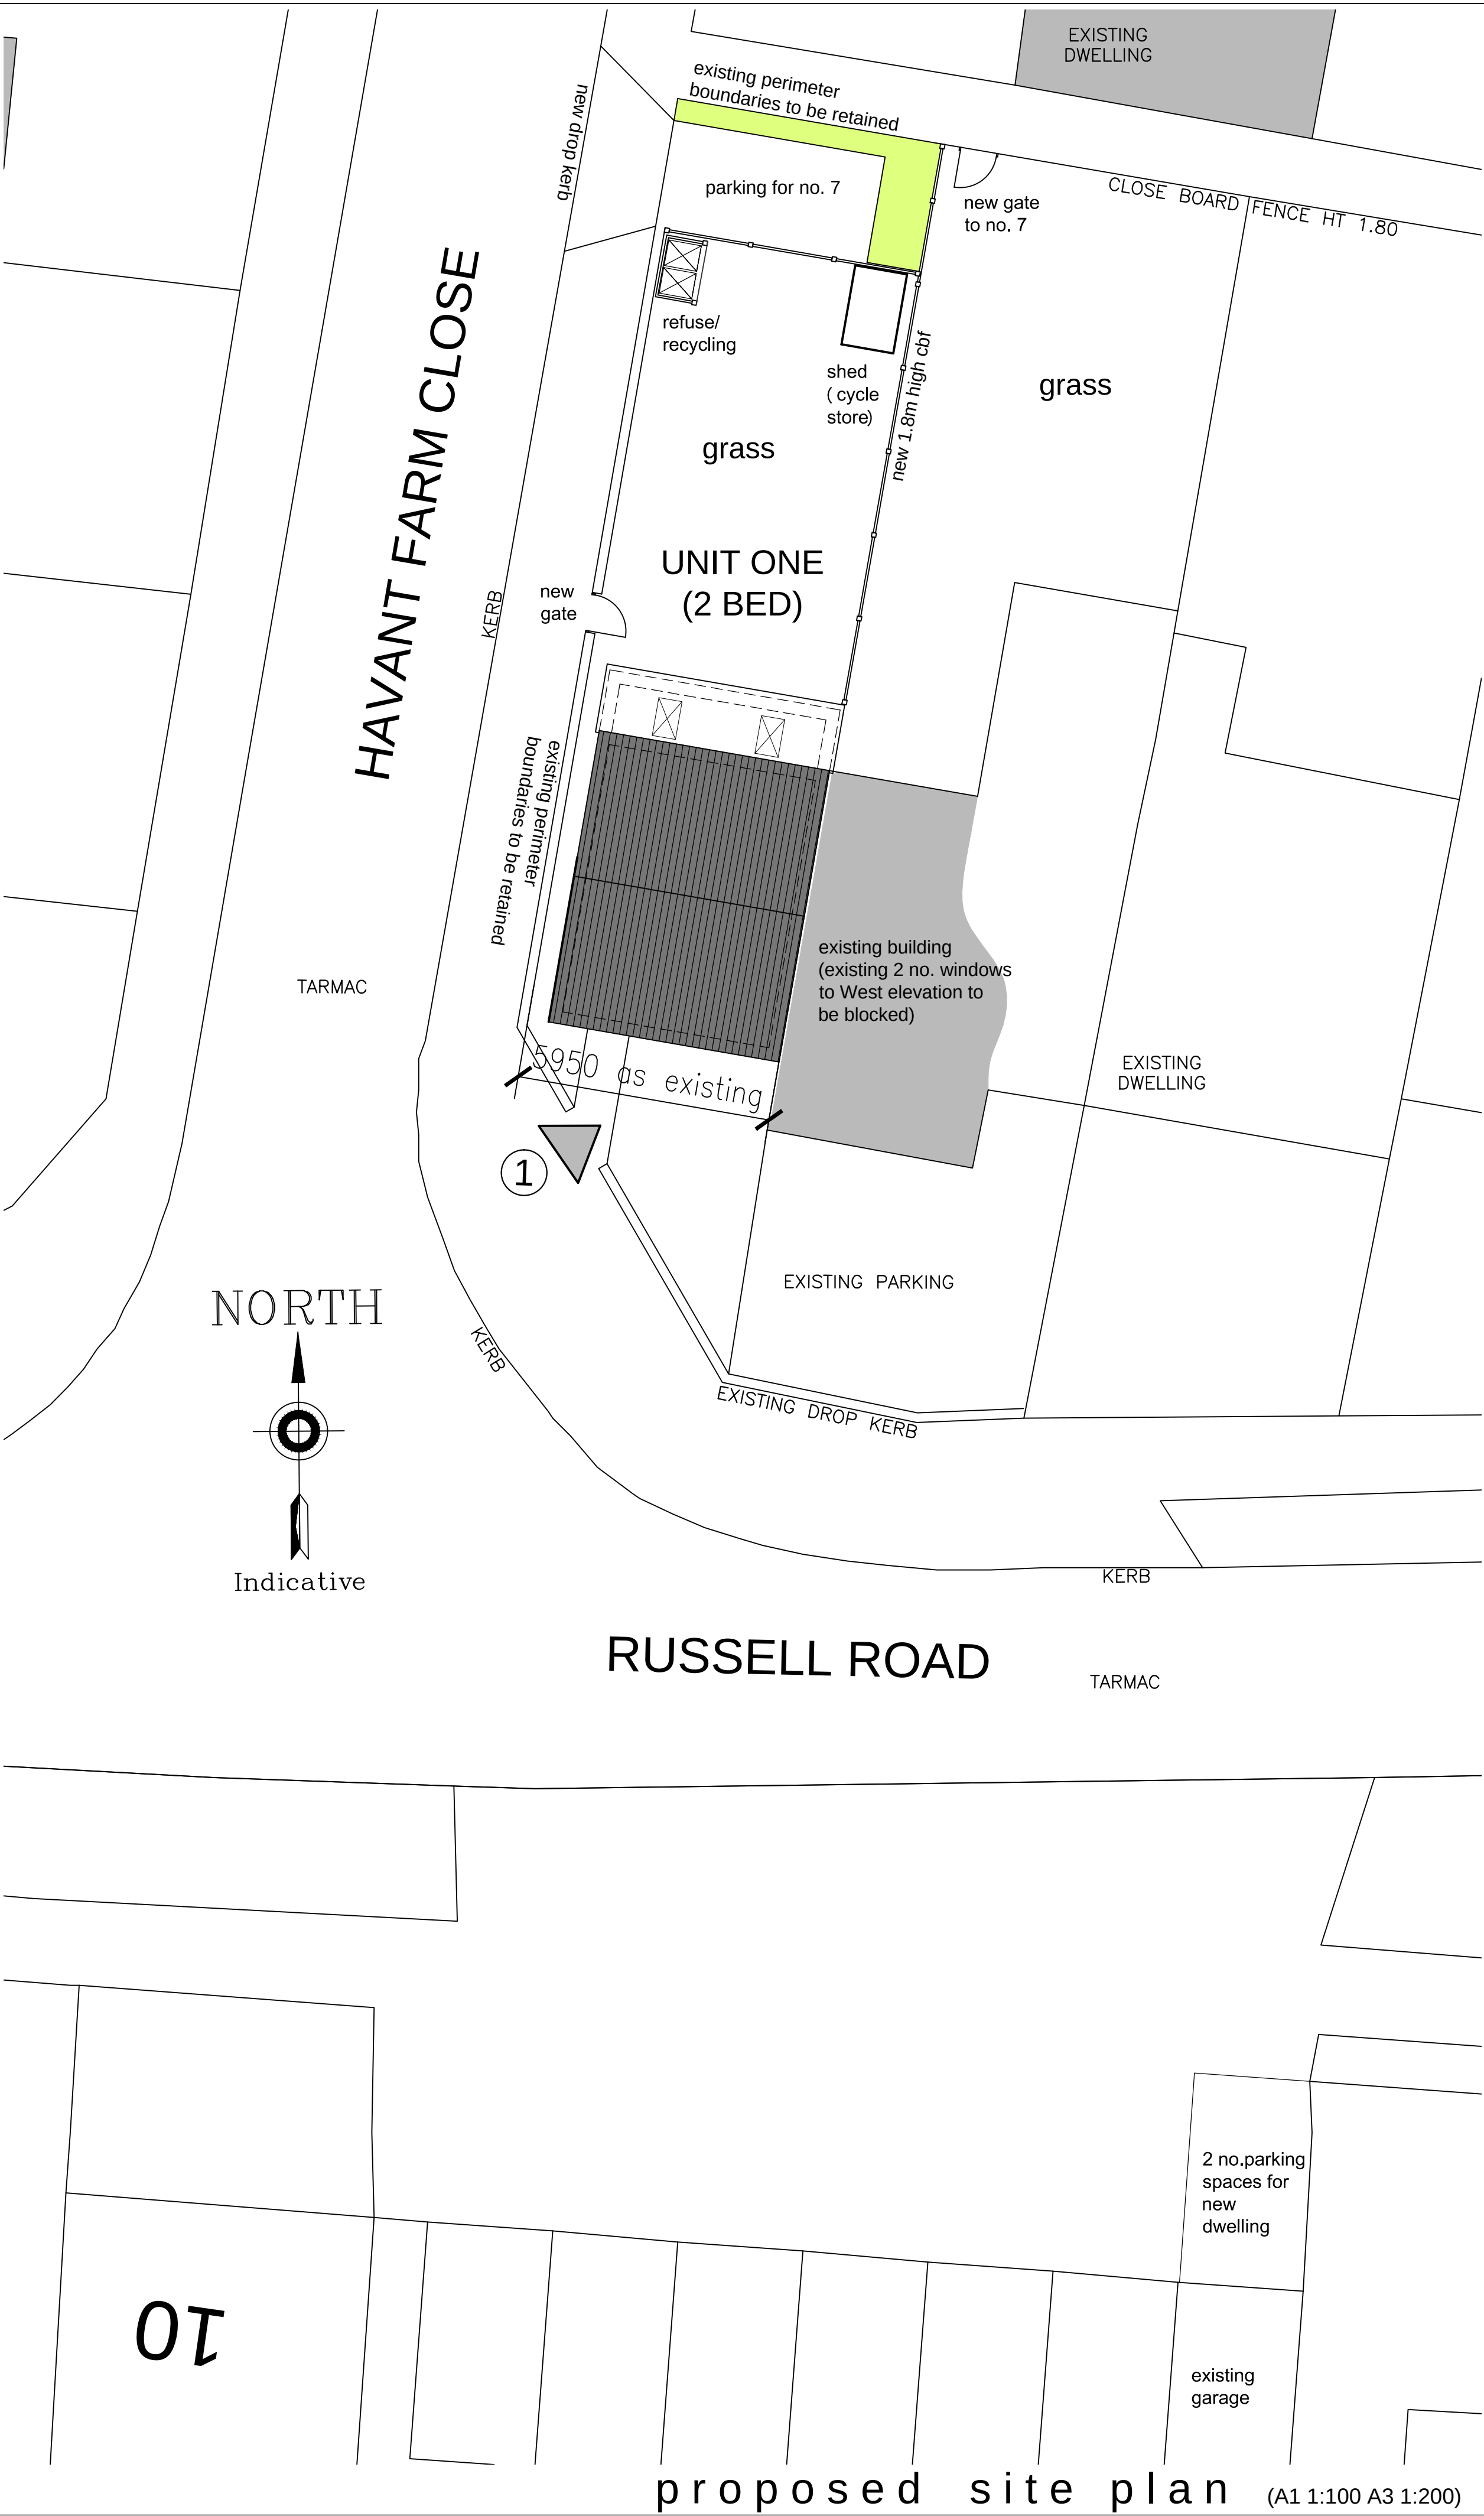

proposed site plan (A1 1:100 A3 1:200)

notes				
this drawing is the copyright of the Holman Reading partnership llp and must not be reproduced in whole or part or used for the execution of works without their permission.				
all dimensions to be checked on site prior to commencement of construction works and the architect notified of any discrepancy.				
figured dimensions are to be used in preference to scaled dimensions.				
no deviation from this drawing will be permitted without prior consent of the architect.				
all drawings are prepared subject to a full measured and structural survey of the buildings and site.				
all structural work is subject to the appointment of a structural engineer to confirm and agree the structural proposals.				
os promap licence no. 100020449.				
scale width 100mm @ a1 - 50mm @ a3				
client				
revision	notes	date	drawn	check
A	Amendments to planners requests	20.12.16	mmh	

hrp

architects

holman reading partnership llp

18 Limberline Spur
hilsea, portsmouth, hampshire, po3 5hj

tel: 023 9269 1843
fax: 023 9263 9722
email: info@hrp-architects.com
website: hrp-architects.com

project	Proposed New dwelling to Land adjacent 7 Russell Road, Havant			
detail	Existing and proposed site plan & elevations			
drawn	mmh	checked		
date	Sep 16	status	Planning	
a1 scale	a3 scale	rev		
as shown		8618 -01	A	