


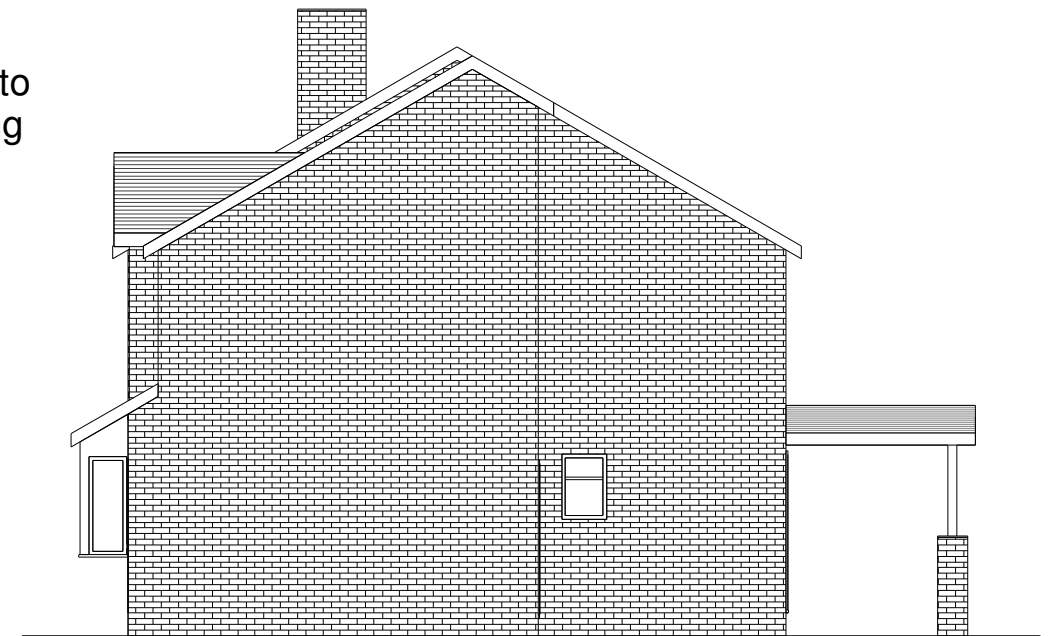

All materials to
match existing


Proposed South Elevation

1 : 100



Proposed East Elevation

1 : 100

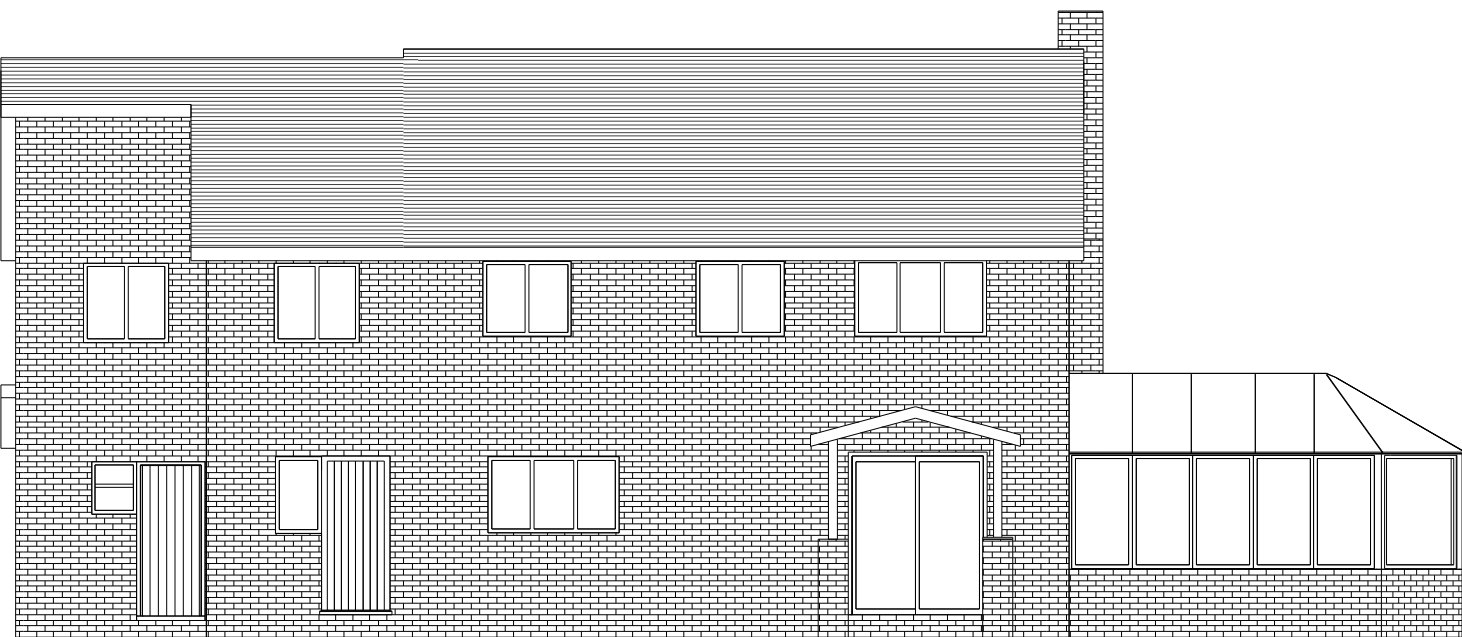

Proposed North Elevation

1 : 100



www.yourhomeplans.co.uk

Tel: 0800 6127 664 Your Home Plans



These drawings are for approval purposes. Materials and products should not be ordered based on scaling from drawings as errors may occur along existing building lines. All measurements and supporting elements are to be checked on site. Refer to Your Home Plans if any differences are found.

J Geeves
3A Danesbrook Lane
Waterlooville
Hampshire
PO7 8QW

Proposed Elevations

Project number	3ADAN-17	A102
Date	21st March 2017	
Drawn by	JG	
Checked by	Checker	Scale
		1 : 100