



This drawing is the copyright of Alcove Architecture Ltd All dimensions must be checked on site prior to construction Do not scale this drawing except for Planning Application purposes Contractor to undertake work in full compliance with statutory requirements		
Rev	Amendments	Date
A	Updated to suit client comments	17/07/17
B	Updated to suit client comments	18/07/17
C	Updated following receipt of Local Authority Planning Department comments	11/08/17

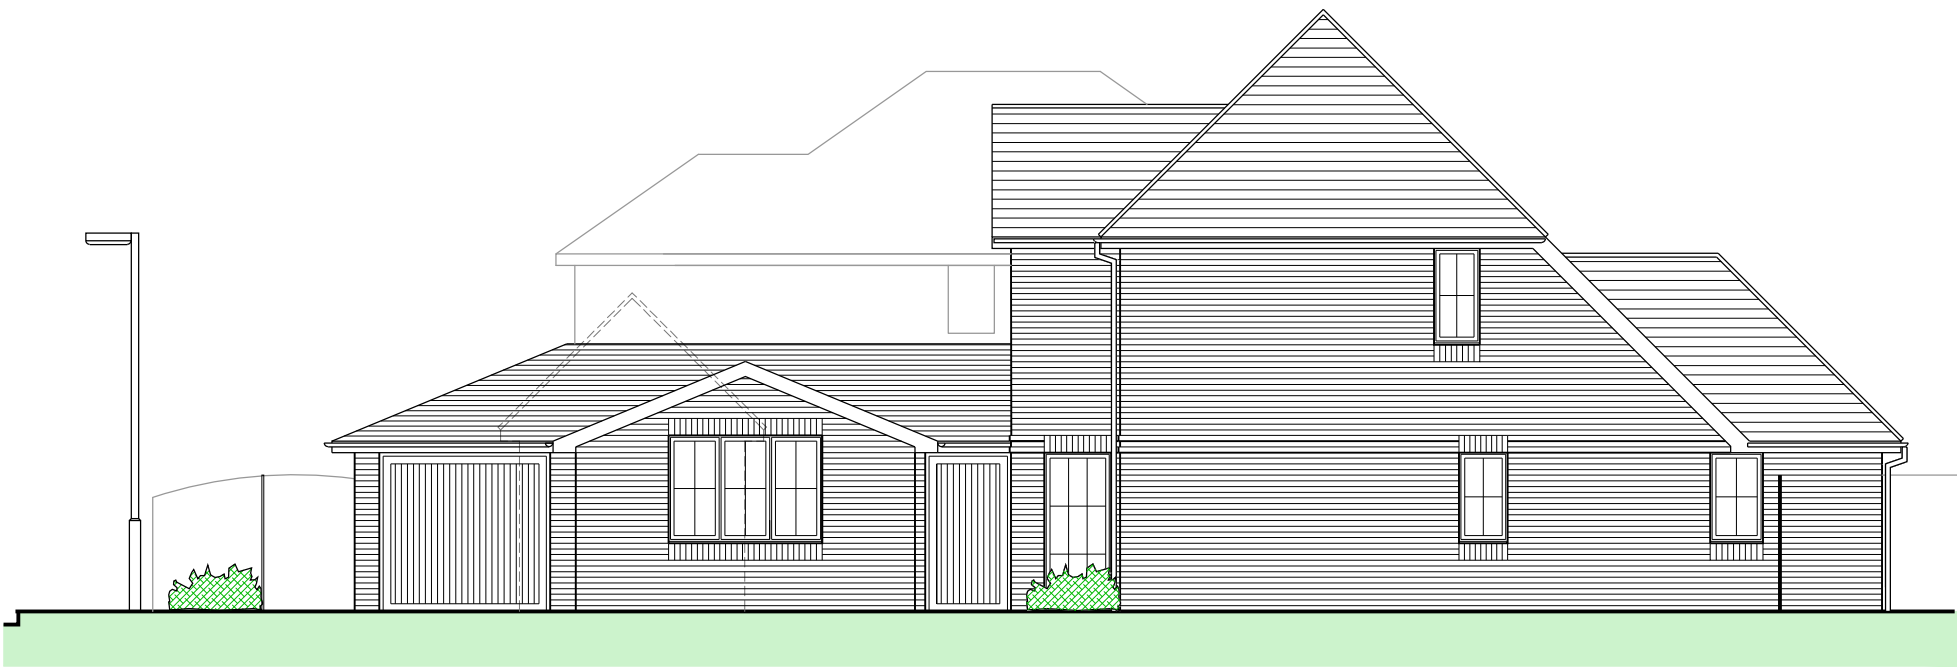


North Elevation (Front/Side)

West Elevation (Rear)

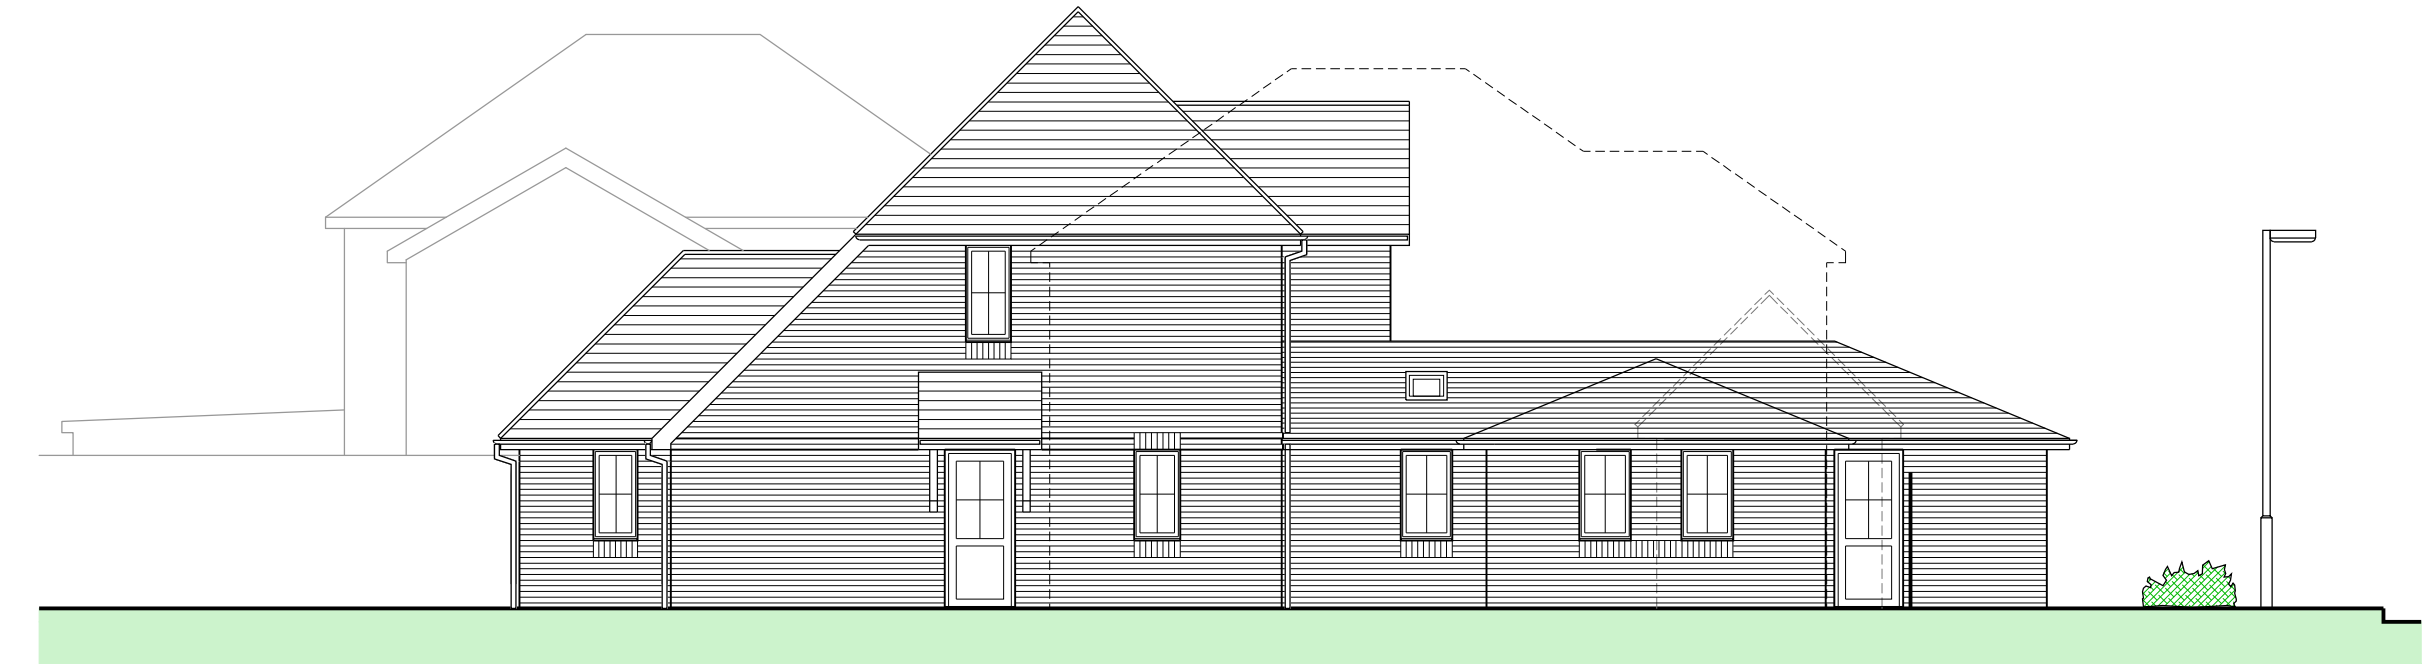

South Elevation (Side)
Neighbouring house shown in dashed linetype

 

Notes:
Ordnance Survey supplied by Messrs Mapserve
Landscape and furniture shown indicatively
Building survey provided by client
Demolition in light grey dash

ALCOVE
architecture

45 Cobden Road Worthing Sussex BN11 4BD
T: 01903 609782 W: [alcovearchitecture.co.uk](#)

Project
1A HARTWOOD GARDENS
WATERLOOVILLE

Drawing Title
Proposed Elevations

Status Planning		
Scale 1:100@A3	Drawn By JE	Date Nov 16
Project No. 15126	Drawing No. P108	Revision C